

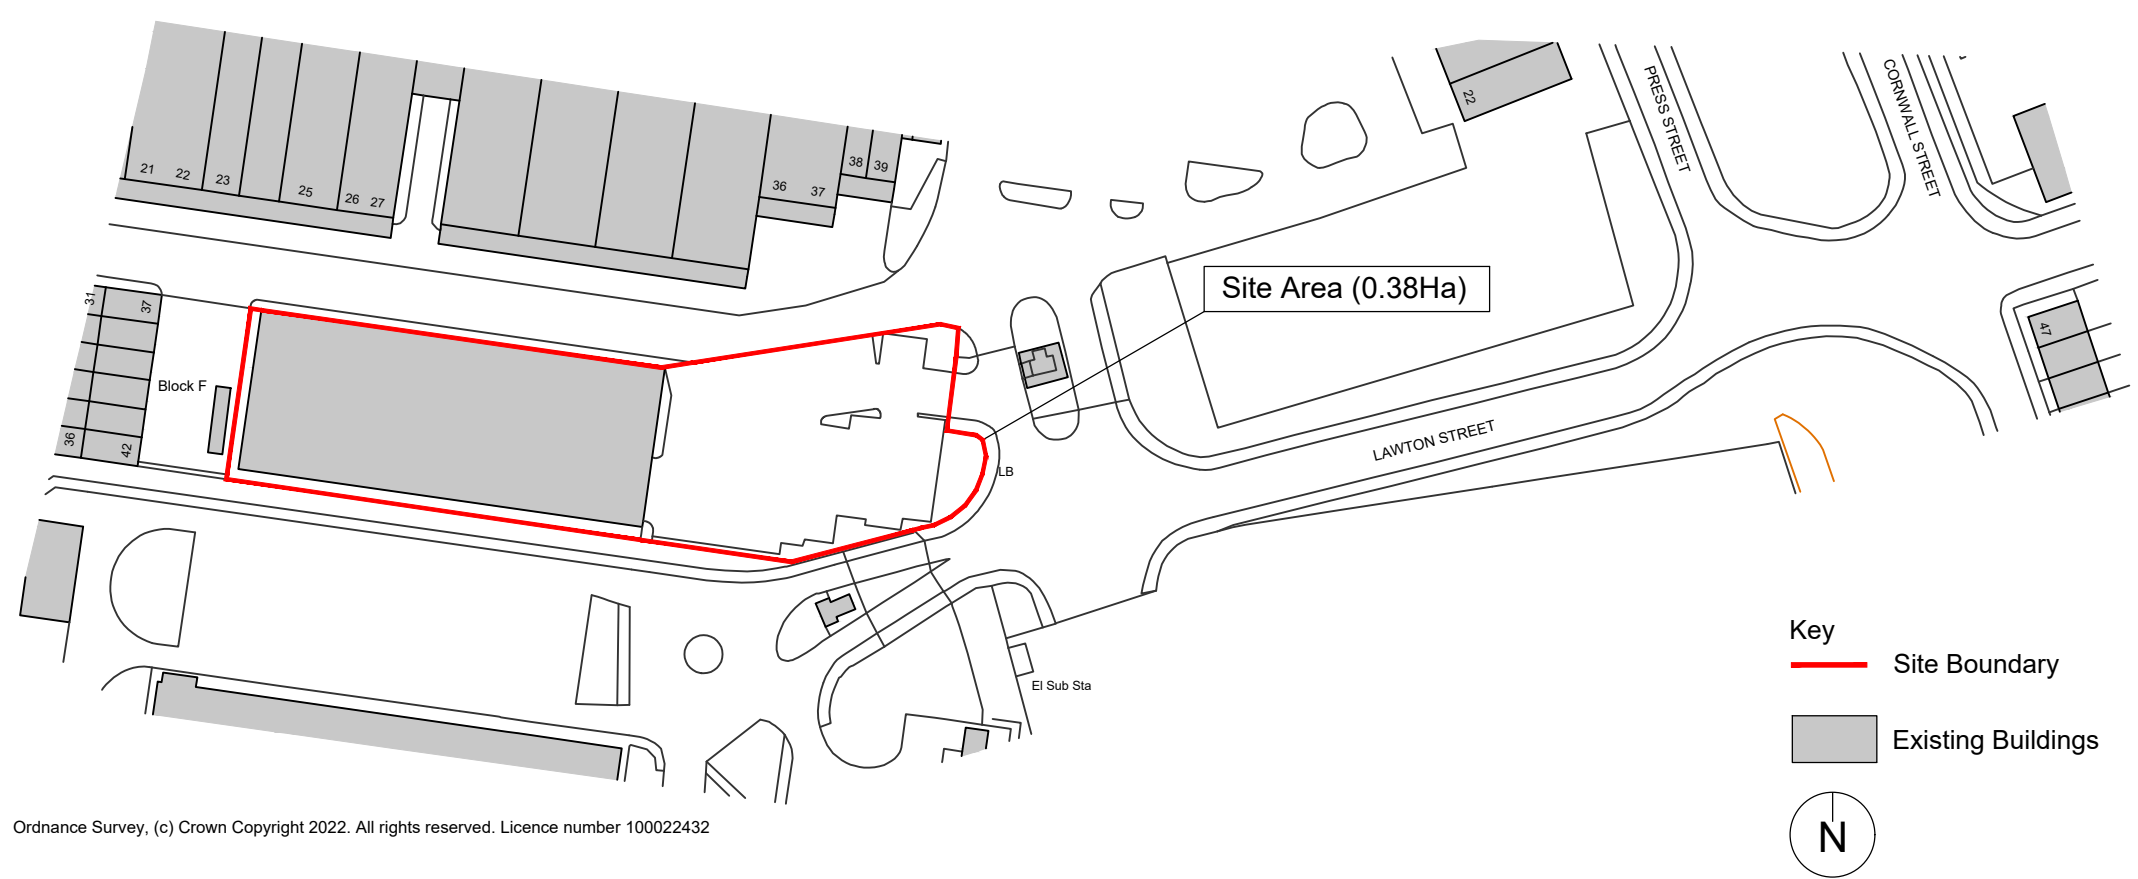


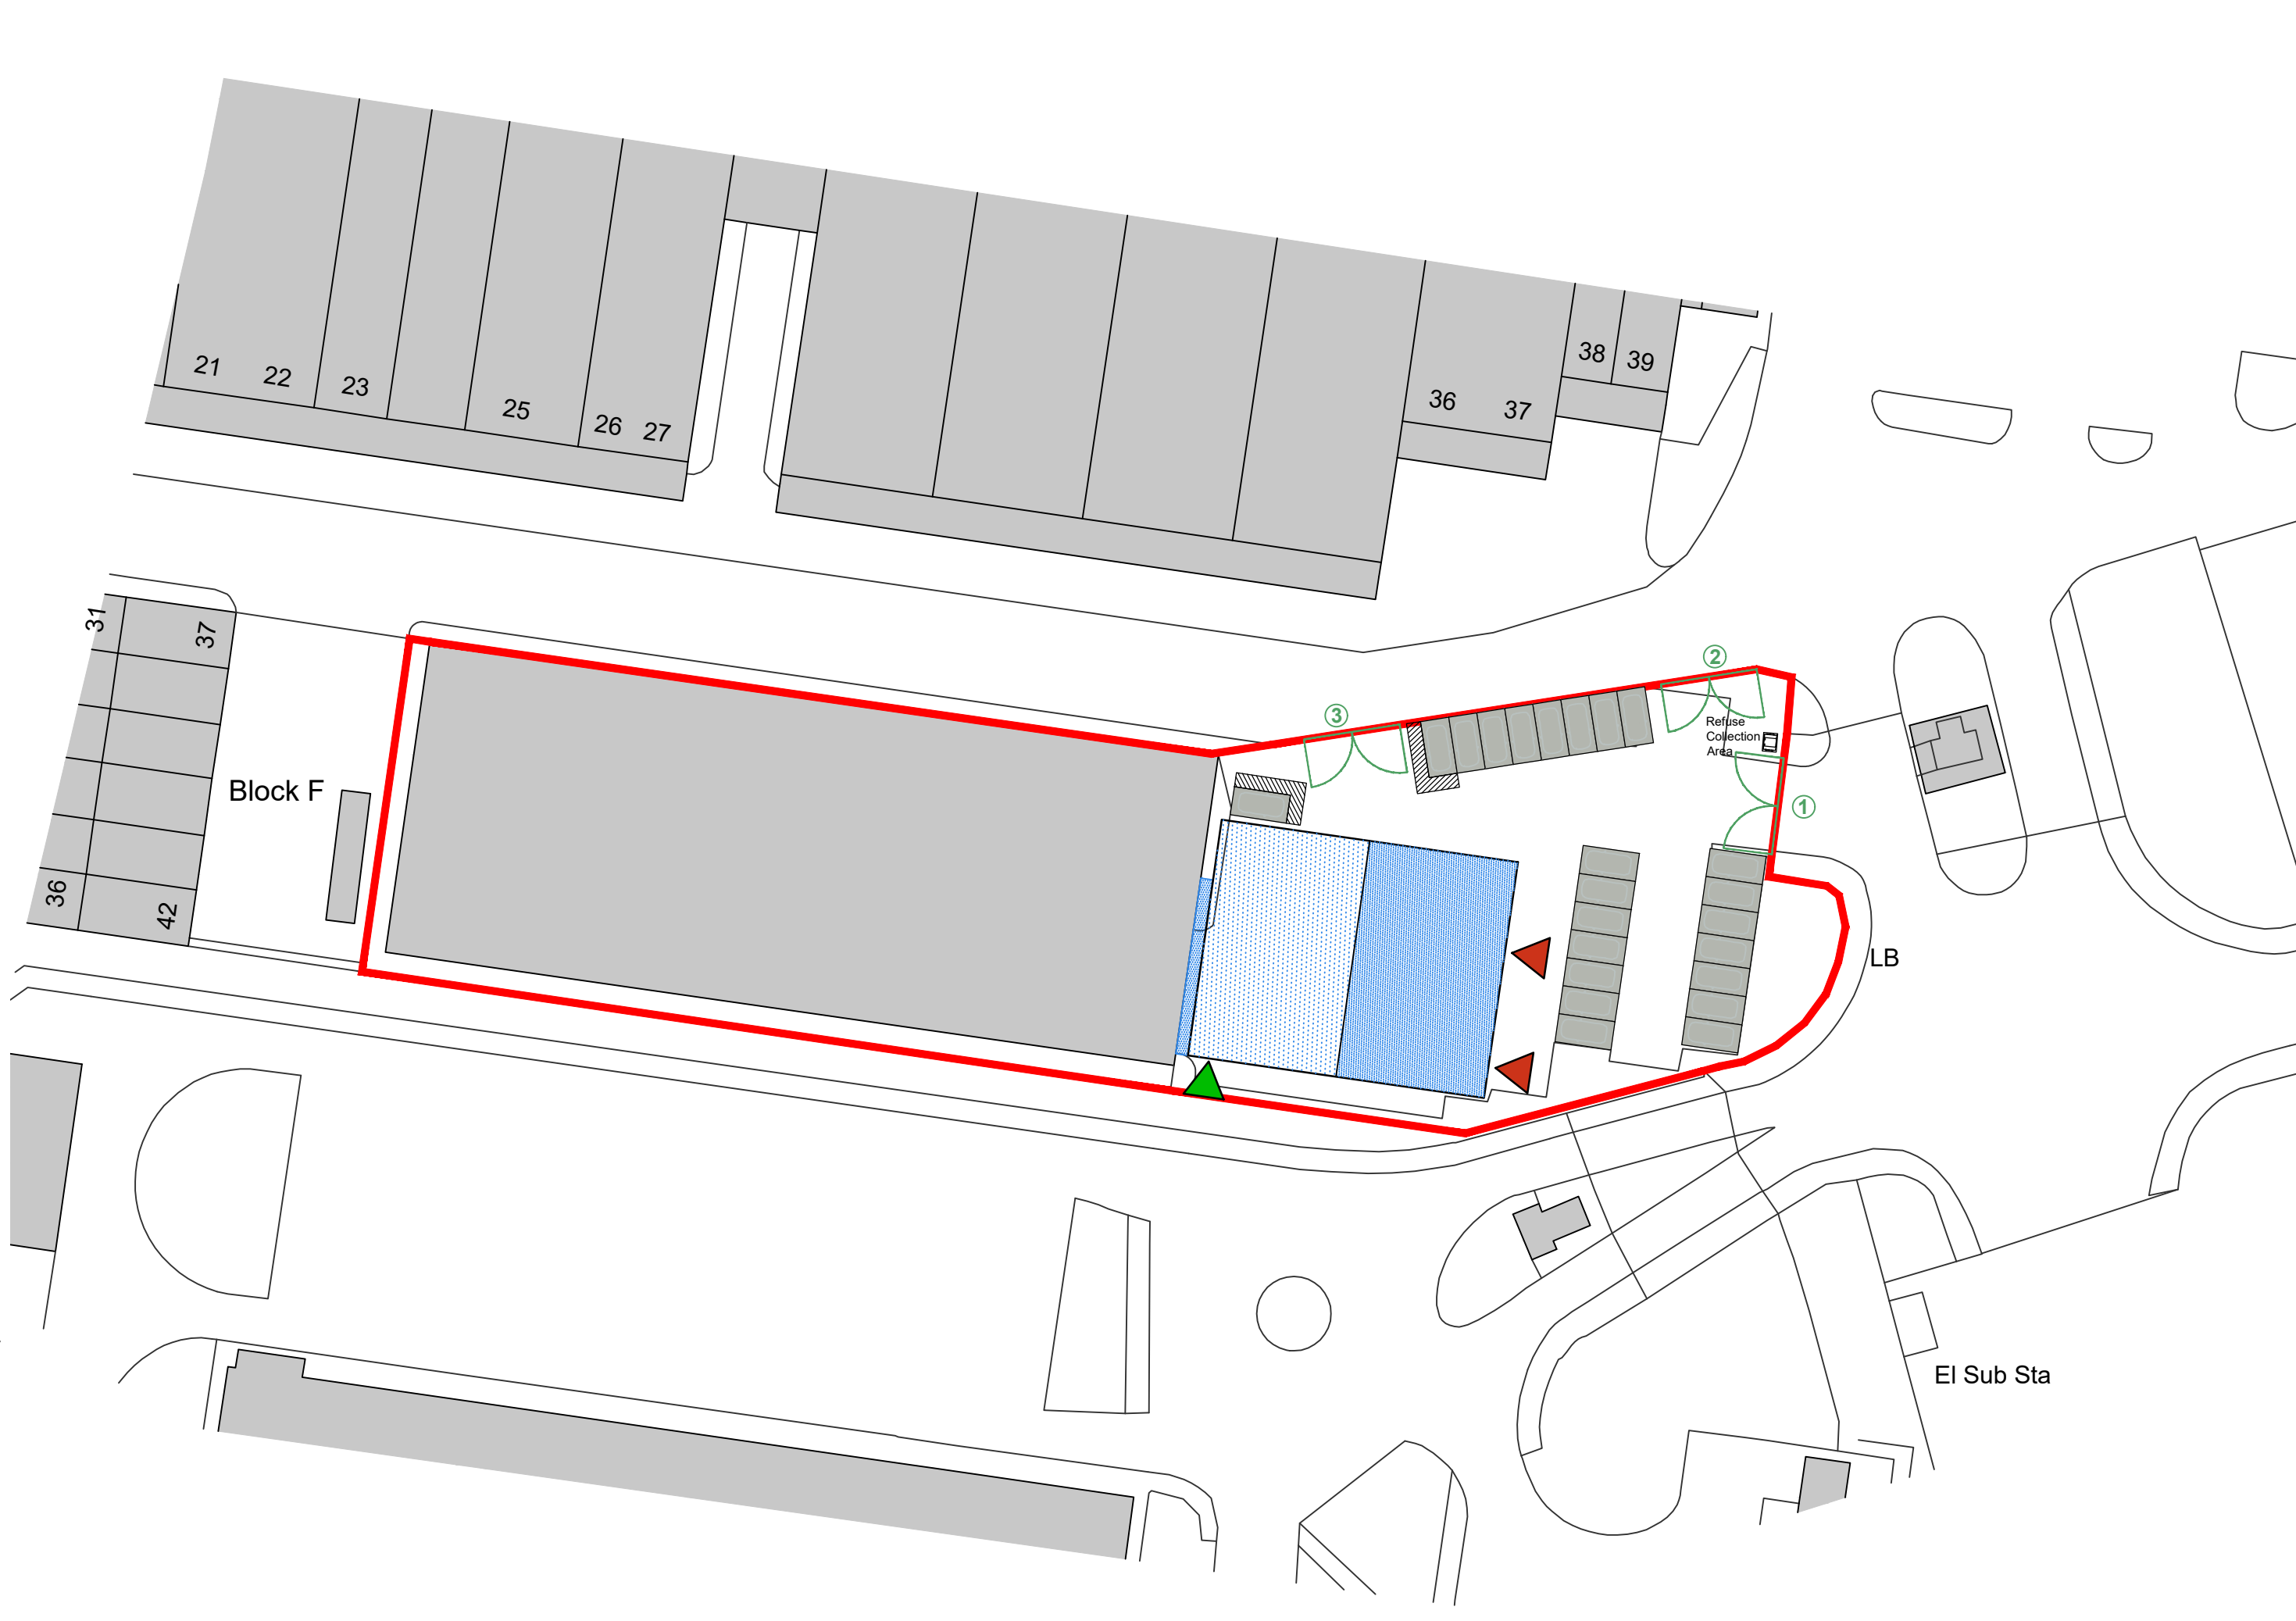


LOCATION PLAN 1:1250


Ordnance Survey, (c) Crown Copyright 2022. All rights reserved. Licence number 100022432

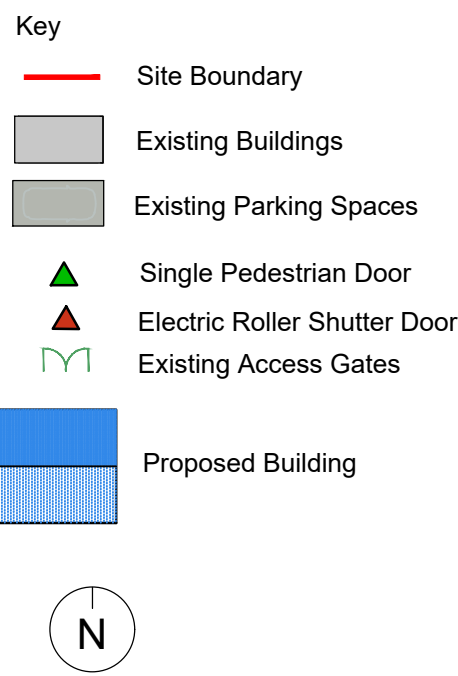

PROPOSED SITE PLAN 1:500

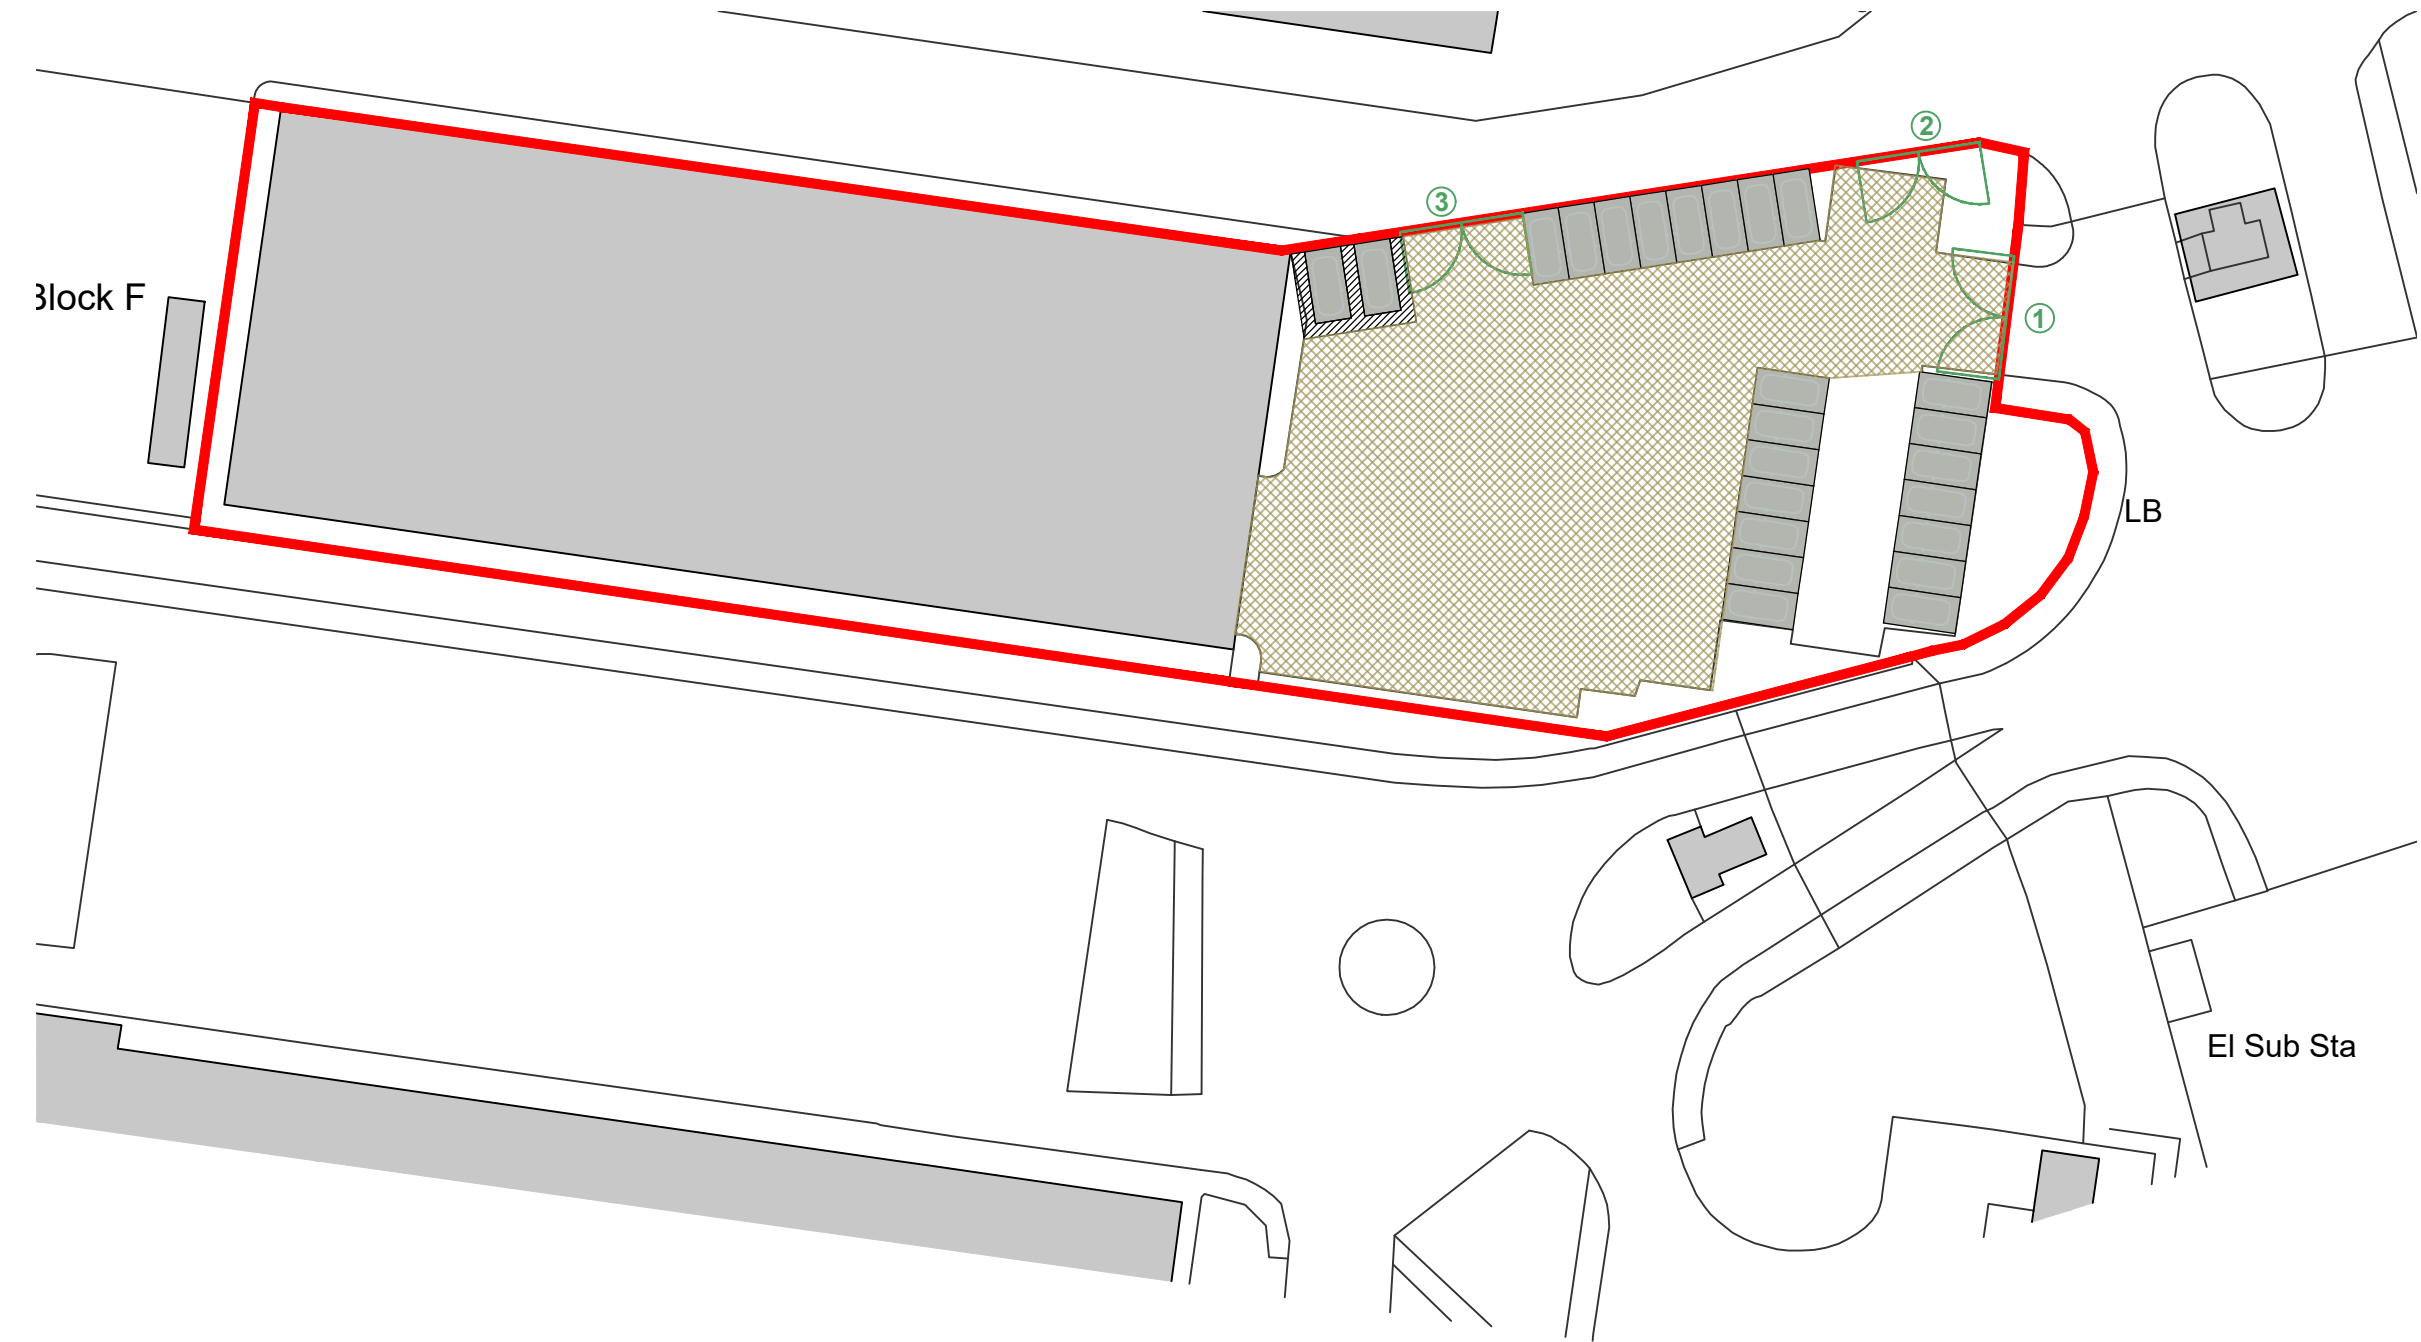


EXISTING PARKING AND ACCESS PLAN 1:500


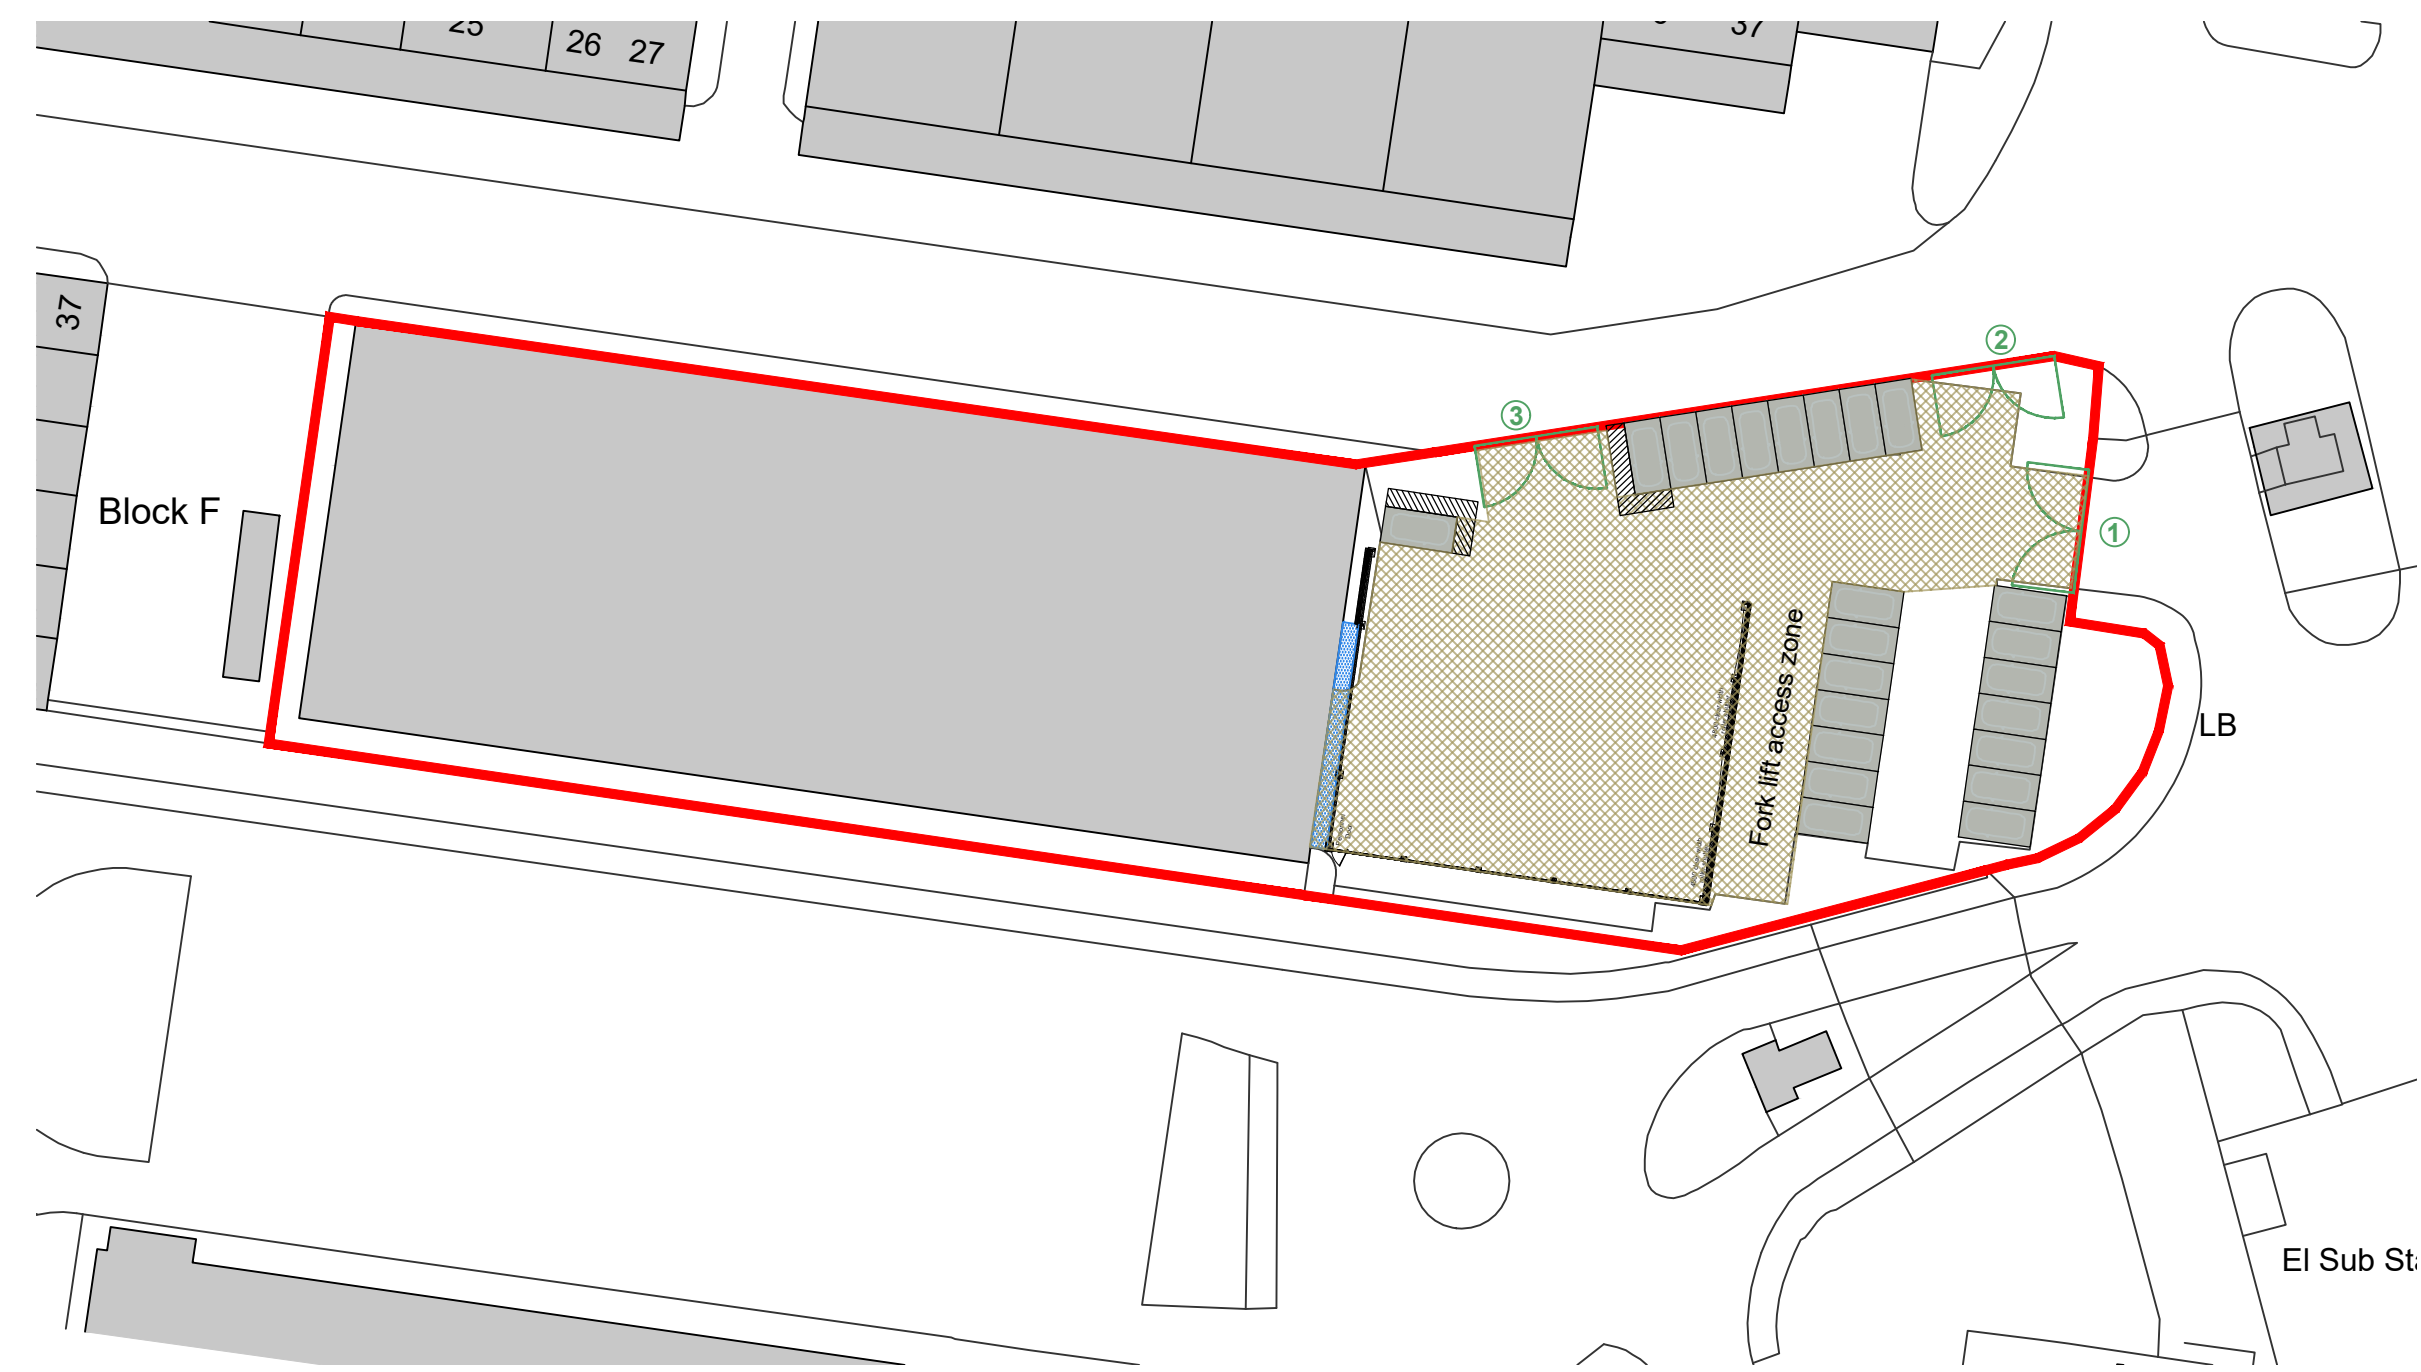


PROPOSED PARKING AND ACCESS PLAN 1:500


PROPOSED WAREHOUSE

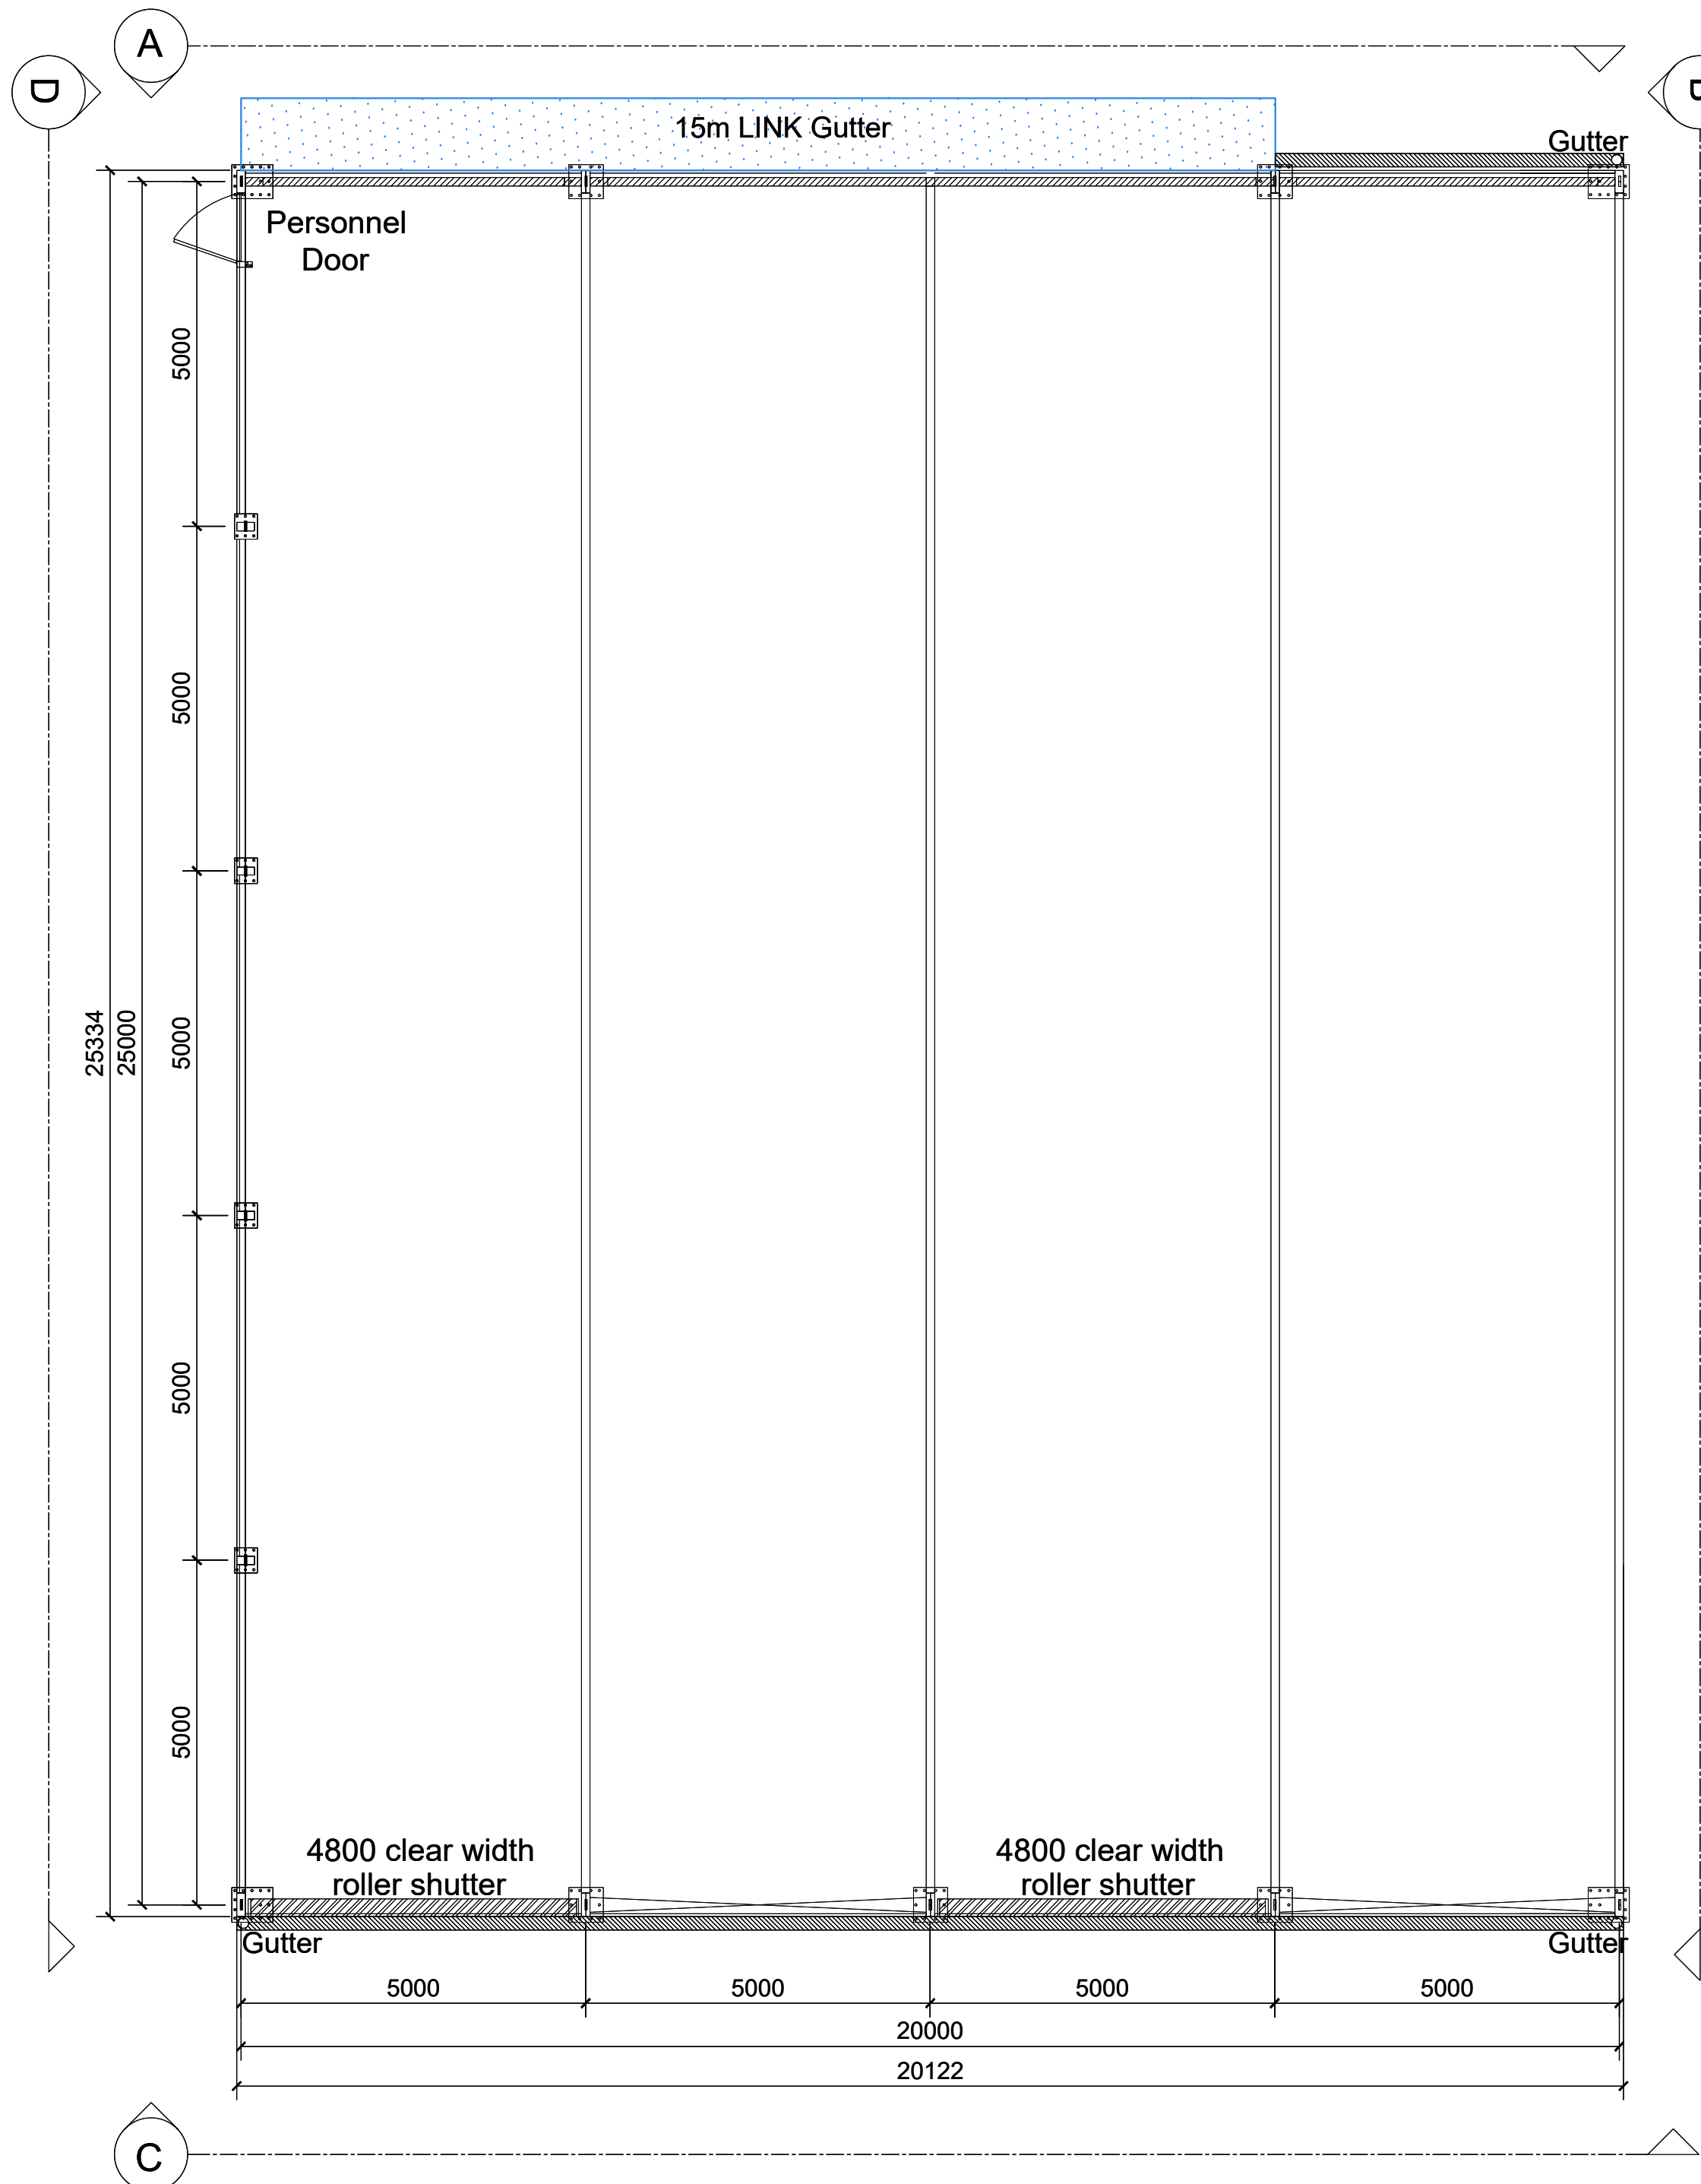


FLOOR PLAN 1:100

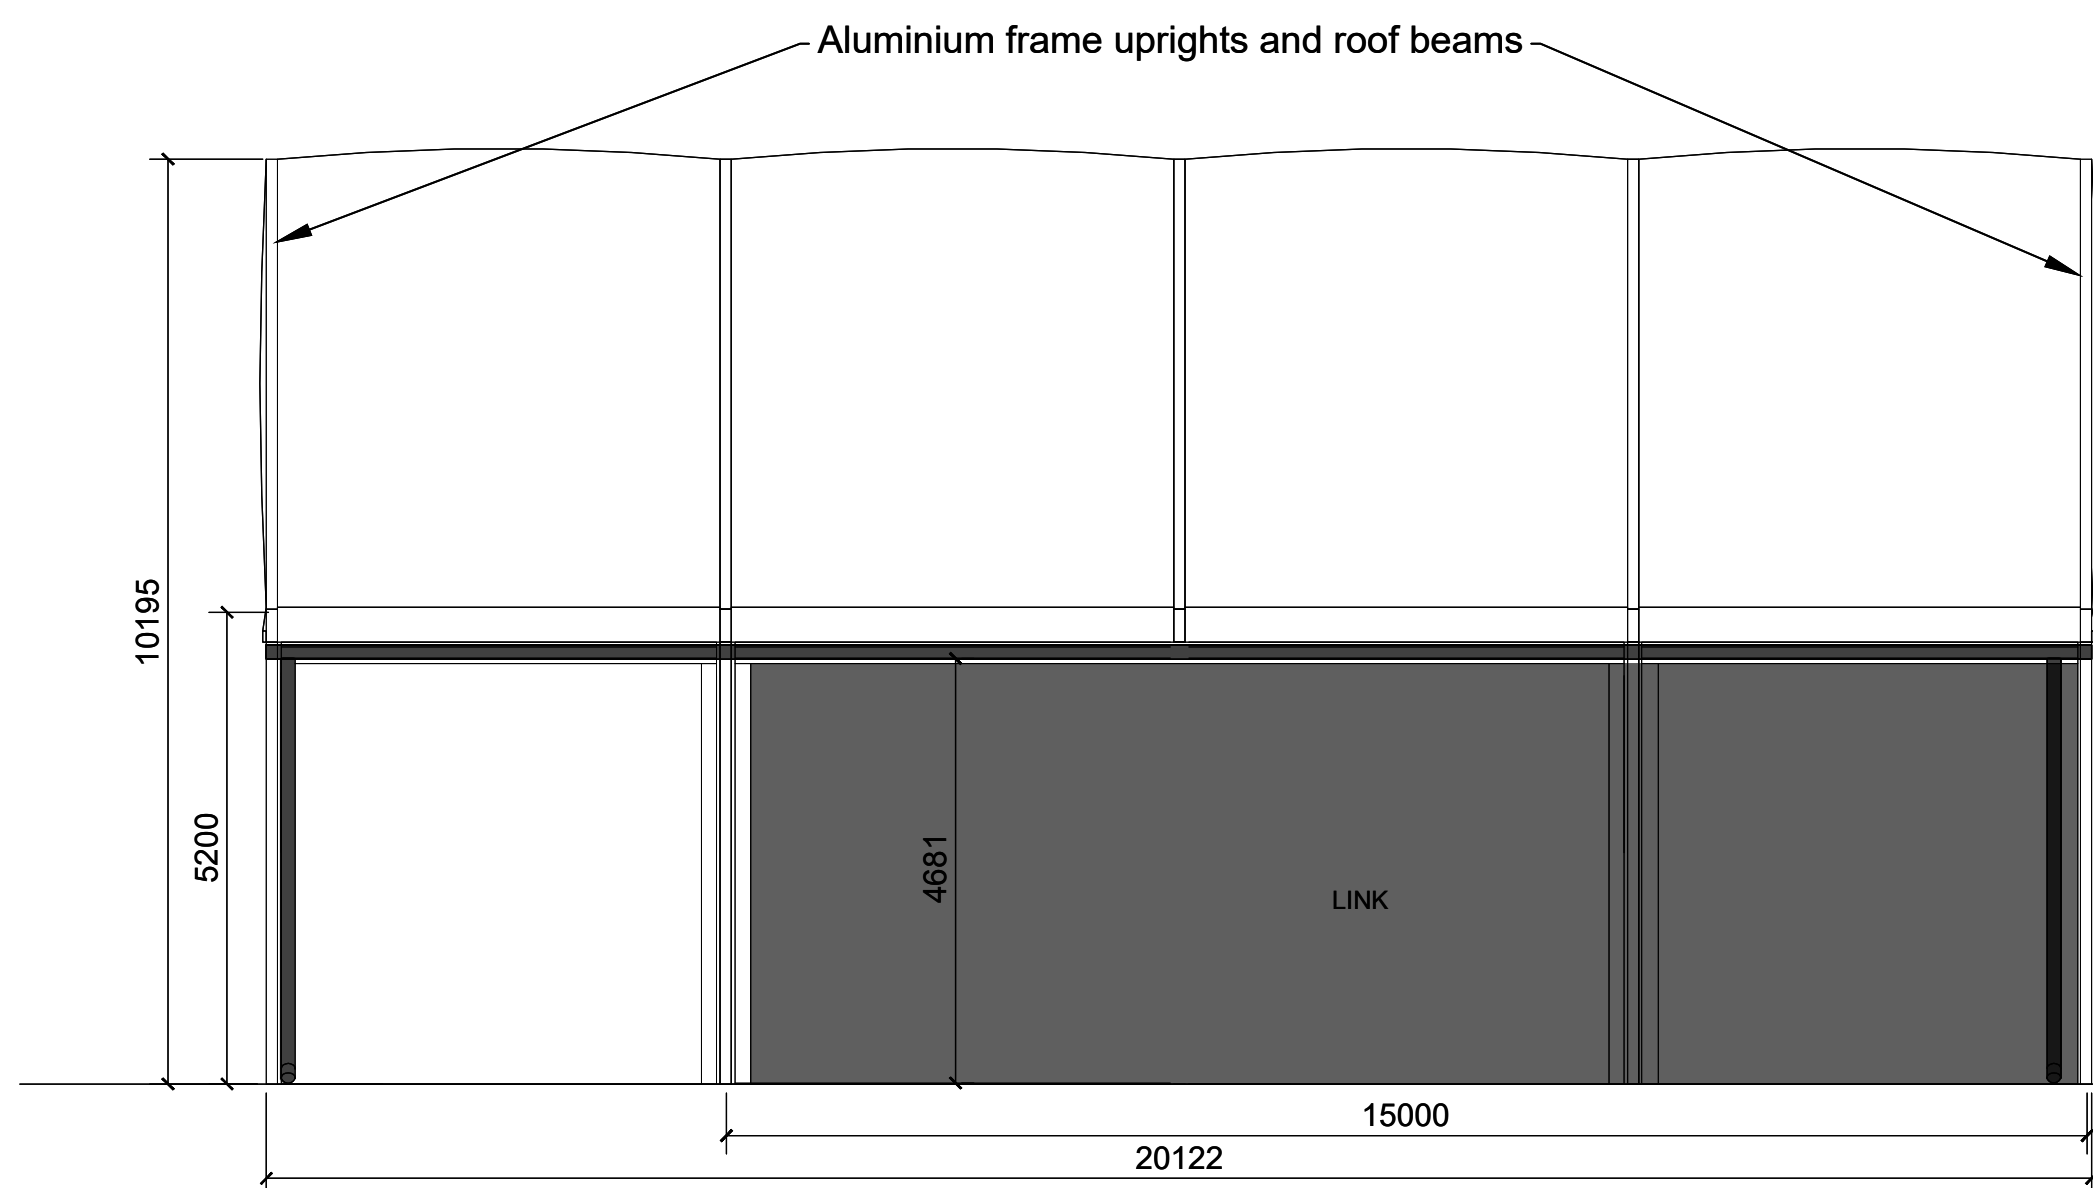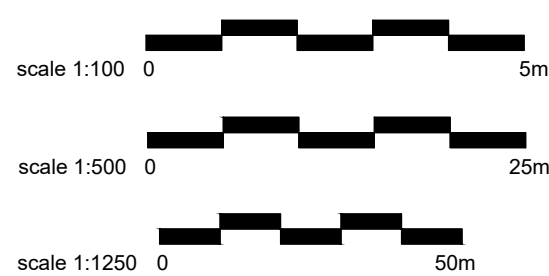


ELEVATION A 1:100

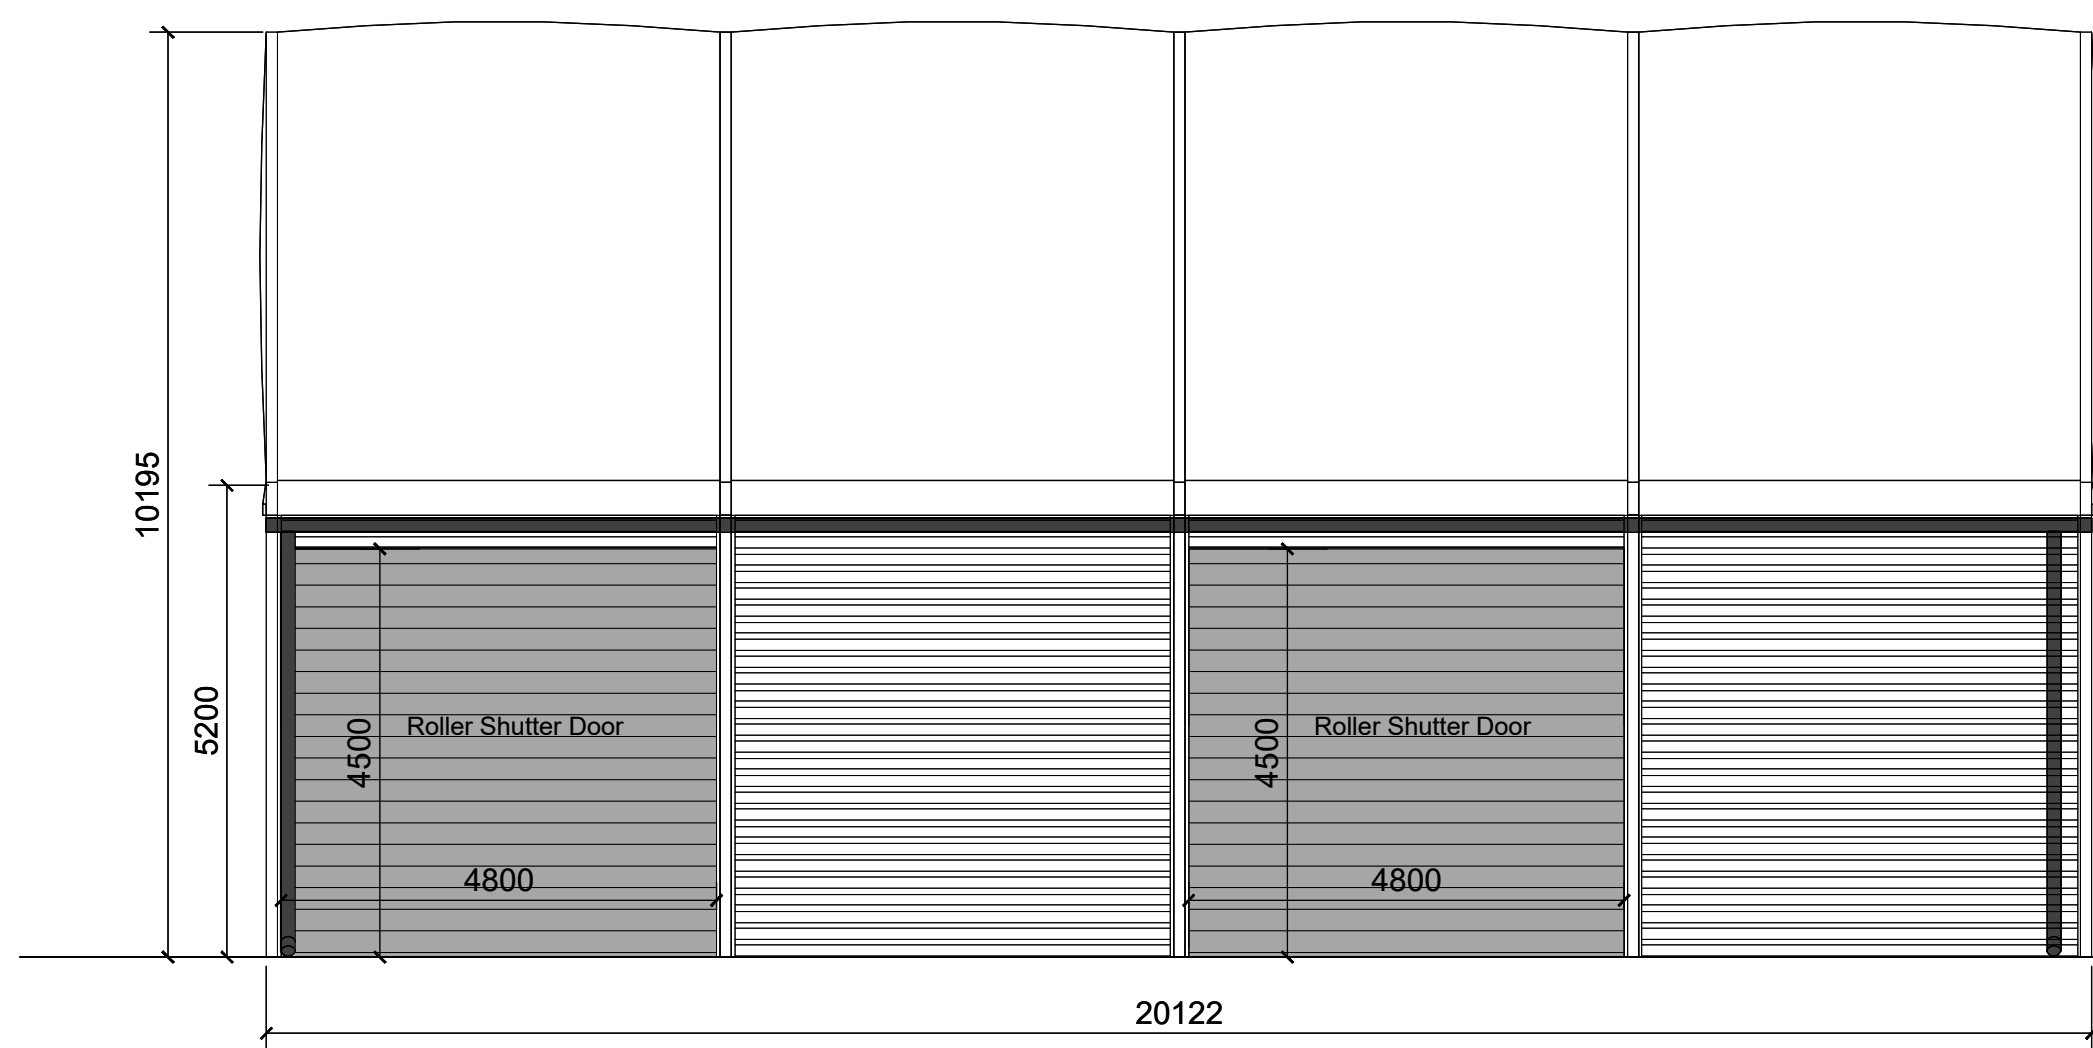

ELEVATION C 1:100

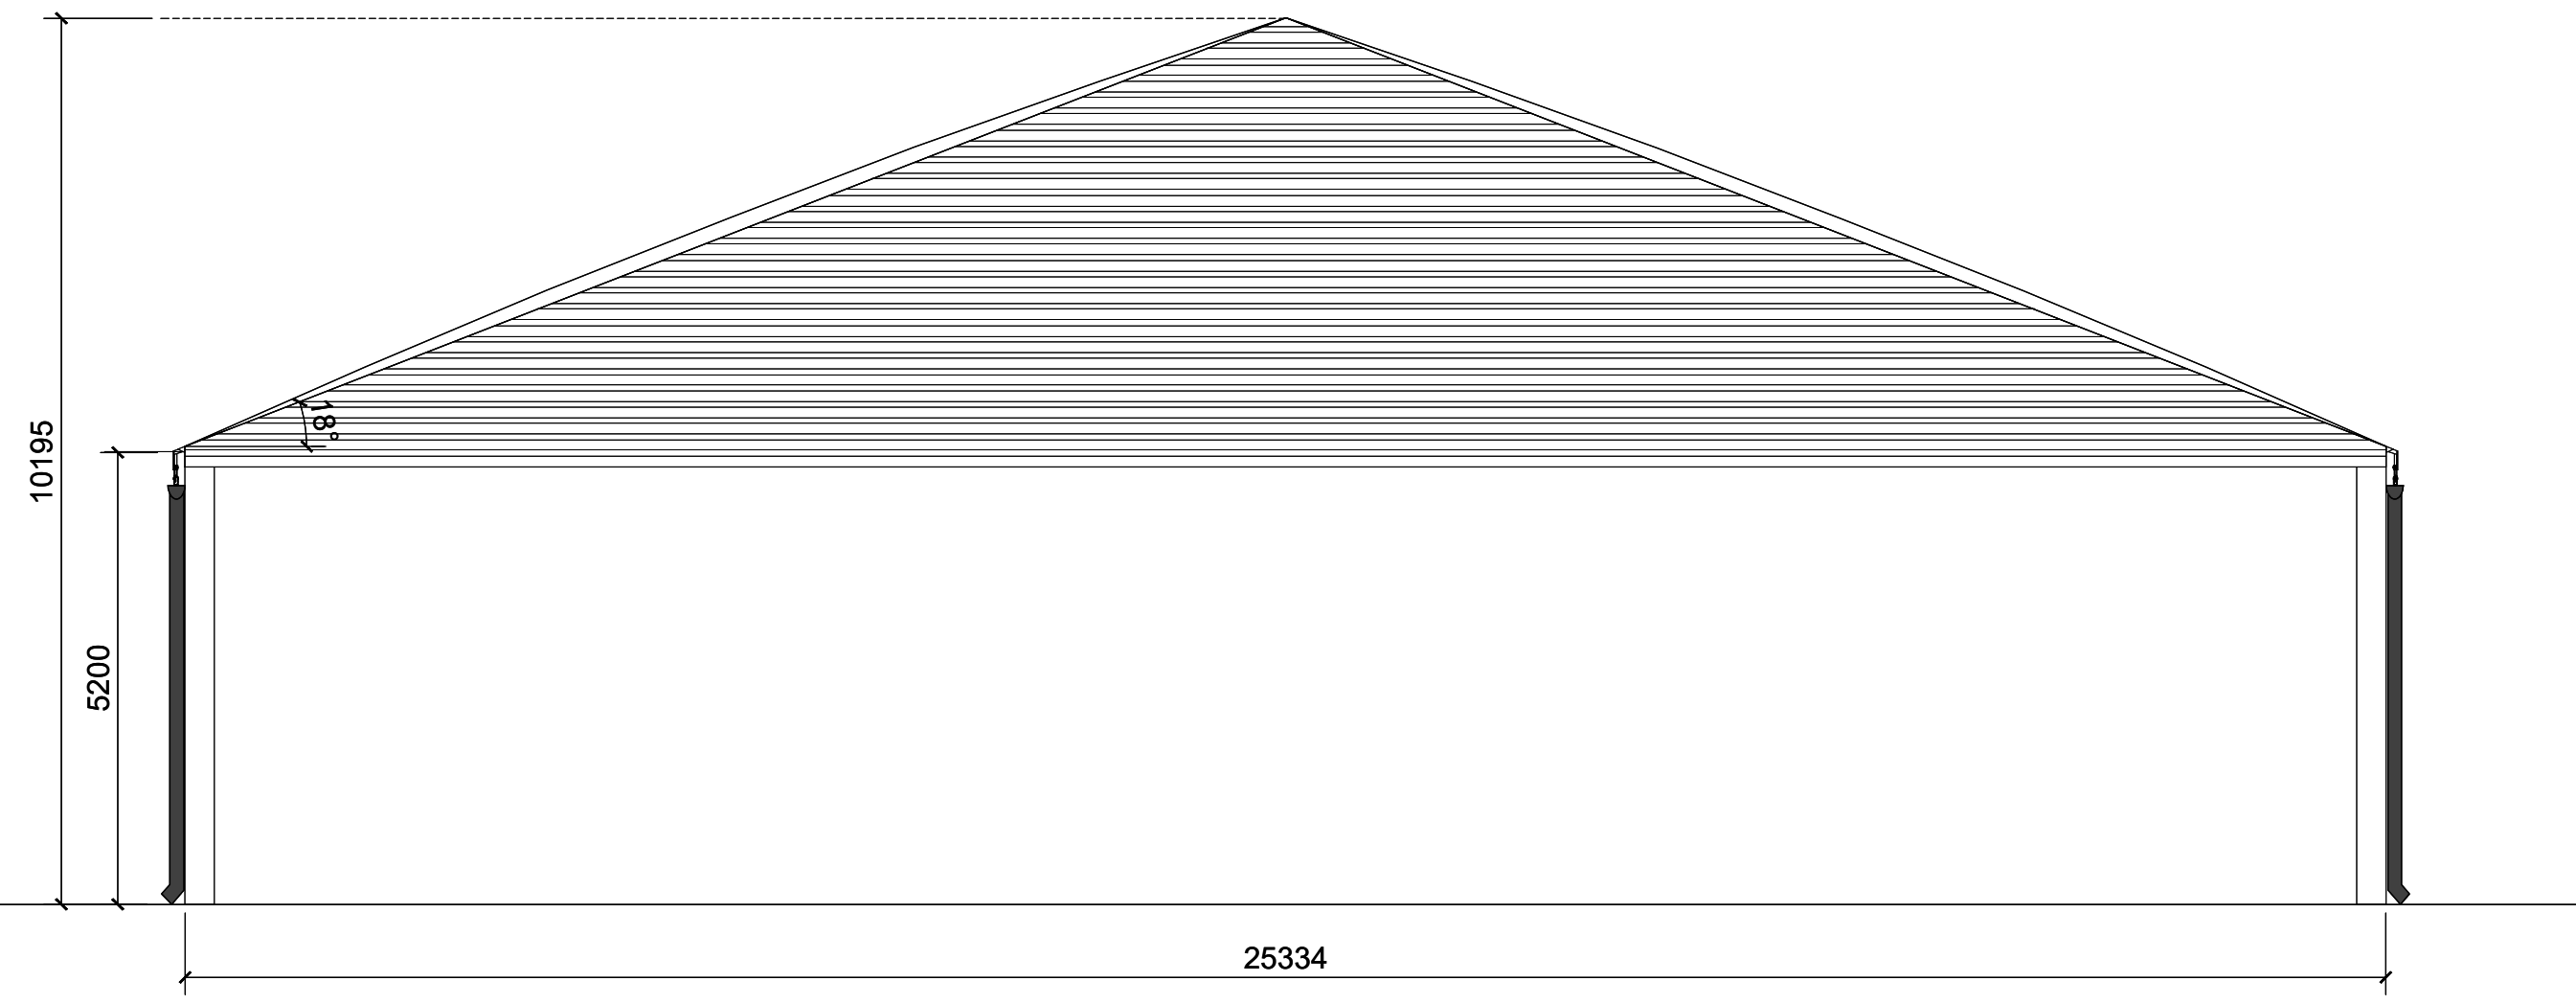

ELEVATION B 1:100

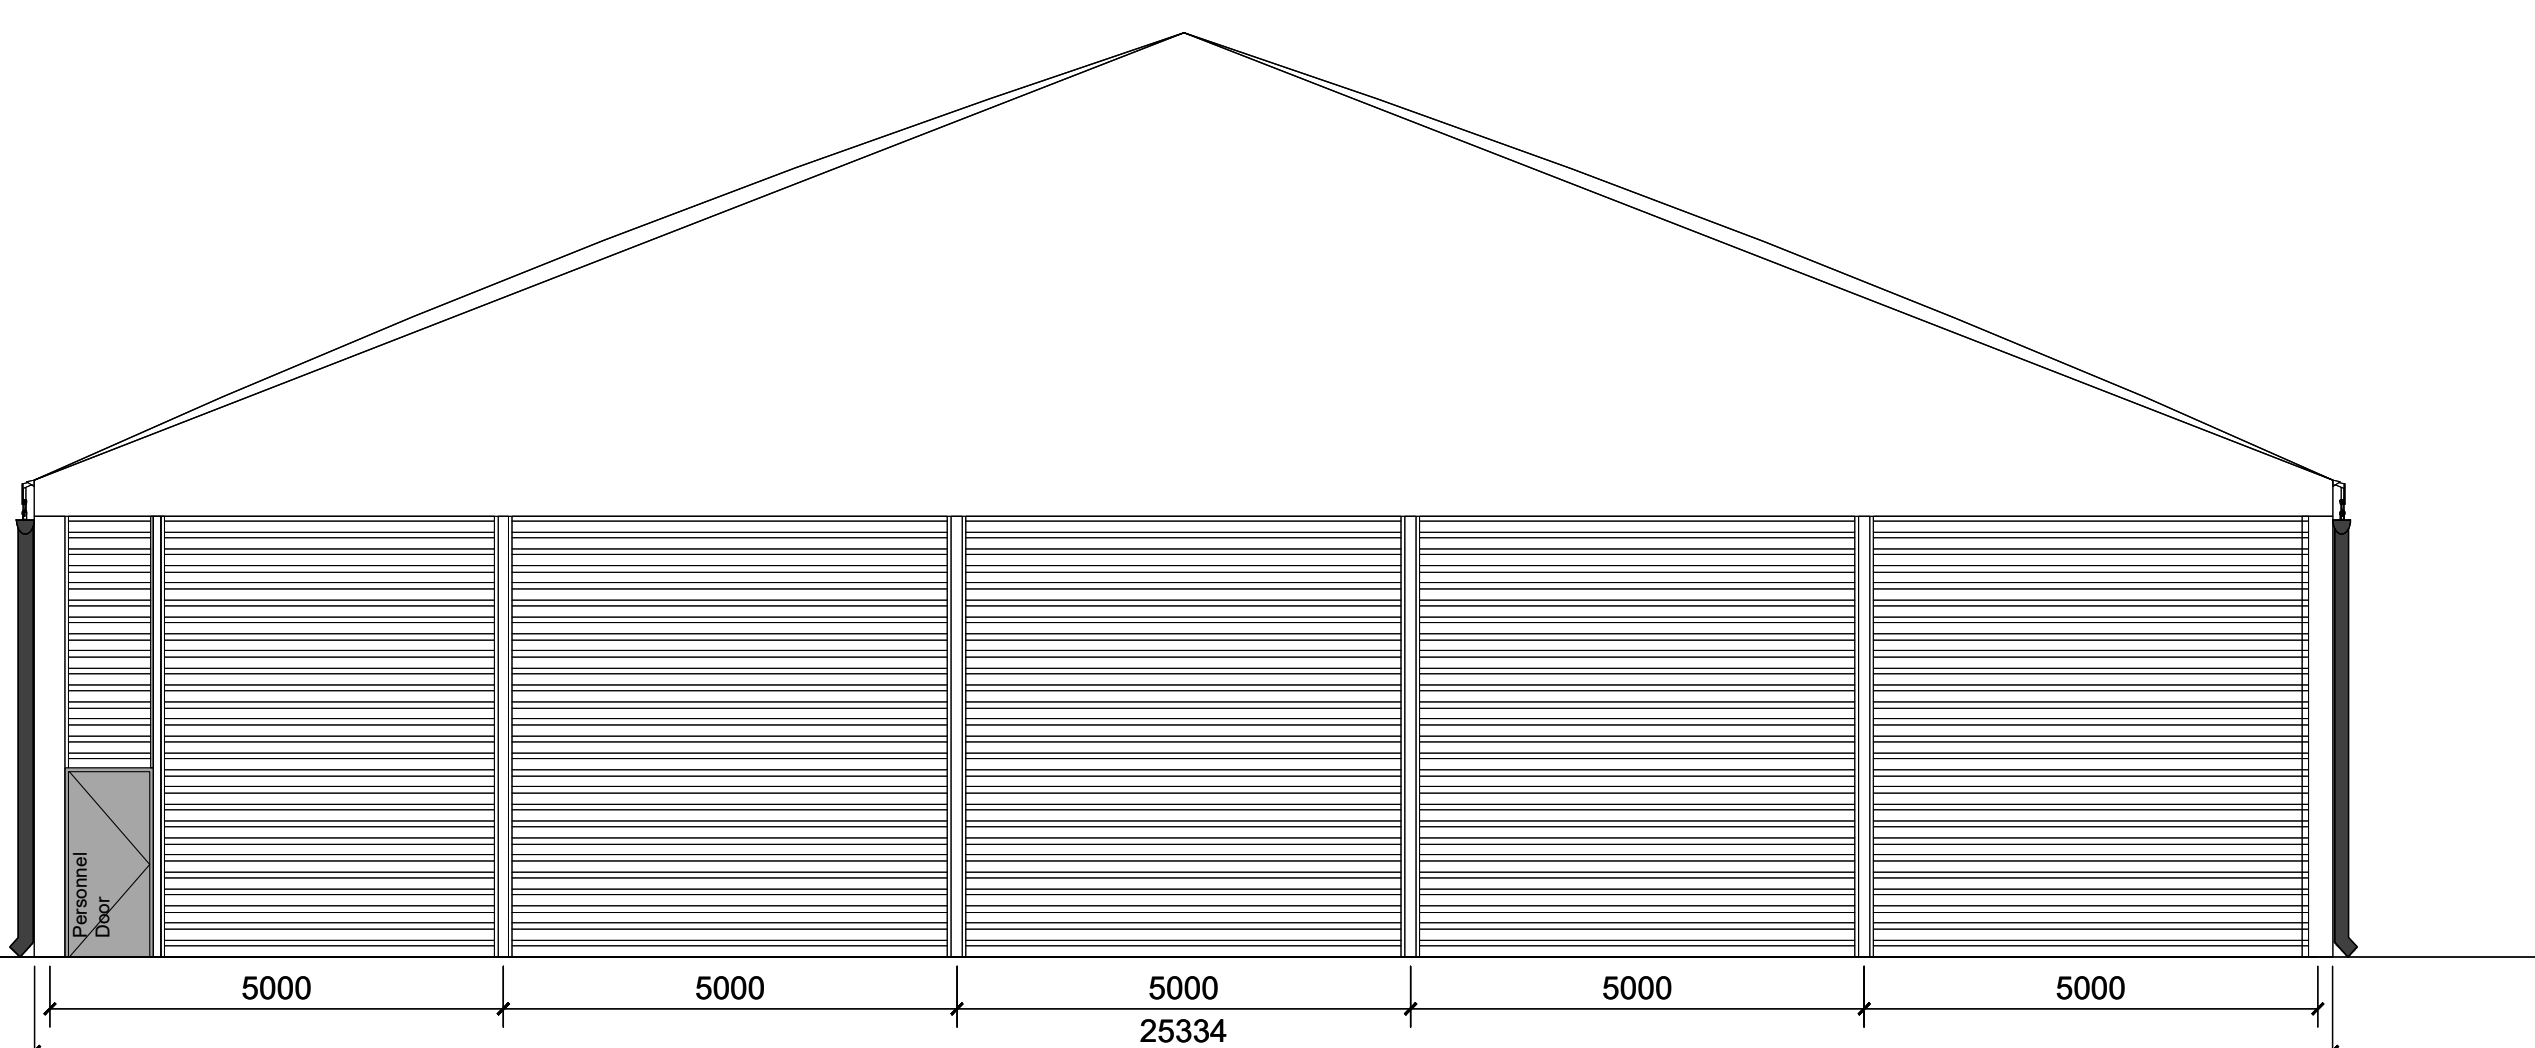

ELEVATION D 1:100

©TRIANGLE ARCHITECTS LIMITED

THIS DRAWING IS THE SUBJECT OF COPYRIGHT WHICH VESTS IN TRIANGLE ARCHITECTS LIMITED. IT IS AN INSTRUMENT OF COPYRIGHT TO WHICH THE RIGHTS OF FIRST PUBLICATION, INCLUDING ELECTRONIC, WITHOUT THE EXPRESS WRITTEN CONSENT OF TRIANGLE ARCHITECTS LIMITED, WHICH RIGHTS ARE RESERVED.

TRIANGLE ARCHITECTS LIMITED ASSUMES ITS RIGHTS TO BE IDENTIFIED AS THE AUTHOR OF THIS DESIGN.

DRAWINGS NOT TO BE SCALED: FIGURED DIMENSIONS TO BE WORKED TO ALL CASES.

THE CONTRACTOR IS RESPONSIBLE FOR CHECKING DIMENSIONS, TOLERANCES & REFERENCES.

ANY CONTRADICTION TO BE VERIFIED WITH THE ARCHITECT BEFORE PROCEEDING WITH THE WORKS.

WHERE DIMENSIONS & DIMENSIONS TO ARCHITECT.

WHERE AN ITEM IS COVERED BY DRAWINGS OF DIFFERENT SCALES, THE LARGEST SCALE DRAWING TO BE REFERRED TO, DO NOT SCALE FROM THE DRAWING. FIGURED DIMENSIONS TO BE WORKED TO ALL CASES.

CHECK ALL DIMENSIONS ON SITE.

DRAWING TO BE READ IN CONJUNCTION WITH THE HEALTH & SAFETY PLAN AND ALL RELEVANT RISK ASSESSMENTS AND THE FOLLOWING DRAWINGS.

Key

- Site Boundary
- Existing Buildings
- Existing Parking Spaces
- Existing Servicing Area

Key

- Site Boundary
- Existing Buildings
- Existing Parking Spaces
- Proposed Servicing Area

Rev

Rev	Date	By	Remarks
P04	20.04.22	HR	Parking arrangement amended
P03	23.02.22	HR	Elevation references amended
P02	22.02.22	HR	Parking and access noted
P01	15.12.21	HR	First Issue.

Client: Expec Batteries Ltd.

Project Name: Expec Batteries Warehouse

Drawing Name: Proposed Site Plan, Plan & Elevations

Drawing Purpose: PLANNING

Project Number: 3001

Project	Origin	Visit	Level	Type	Role	Number	Revision
ESP	TRI	ZZ	00	DR	A	3001	P04

Scale: 1:100/500/1250

Drawn: HR

Checked: HR

Date: DEC 21

TRIANGLE ARCHITECTS

Tel: 0161 272 3000

Email: info@trianglearchitects.co.uk

Web: www.trianglearchitects.co.uk

Twitter: @trianglearch

Raven House,
113 Fairfield Street,
Manchester,
M12 6EL