



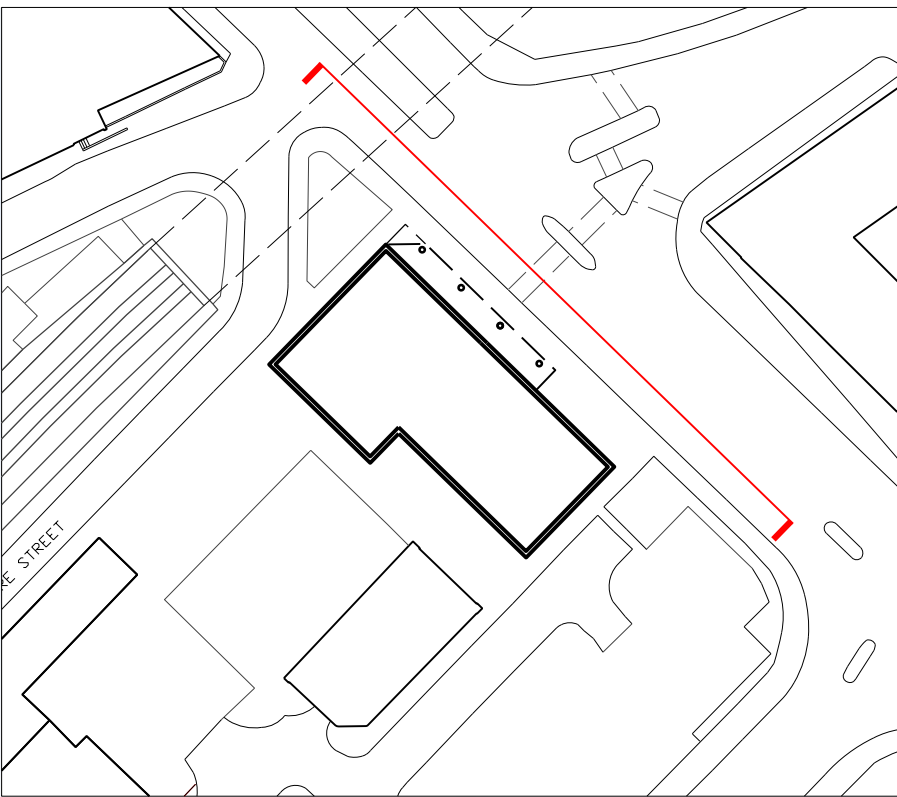

ELEVATION KEY - SCALE 1:1000@A1

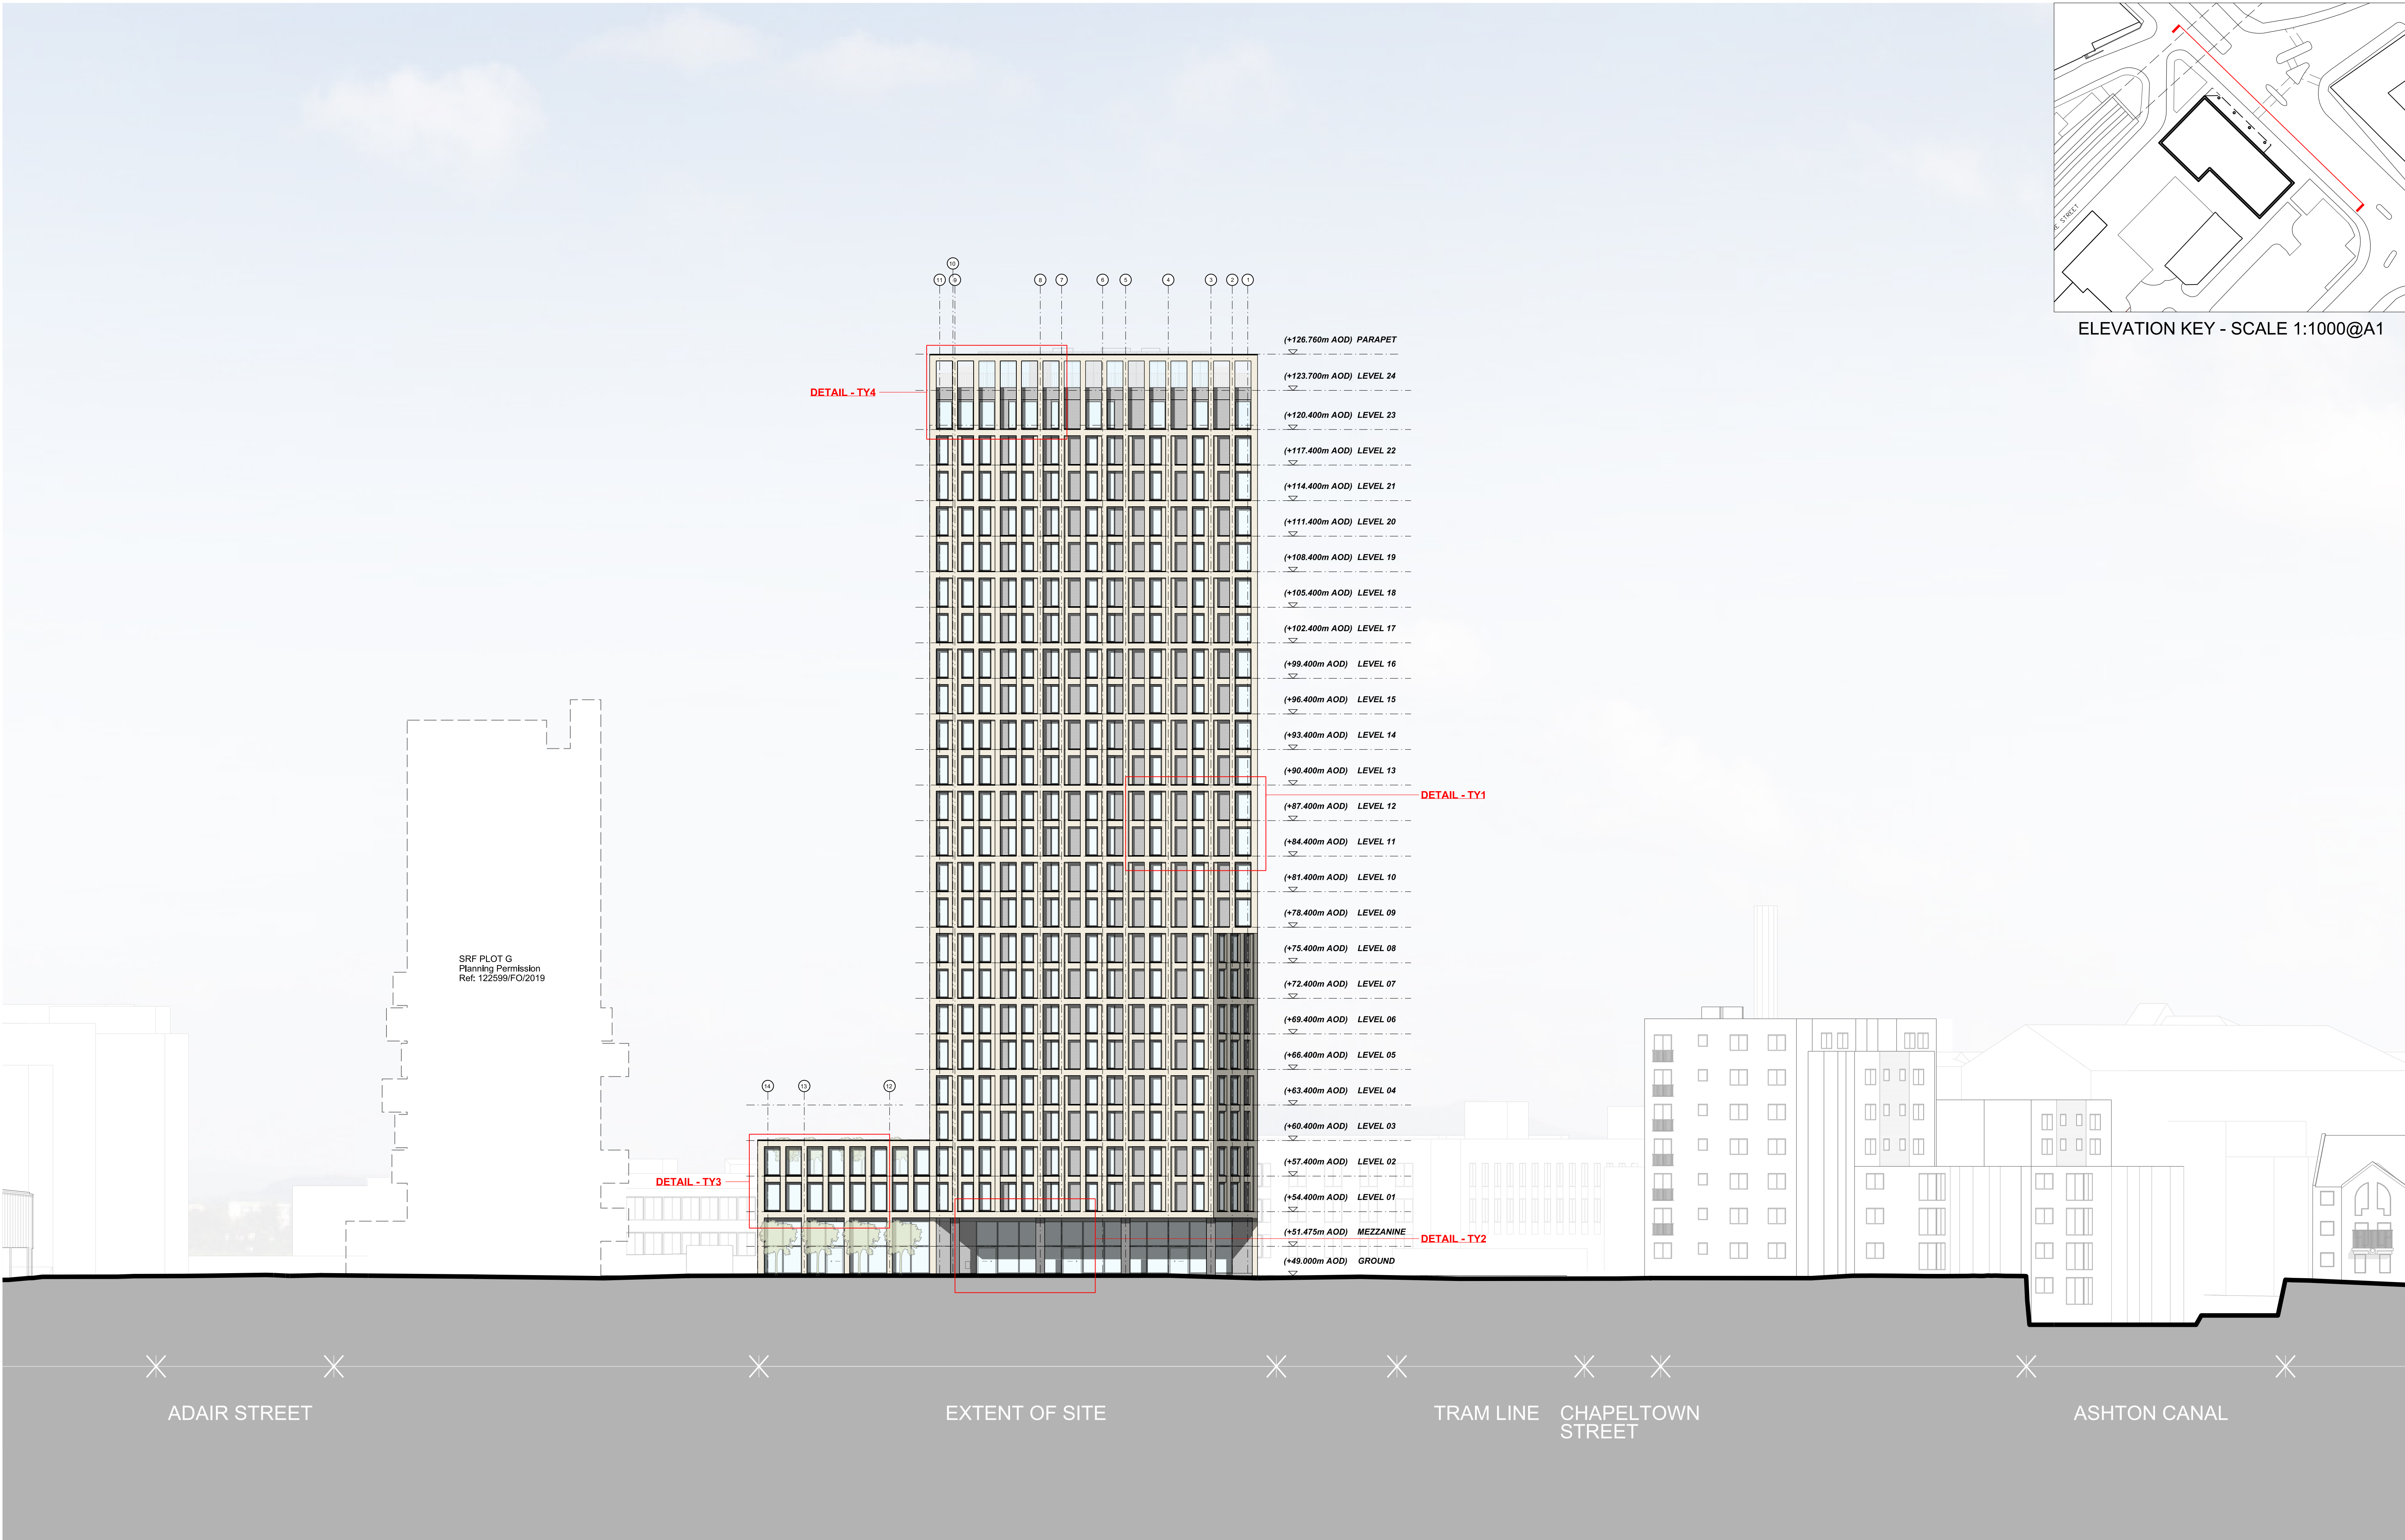

This drawing is copyright Do not scale off dimensions. All dimensions to be checked on site by contractor. Contractor to report any dimensional discrepancies, errors or omissions prior to commencing on site.	NOTE: 	NORTH	<table><tr><th>Rev</th><th>Date</th><th>Description</th></tr><tr><td>00</td><td>18-02-2020</td><td>Planning Issue</td></tr><tr><td>01</td><td>14-05-2021</td><td>Section 73 Application Issue</td></tr><tr><td>02</td><td>26-08-2021</td><td>Section 73 Application Issue - minor facade and layout amendments</td></tr><tr><td>03</td><td>28-01-2022</td><td>Updates to S73 Application</td></tr><tr><td> </td><td> </td><td> </td></tr><tr><td> </td><td> </td><td> </td></tr><tr><td> </td><td> </td><td> </td></tr><tr><td> </td><td> </td><td> </td></tr><tr><td> </td><td> </td><td> </td></tr></table>	Rev	Date	Description	00	18-02-2020	Planning Issue	01	14-05-2021	Section 73 Application Issue	02	26-08-2021	Section 73 Application Issue - minor facade and layout amendments	03	28-01-2022	Updates to S73 Application																<table><tr><td colspan="2">Project Title</td><td colspan="2">Drawing Title</td></tr><tr><td colspan="2">VICTORIA HOUSE</td><td colspan="2">North East Elevation</td></tr><tr><td colspan="2"> </td><td colspan="2"> </td></tr><tr><td colspan="2"> </td><td colspan="2"> </td></tr><tr><td colspan="2"> </td><td colspan="2"> </td></tr><tr><td colspan="2"> </td><td colspan="2"> </td></tr><tr><td colspan="2"> </td><td colspan="2"> </td></tr><tr><td colspan="2"> </td><td colspan="2"> </td></tr><tr><td colspan="2"> </td><td colspan="2"> </td></tr><tr><td colspan="2"> </td><td colspan="2"> </td></tr></table>	Project Title		Drawing Title		VICTORIA HOUSE		North East Elevation																																	
			Rev	Date	Description	
			00	18-02-2020	Planning Issue	
			01	14-05-2021	Section 73 Application Issue	
			02	26-08-2021	Section 73 Application Issue - minor facade and layout amendments	
			03	28-01-2022	Updates to S73 Application	
Project Title		Drawing Title	
VICTORIA HOUSE		North East Elevation	
Status FOR PLANNING	<table><tr><td>Job No</td><td>Scale</td><td>Date</td></tr><tr><td>10122</td><td>1:250 @ A1</td><td>FEB 2020</td></tr><tr><td colspan="2">Drawing No</td><td>Revision</td></tr><tr><td colspan="2">10122-A-B5D9-G200-E-NE-003</td><td>03</td></tr></table>	Job No	Scale	Date	10122	1:250 @ A1	FEB 2020	Drawing No		Revision	10122-A-B5D9-G200-E-NE-003		03	 MANCHESTER Riverside, 4 Commercial St Manchester M15 4RQ +44 (0)161 835 2345 www.simpsonhaugh.com LONDON 5-8 Roberts Place London EC1R 9BB +44 (0)20 7549 4000 mail@simpsonhaugh.com	
Job No	Scale	Date	
10122	1:250 @ A1	FEB 2020	
Drawing No		Revision	
10122-A-B5D9-G200-E-NE-003		03	