

FRONT ELEVATION & DETAILS

Living wall:
mobipanel system configuration - to be affixed directly to exterior wall


Window boxes:
6 x1 treated soft wood with stain finish framed window boxes in apple crate style - affixed to window ledges with brackets.

Timber hanging sign:
Replace existing hanging sign with 1200mm diameter roundel sign. To look like the base of cider barrel including logos. Double sided 1200 diameter, Treated softwood timber
Logos as onlays removable to have Freemount Logo to both sides after the event
Powder coated gallows bracket and chain

Apple icons:
Flat CnC from 12mm Marine Ply, with hand painted artwork. Affixed to window boxes with glue & galvanised pins. varying sizes 550mm to 700mm

Logo lock up:
Stencilled logo's - stencilled cladding to be swapped for new panels at the end of the brand activation. Scenic weathershield paint finish signage on to apple crate
Made from Marine ply and cnc cut

Exterior lighting:
Spot lights:
Exterior rated projecting GU10 spotlights mounted to facade to illuminate back into foliage and onto projecting barrel sign.

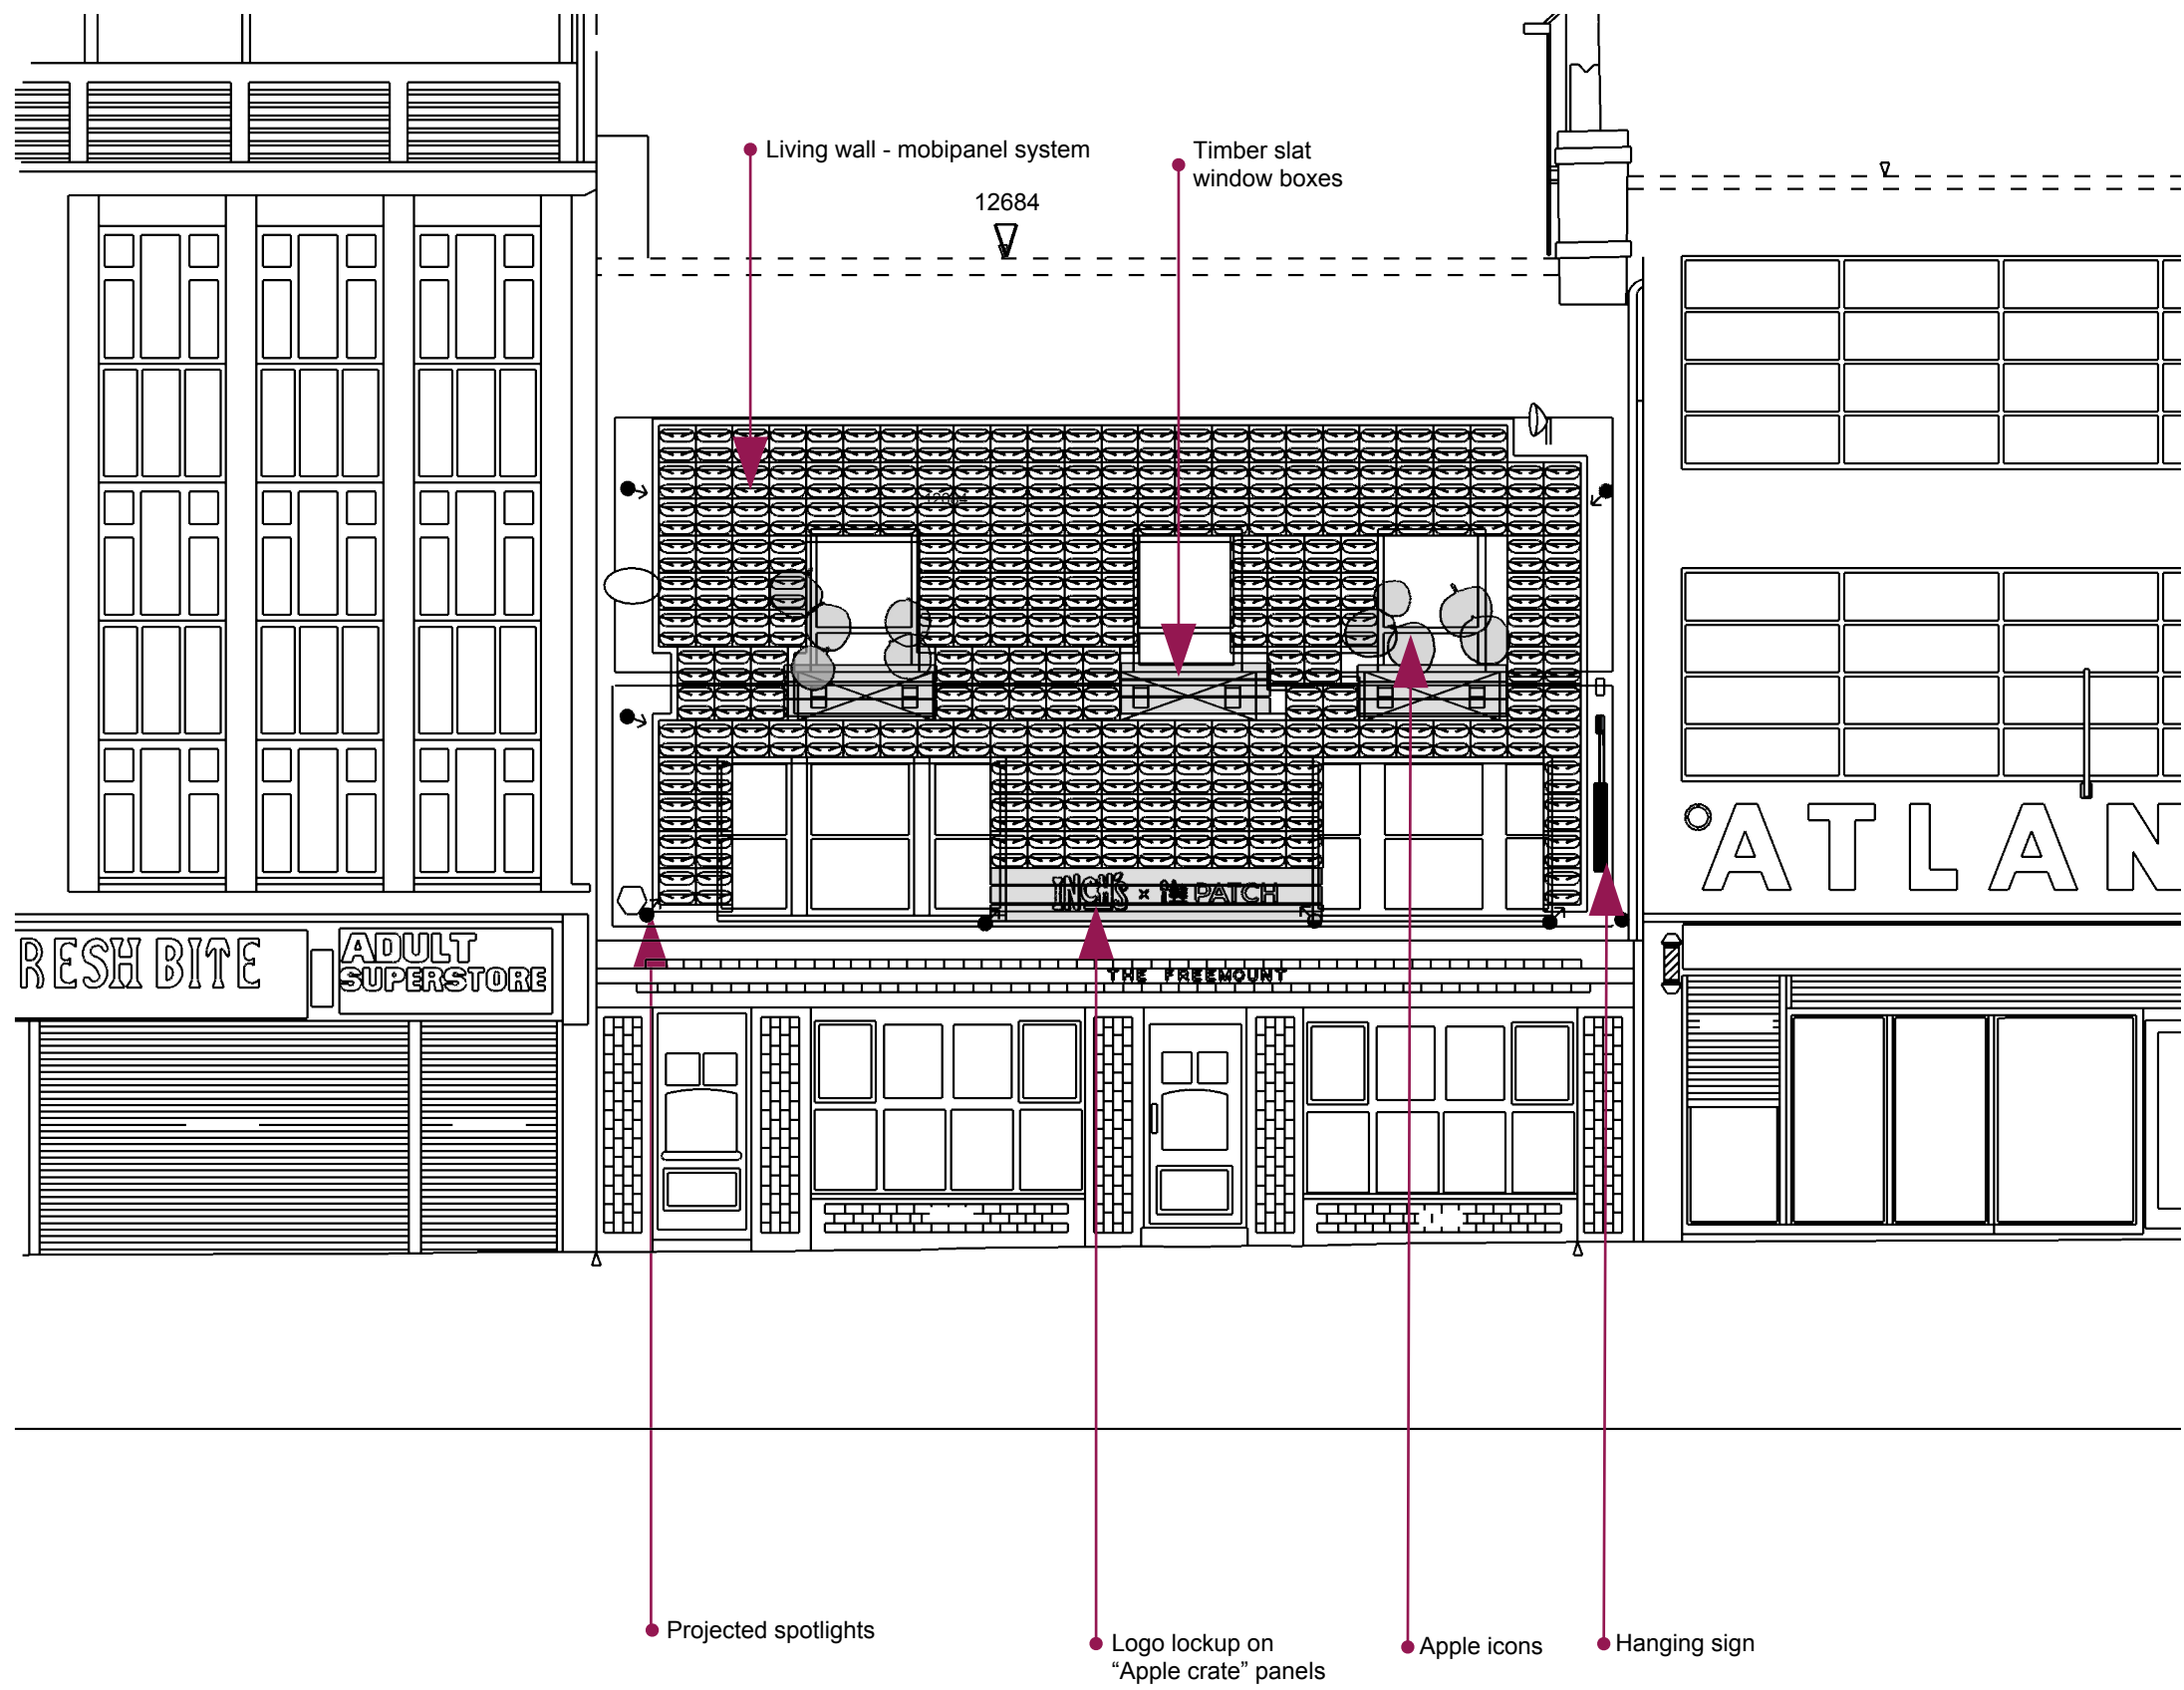



CLIENT
Inch's
The Freemount, 73-75
Oldham Street,
Manchester

ISSUE
26/04/2022
SCALE:
1/100 @ A3

PROJECT NO.
041
PROJECT
Inch's X Patch
Living wall

DRAWN BY
PD
DESCRIPTION
Front Elevation &
details

VERSION
2

3