





02 Existing Front Elevation

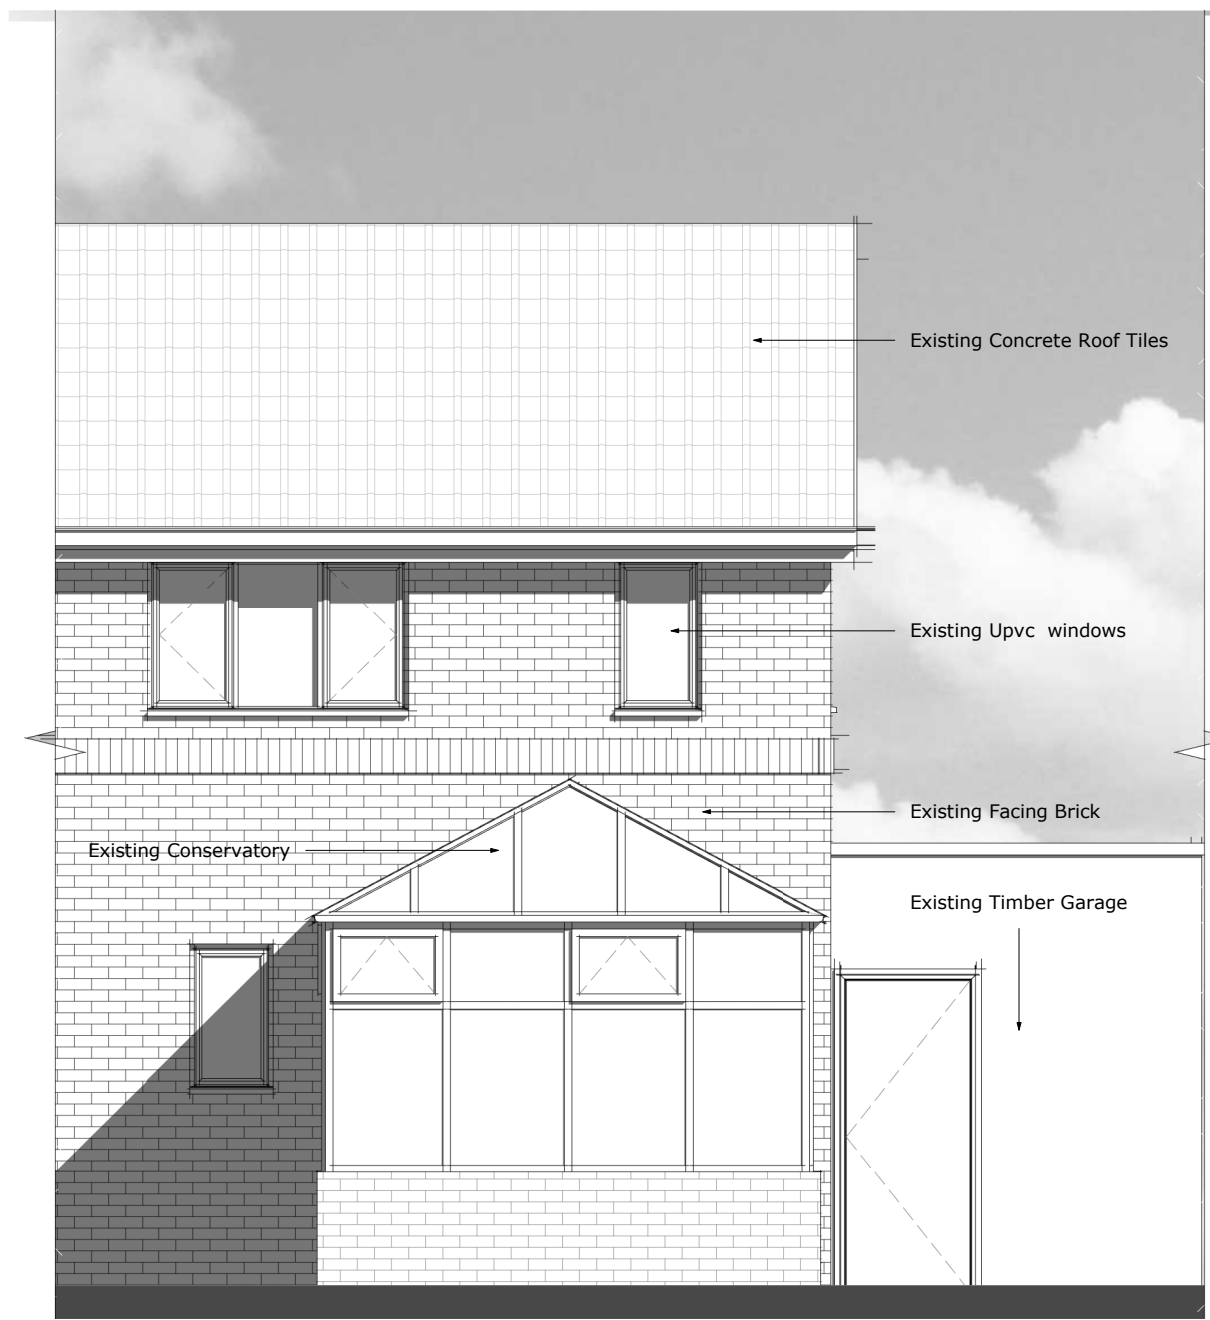


04 Existing Rear elevation



06 Existing Side Elevation as Viewed from No 3

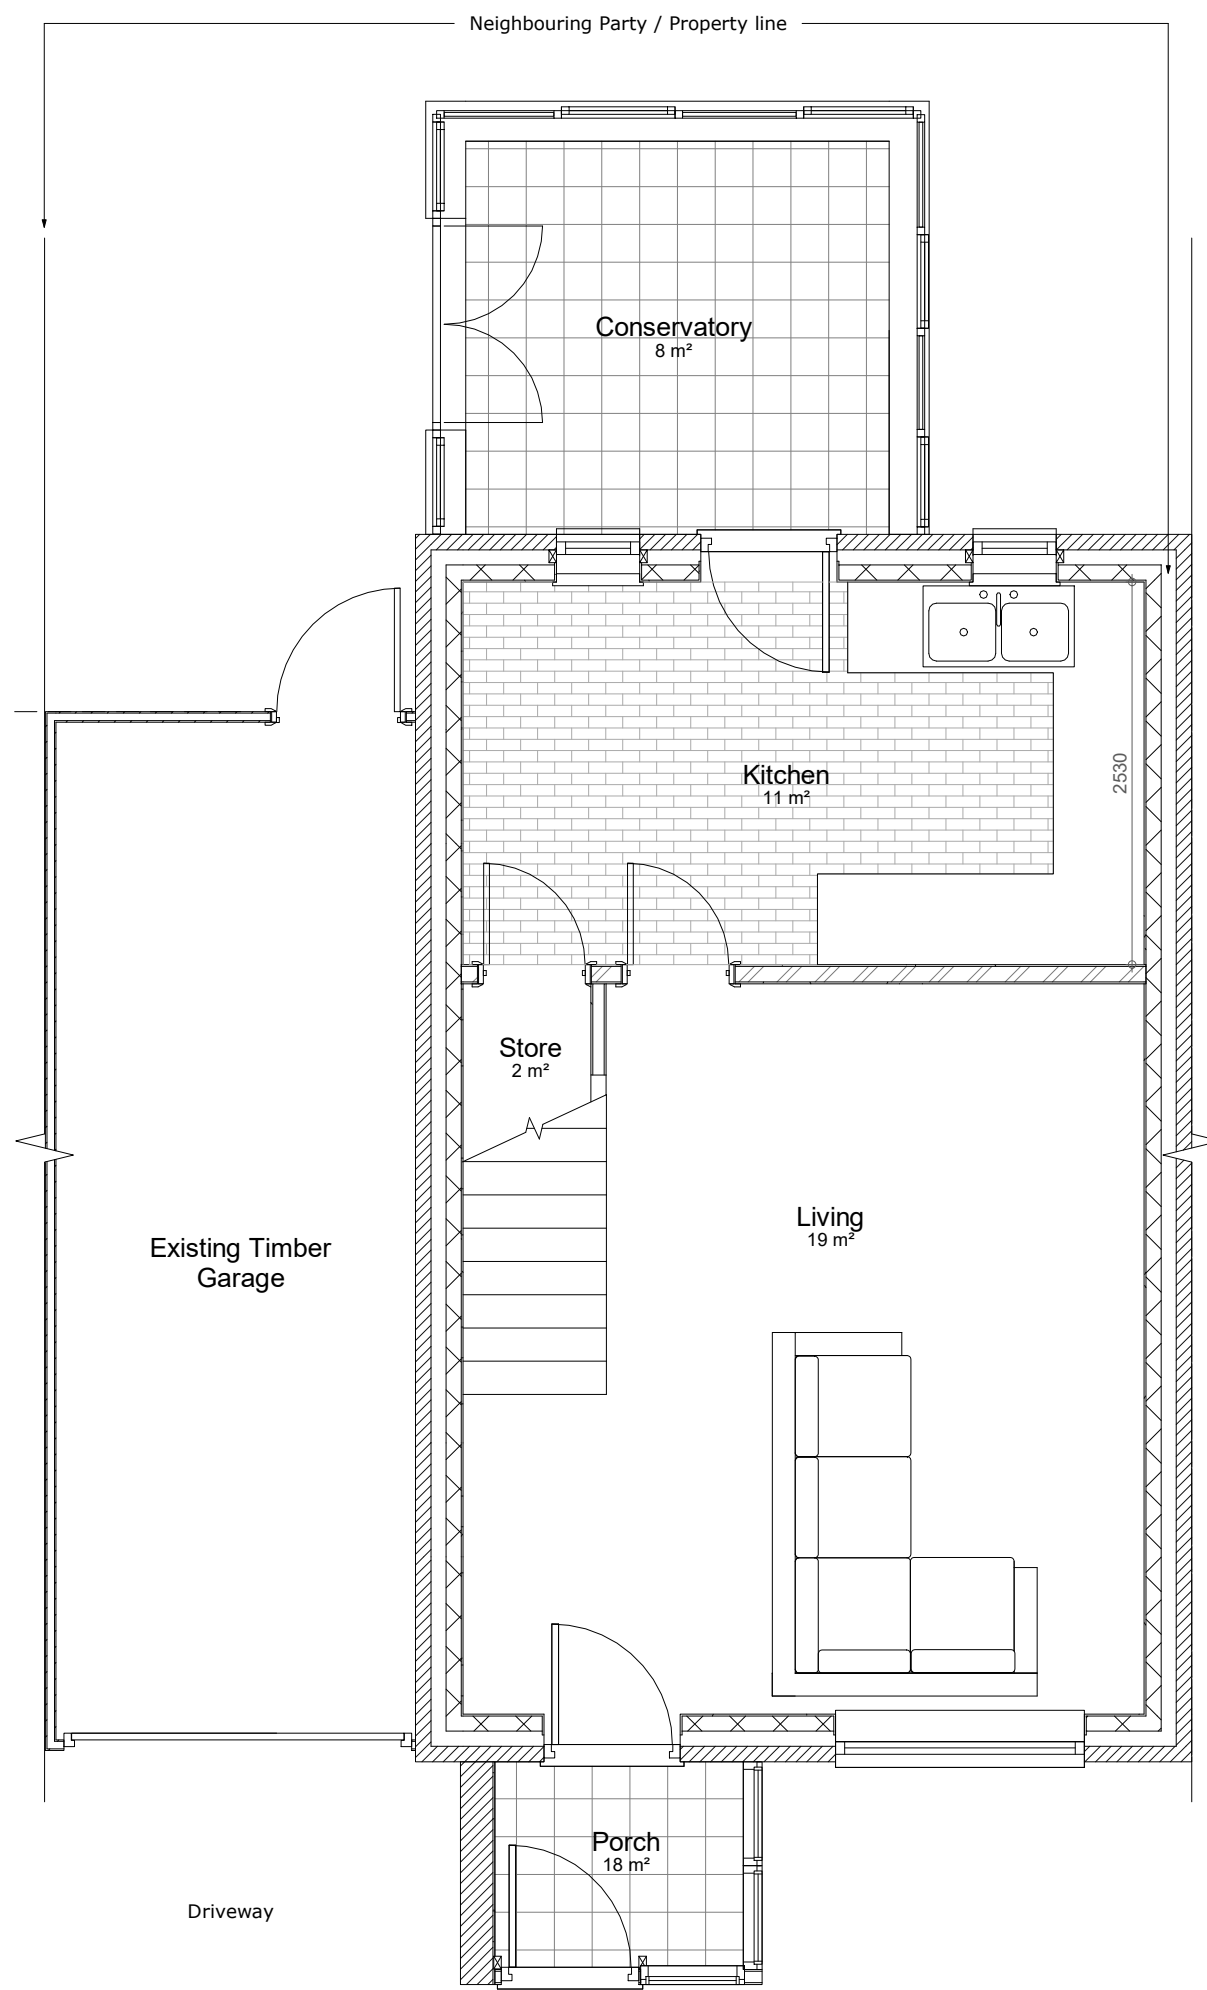


01 Existing Ground Floor Plan

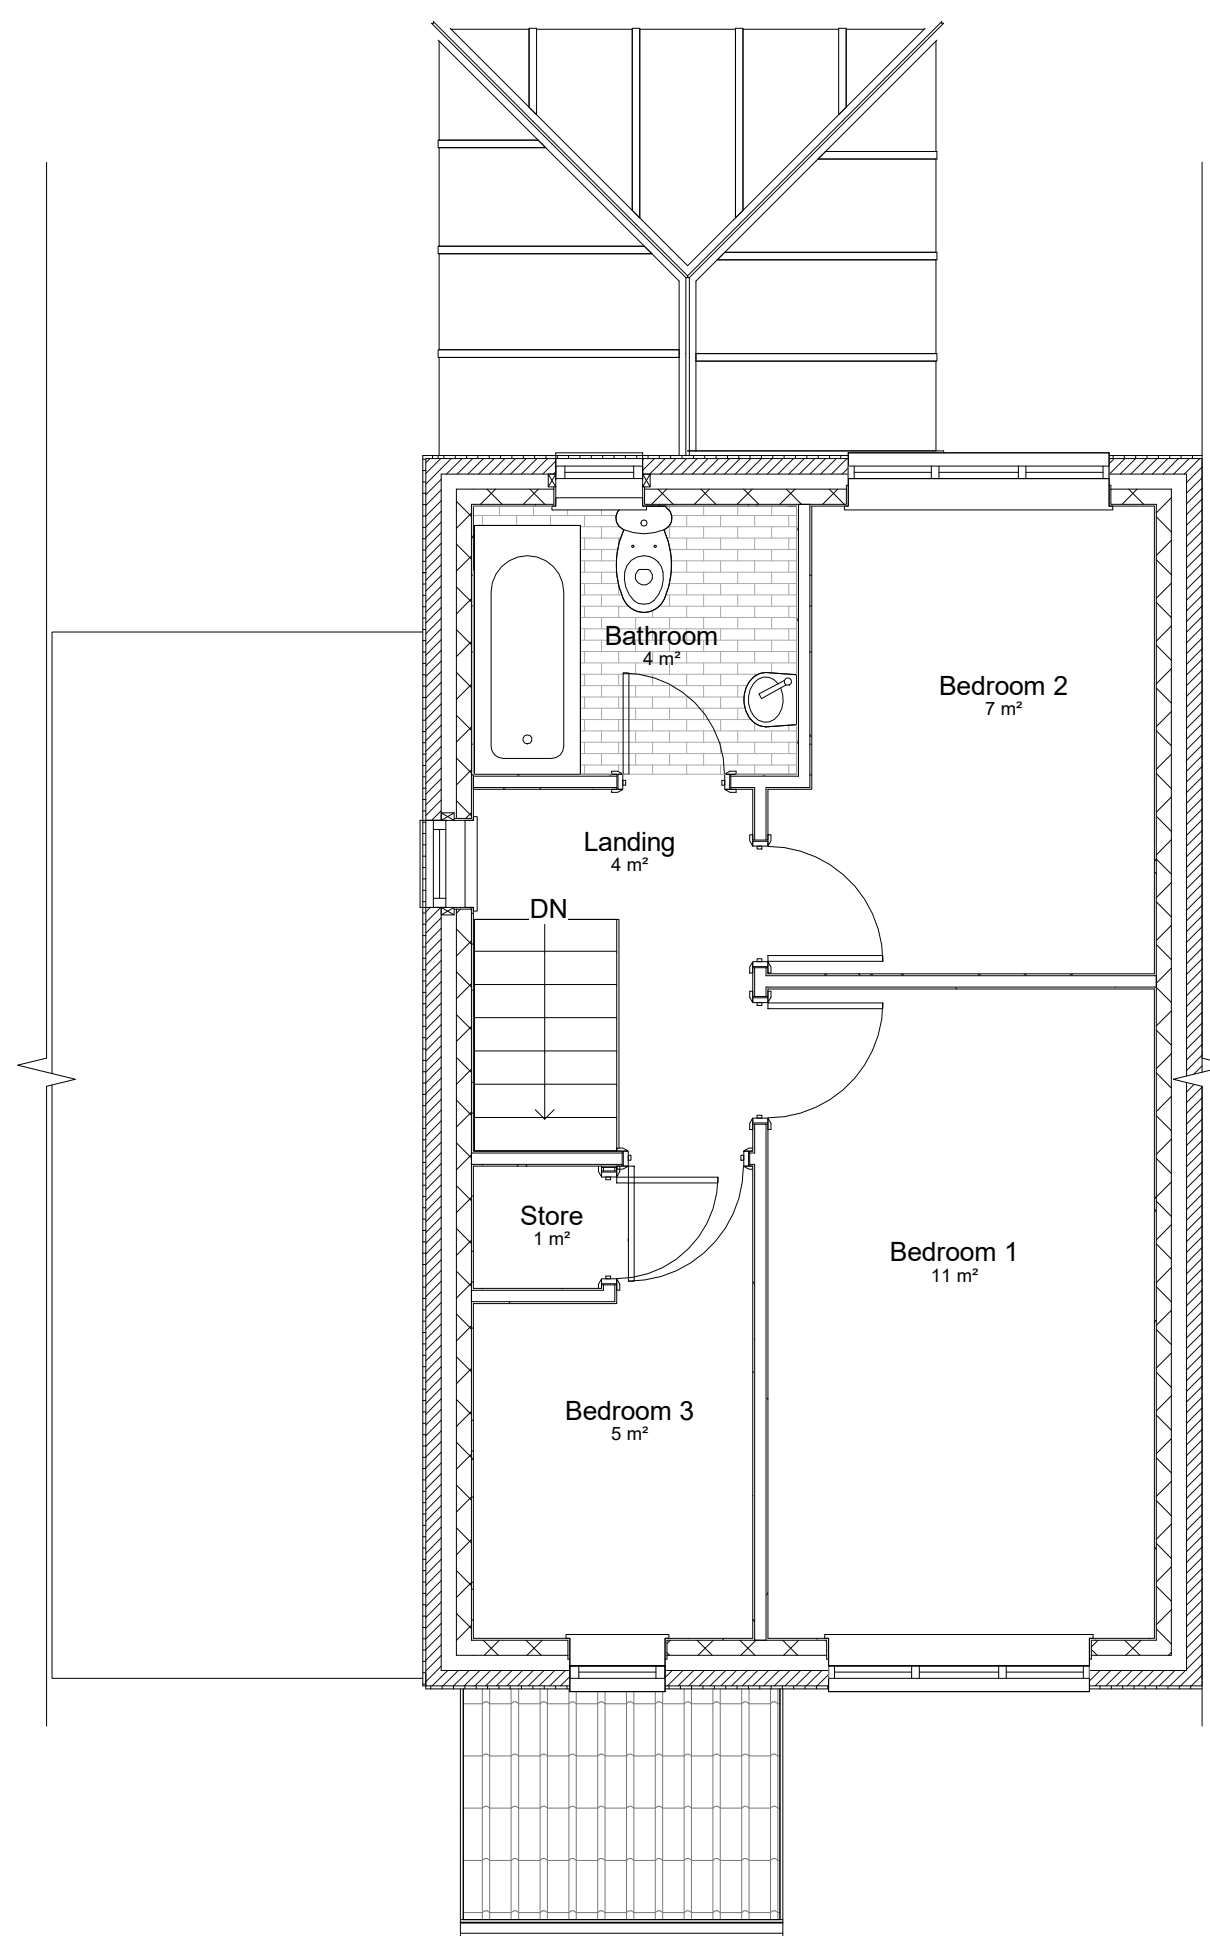

03 Existing First Floor Plan



05 Existing Side Elevation

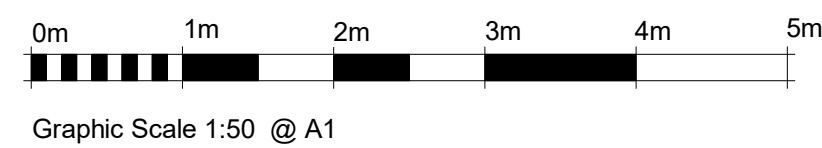

Revision Number	Revision Description	Revision Date
-----------------	----------------------	---------------



CLIENT / PROJECT ADDRESS:
Mr Dave Zhao
No 1 Taunton Street, Ancoats, Manchester, M4 7FA

SHEET TITLE:
Existing Floor Plans / Existing Elevations

Designed By: Design Team	DATE: 20/02/2022
-----------------------------	---------------------

SCALE: 1 : 50	PROJECT NUMBER: TS-AM_1081
------------------	-------------------------------

PHASE: Planning	DRAWING NUMBER: 04_TS-DZ_004	REV:
--------------------	---------------------------------	------