



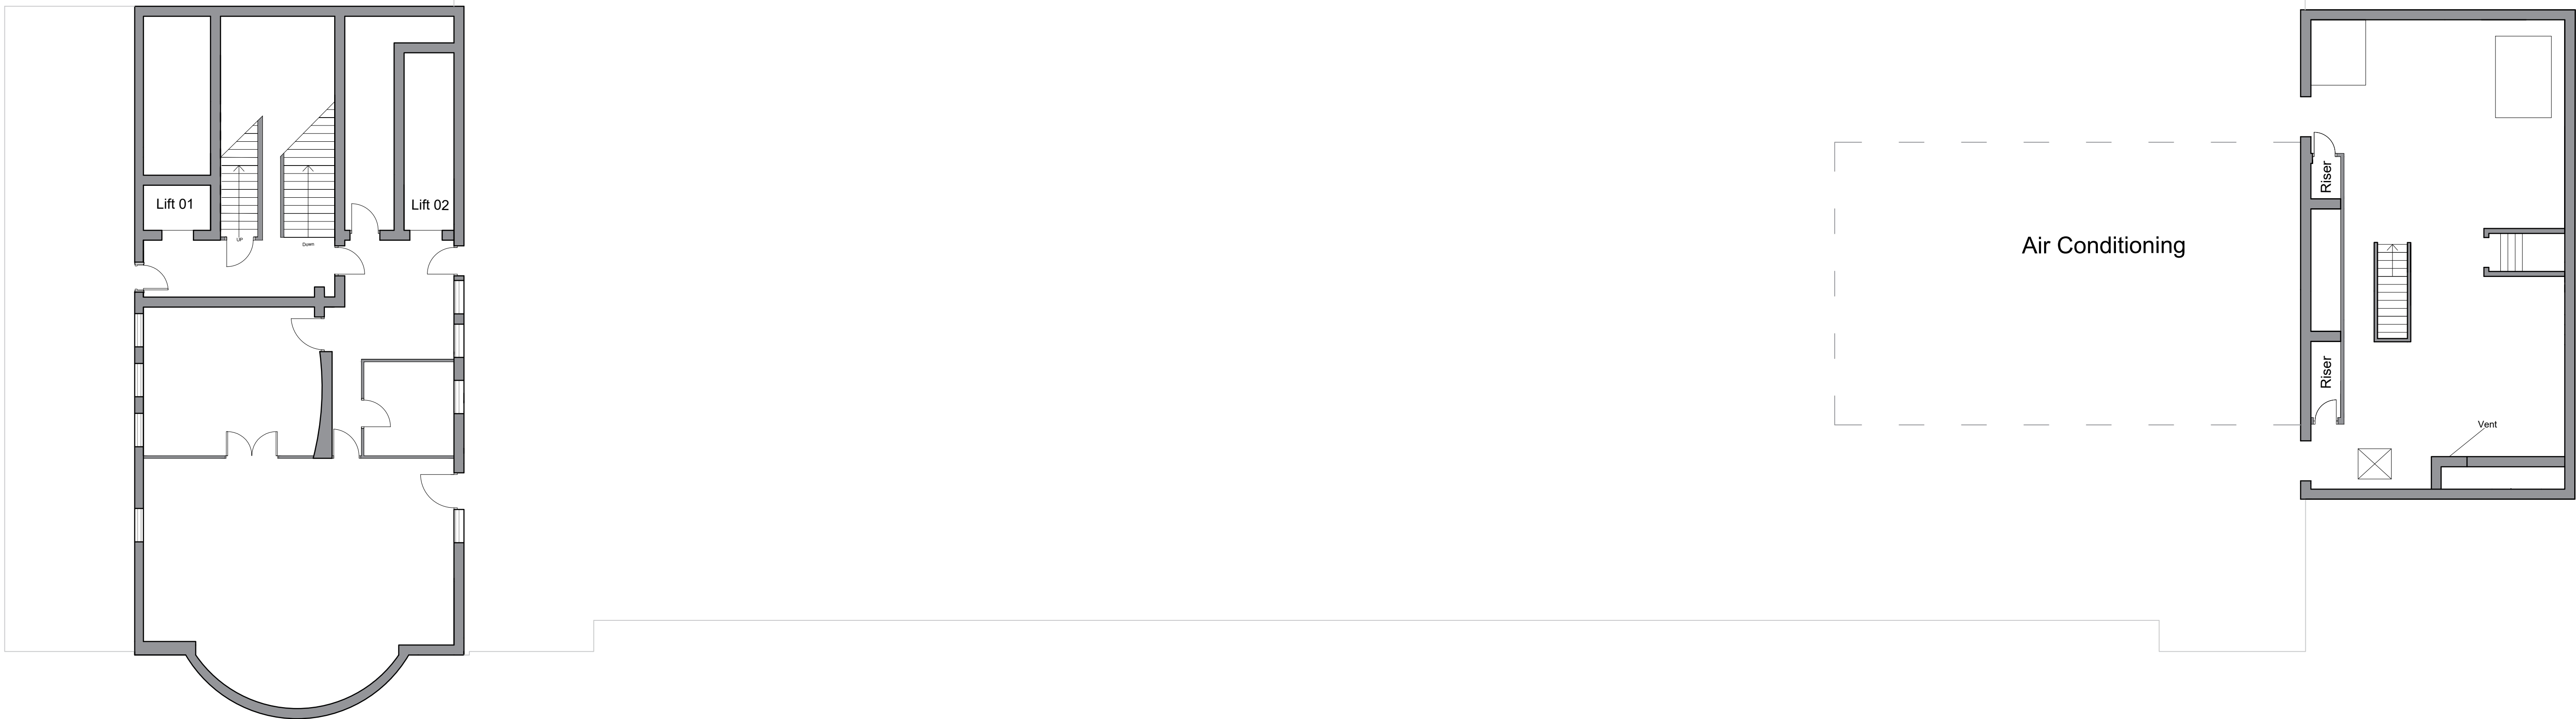

Third Floor Plan
scale 1:100 @ A0

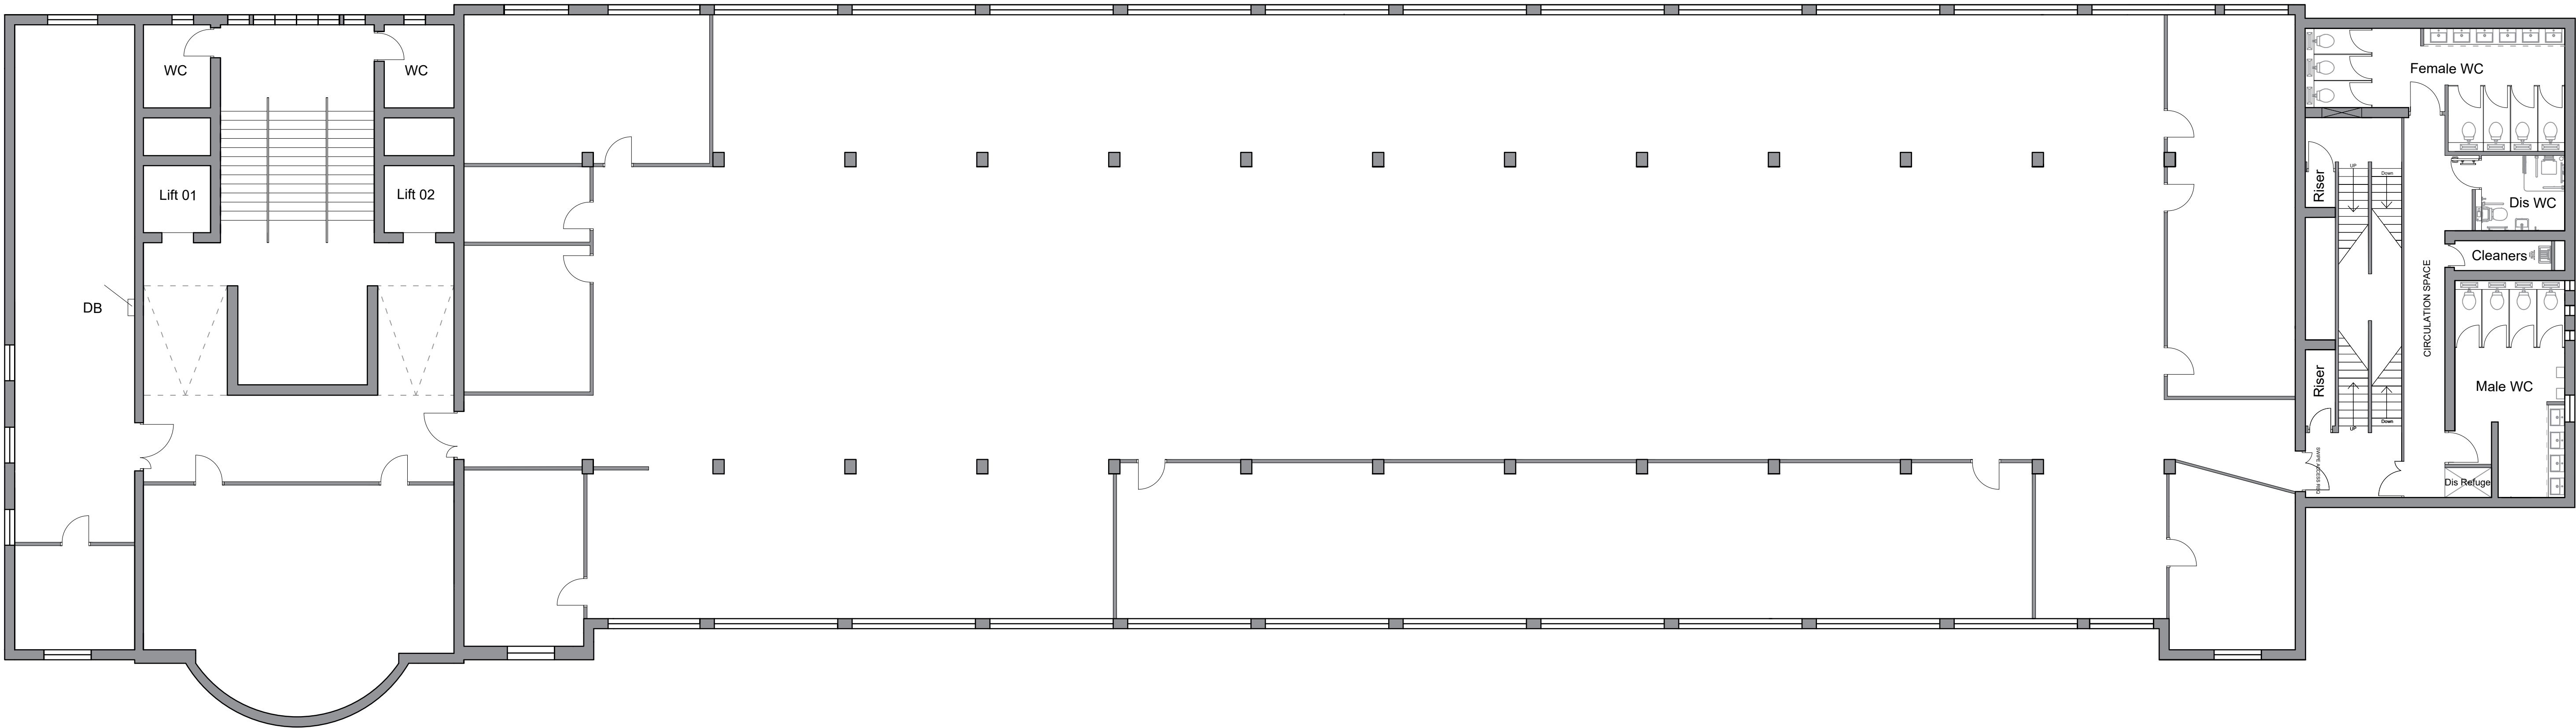

Second Floor Plan
scale 1:100 @ A0