

Solar PV array shown is indicative
only, tbc by specialist design



10 Front Elevation Brick Type B Pitched Roof
1 : 50




10 Front Elevation Brick Type B Hipped Roof
1 : 50



11 Rear Elevation Brick Type B Pitched Roof
1 : 50



11 Rear Elevation Brick Type B Hipped Roof
1 : 50

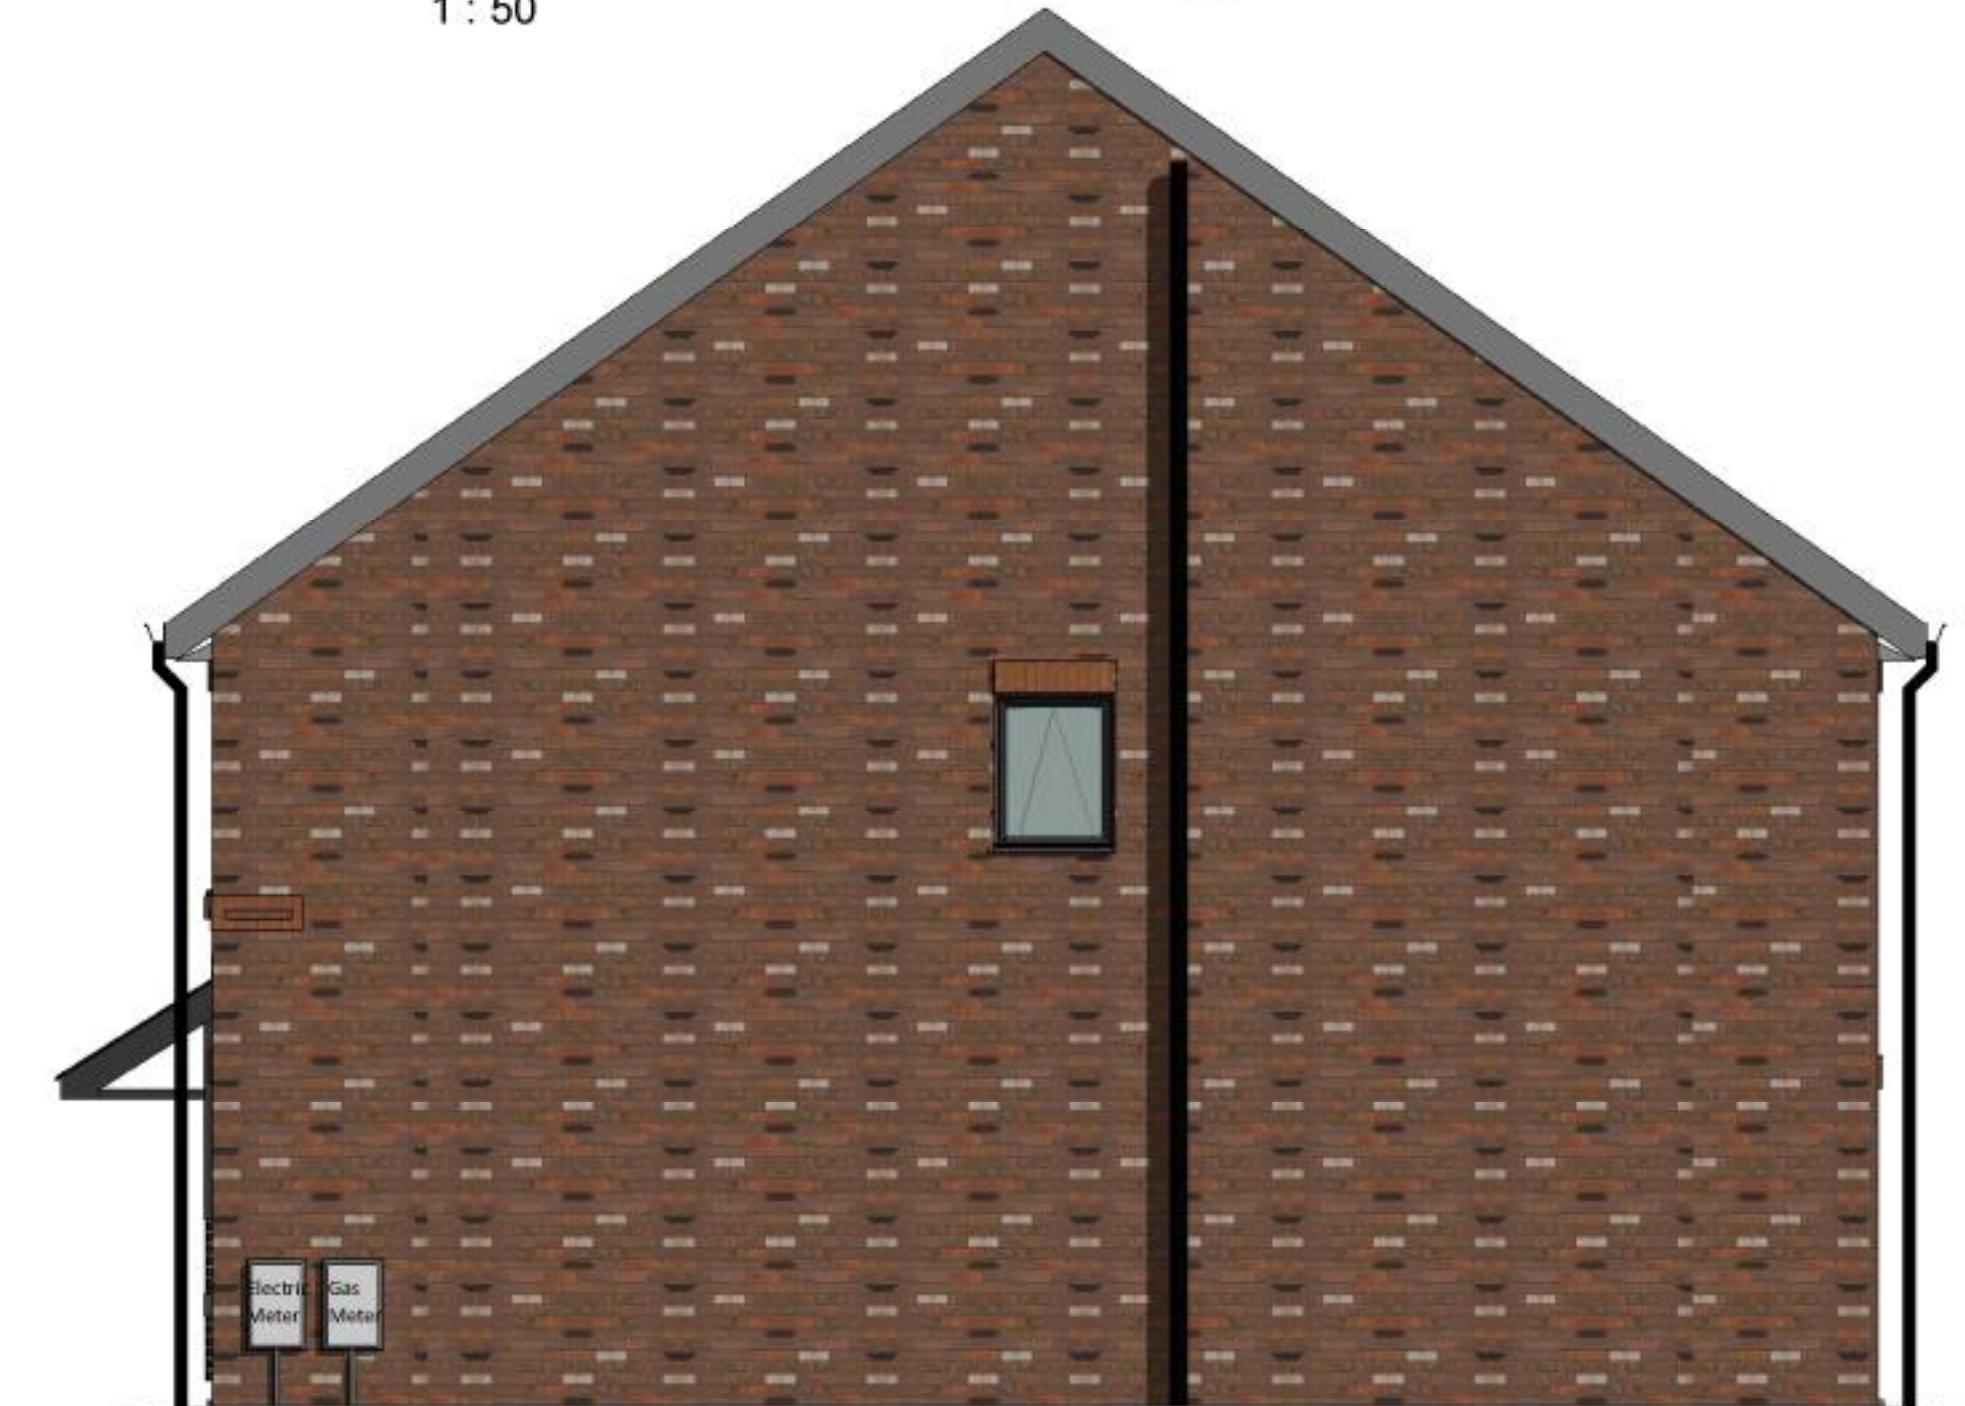

12 Gable Elevation Brick Type B Pitched Roof
1 : 50



12 Gable Elevation Brick Type B Hipped Roof
1 : 50

1	30.03.22	LT	Added PV panels. Front elevation window amended.
Rev	Date	Int	Description



Client:
WCHG

Project:
Glendene, Wythenshawe

Description:
4BSP 100m² House elevations -
Affordable Rent (Brick Type B)

Purpose of Issue:

Planning

Drawn By: LT Checked By: VS Date: 28/04/20 Scale @ A1: 1 : 50

Job No: 3375 Status Code: S2 Drawing No: 141-1 Rev: 1

File Identifier:
GD-BTP-03-E-DR-A-3375_141-1.1

Elizabeth House, 486 Oldbury Road, Heaton Morley, Stockport, S64 3BS
t 0161 463 1271 e info@bernardtaylor.co.uk w www.btparchitects.co.uk