

This drawing is protected by copyright and the information contained therein is the property of William McCall.
The drawing must not be copied and the information contained therein may not be used or disclosed without written permission of and in the manner permitted by William McCall.

0 1 2 3 4 5M

Scale 1:50@ A1

0 1 2 3 4 5 6 7 8 9 10M

Scale 1:100@ A1




Existing Front Elevation




Existing Side Elevation




Existing Rear Elevation
1:100

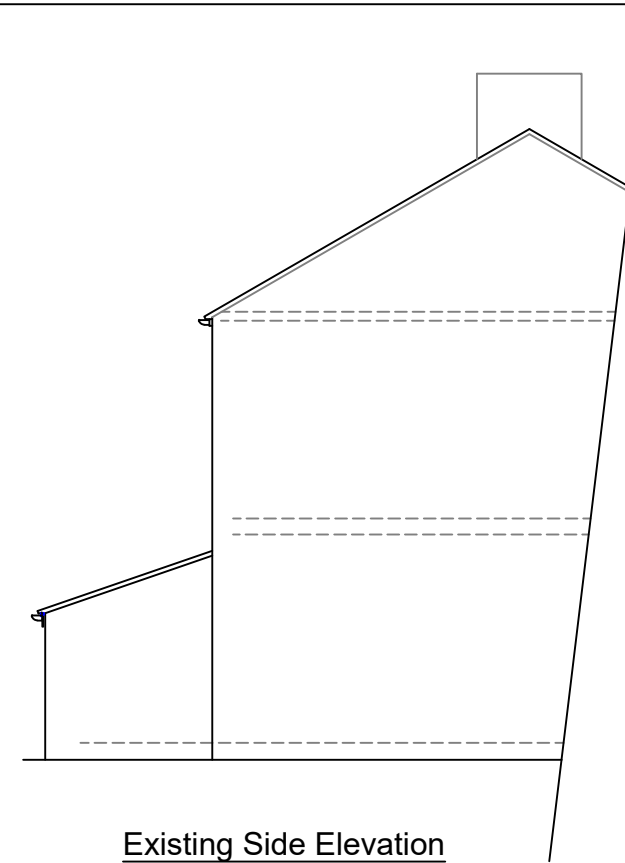

Existing Side Elevation

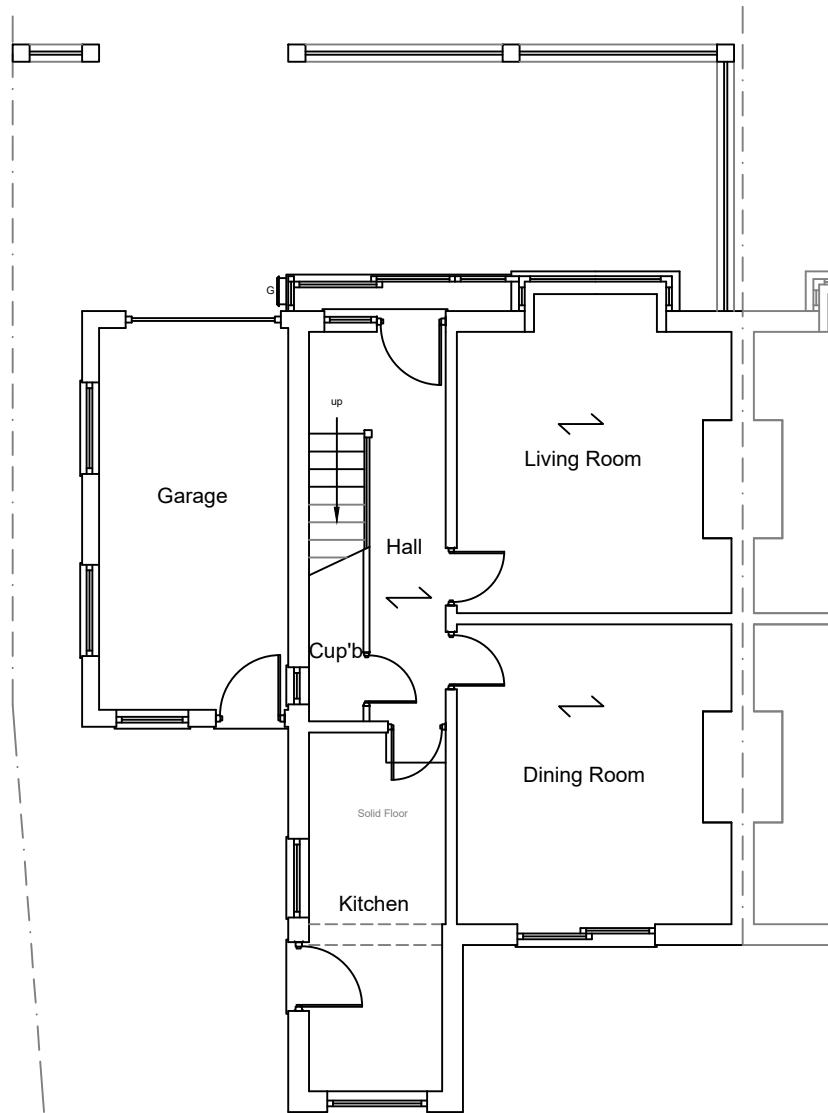

Existing Ground Floor Plan

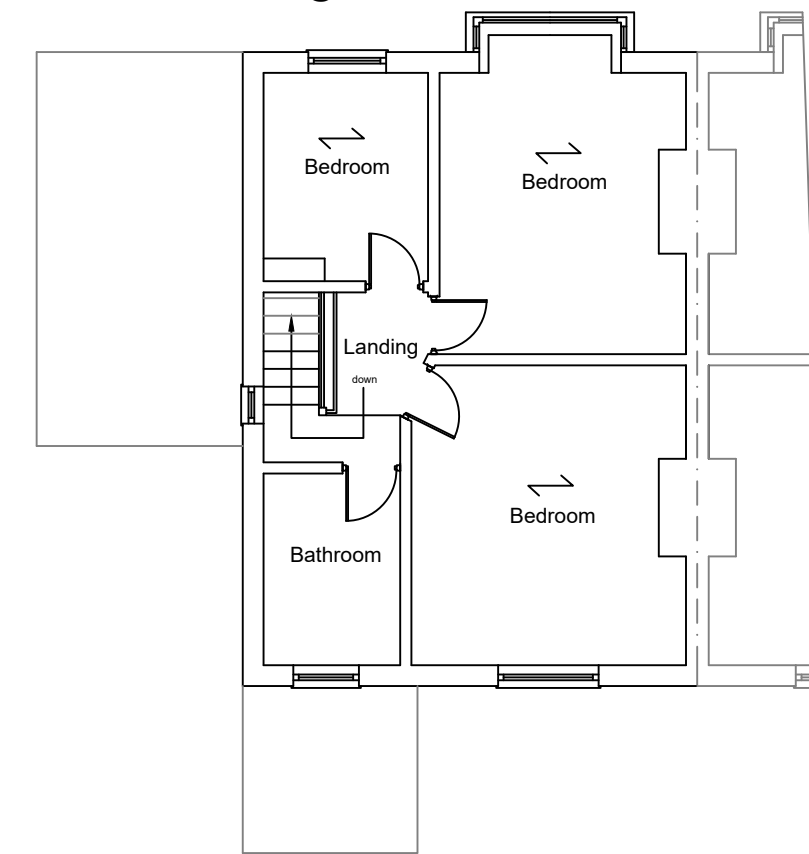

Existing First Floor Plan




Proposed Front Elevation



Proposed Side Elevation



Proposed Rear Elevation
1:100

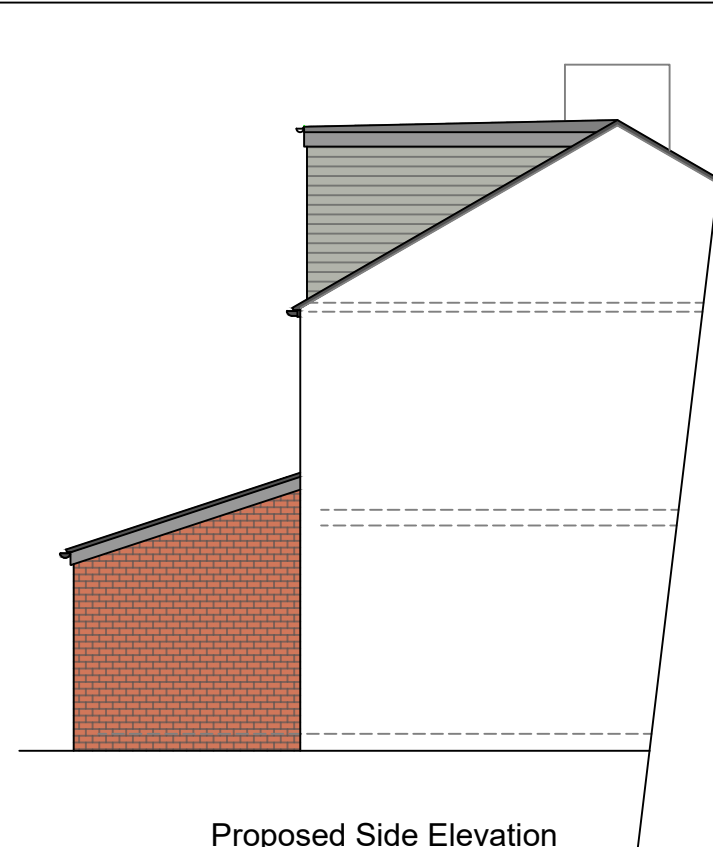


Proposed Side Elevation


Finishing Key




Rendered Masonry

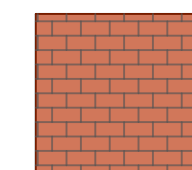


New Matching Brick Masonry

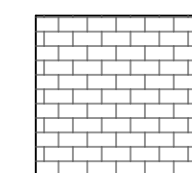

Existing Brick Masonry

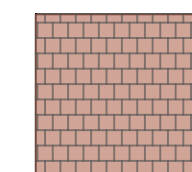


Replacement Clay Tile

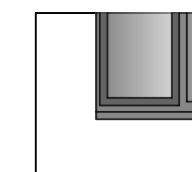


Grey UPVC Framed Windows
RAL 7016




Anthracite Composite Cladding

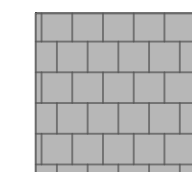


New Concrete Roof Tile,
Marley Modern or similar

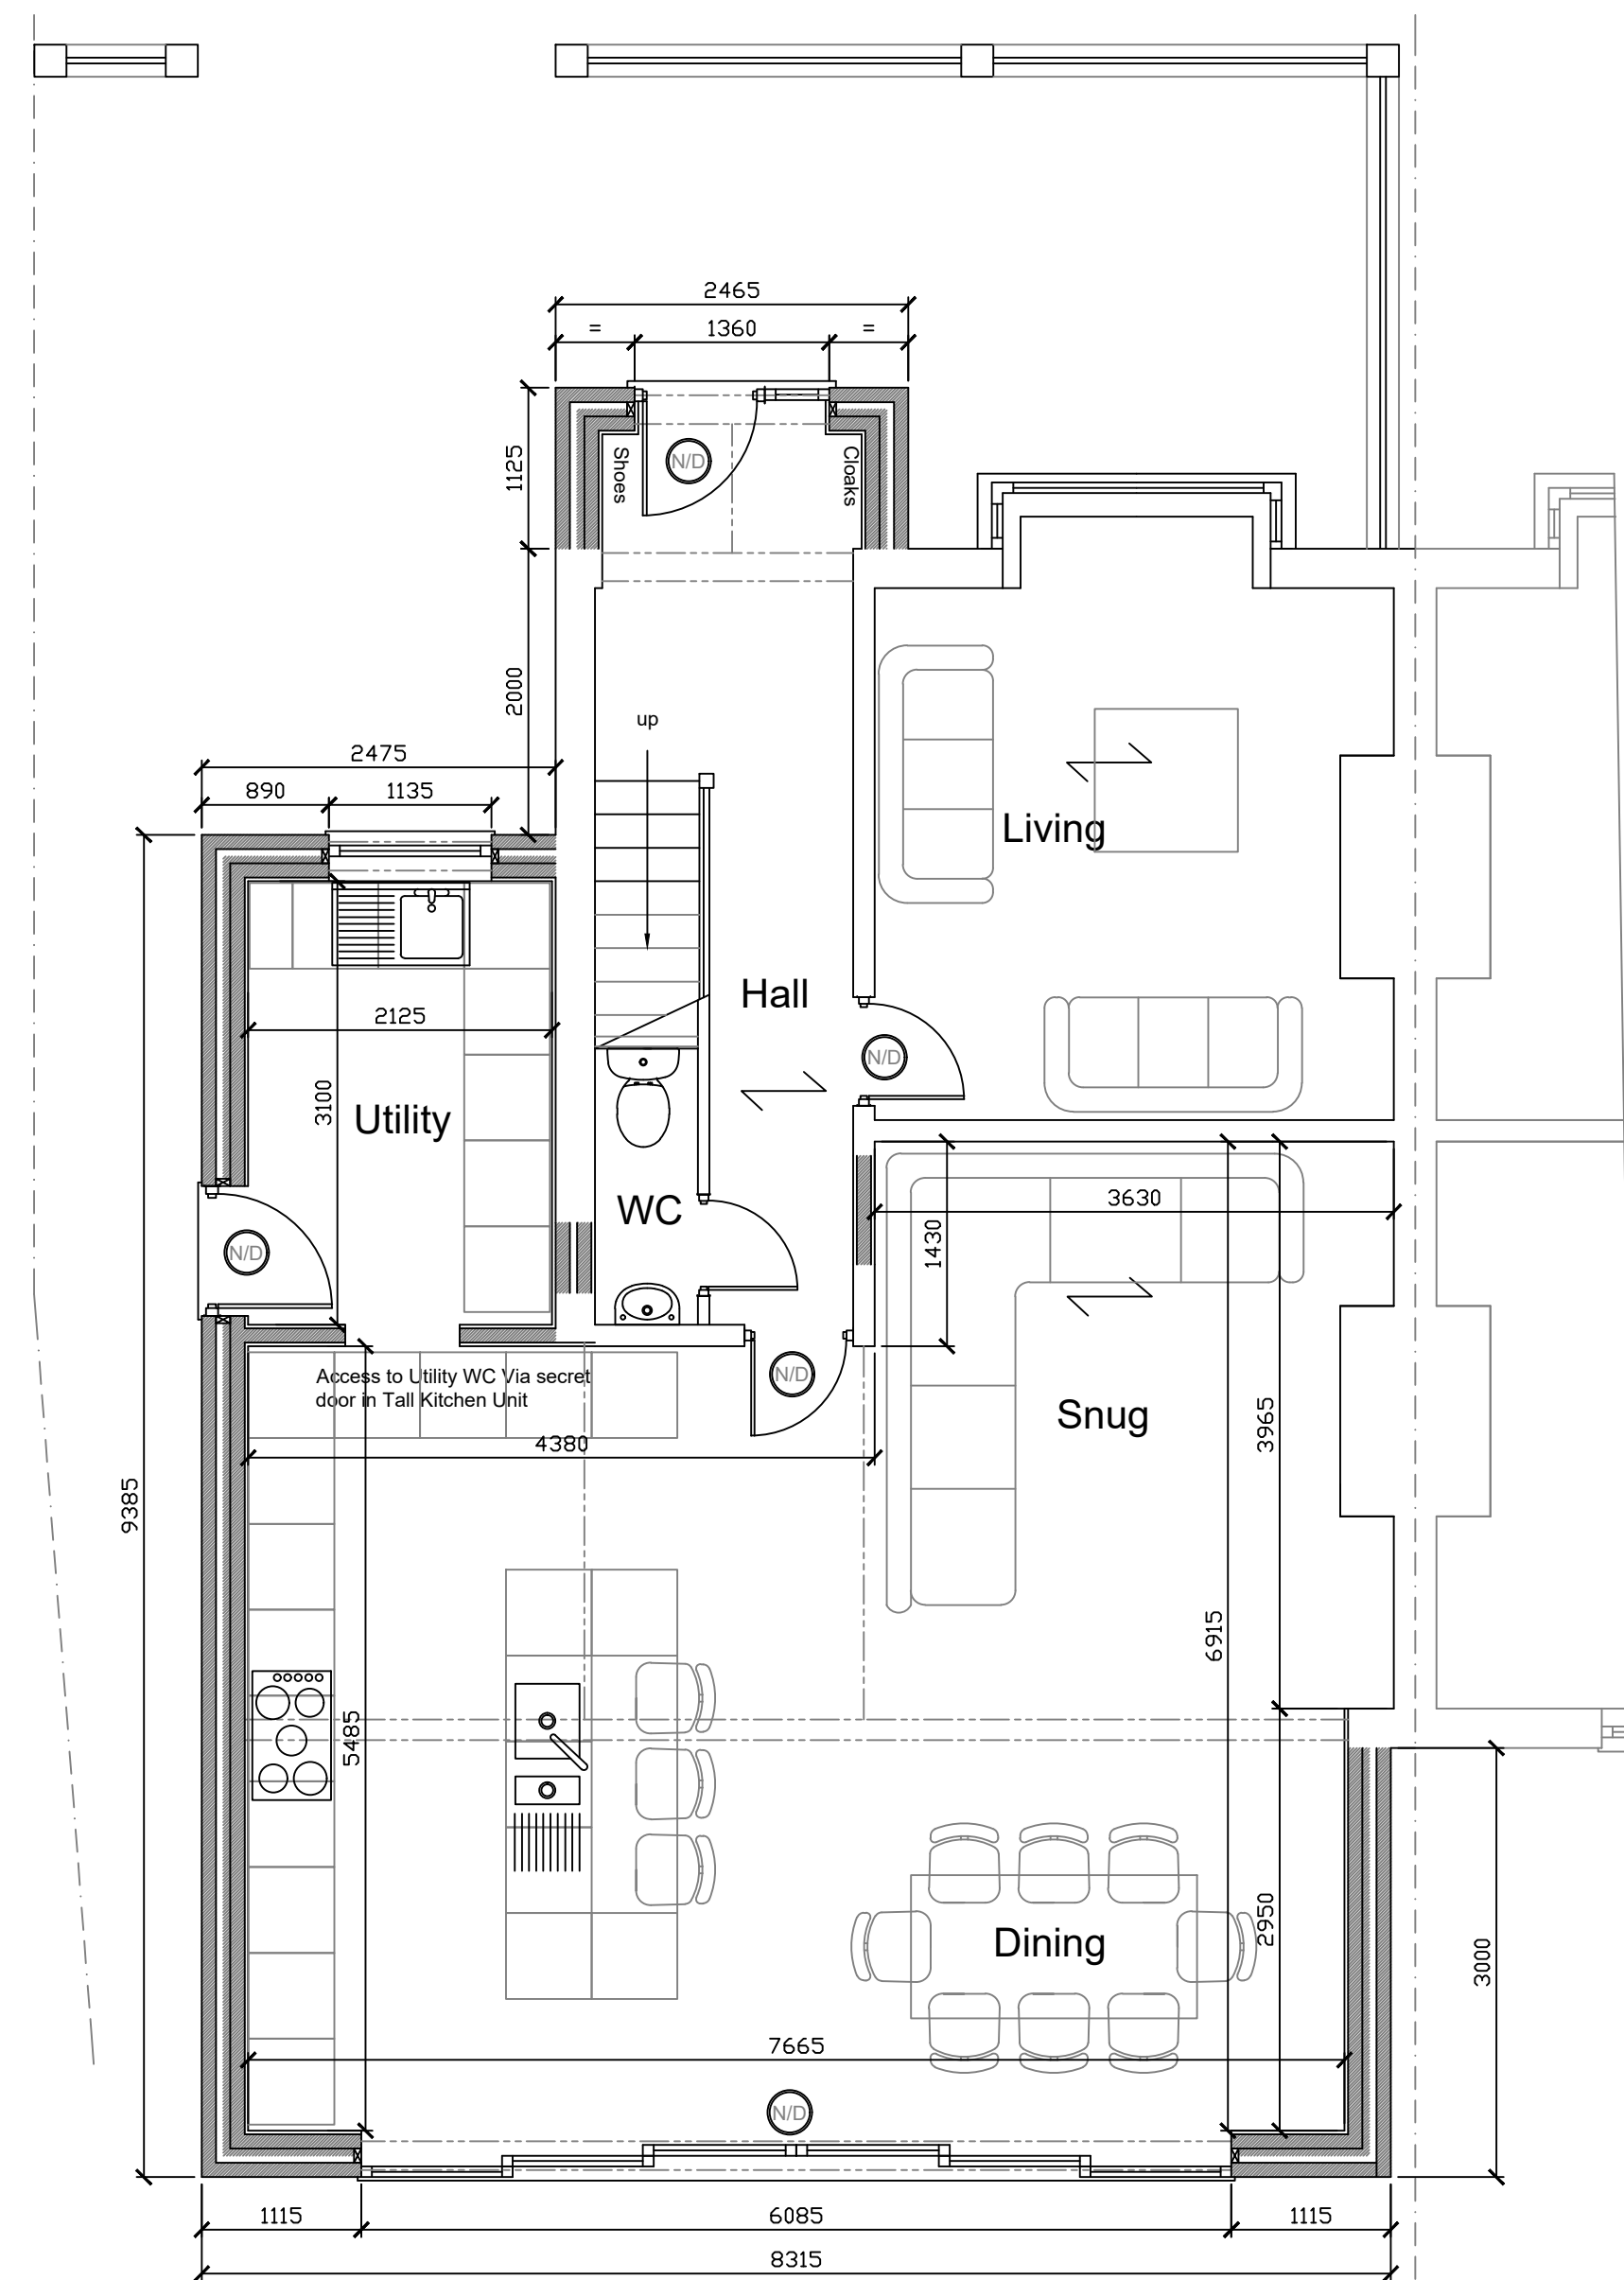

Proposed Ground Floor Plan

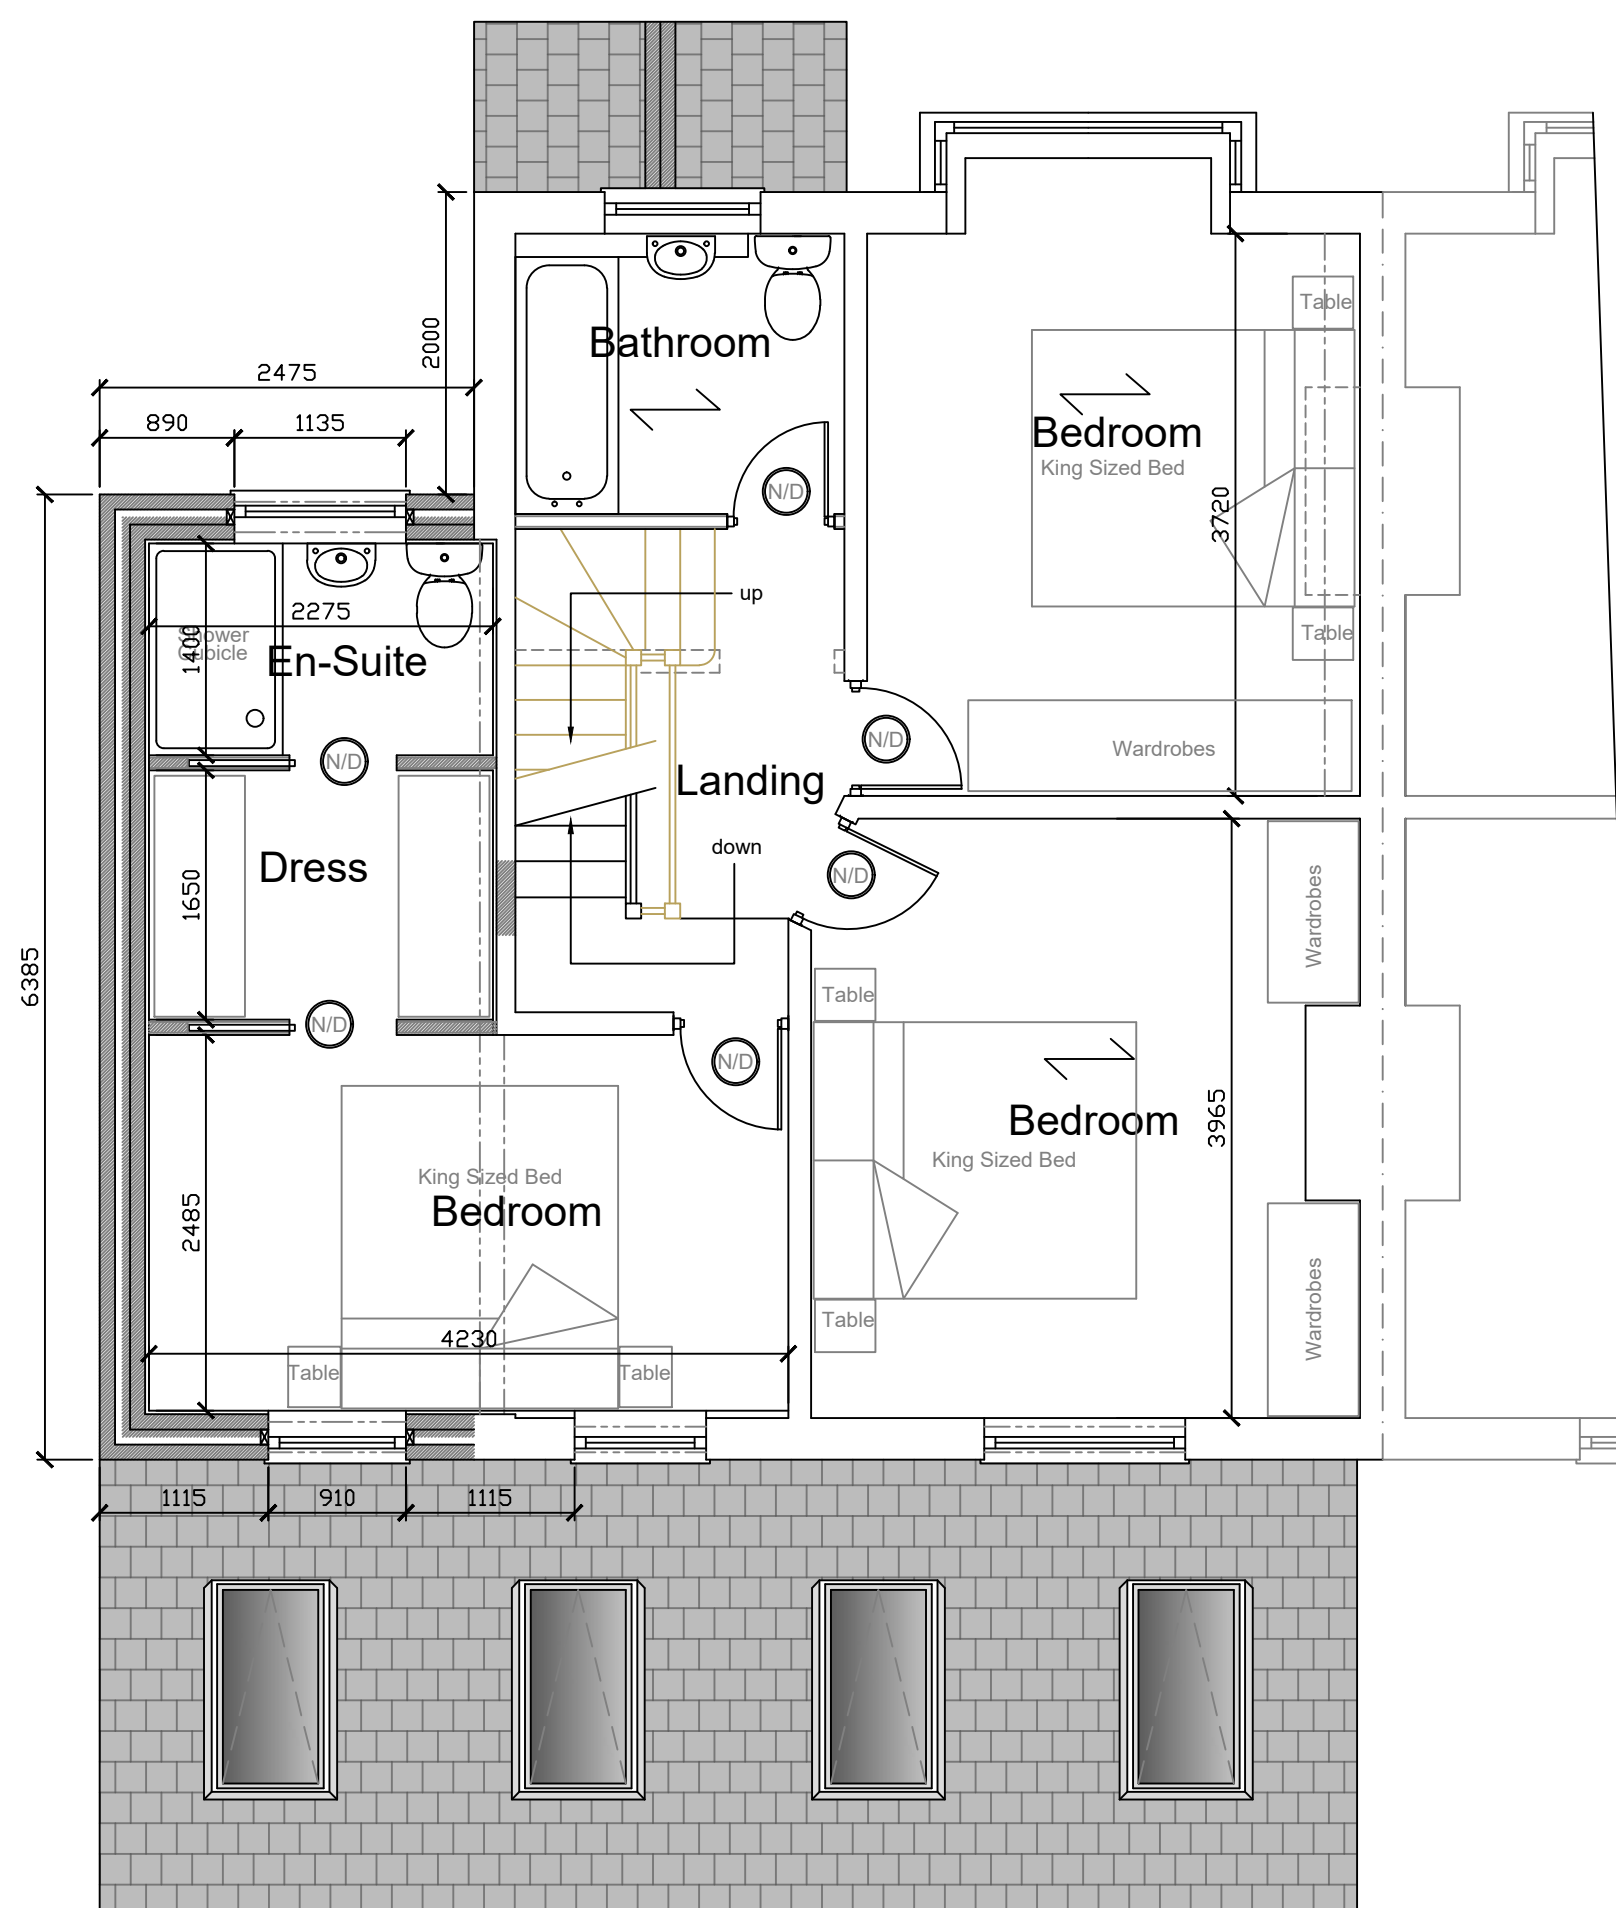

Proposed First Floor Plan
1:50

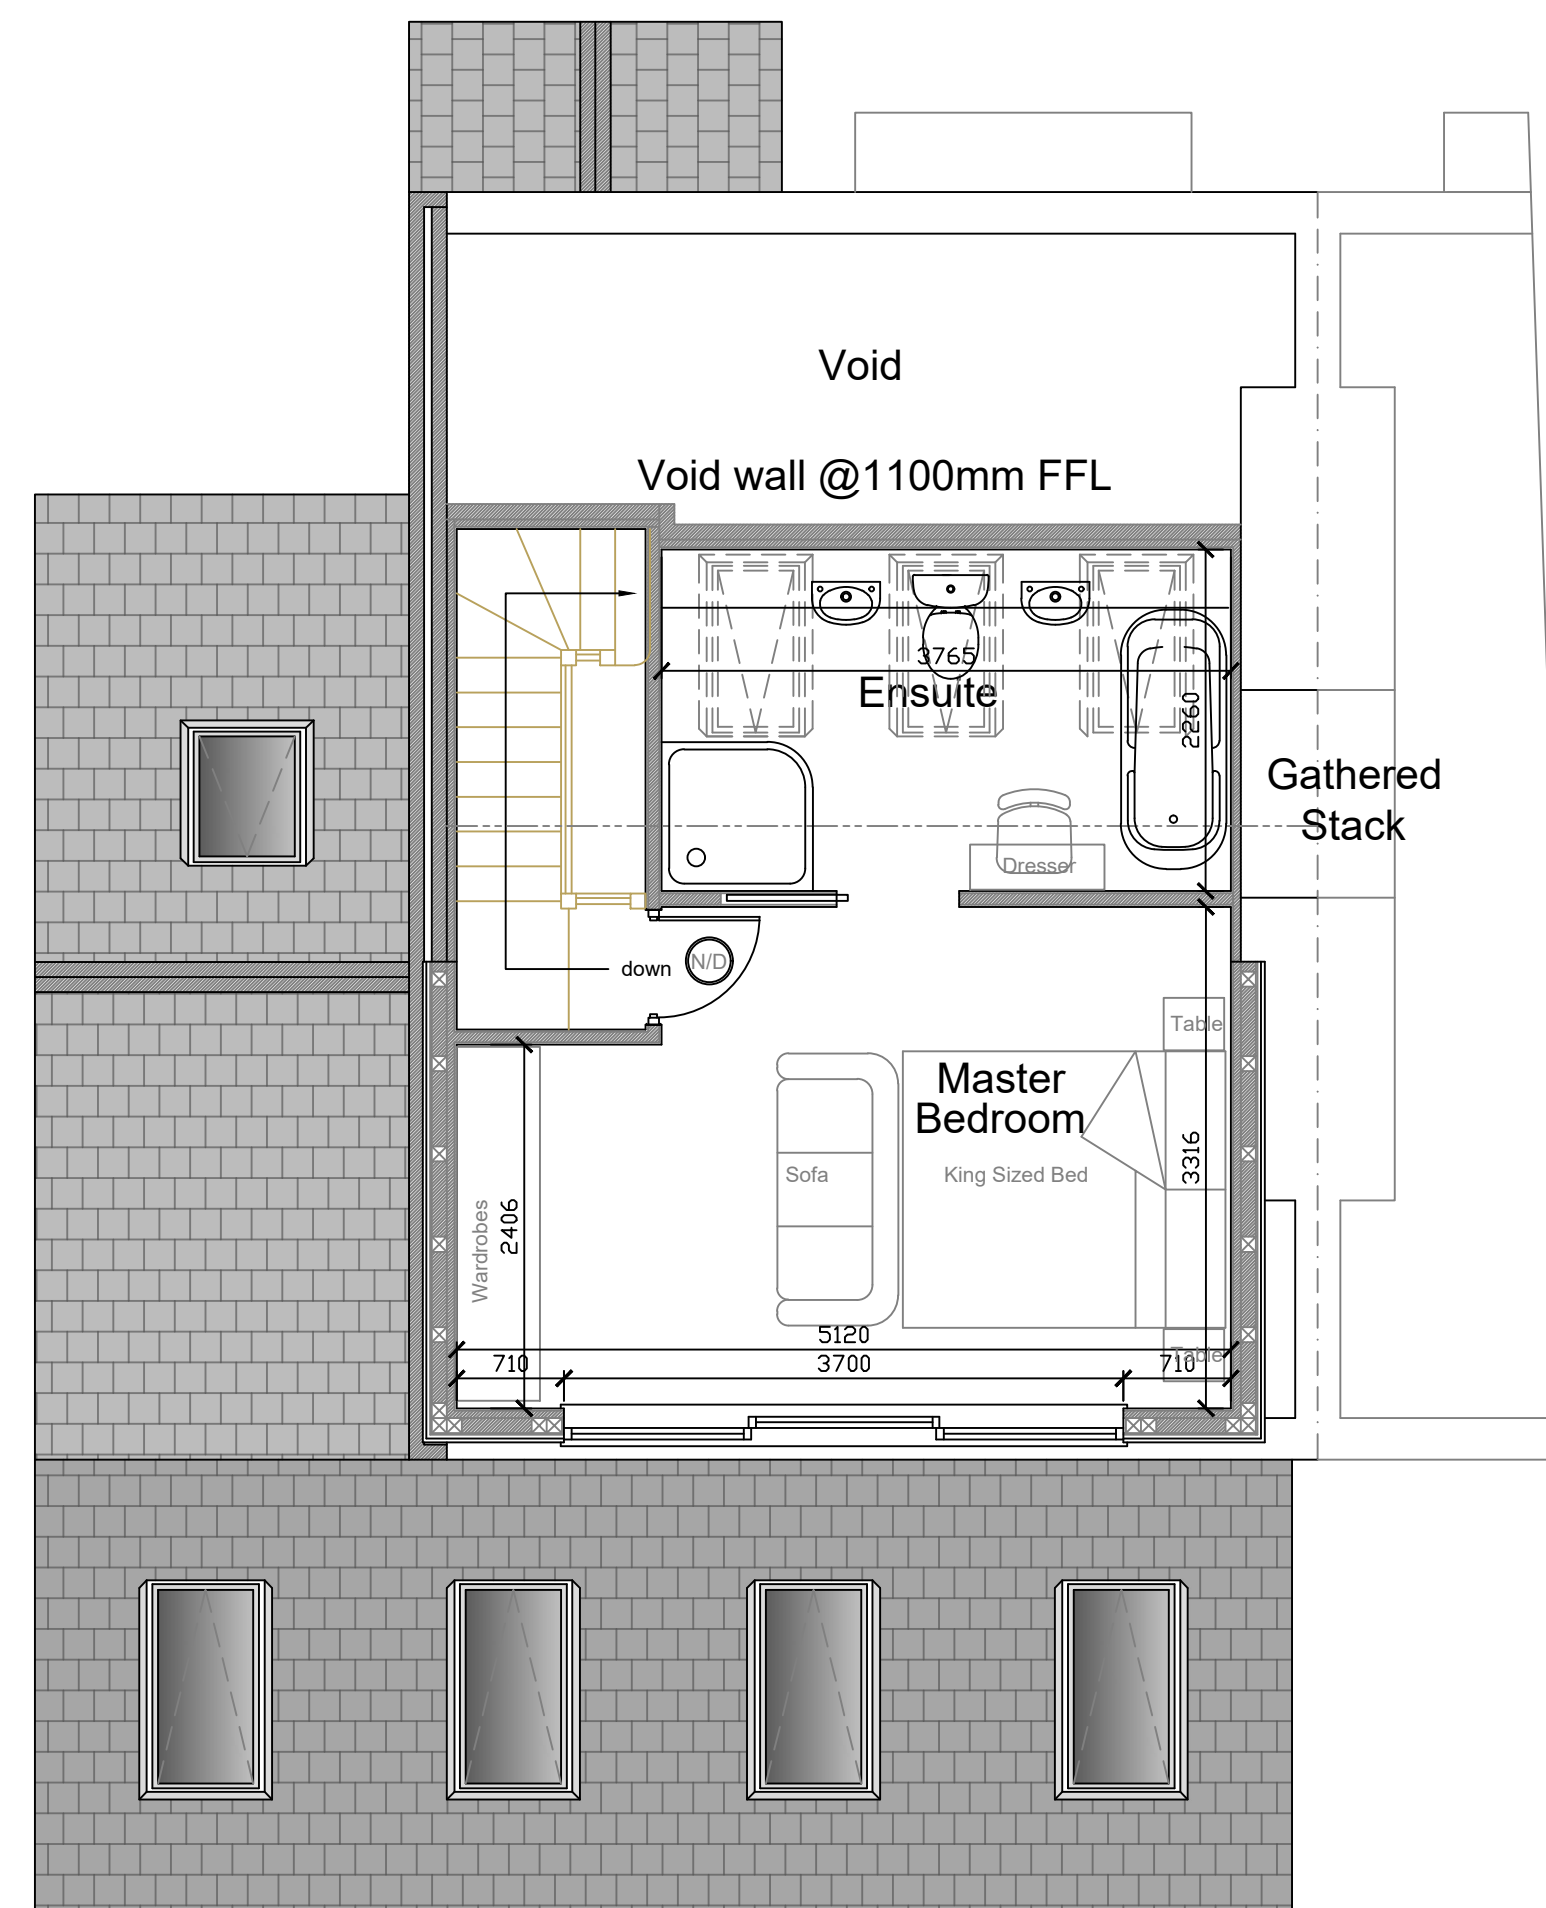

Proposed Attic Floor Plan

Stage :-		Householder Planning Drawing	
Project Title :-		Proposed Two Storey Side, Single Storey Rear & Front Porch Extension Including Hip to Gable Dormer Loft Conversion & Internal Alterations	
Drawing Title :-		Existing & Proposed Plans & Elevations	
Client :-		Mr & Mrs Thomas	
Drwg No :-		Date :-	Rev :-
03 22 40	1 of 2	March '22	
Scale :-		Drawn:-	Checked :-
1:100 & 1:50@A1		SCM	
Site Address :-		9 Beaver Rd Didsbury Manchester M20 6SR	
The Old Post Room 34 Chew Valley Road Greenfield Saddleworth OL3 7DA Tel: 01457 871202 www.william-mccall.com enquiries@william-mccall.com			
