




For Building Regulation and construction purposes this plan is to be read in conjunction with A & S INMAN (Designs) Ltd. General Building Specification GBS 01.00.00 Rev. 'P' and as amended and the Full Plans Approval documentation issued by the Local Authority Building Control Department and as agreed with the BCO.

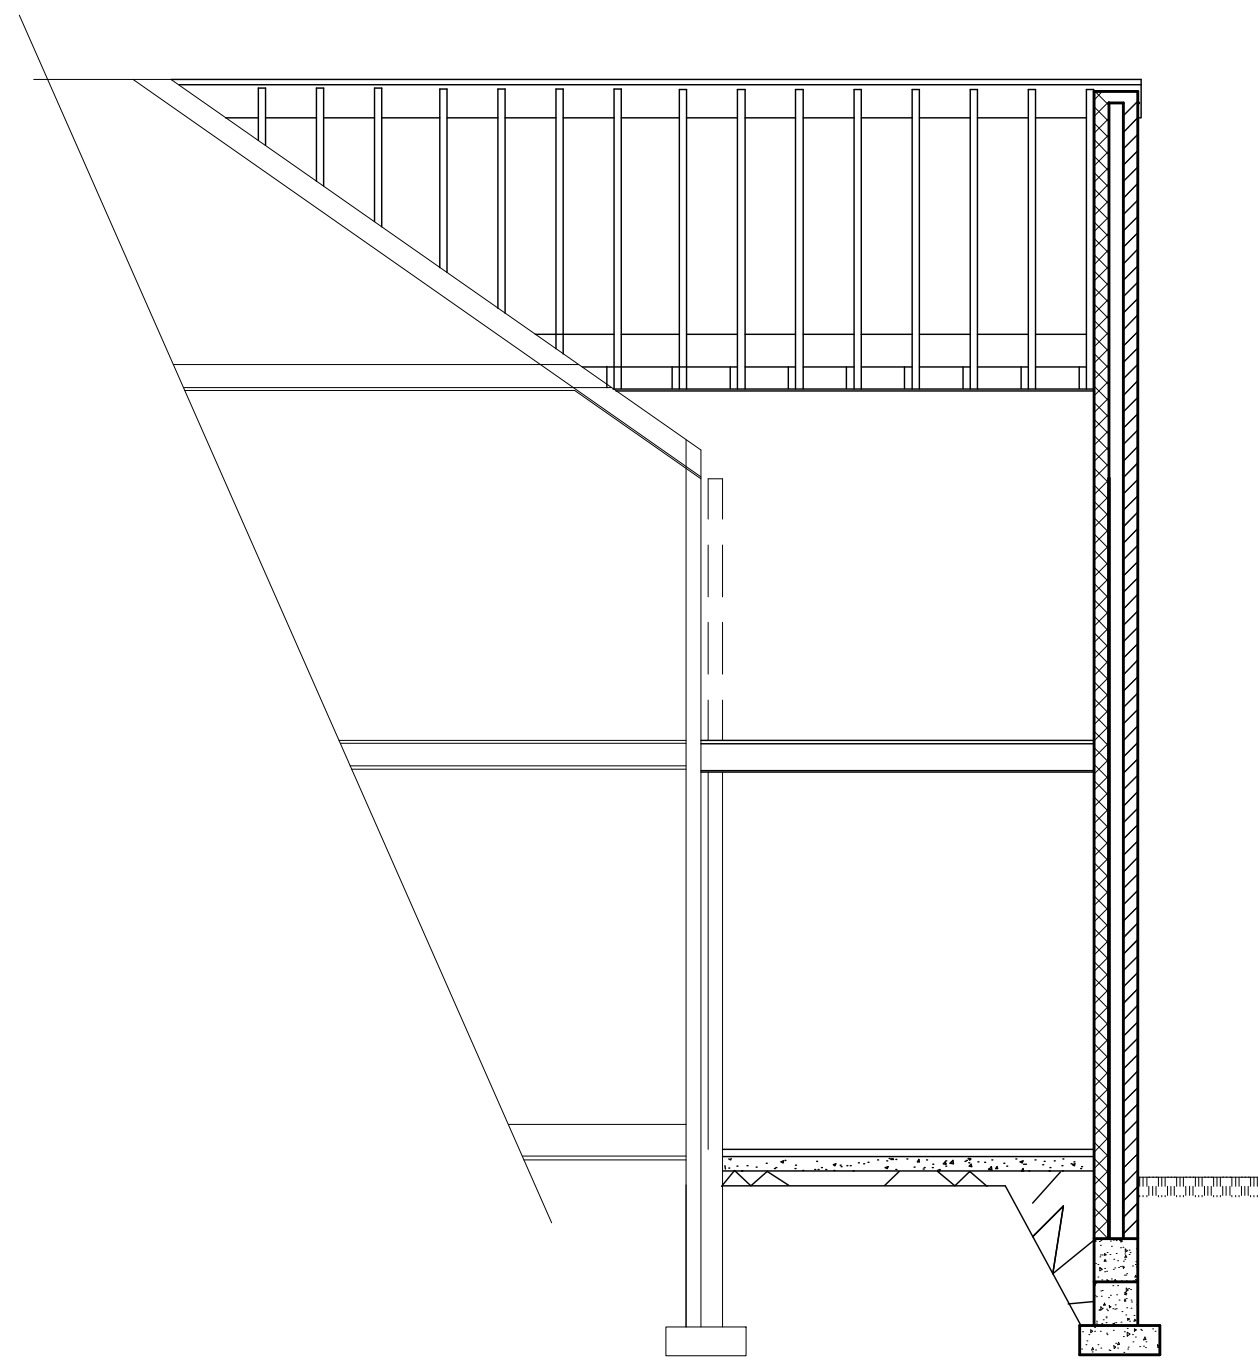

S e c t i o n

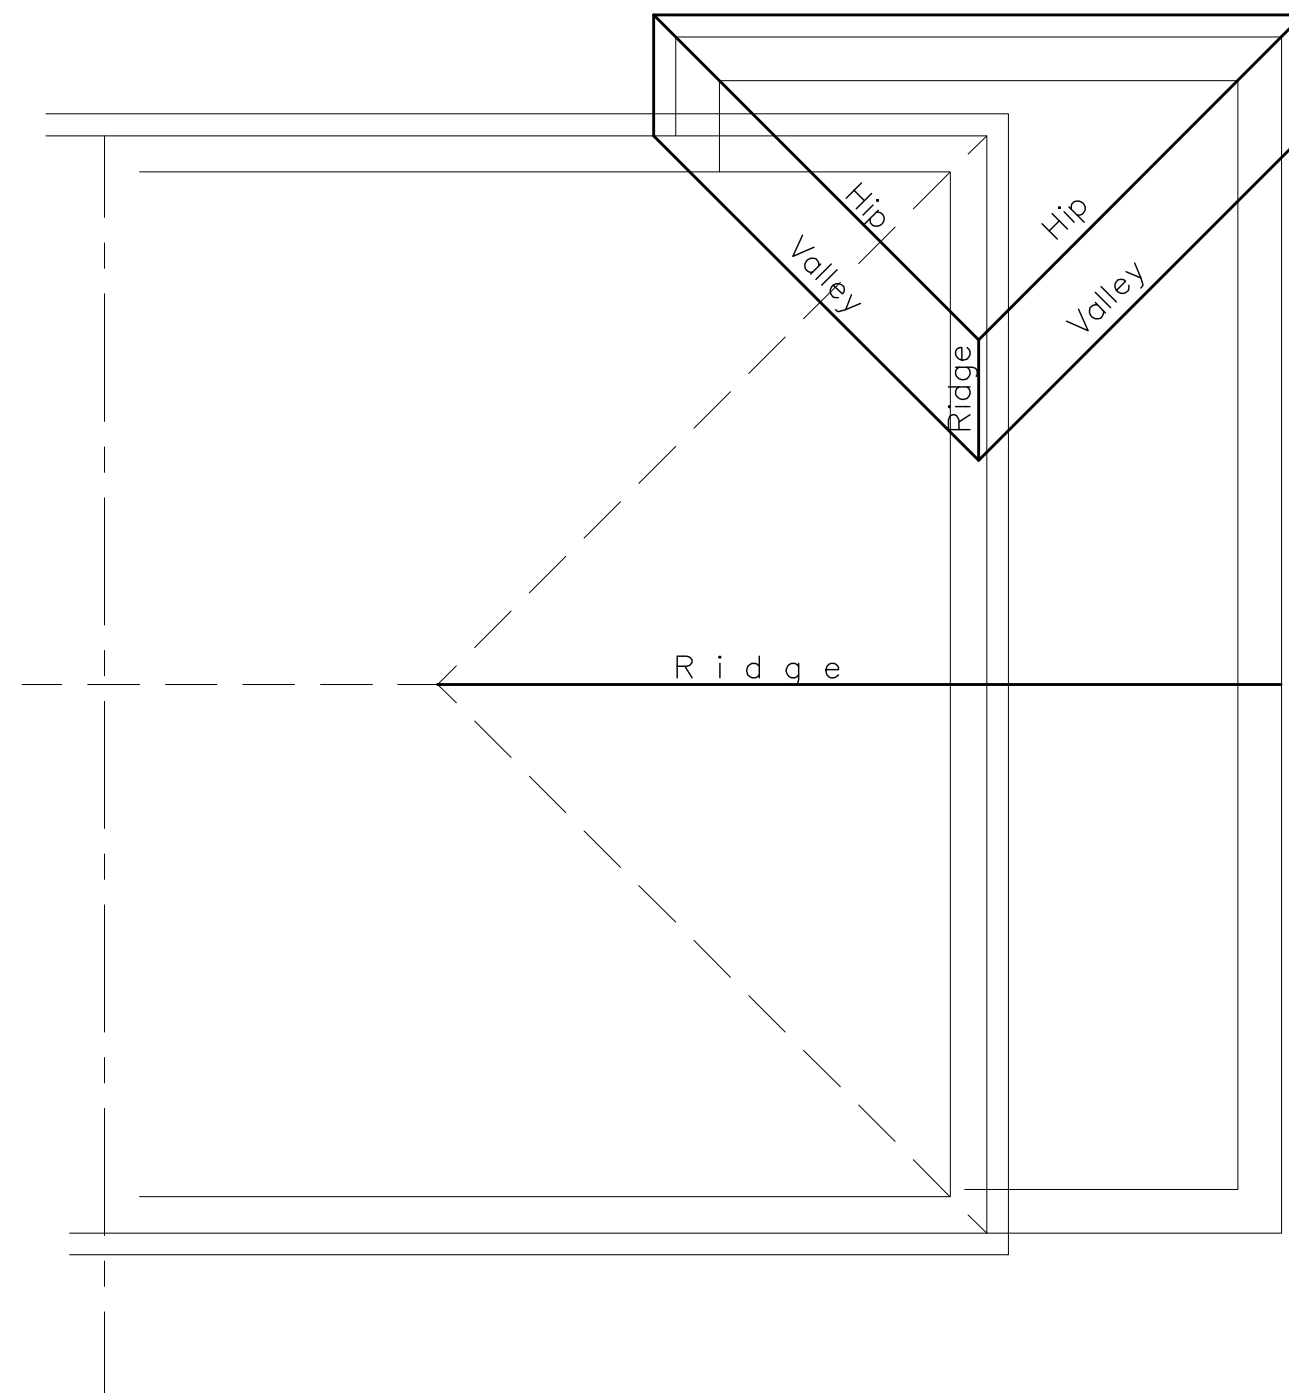

Proposed Roof Plan

 
Scale  0 1 2 3 4 5

Scale 1:50 @ A2

**Proposed Two Storey Side and
Front Extension**
16 ARTHOG ROAD
DIDSBURY
MANCHESTER
M20 6HG



Prepared by:-
A & S INMAN (Designs) Ltd.
24 GRANGETHORPE ROAD
URMSTON
MANCHESTER
M41 9HT

 

Phone 0161 747 7433

Drg. No. 1790 / 01 / 22 **Sht. 4**

A