



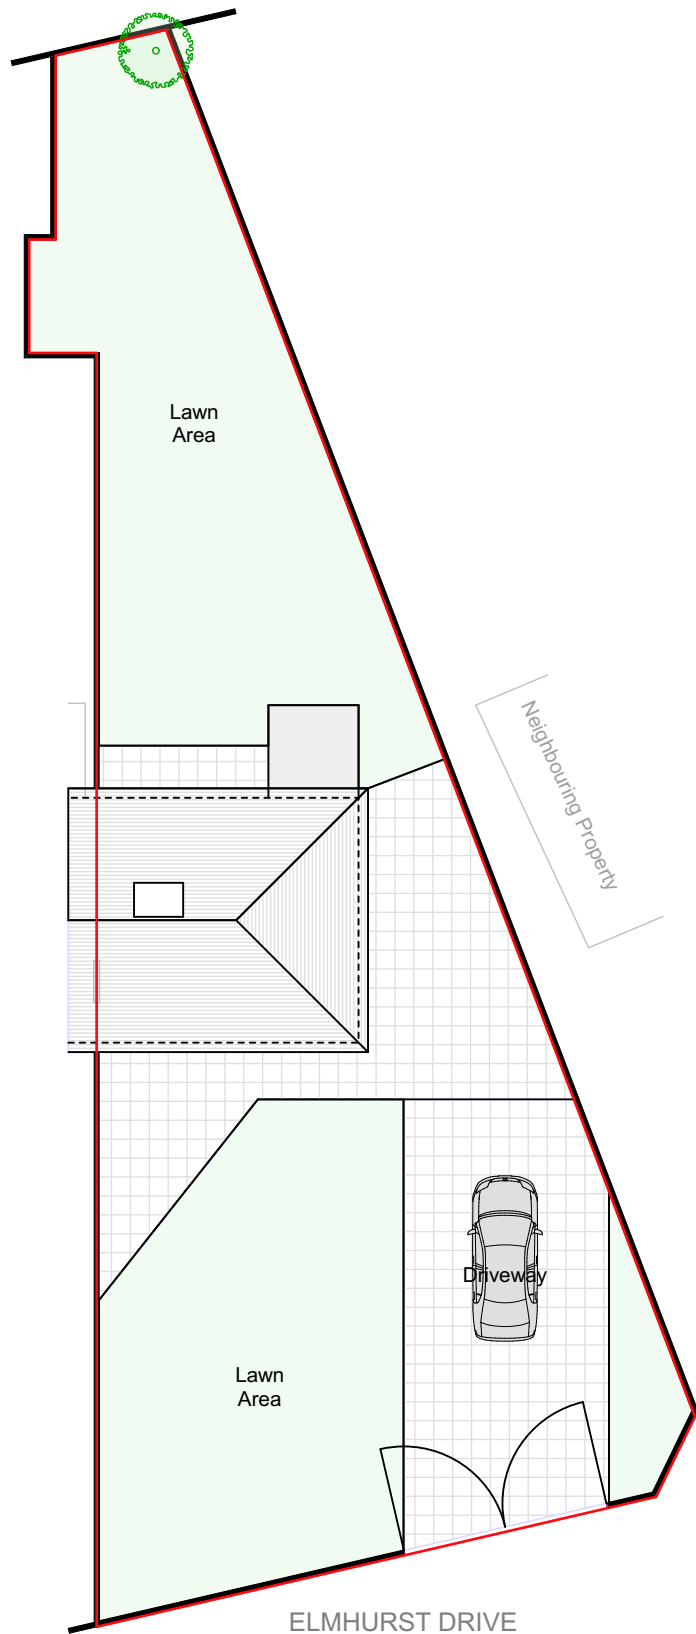

EXISTING GA SITE PLAN

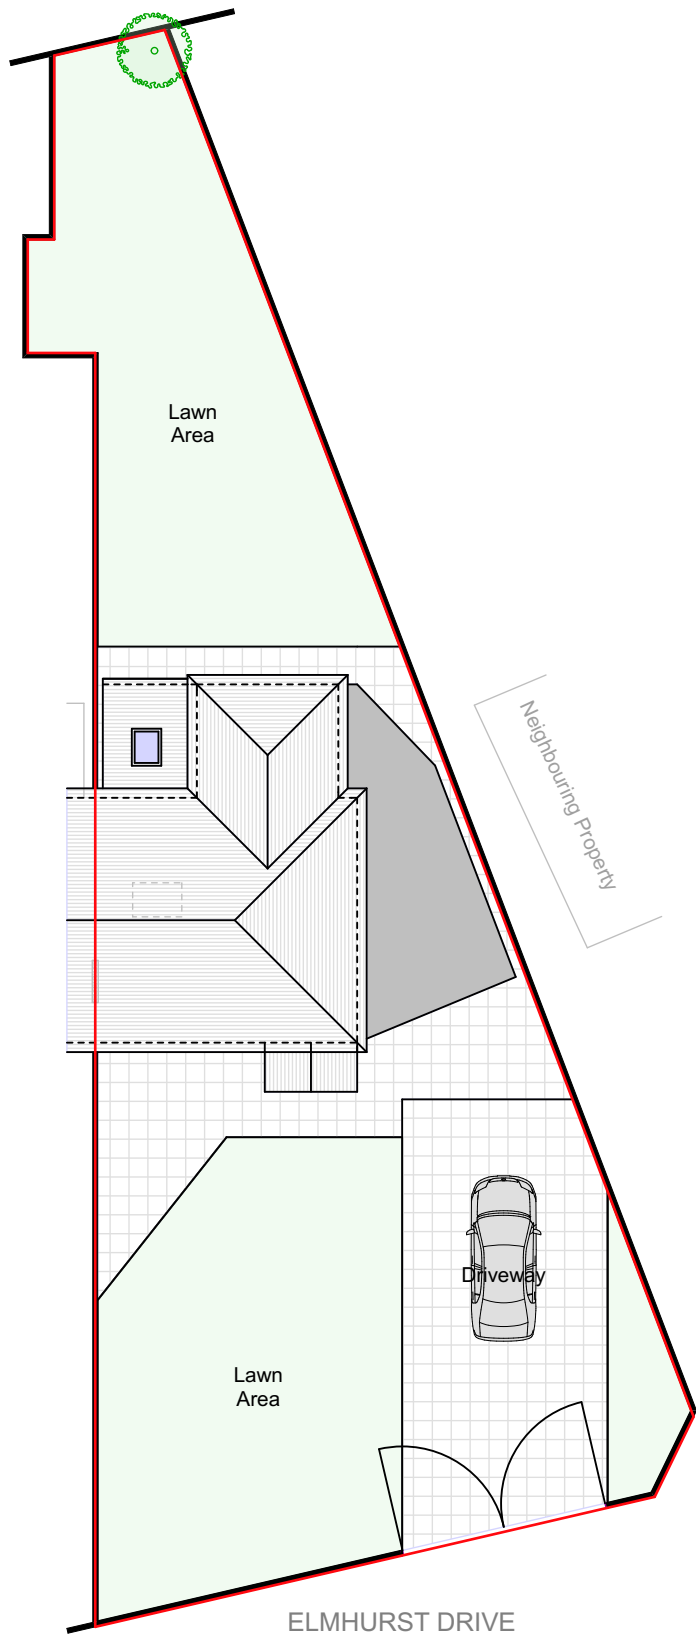

PROPOSED GA SITE PLAN

notes

This drawing is subject to a detailed building and site survey, therefore no guarantee of its accuracy can be given. This drawing has been draughted in accordance with the clients design requirements.

All areas are approximate and are subject to a detailed building and site survey and further design development.

All dimensions should be checked prior to commencement of construction on site. Measurements should not be taken off the drawing.

All dimensions shown are in millimetres (mm).

N

SITE BOUNDARY LINE

PL1	First Floor Side Extension Removed	16.11.21
PL0	Planning Issue	08.09.21
revisions		
		
NADA Architects Ltd		
169 Kingsway		
Burnage		
Manchester		
M19 2ND		
Mob: 07974 735527		
E: ahmed@nadaarchitects.com		
W: www.nadaarchitects.com		
D - design	PL - planning	PT - pre-tender
T - tender	P - preliminary	
C - construction	R - record	

MR M. ASIF AZIZ

HOUSE EXTENSION.

3 ELMHURST DRIVE,

MANCHESTER, M19 1GD

EXISTING & PROPOSED GA

SITE PLANS.

scale	date	drawn	checked
1:200 @ A3	08.09.21	MH	AC

job no	(category) dwg no	revision
--------	-------------------	----------

21-982 (01)001 PL1

Drawing measurements shall not be obtained by scaling. Verify all dims prior to construction. Immediately report any discrepancies on this drawing to Architect. This drawing shall be read in conjunction with associated specifications and related consultant's documents.