



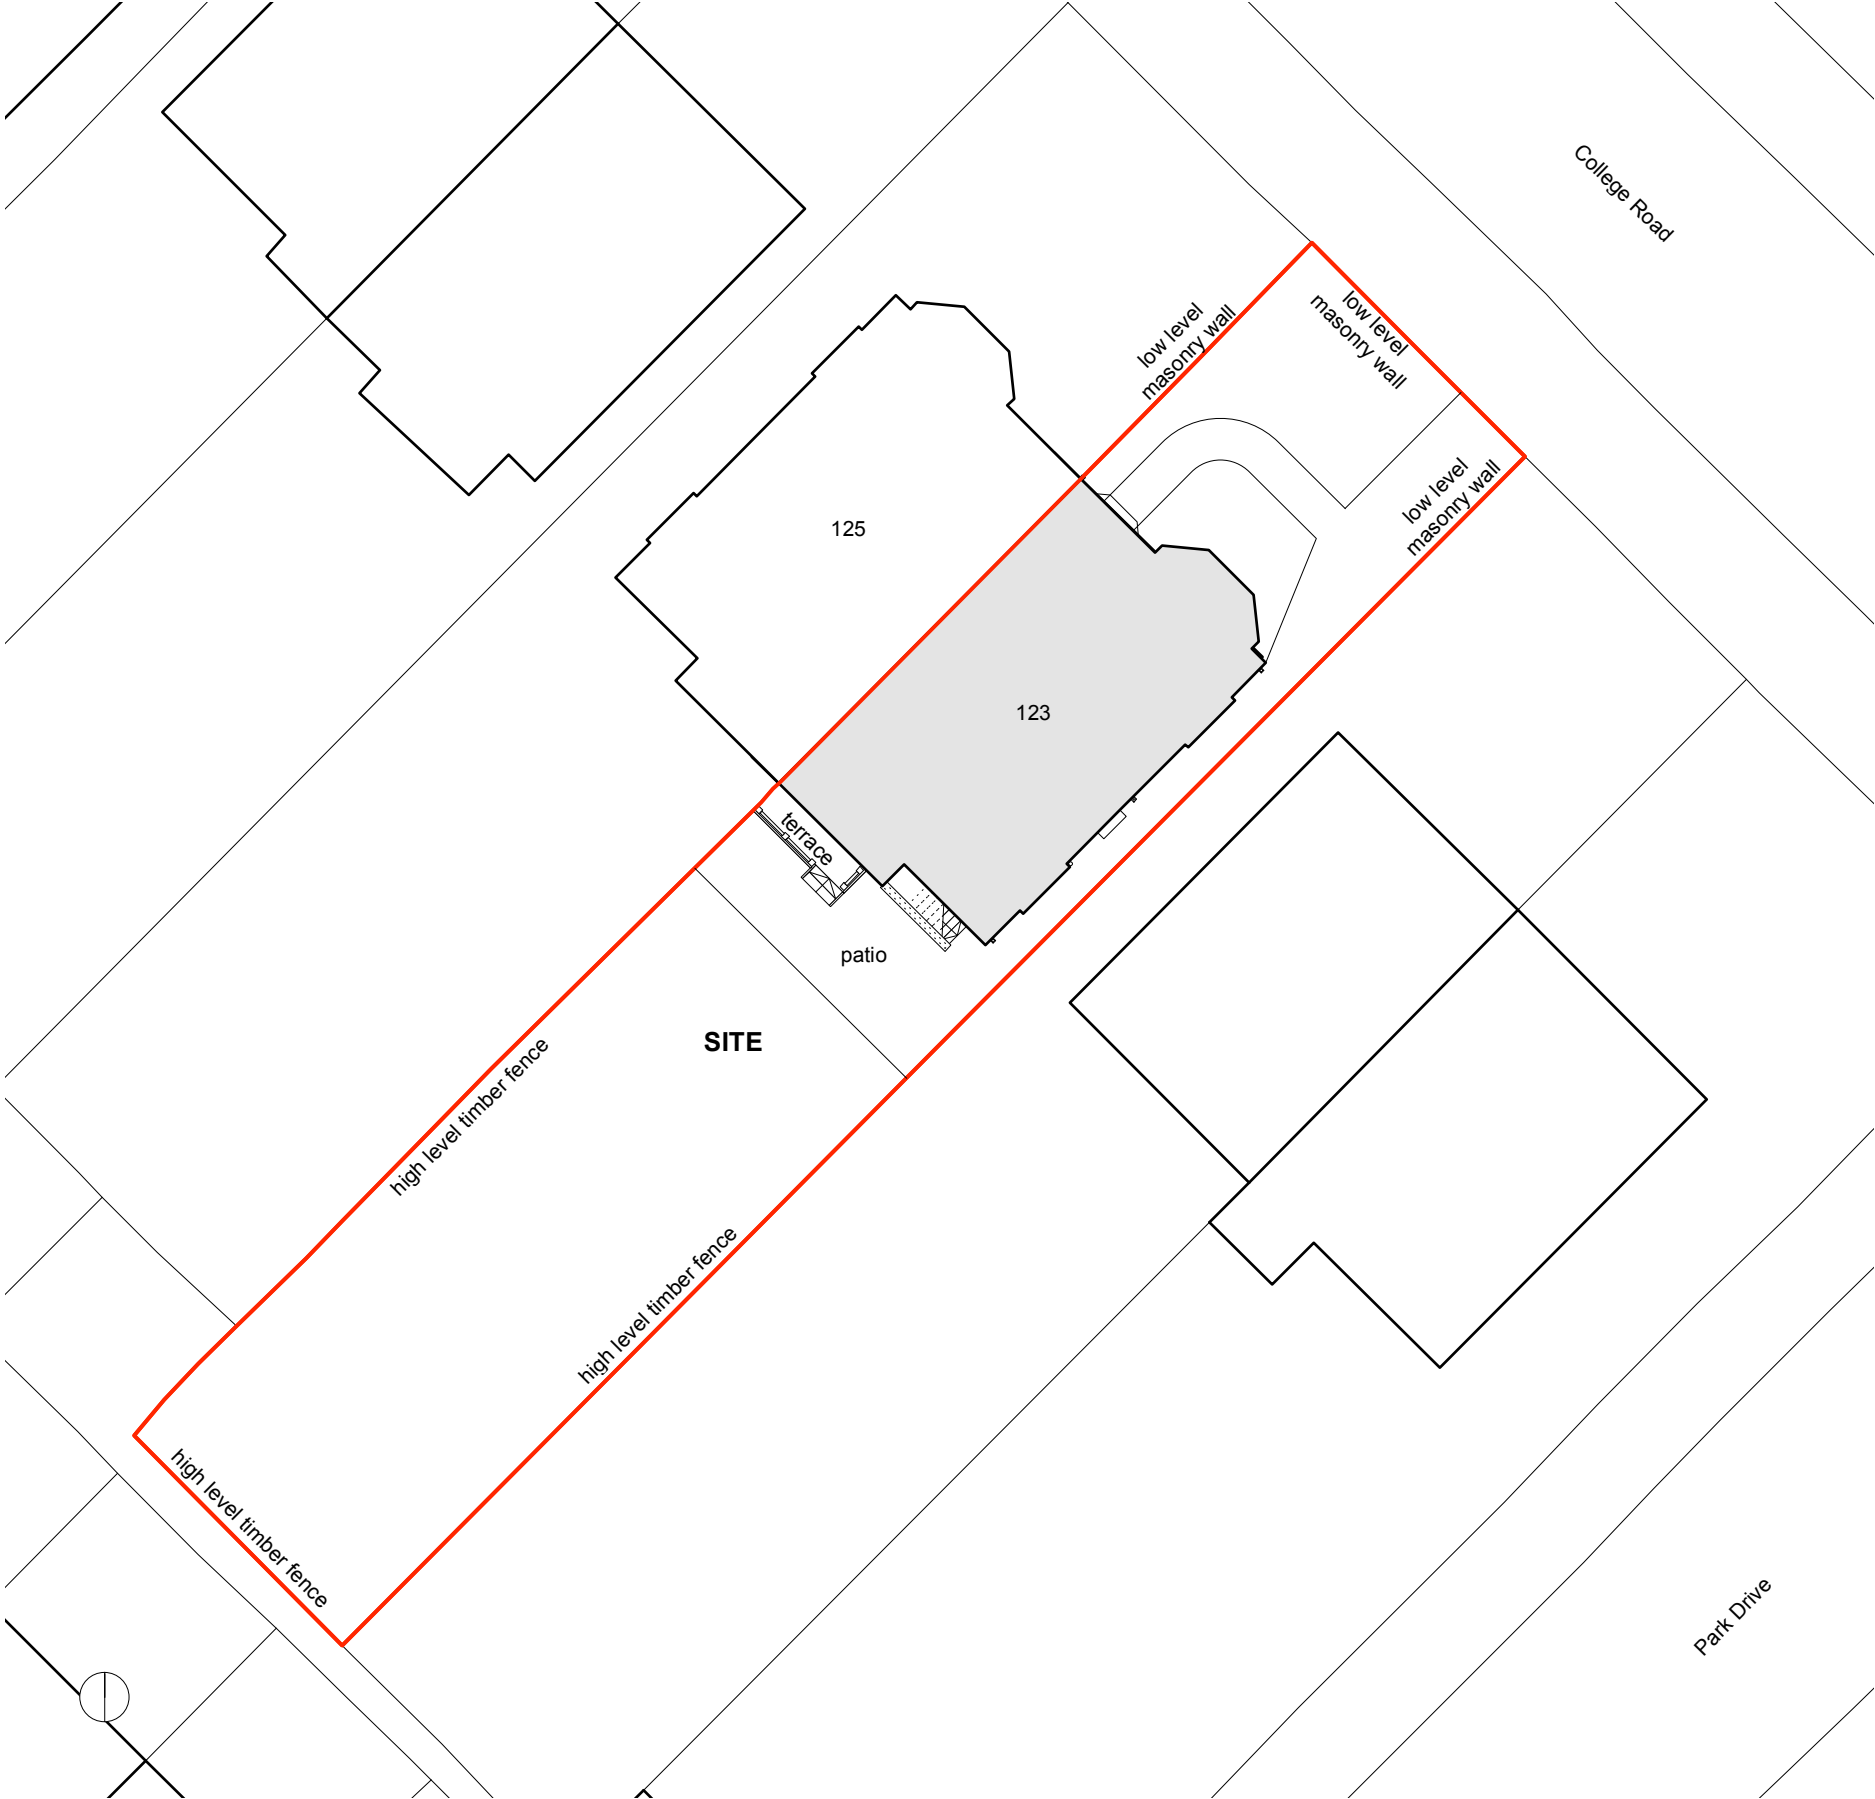


existing site plan
scale: 1:200

Key:

Site boundary: —

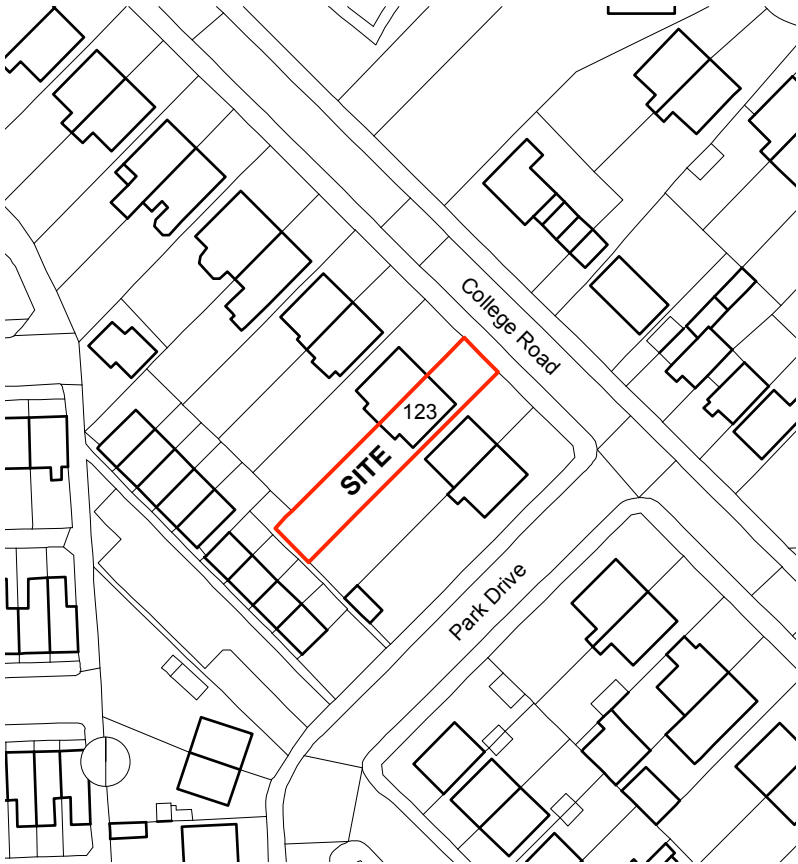

location plan
scale: 1:1250

 

1:200



1:1250

Rev:	Notes:	Date:	Dr:	Ap:
Original:		08-04-22	AW	MH
Drawing Title: Existing Site and Location Plans				
Client: Alan Williams				
Address: 123 College Road, Manchester, M16 0AA				
Project Number: PPR004		Issue Status: Planning		
Drawing Number: PPR004-0.001				
Scale: A3@1:1250/200		Date: 08-04-2022	Rev: -	

**PEOPLE
POWERED
RETROFIT**

Bridge 5 Mill
22a Beswick Street
Manchester M4 7HR
info@retrofit.coop
www.retrofit.coop

This drawing is to be read in conjunction with all related project information. Do not scale from this drawing. This drawing is copyright and remains property of People Powered Retrofit Ltd.