


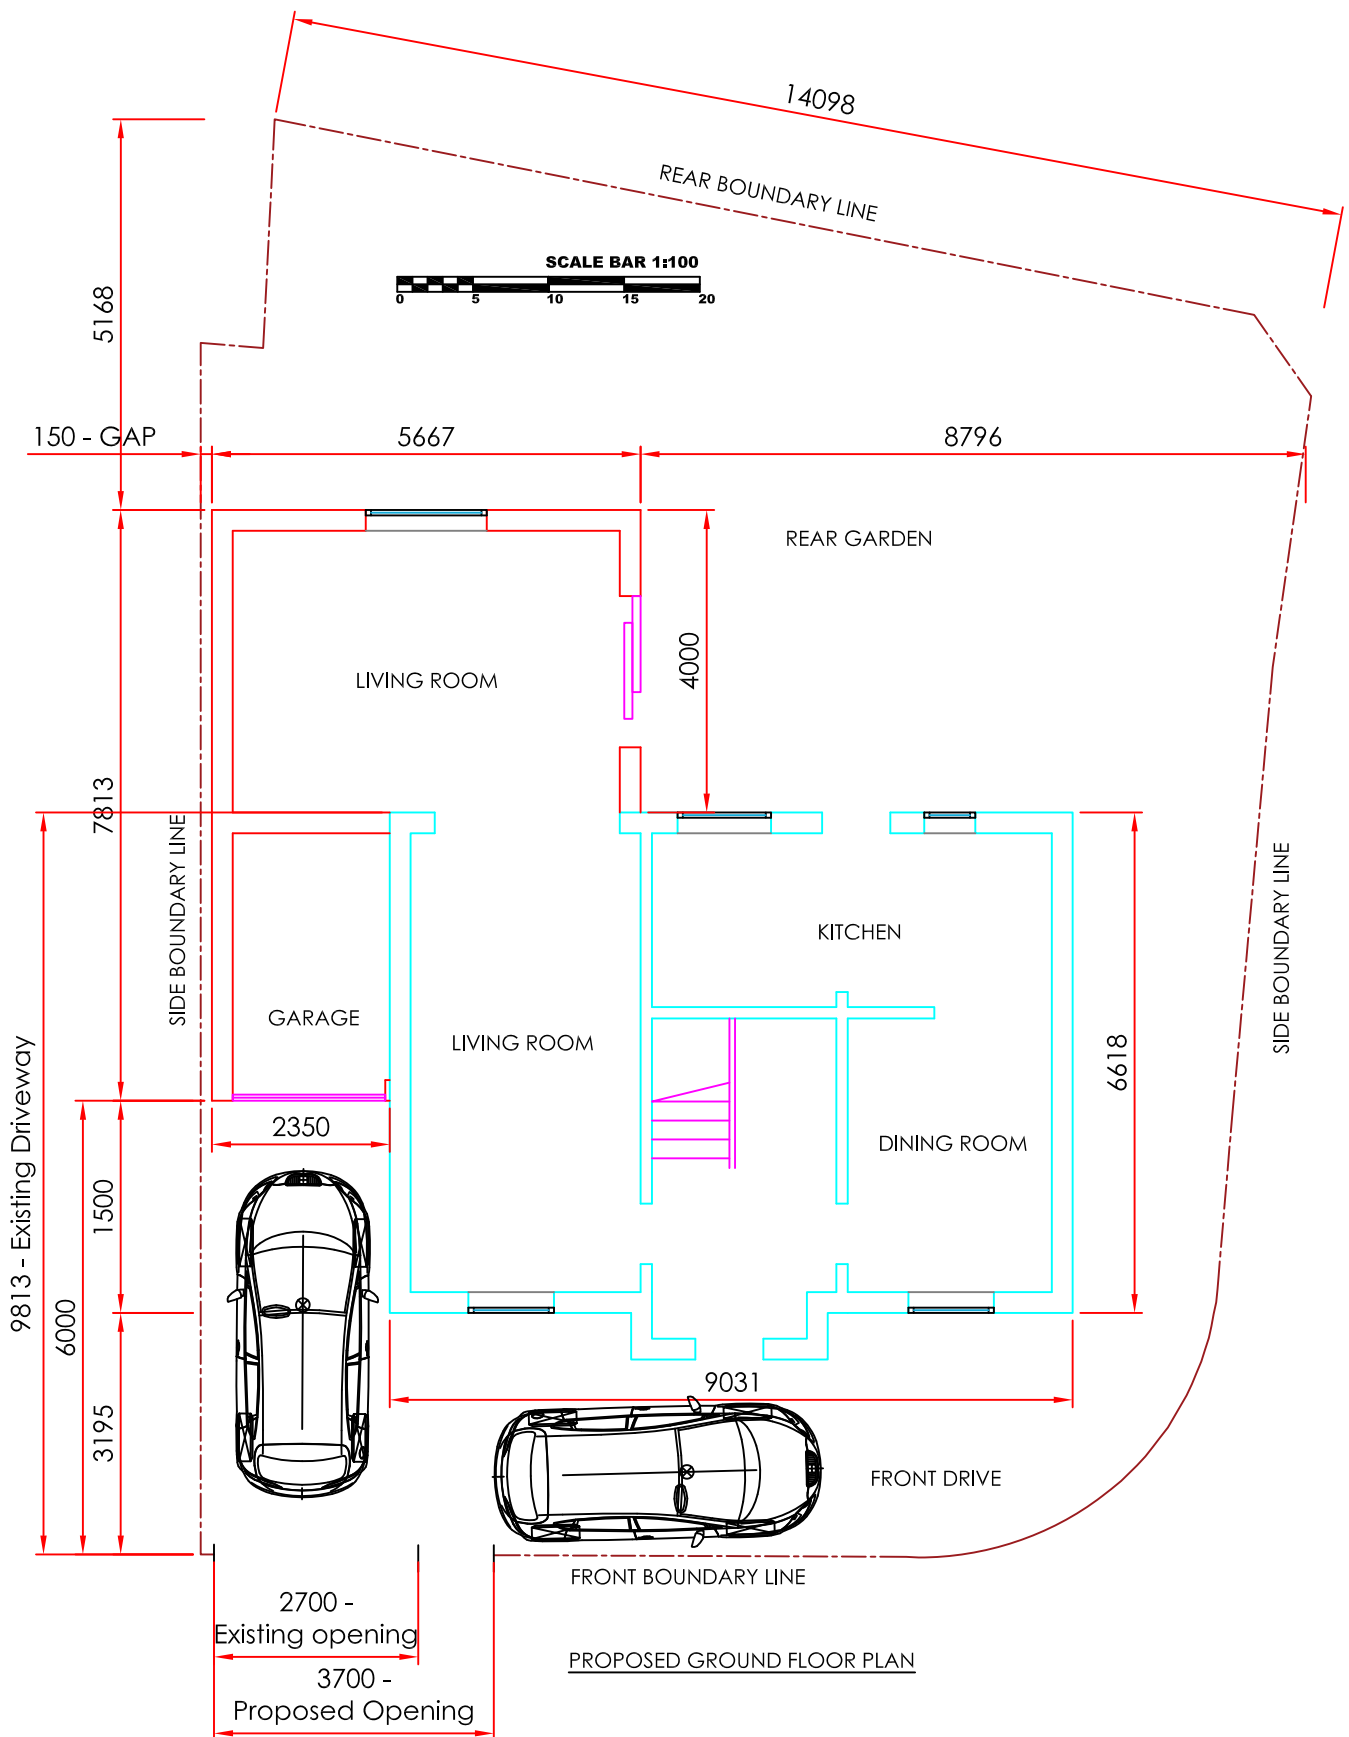

41 Hacking Street  
Proposed Ground Floor Plan  
Scale: 1:100 @ A4