





Proposed Front Elevation

1 : 100

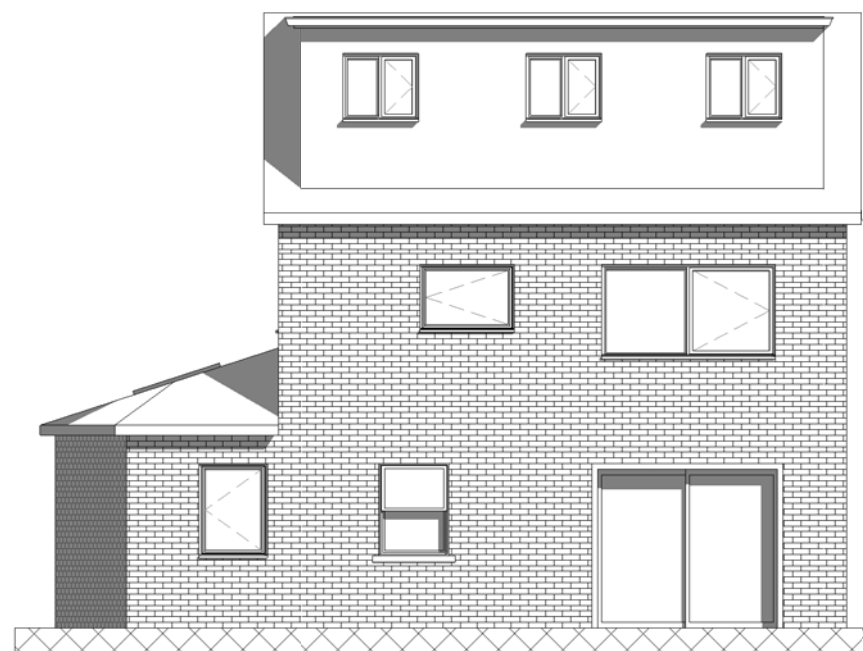


Proposed Rear Elevation

1 : 100

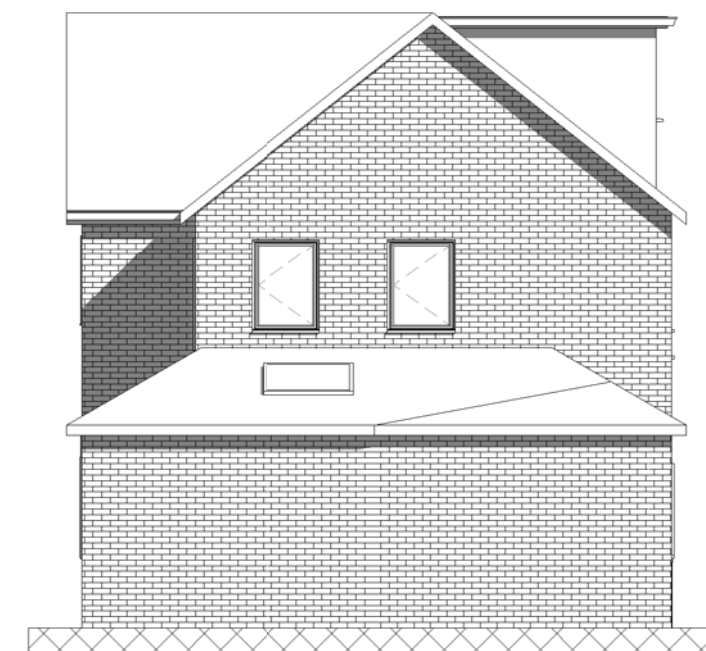


Proposed Side Elevation 1

1 : 100

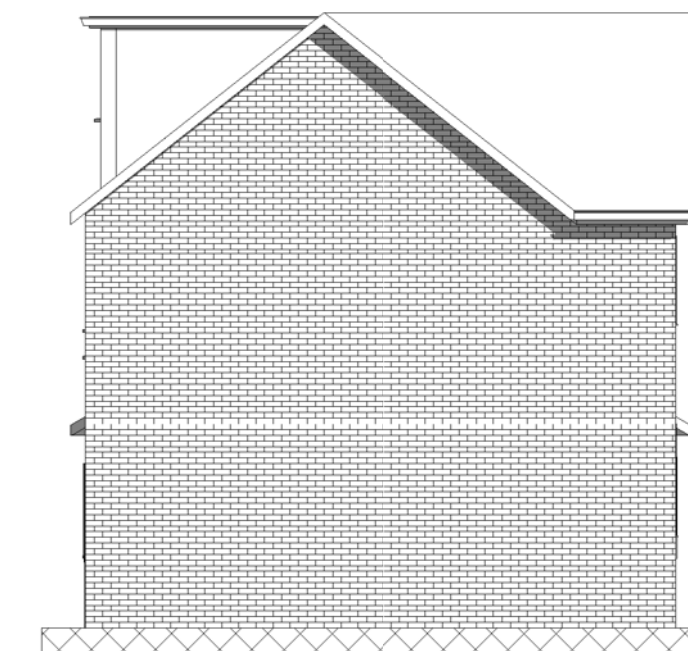


Proposed Side Elevation 2

1 : 100

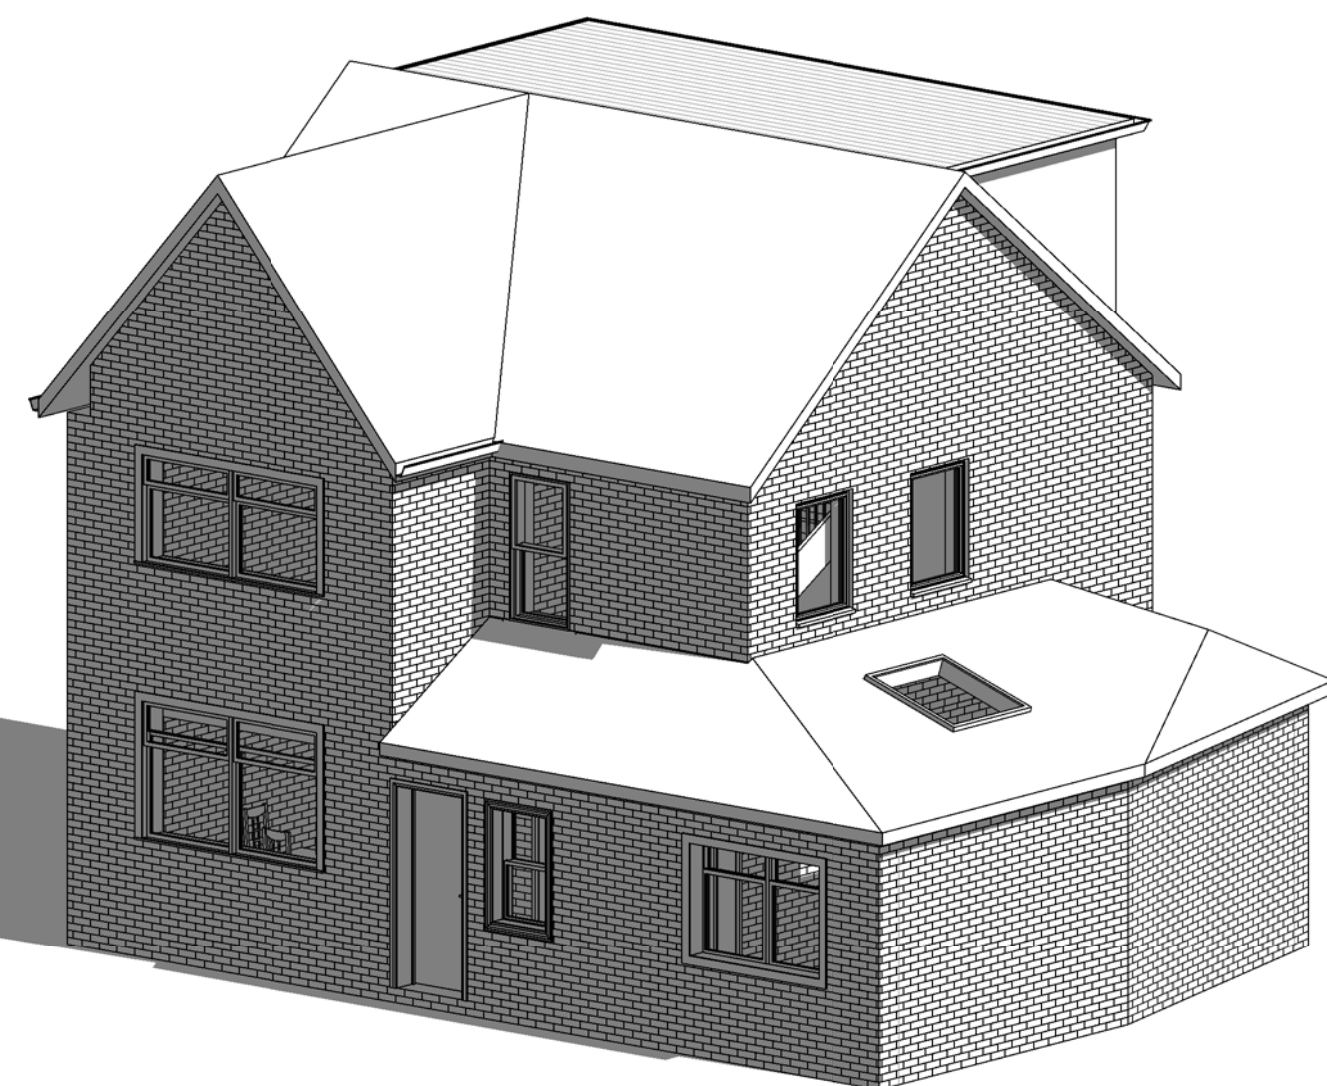

Proposed External View 1

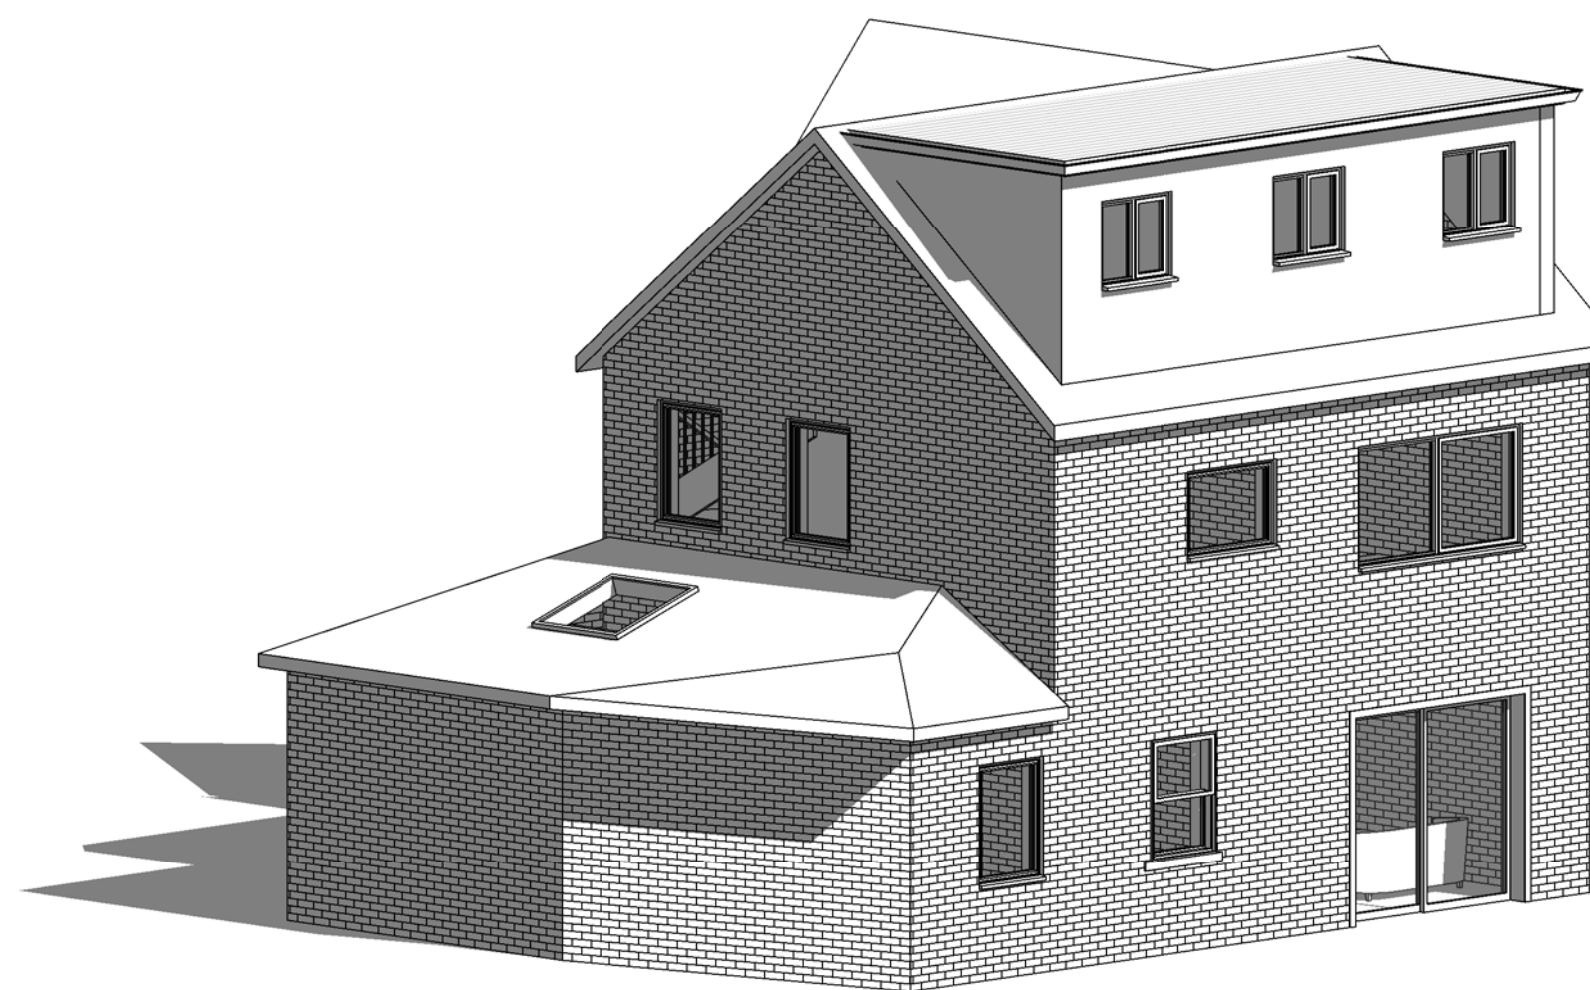

Proposed External View 2

SCALE 1 : 100
A2 DRAWING

Client:
Richard Bancroft
525 Altrincham
Road M23 1DN

Agent:
Bricks and Pieces
Suite 301
Broadstone Mill
Broadstone Road
Stockport
SK5 7DL
Tel: 0161 443 4117

