



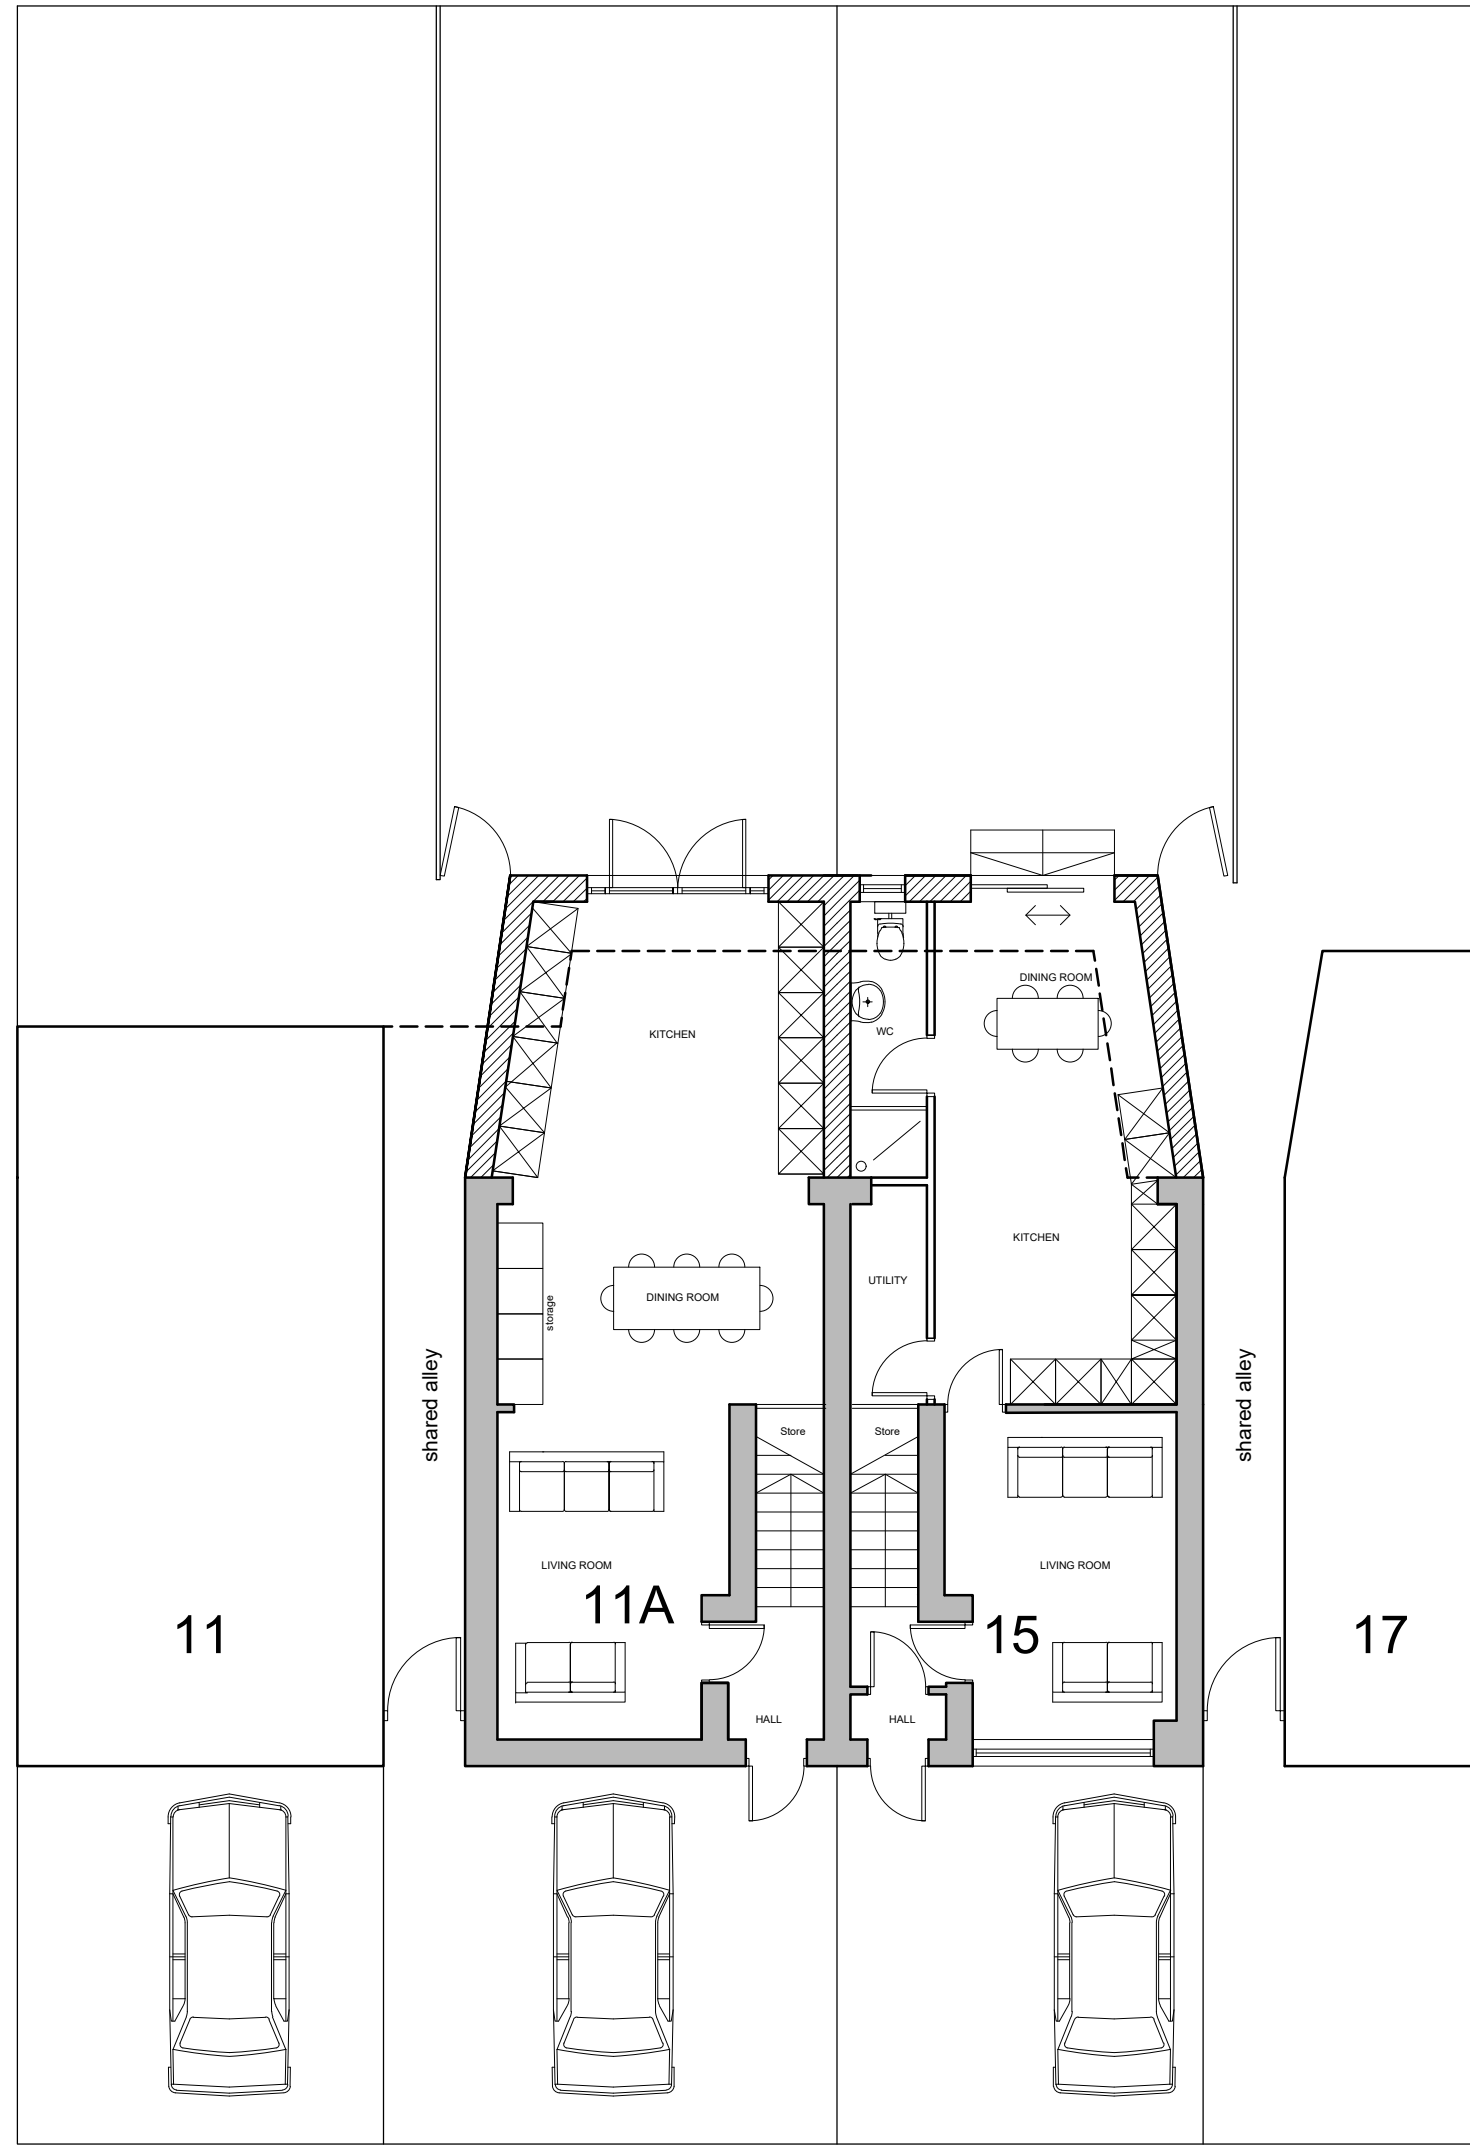


PROPOSED GROUND FLOOR PLAN

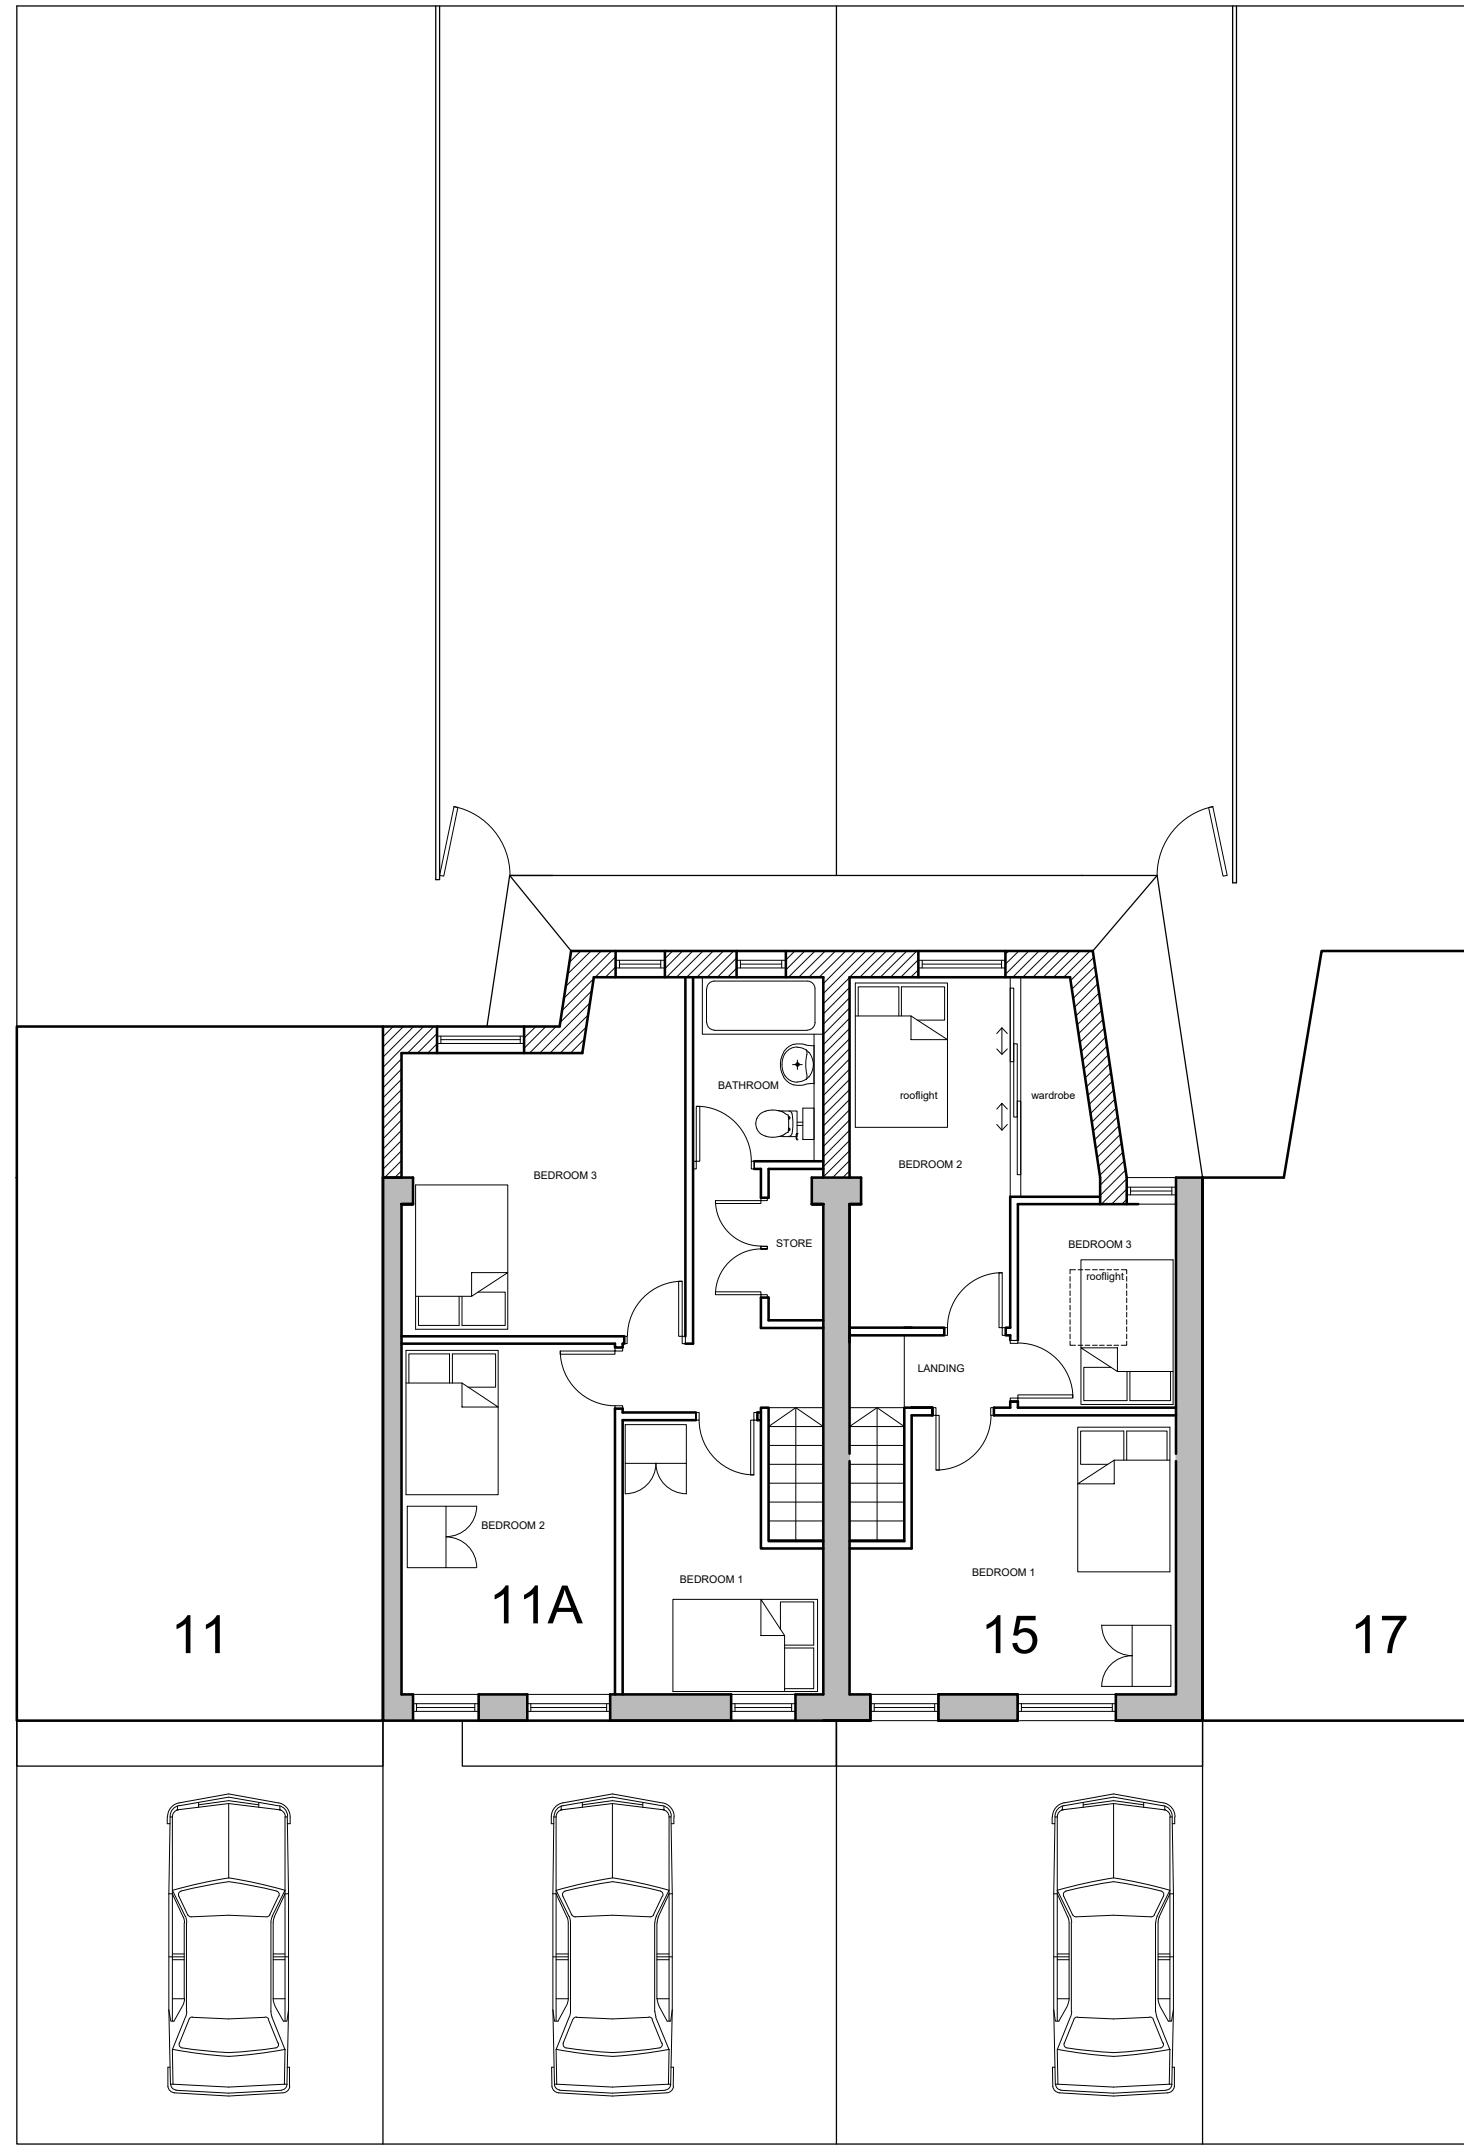


PROPOSED FIRST FLOOR PLAN




PROPOSED SITE PLAN
scale 1:500

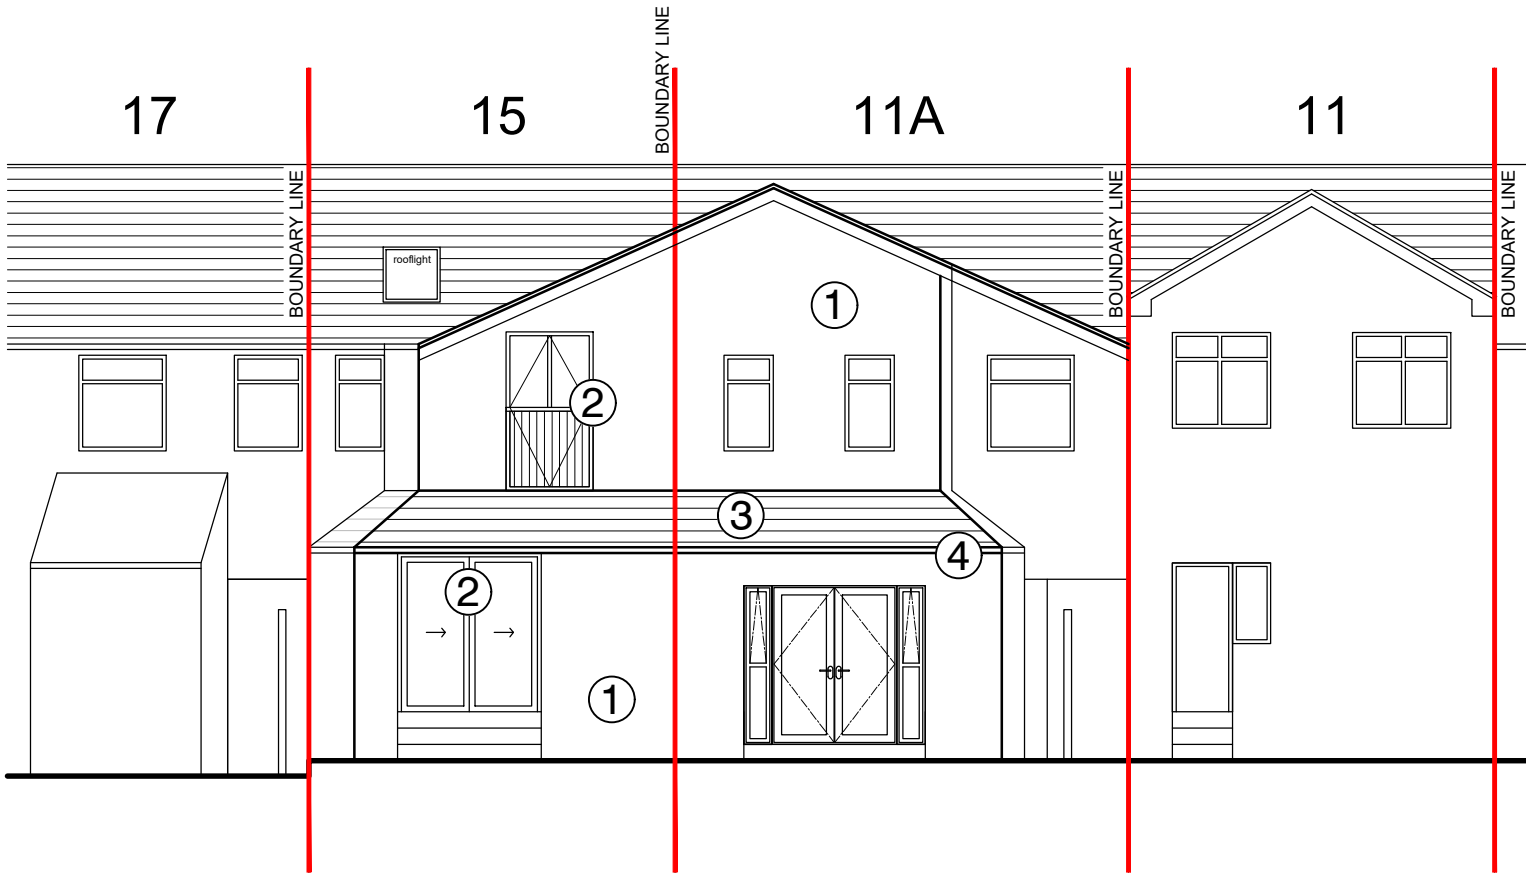

PROPOSED REAR ELEVATION

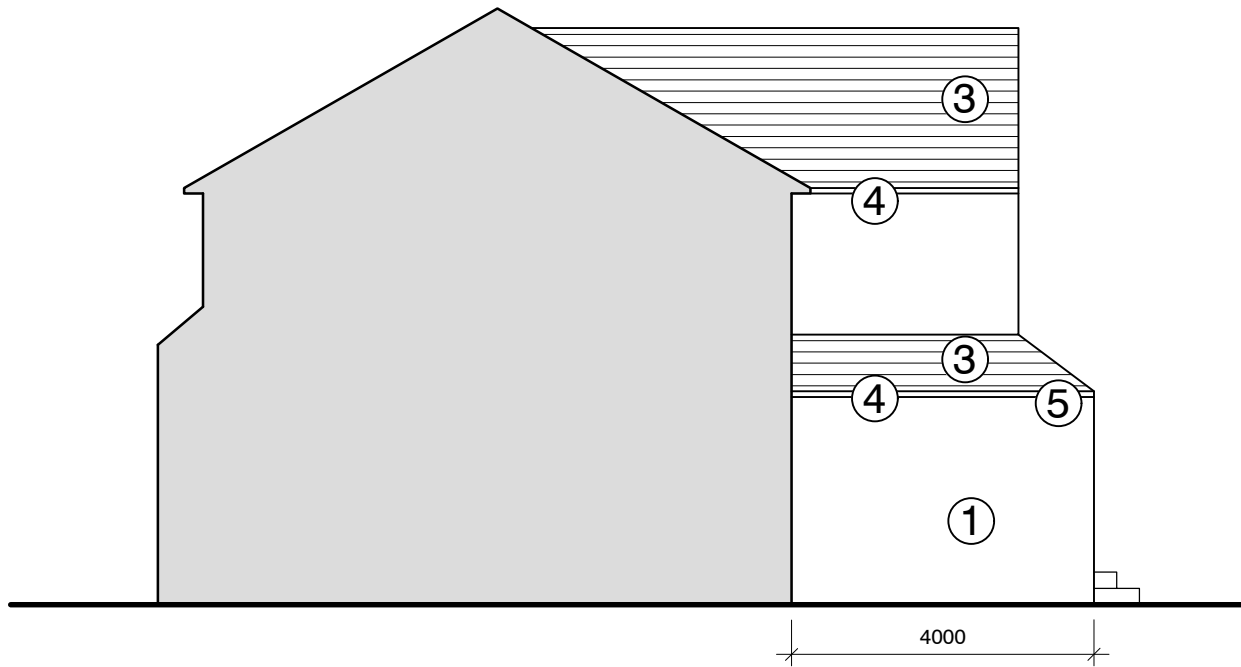

PROPOSED GABLE
ELEVATION 1

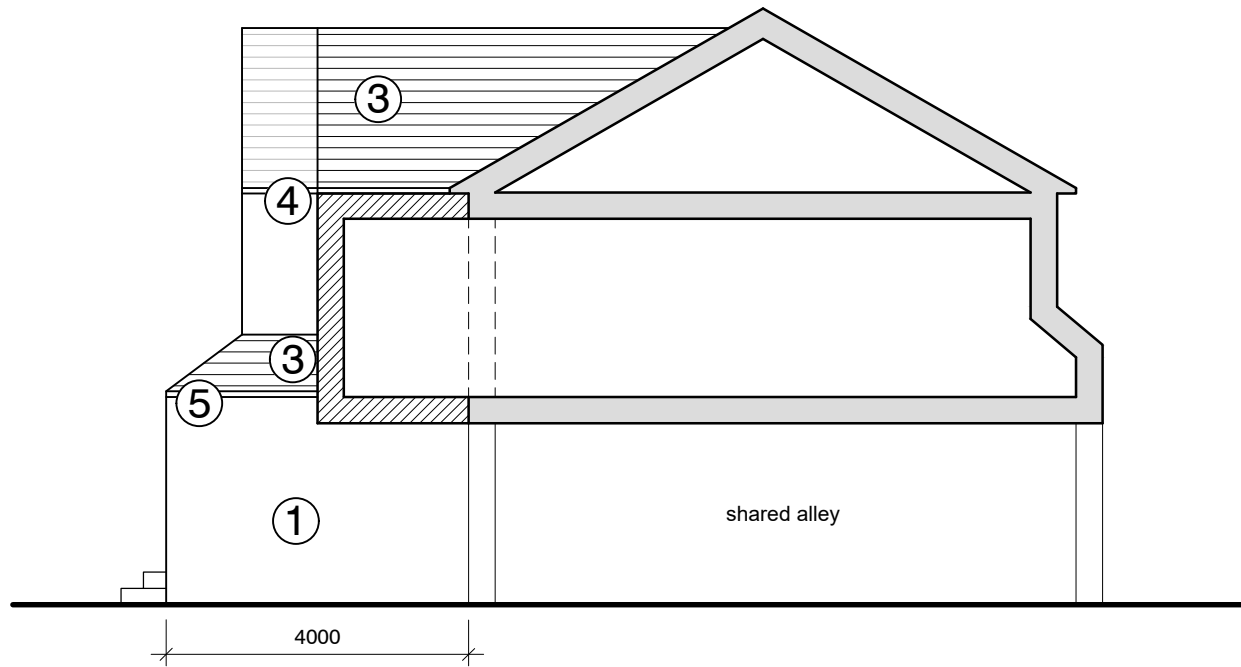

PROPOSED GABLE
ELEVATION 2

- 1 Red multi brickwork to match existing
- 2 White UPVC double glazed window/door assemblies.
- 3 Interlocking roof tiles to match existing.
- 4 White UPVC fascia board to match existing.
- 5 Black UPVC rainwater & soil goods.

SITE BOUNDARY
15 KATHKIN AV

PROPOSED 2 STOREY EXTENSION
AT 11A & 15 KATHKIN AV

C	20.04.21	UPDATES MADE	YM	
B	14.11.20	FIRST FLOOR OMITTED.	YM	
A	04.09.20	GABLE ELEVATION 2 ADDED.	YM	
rev.	date		dwn	aud
drawing status				
INFORMATION				

Client		Scale	Drawn	Checked	Date	Issue
Job title	11A & 15 KATHKIN AVENUE, MANCHESTER, M8 4QL	1:100@A1	YM	YM	01.07.20	C
Drawing title	PROPOSED GENERAL ARRANGEMENT	Job number 074	Drawing number L(00)02			

scale 1:100 0 5m