
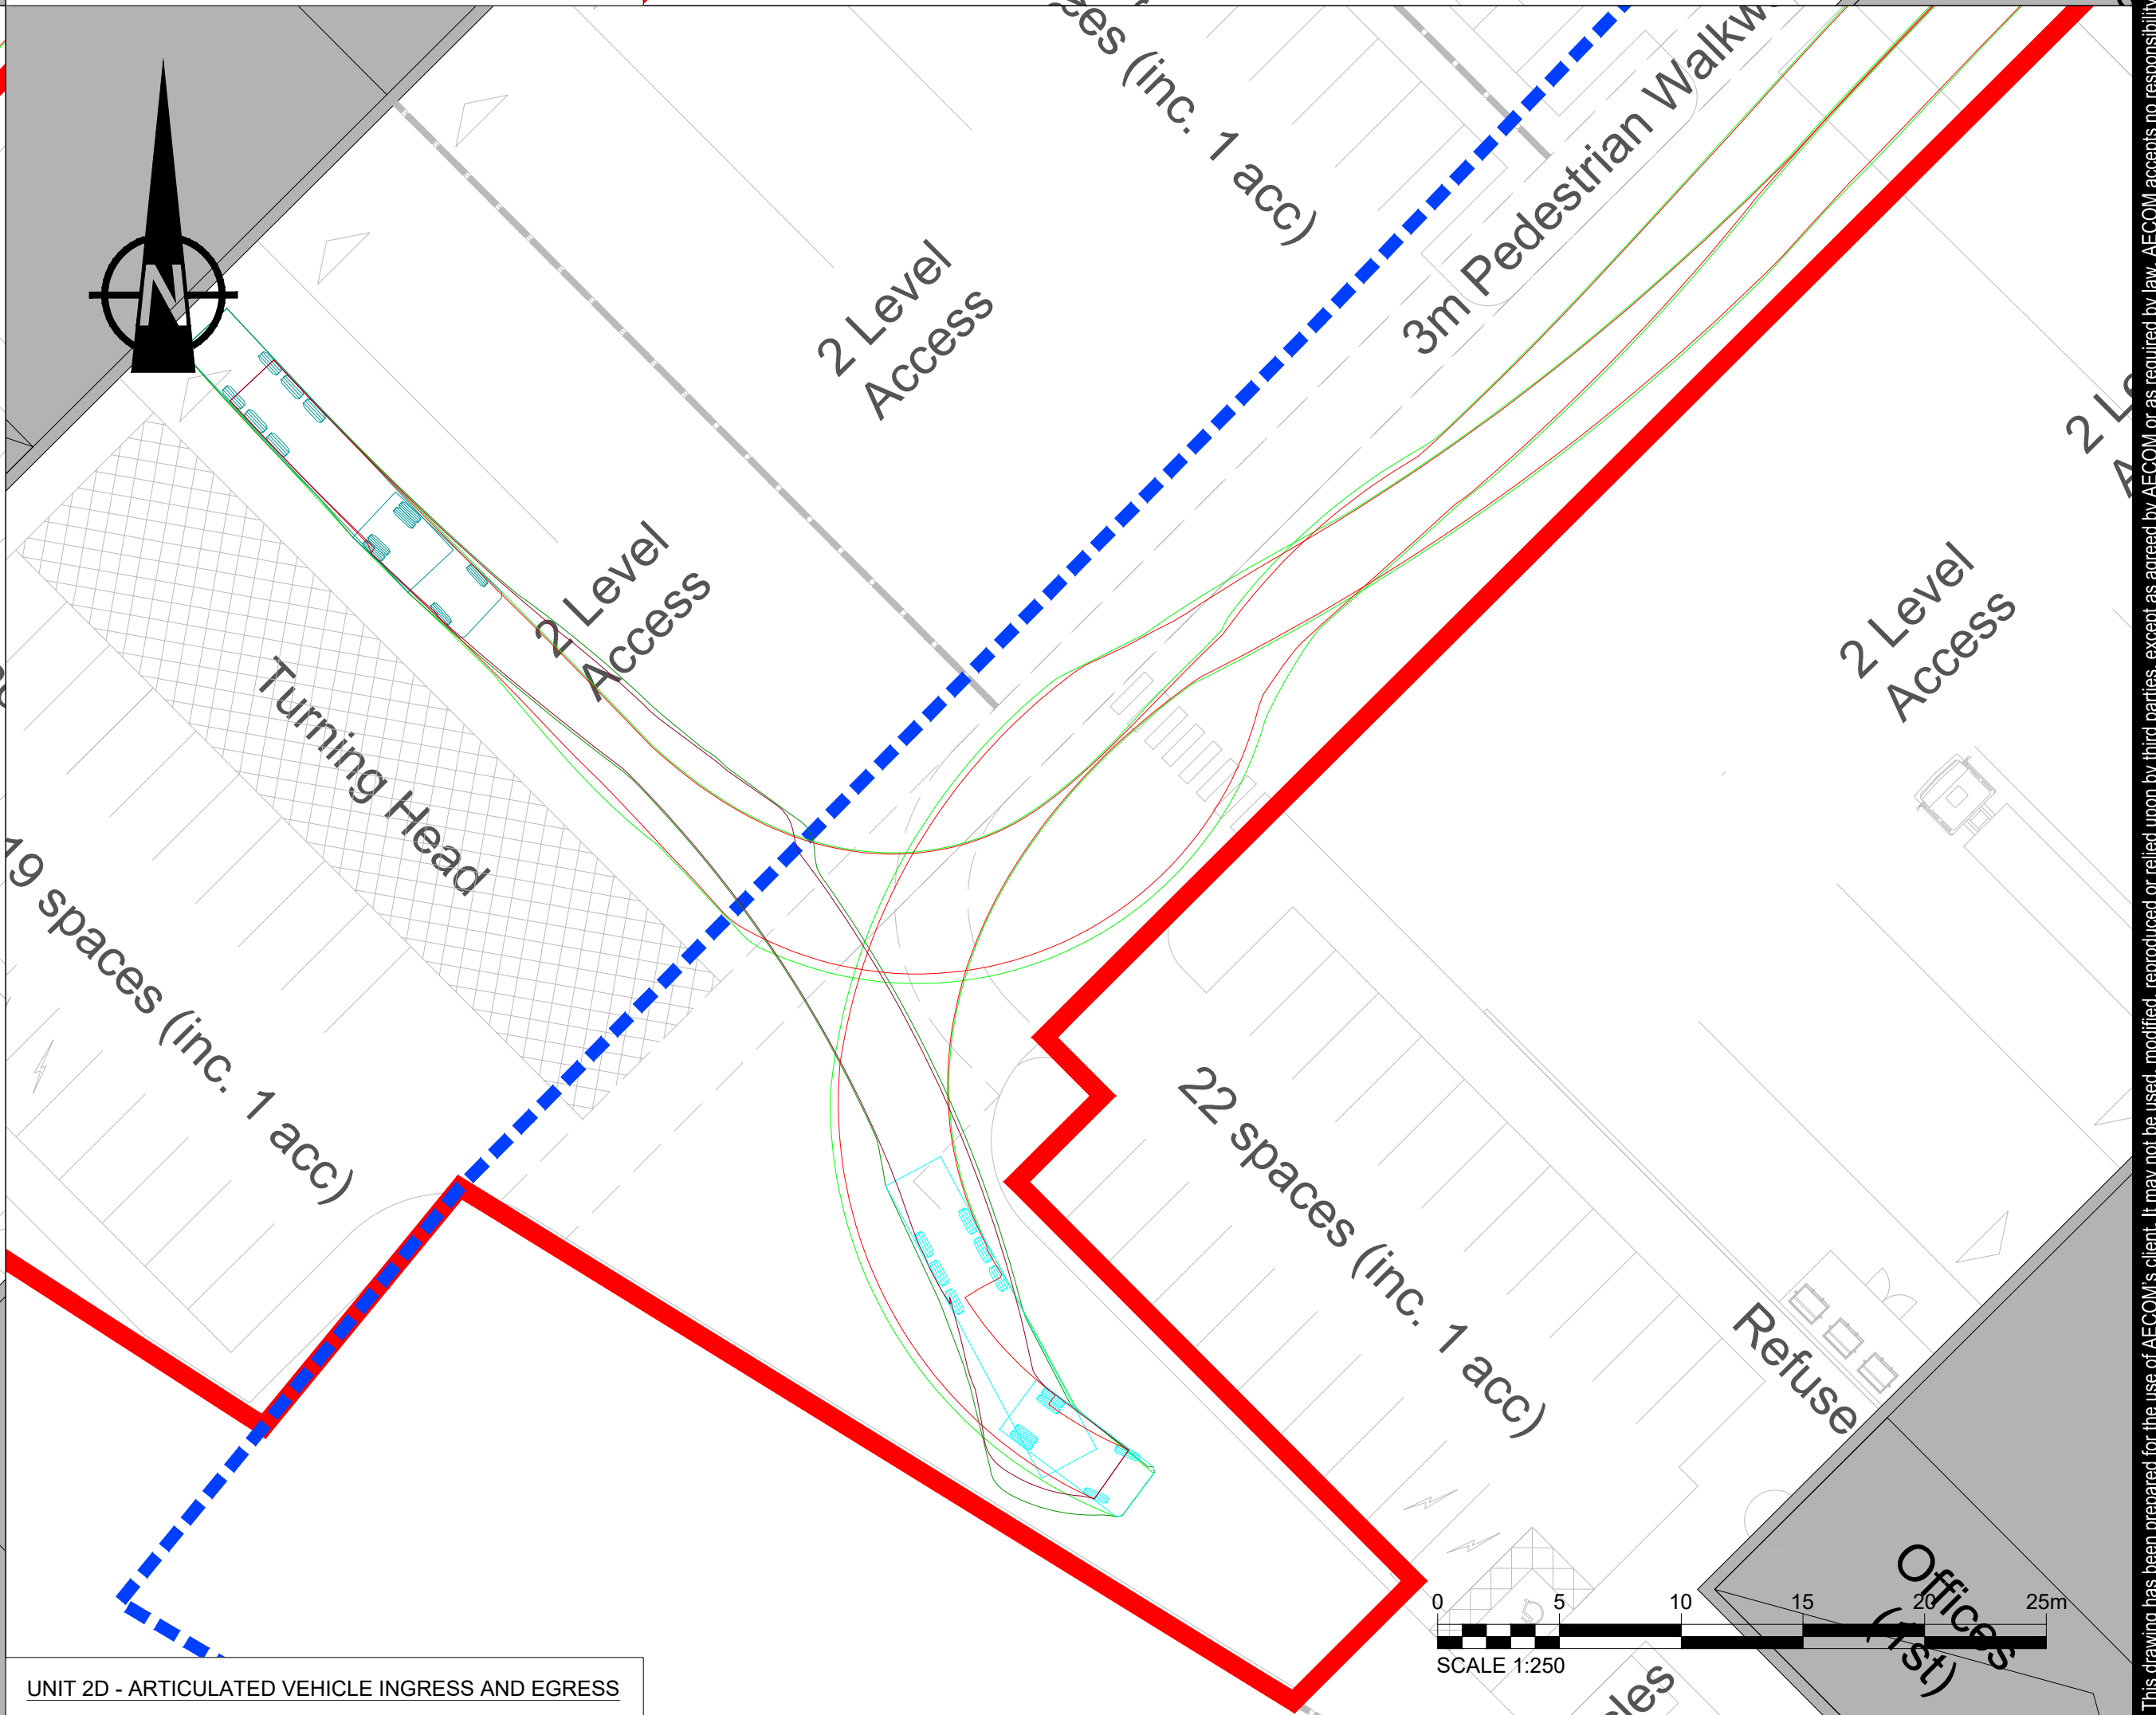
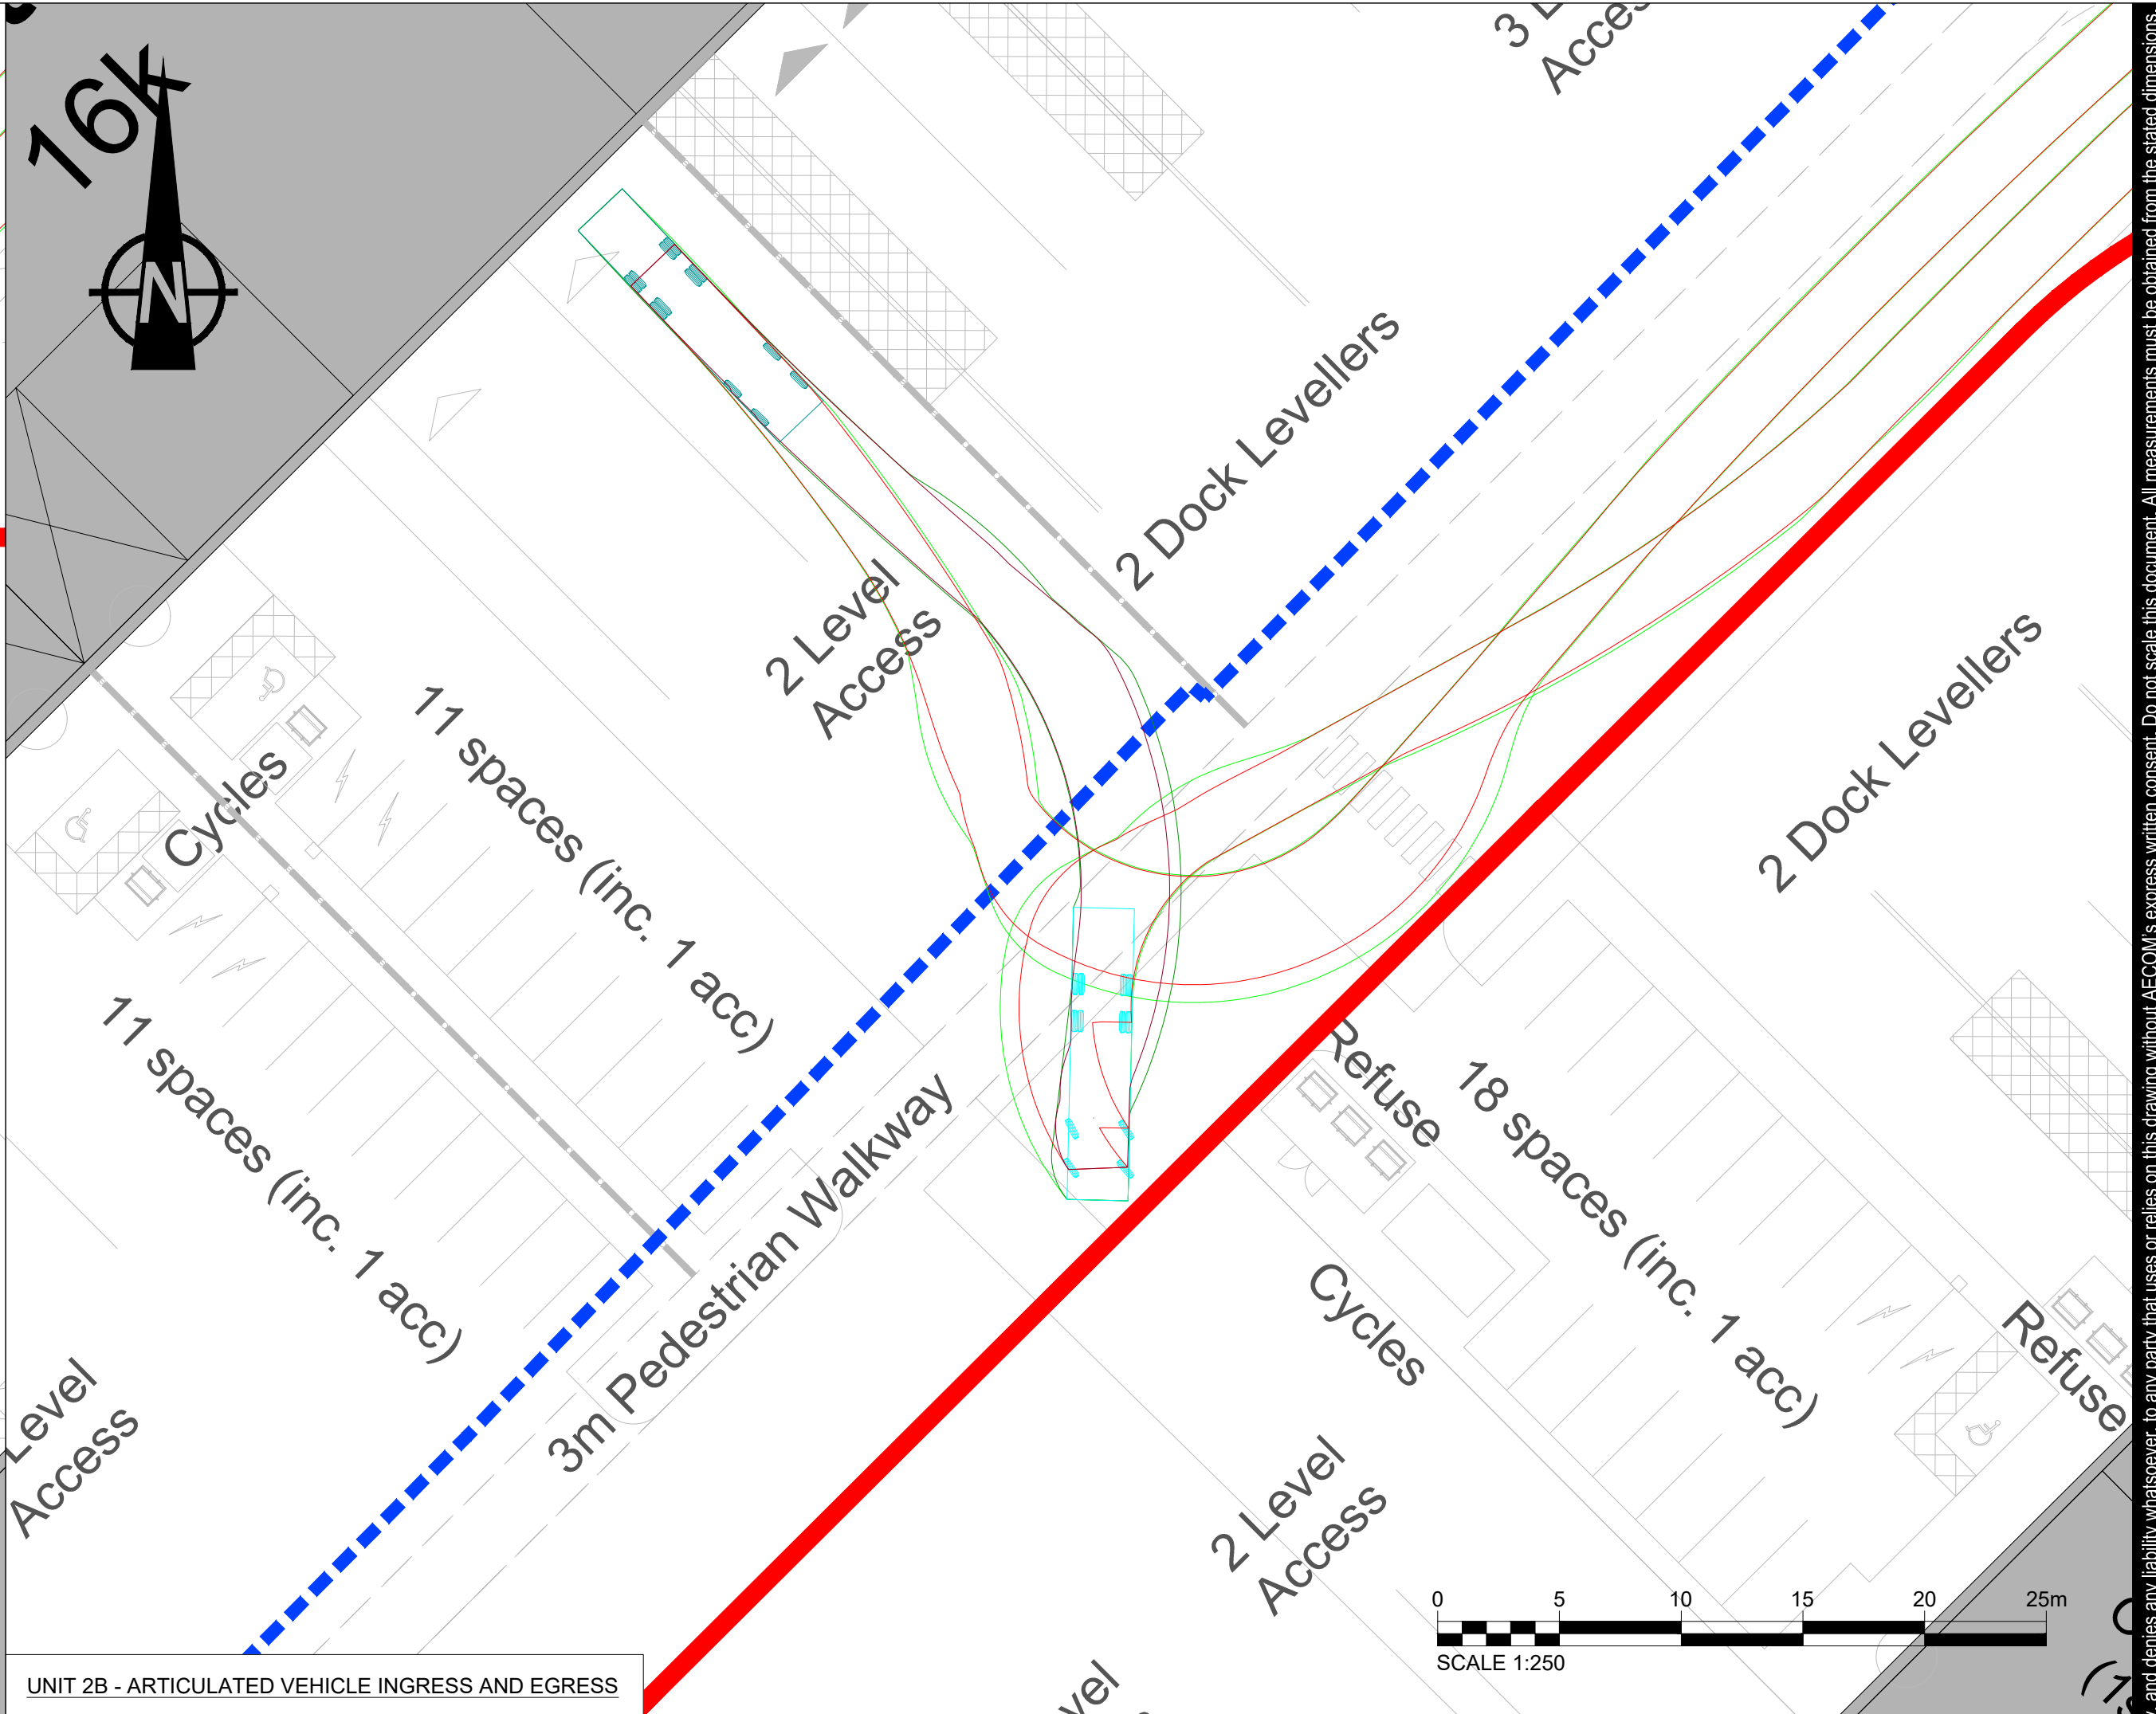
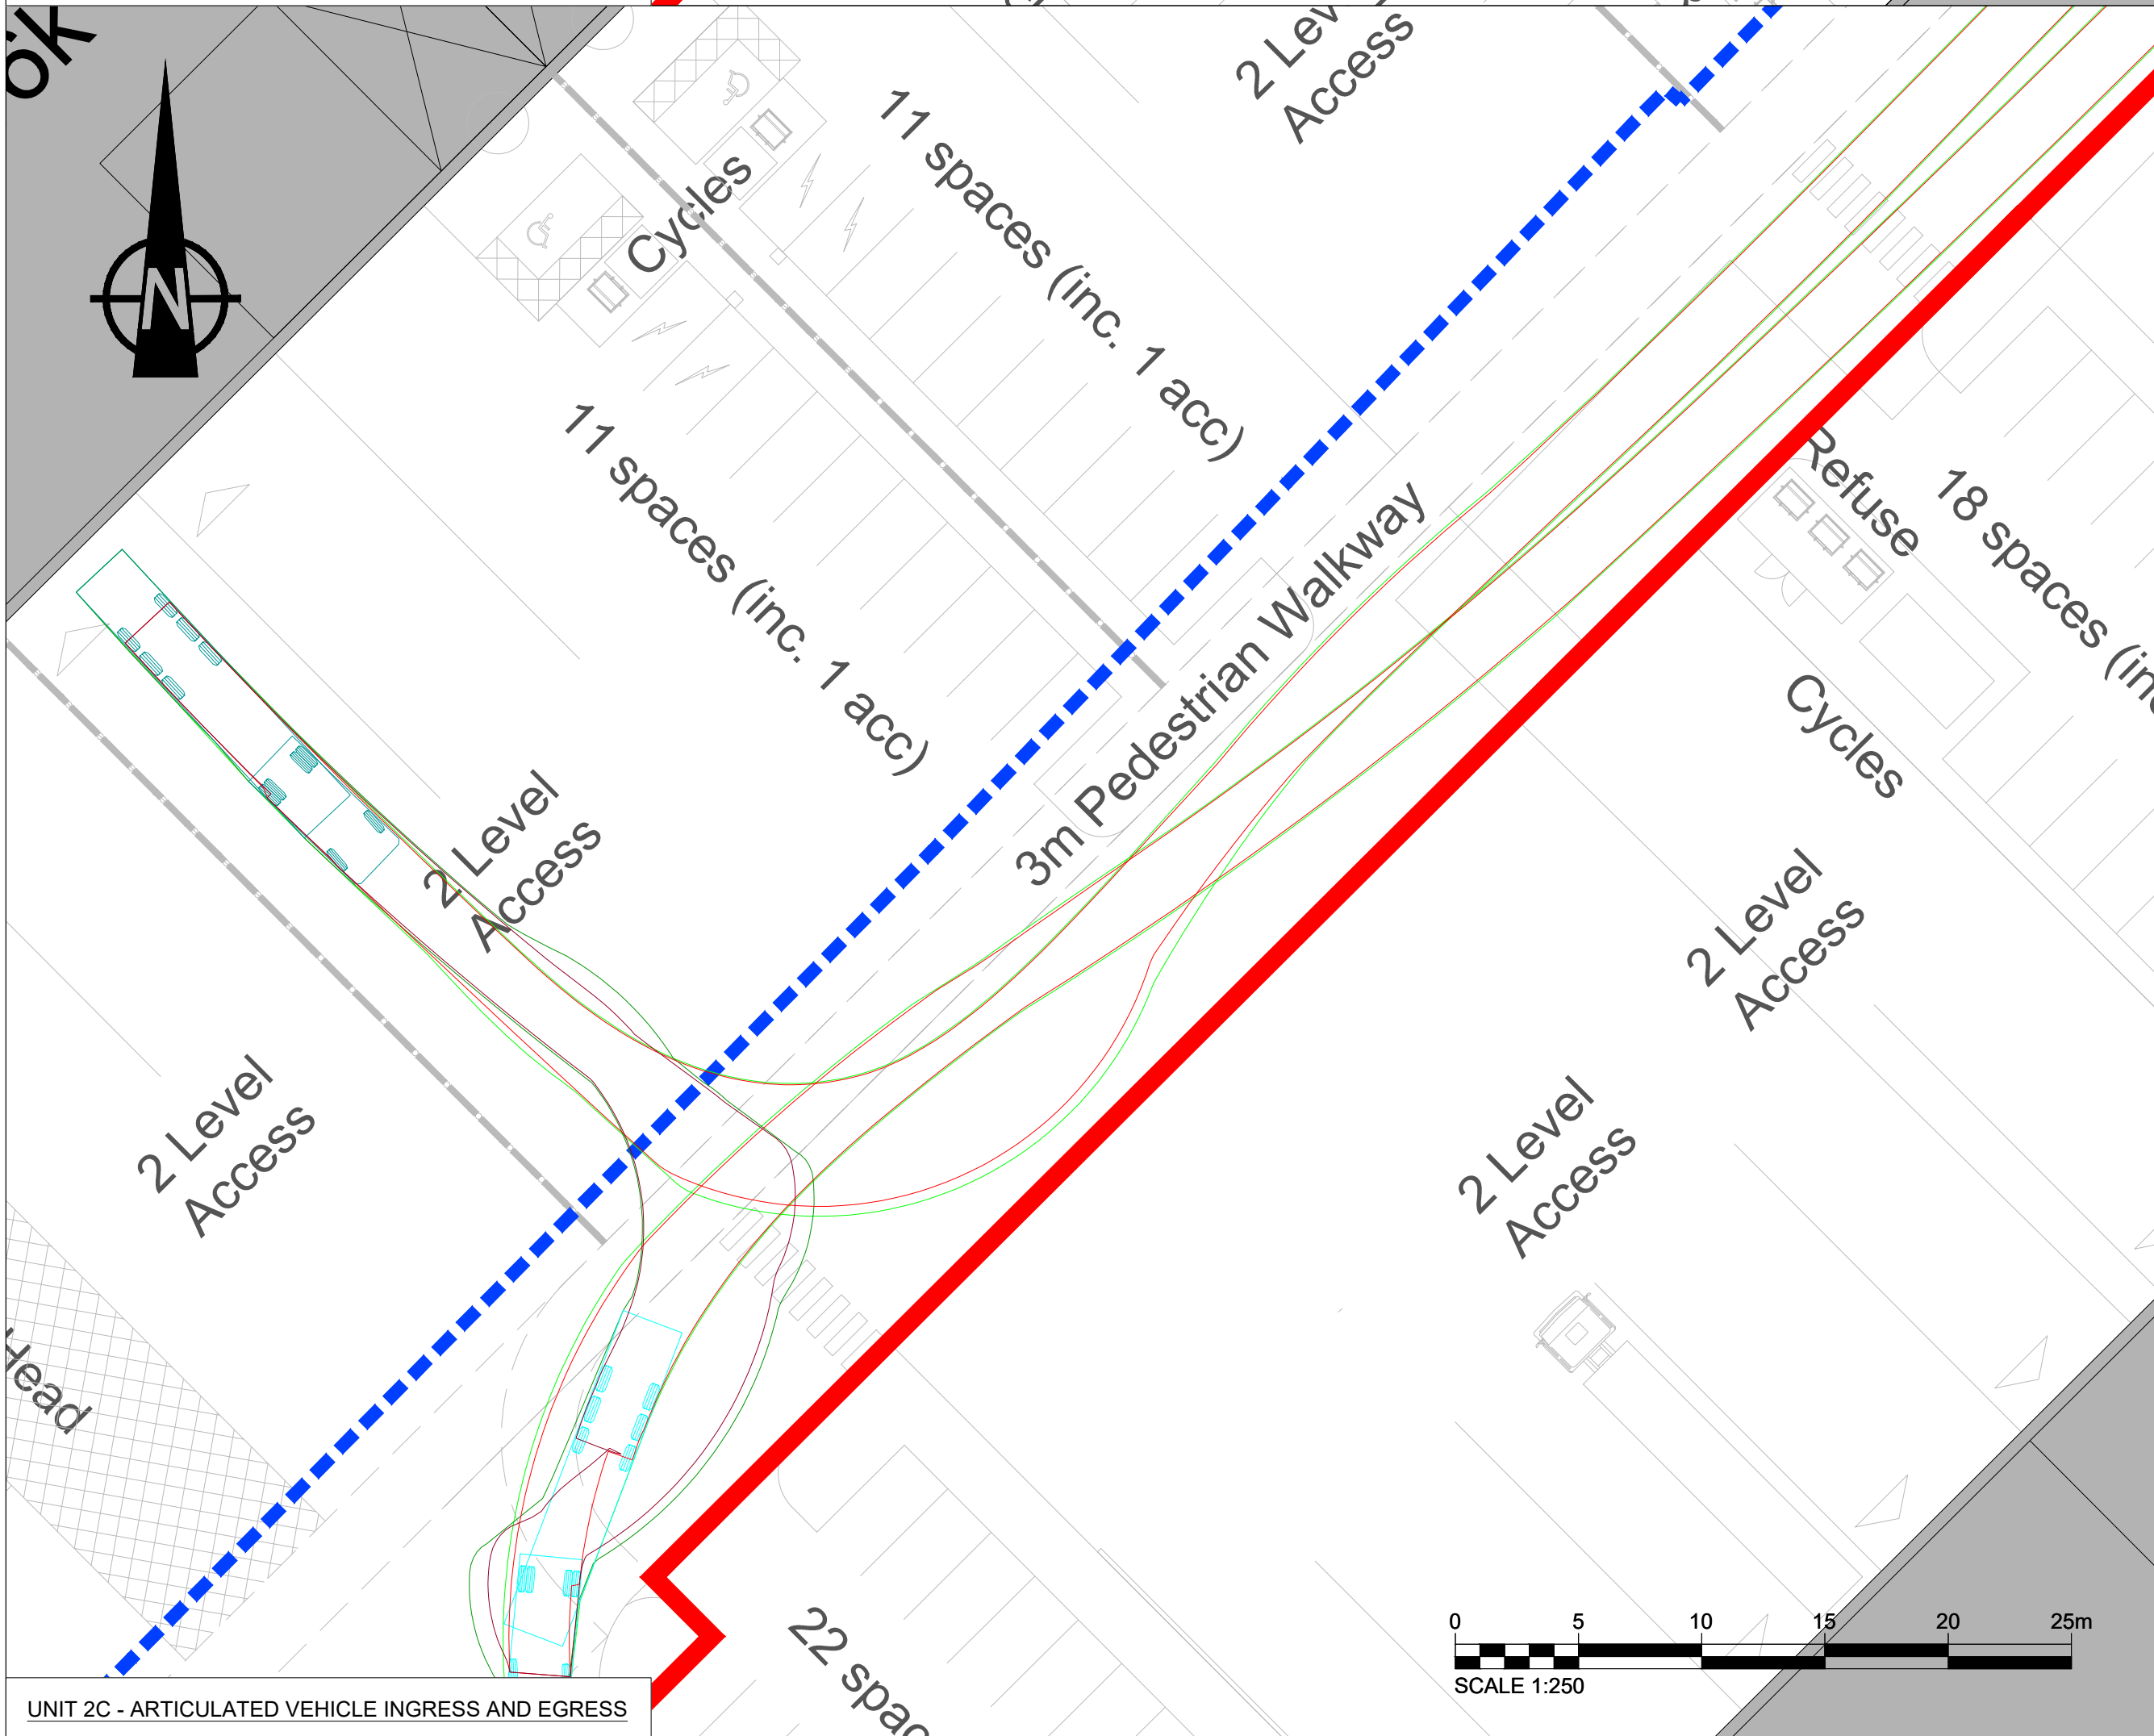


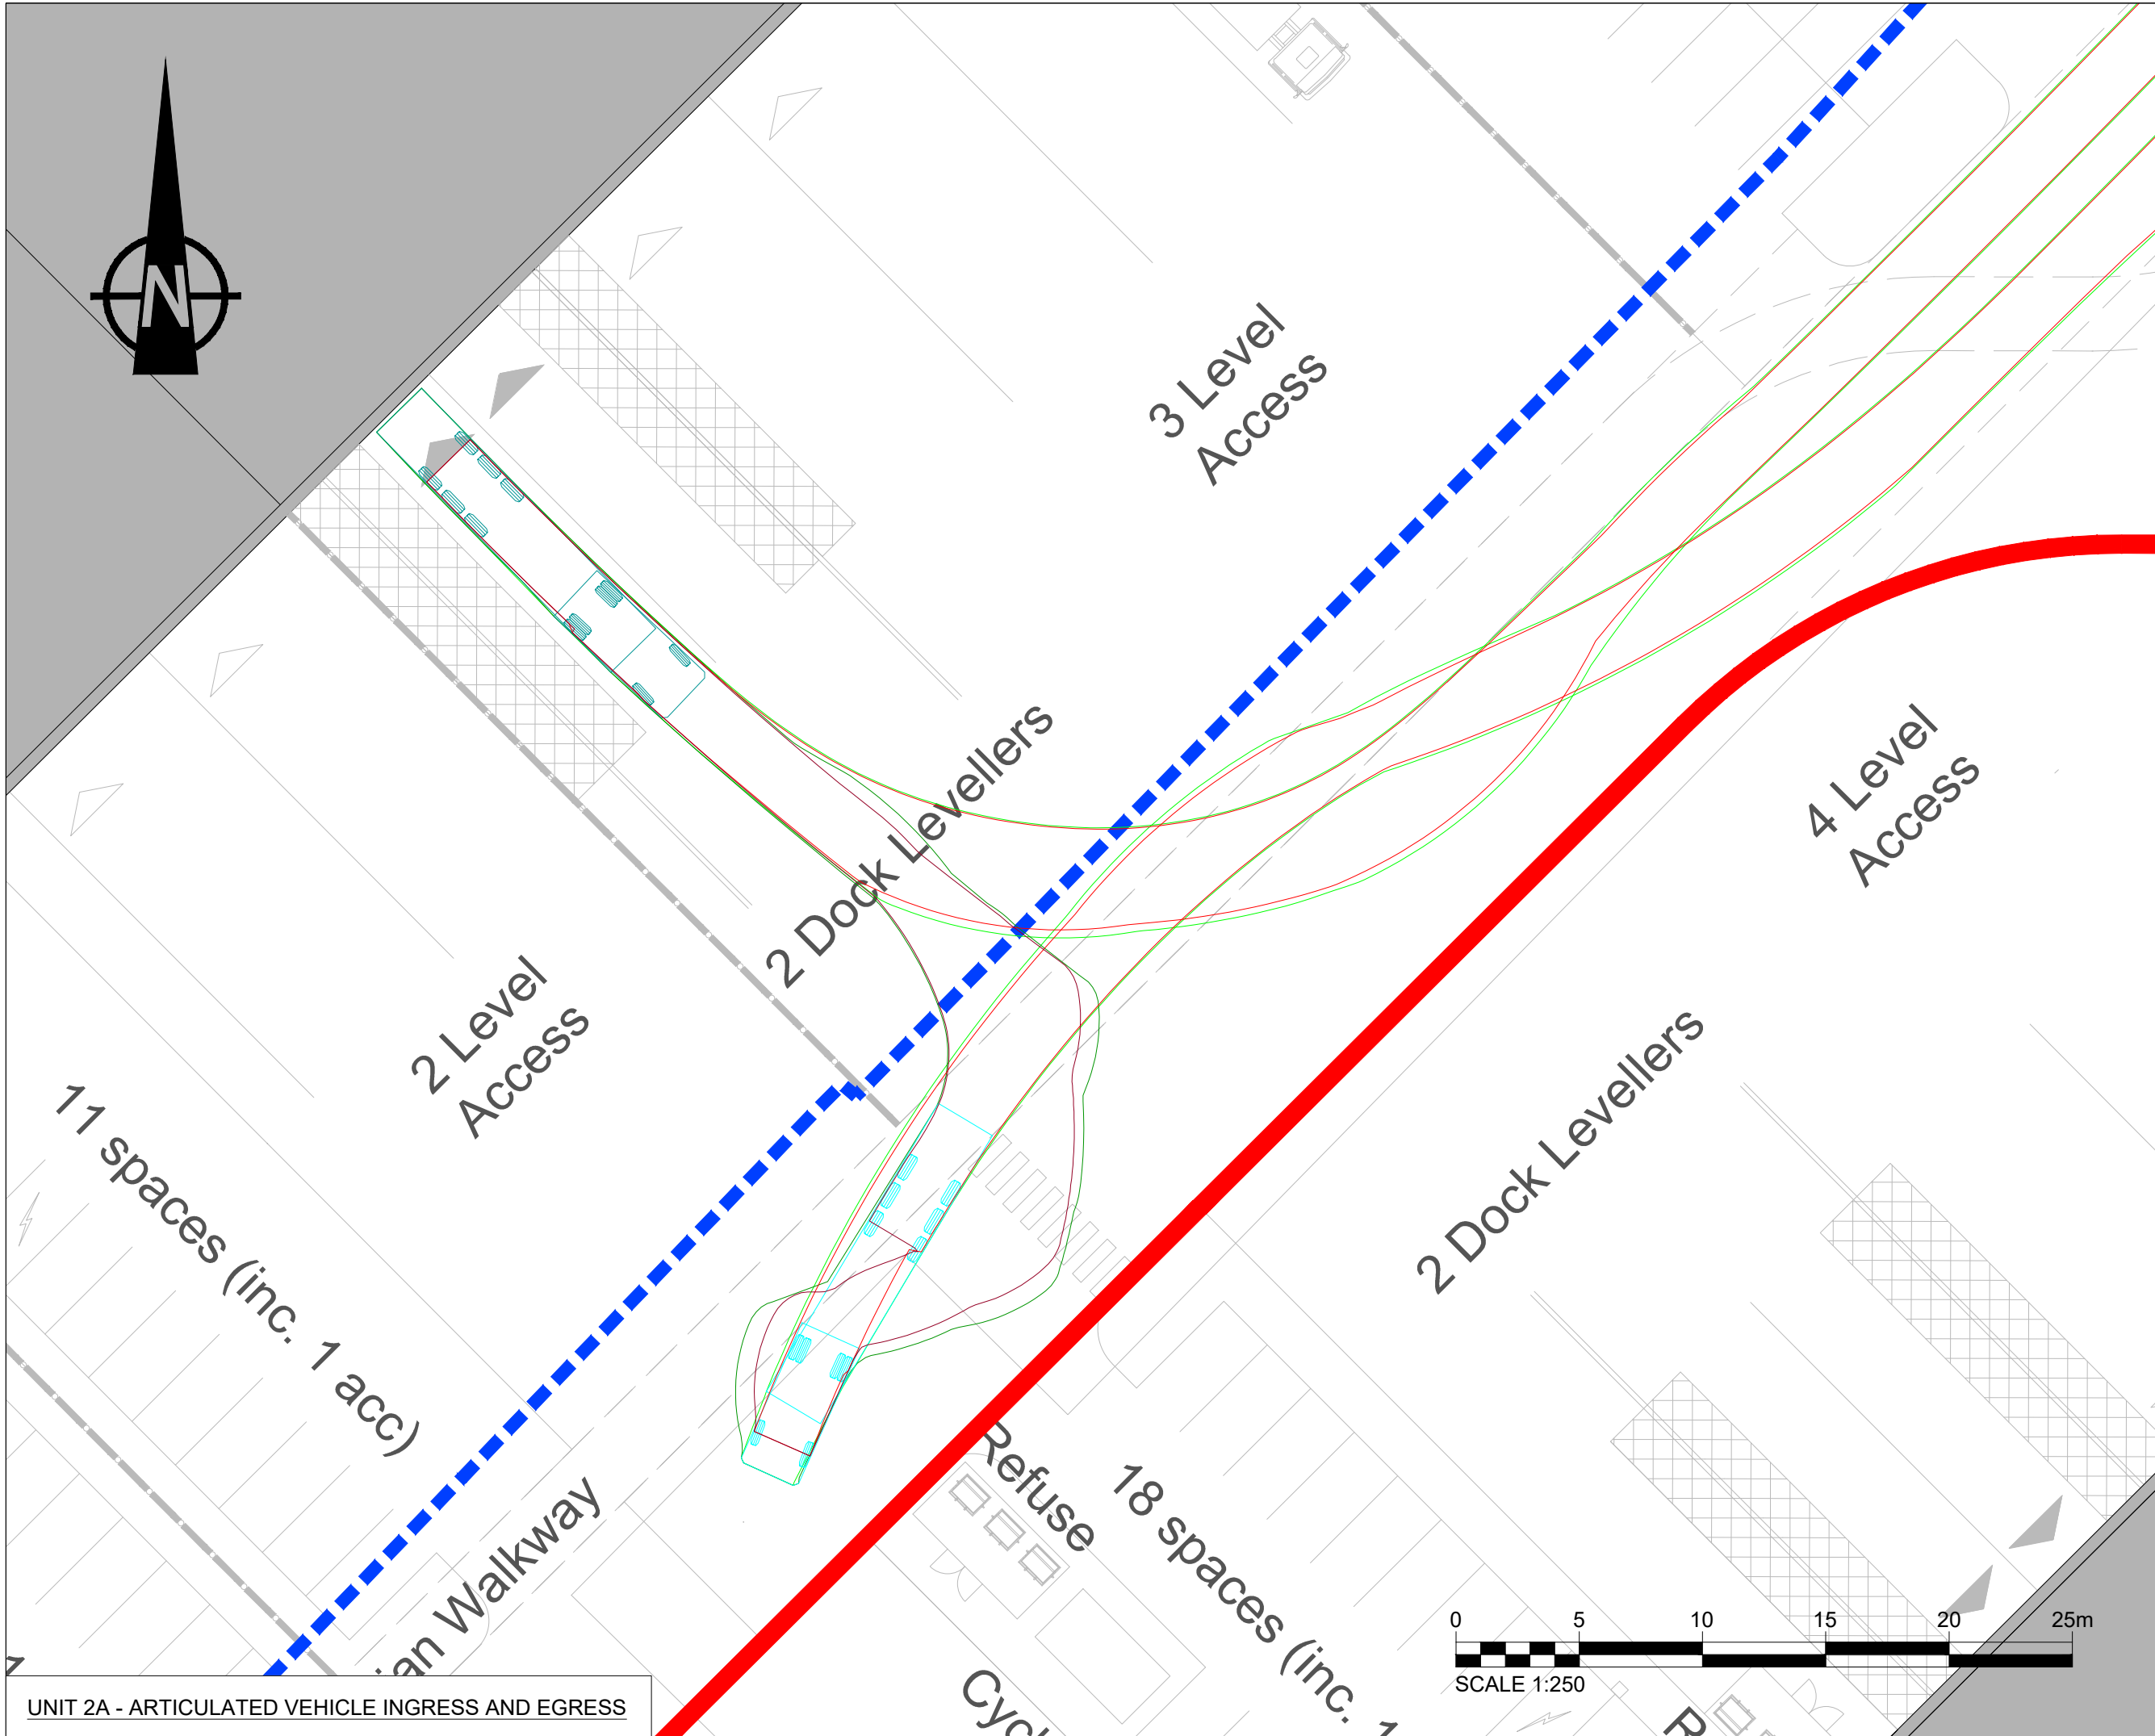

PROJECT

**BUILDING 402
MANCHESTER
AIRPORT**

CLIENT

CONSULTANT

AECOM Manchester
1 New York Street, Manchester, M1 4HD
0161 907 3500 tel
0161 907 3599 fax
www.aecom.com

NOTES

1. THIS DRAWING IS BASED ON THE RPS SITE PLAN "020943-RPS-SI-XX-DR-A-0110".

KEY PLAN

TYRE PATH

VEHICLE CHASSE PATH

FTA Design Articulated Vehicle (1998)

Overall Length	16.480m
Overall Width	2.550m
Overall Body Height	3.570m
Min Body Ground Clearance	0.515m
Max Track Width	2.470m
Lock to lock time	9.00s
Kerb to Kerb Turning Radius	6.550m

ISSUE/REVISION

P1	14/03/2022	FOR INFORMATION
I/R	DATE	DESCRIPTION

PROJECT NUMBER

60663052

SHEET TITLE

BUILDING 402
ARTICULATED VEHICLE TRACKING

SHEET NUMBER

60663052-ACM-402-XX-DR-C-10002

This drawing has been prepared for the use of AECOM's client. It may not be used, modified, reproduced or relied upon by third parties, except as agreed by AECOM or as required by law. AECOM accepts no responsibility, and denies any liability, whatsoever, to any party that uses or relies on this drawing without AECOM's express written consent. Do not scale this document. All measurements must be obtained from the stated dimensions.