



IMPORTANT

- > This drawing is copyright and remains the property of this practice
- > Do not measure from this drawing
- > All dimensions to be checked on site
- > Positions of anything existing must be confirmed on site prior to proceeding
- > Any structural elements drawn are indicative and should be calculated by a structural engineer


NOTES:

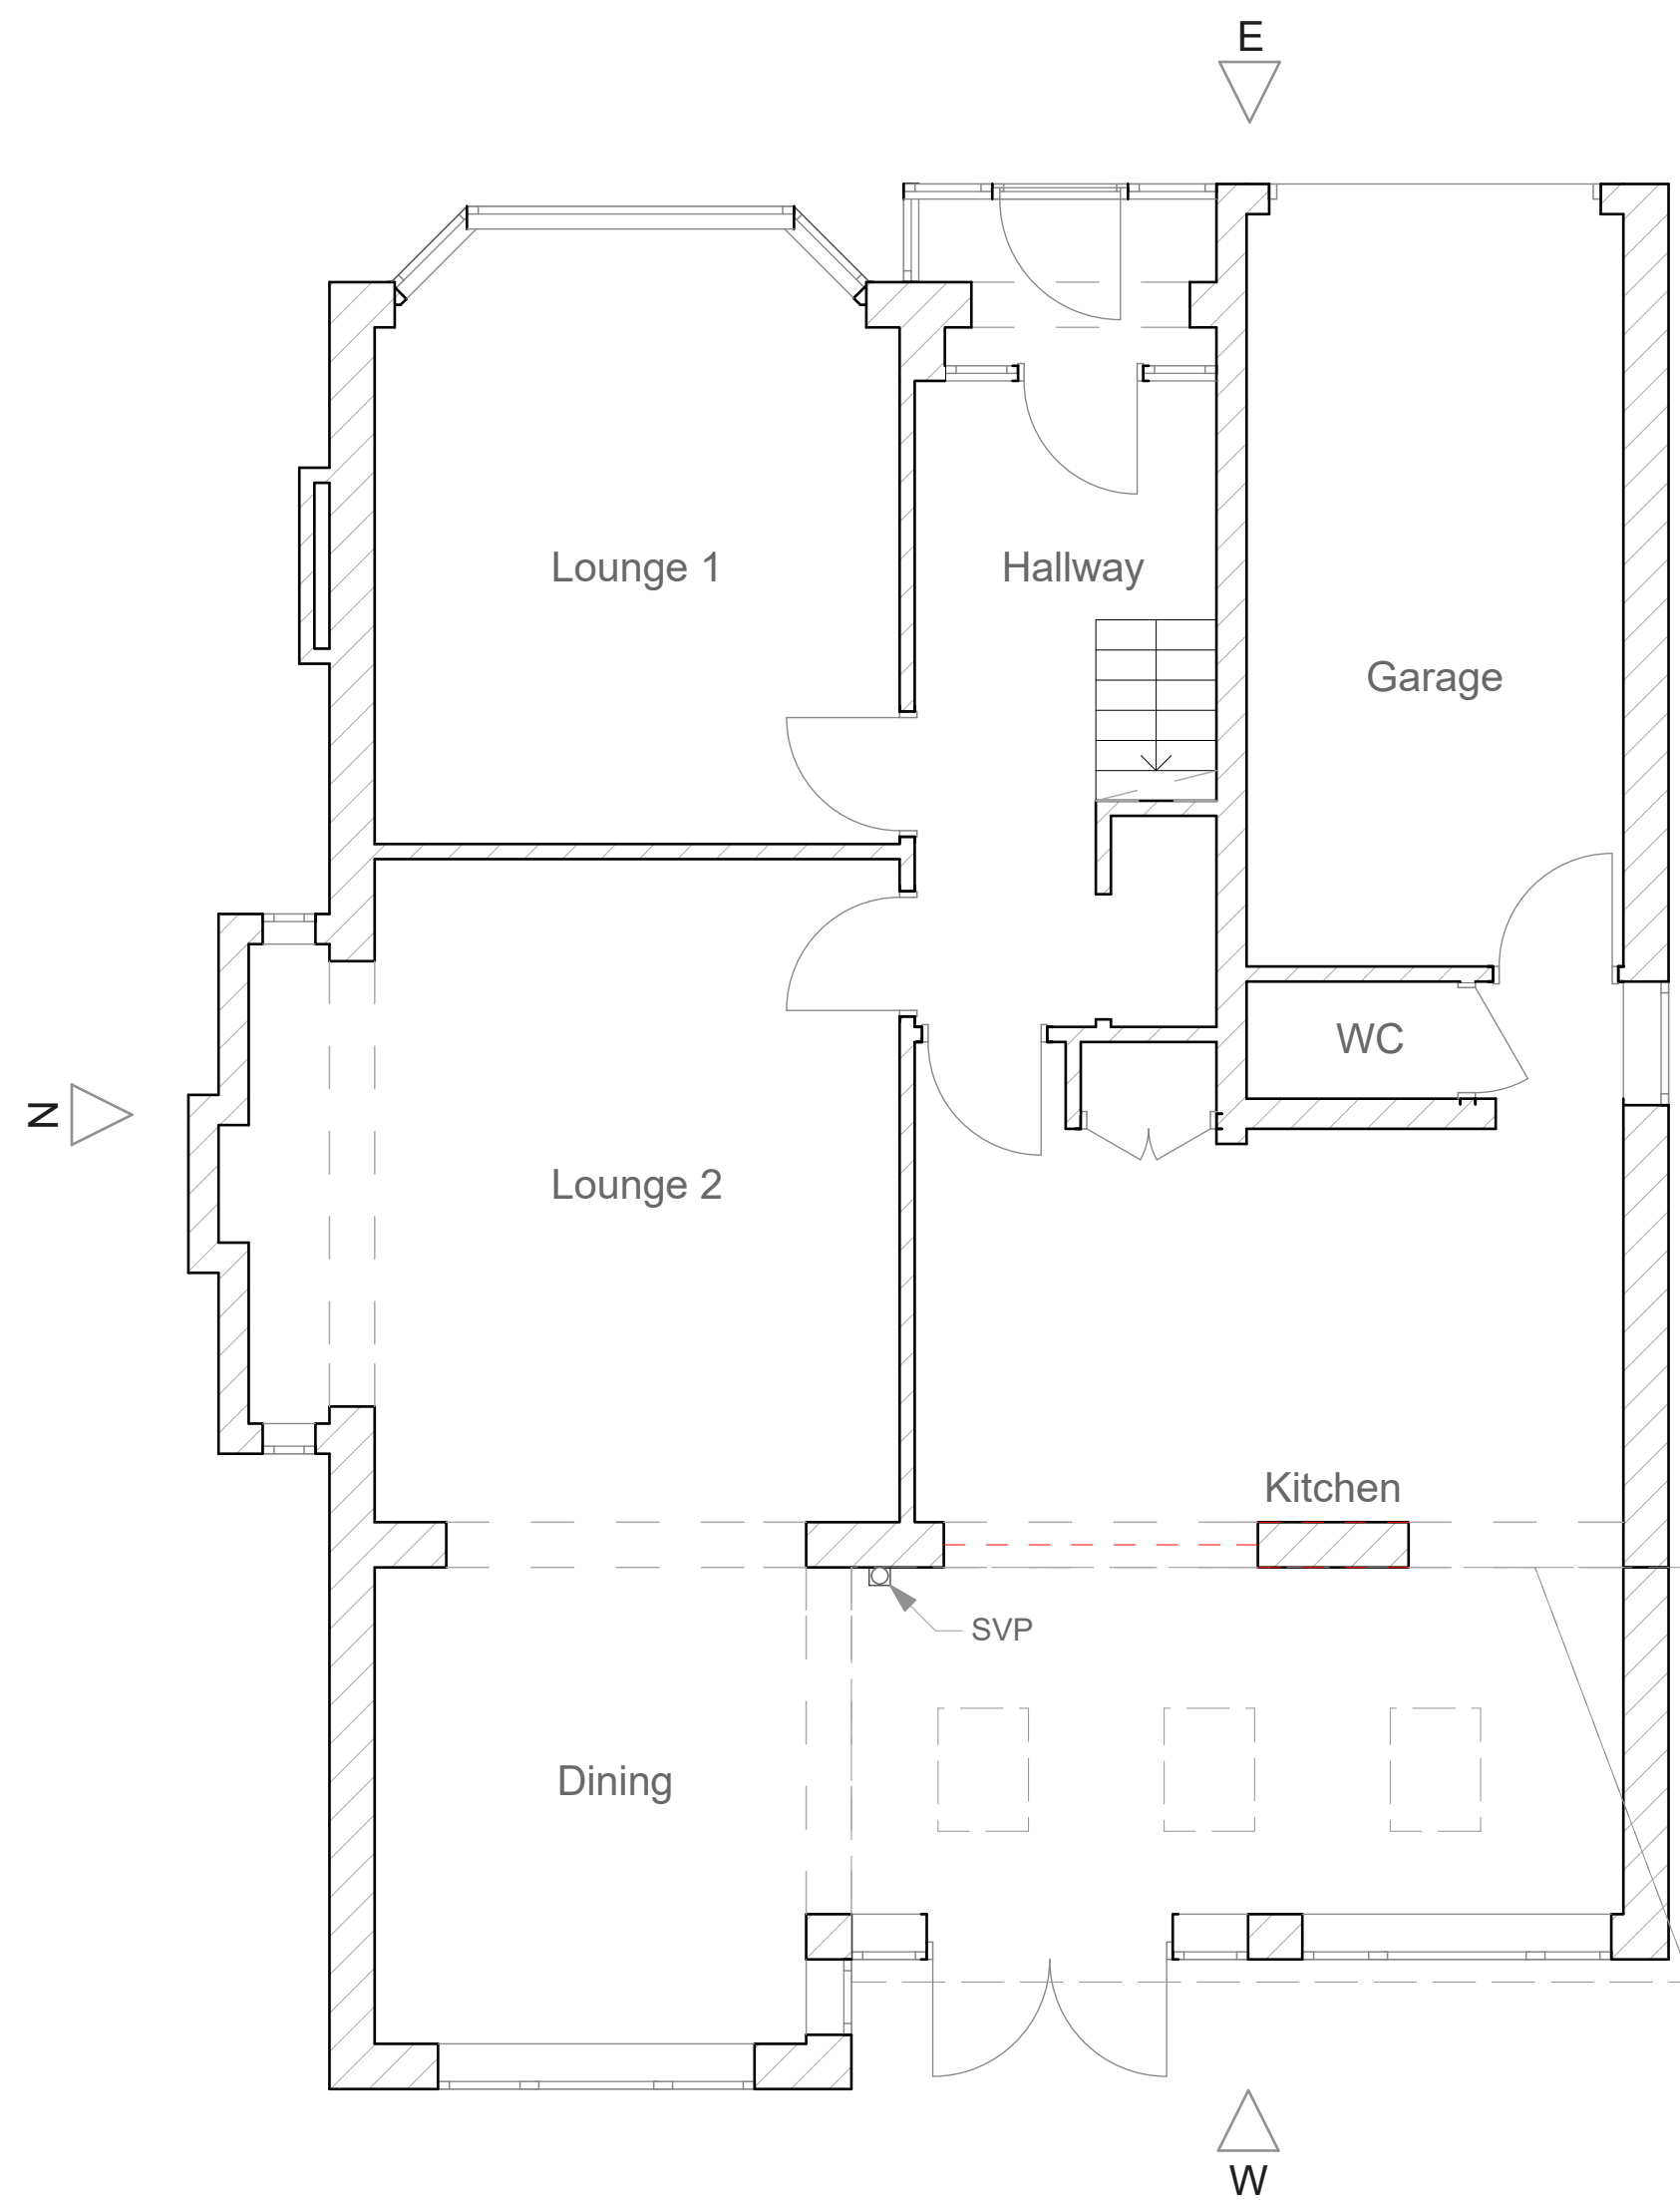


Existing Ground Floor Plan
Scale 1:50

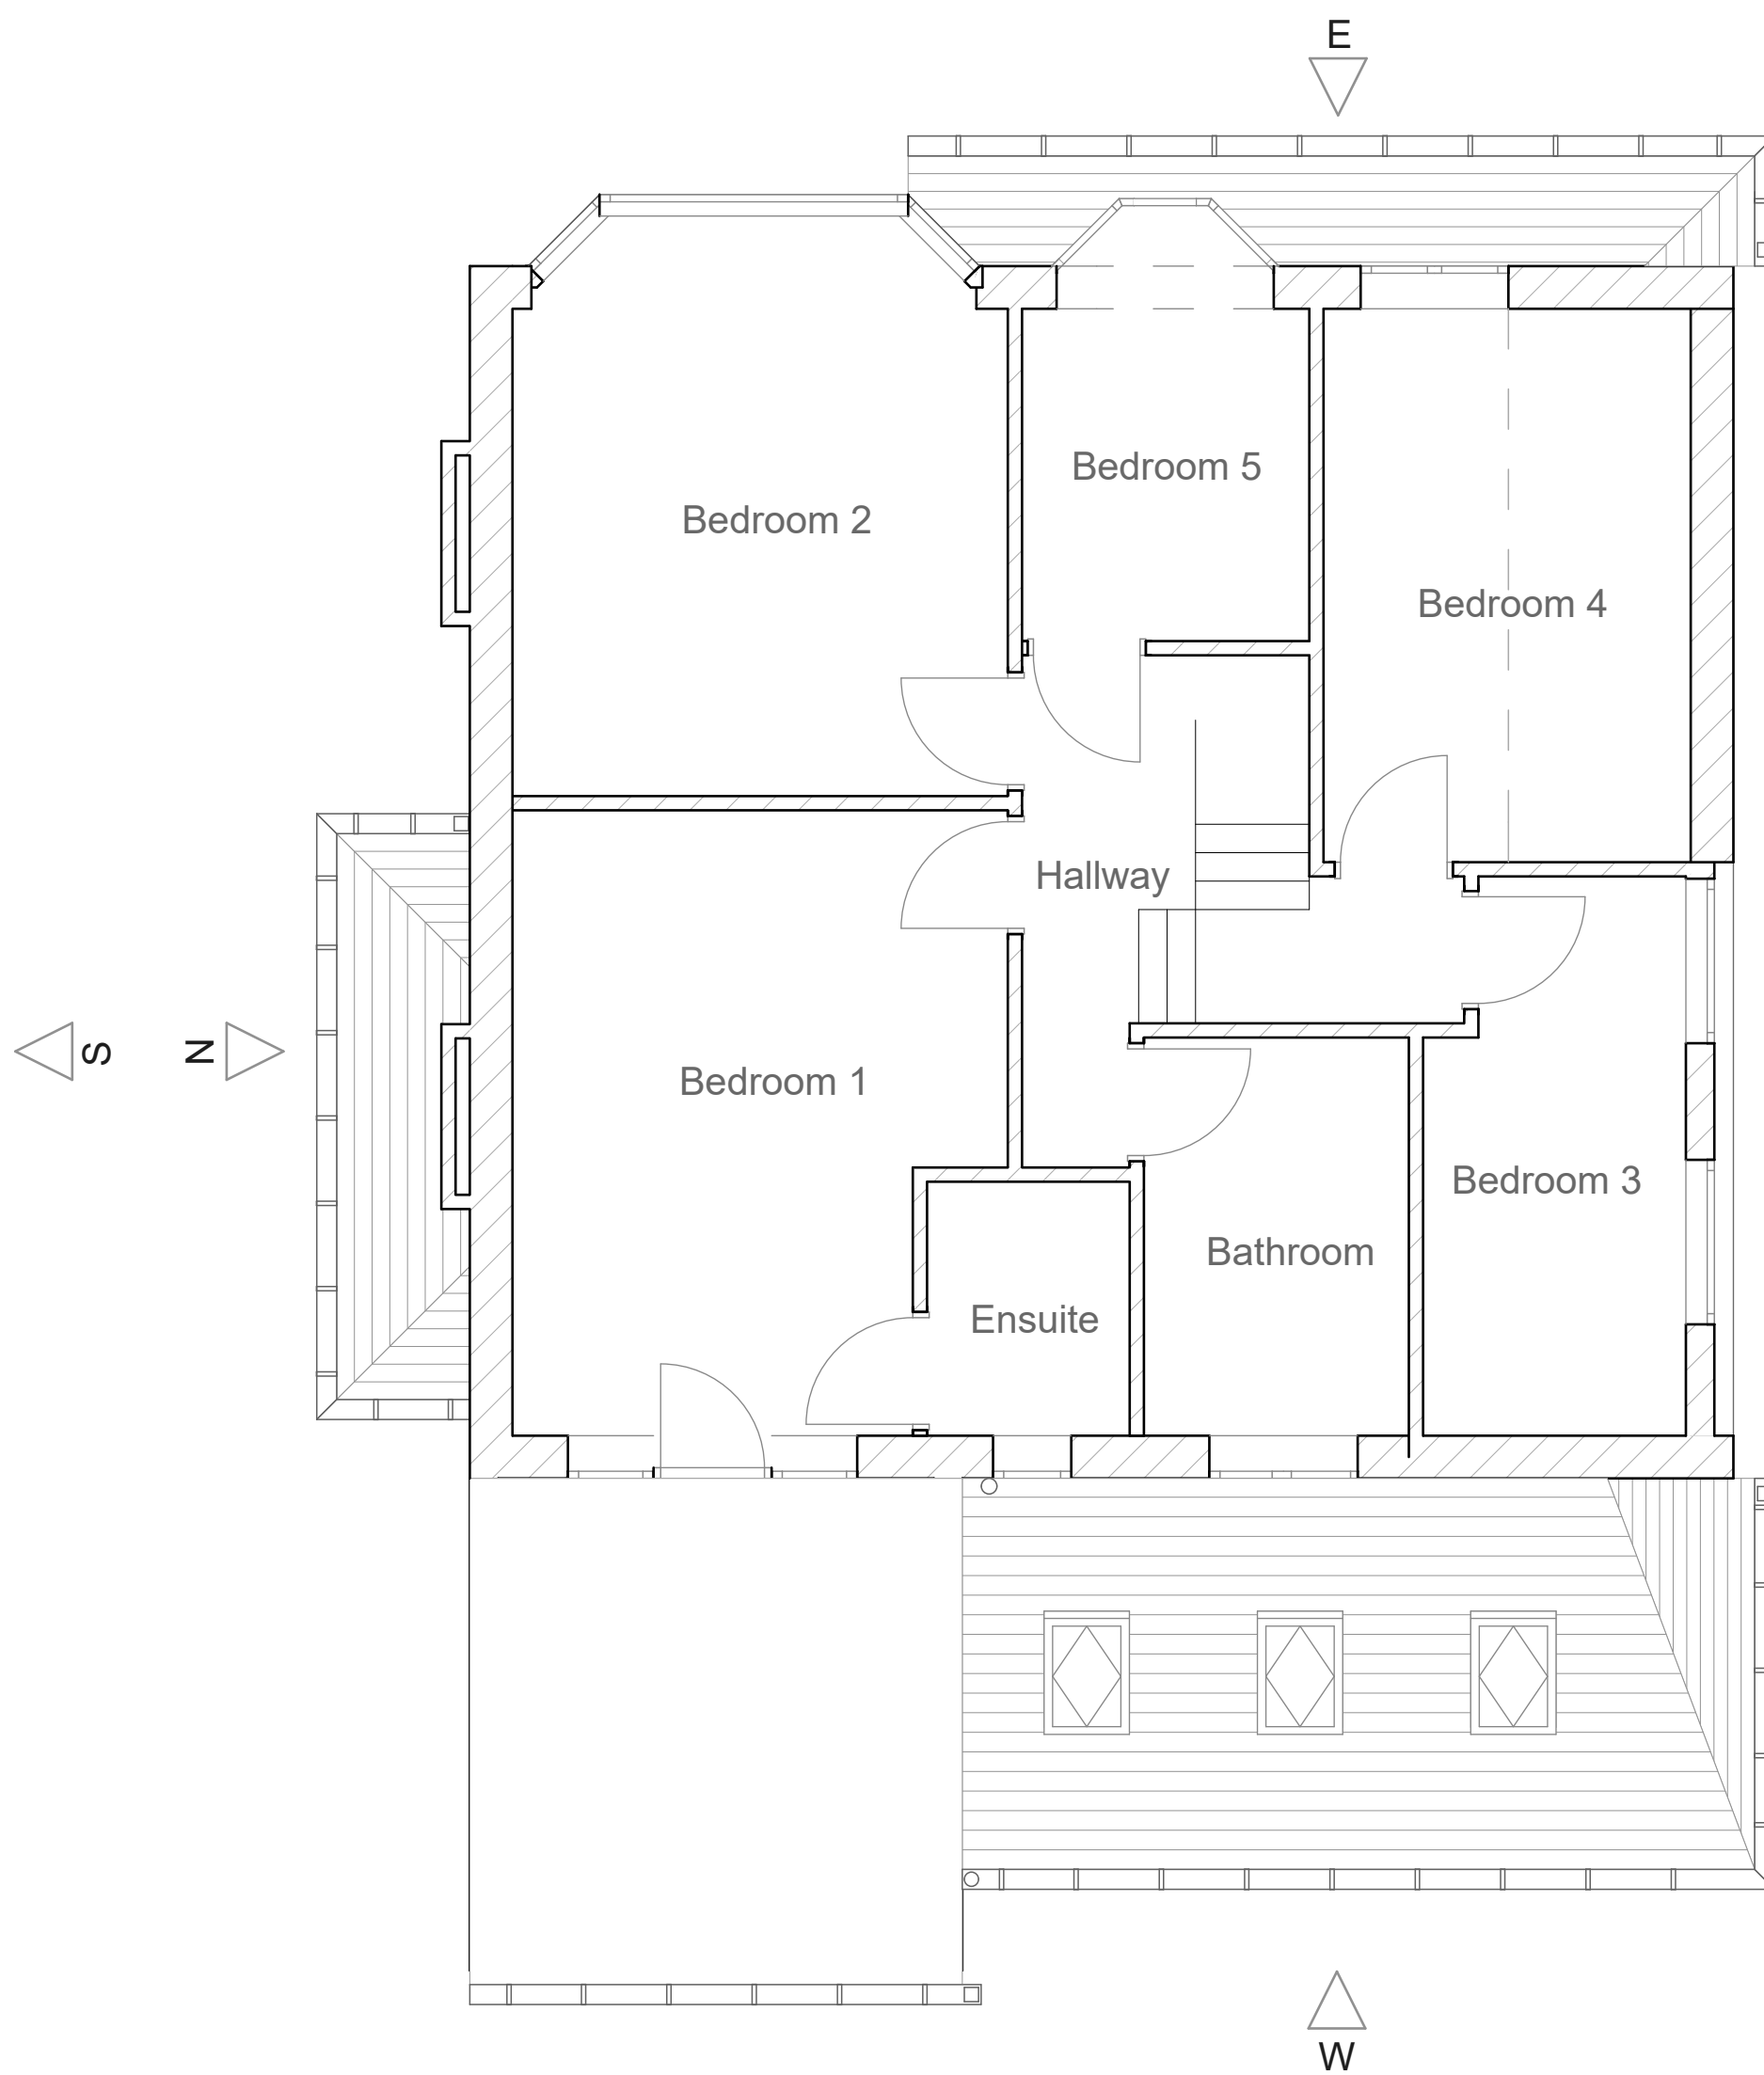

Existing First Floor Plan
Scale 1:50

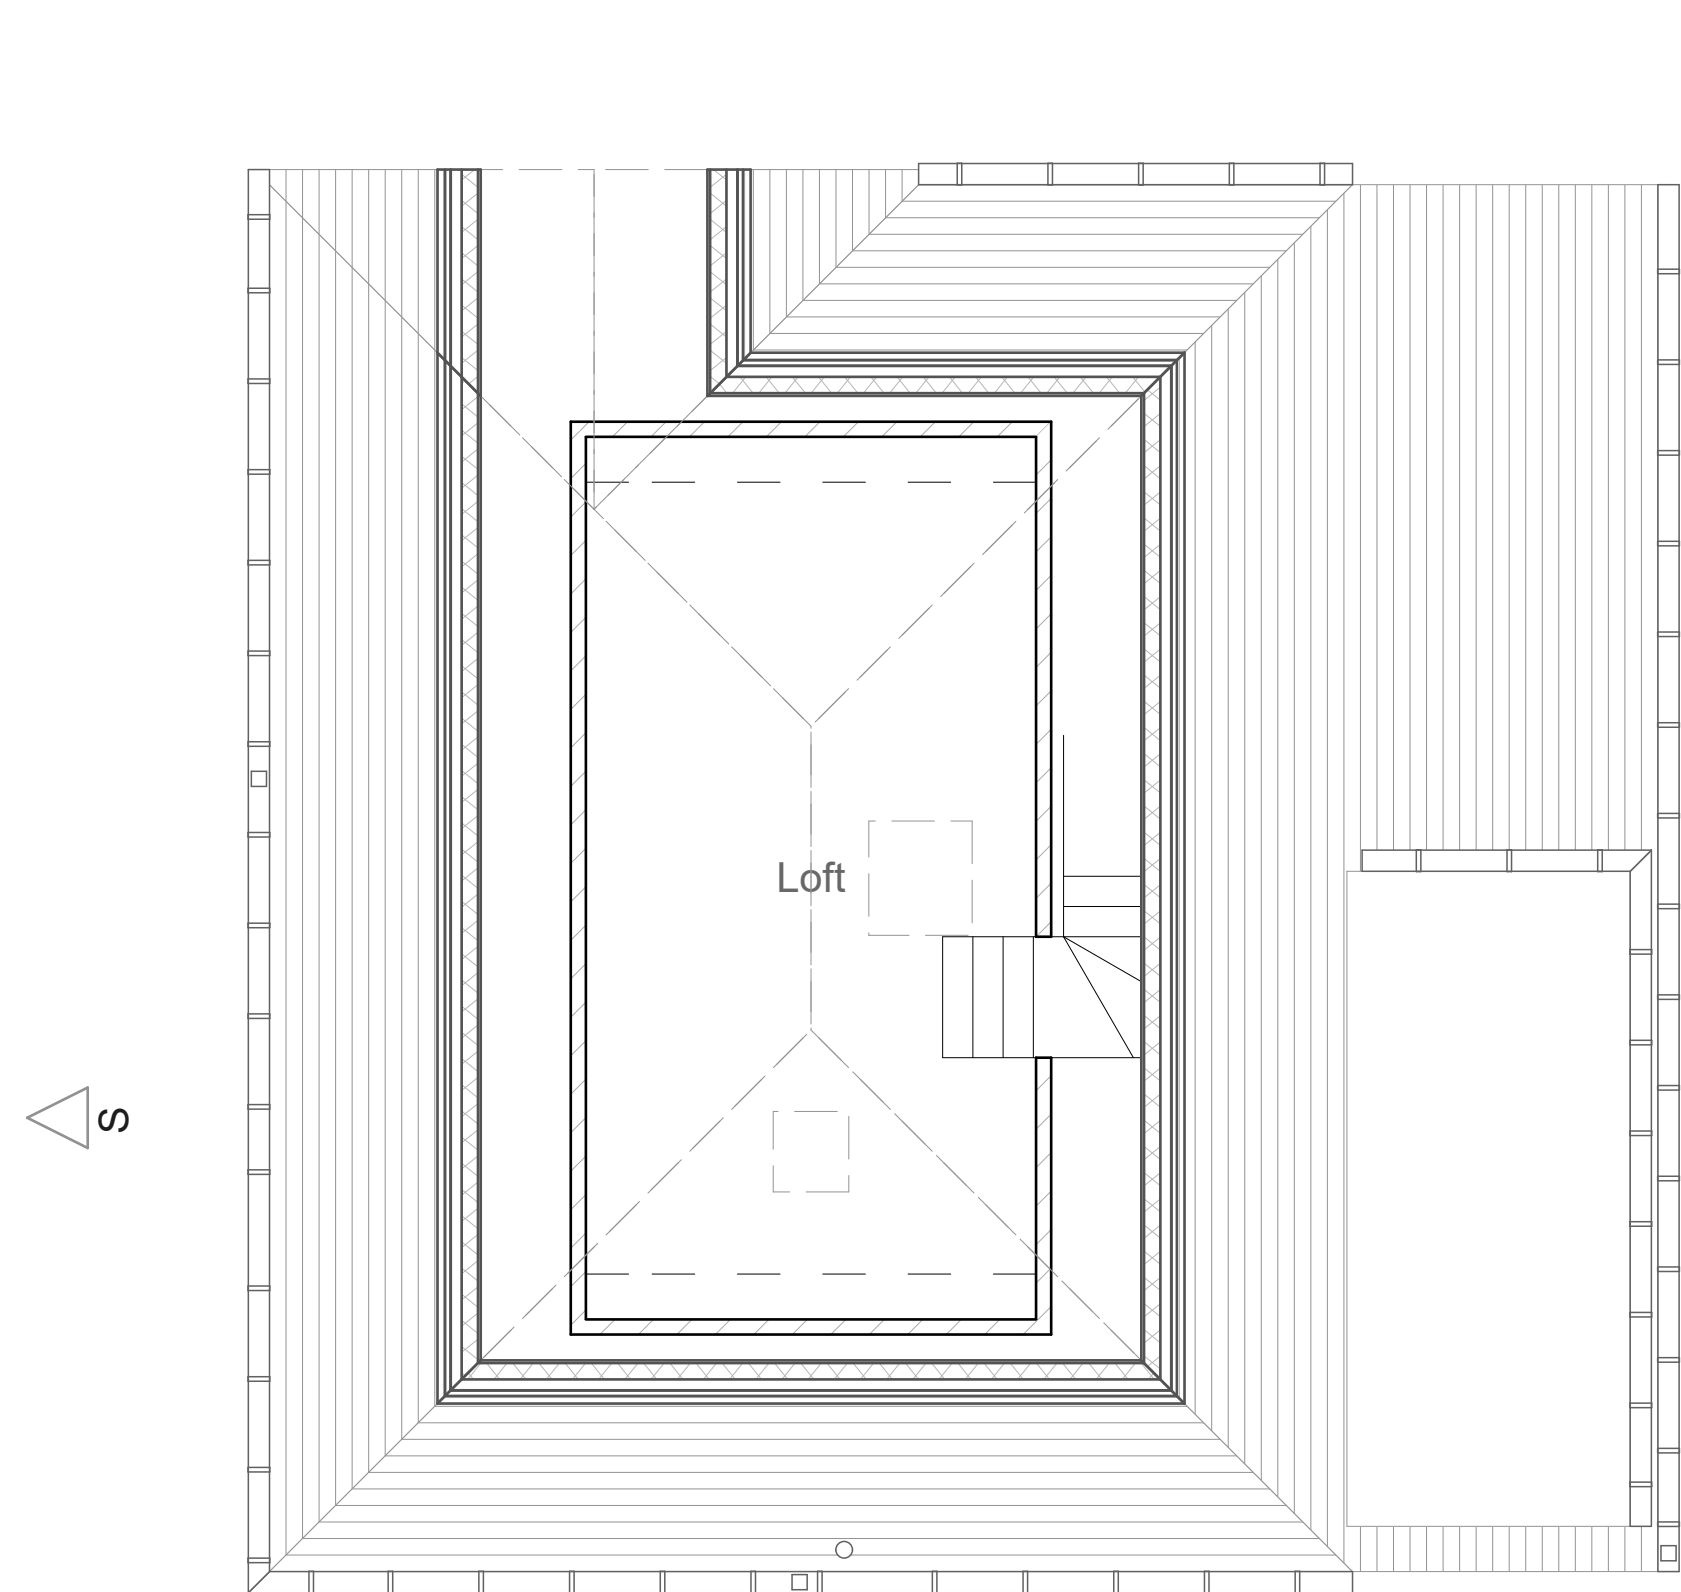

Existing Loft Plan
Scale 1:50

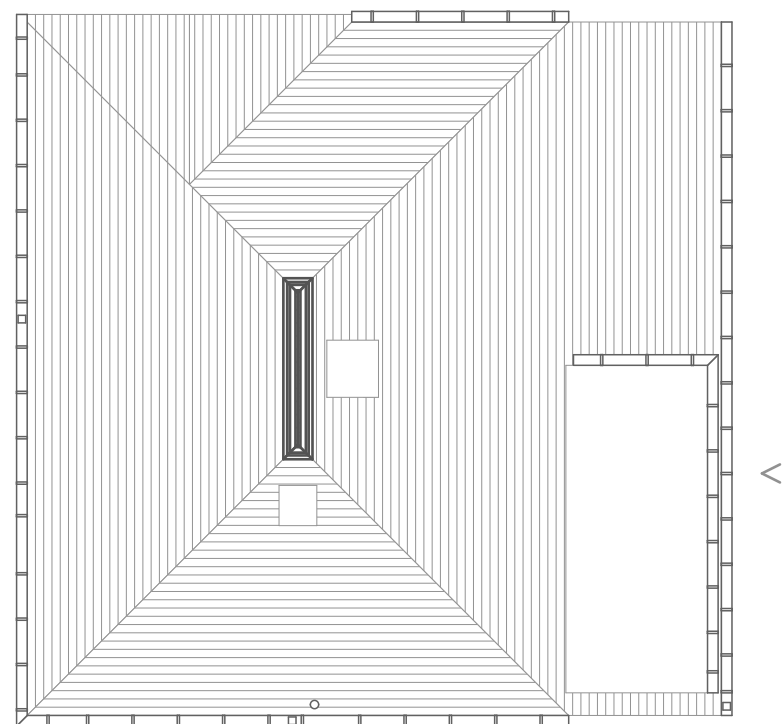


Existing Roof Plan
Scale 1:100




Existing Side (N) Elevation
Scale 1:100



Existing Front (E) Elevation
Scale 1:100

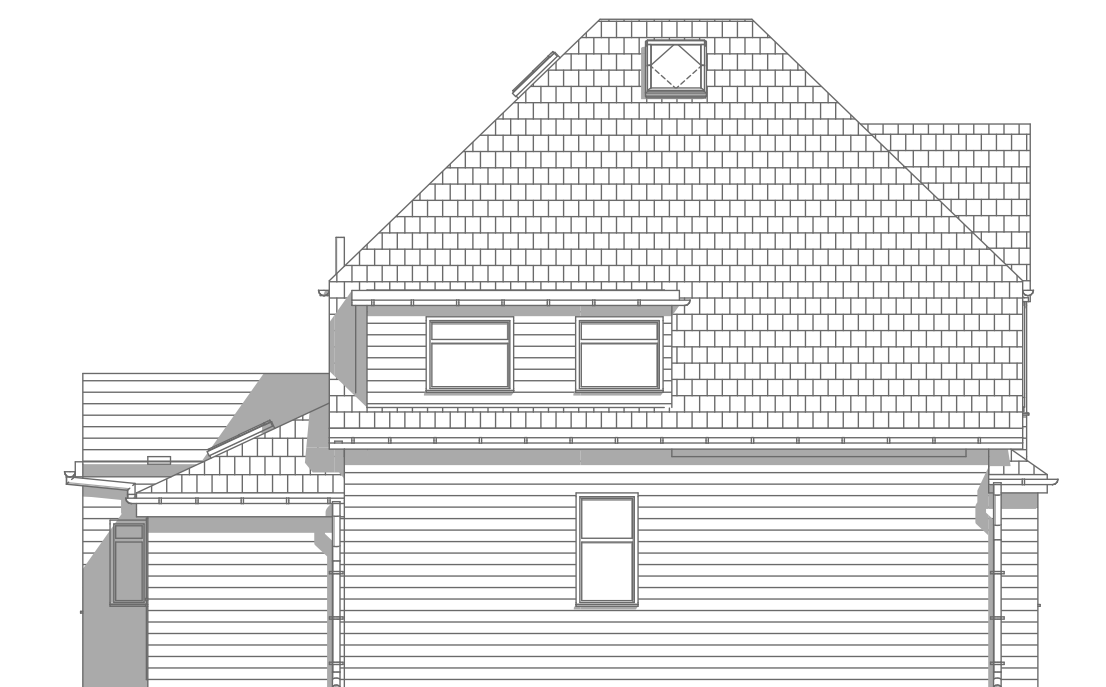

Existing Side (S) Elevation
Scale 1:100

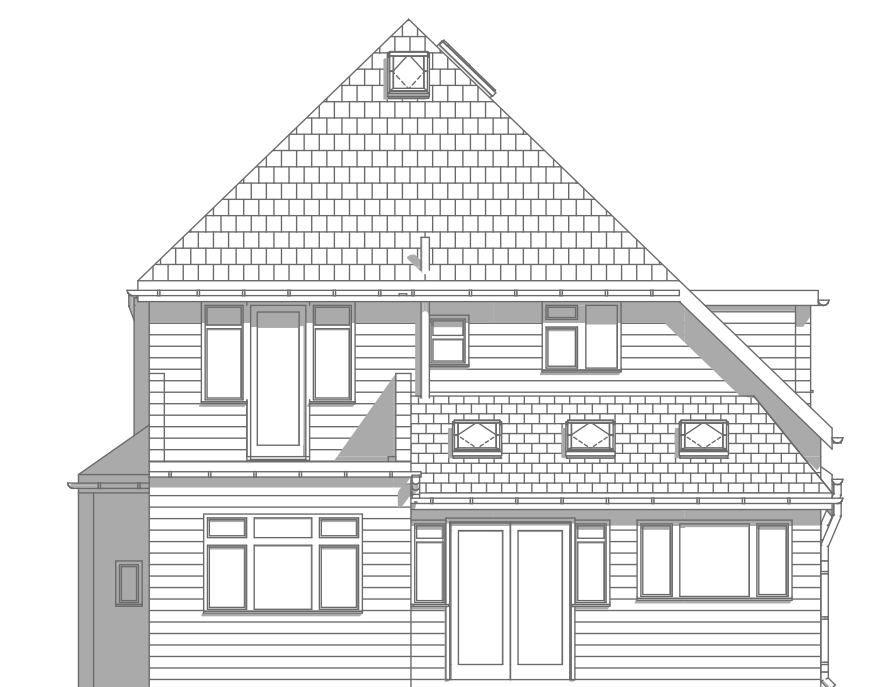

Existing Rear (W) Elevation
Scale 1:100

Scale 1:100 @ A1



Scale 1:50 @ A1



LK
ARCHITECTURE
Ltd

Client
Mr & Mrs Holden
No.49 Homewood Road, Northenden,
Manchester, M22 4DG

Project
Proposed Two Storey Side
Extension

Drawing Title
Existing Plans & Elevations

Date
March 2022

Drawing Scale
Various @ A1

Drawing Number
1416_01 Existing