


Pritchard Street

River Medlock

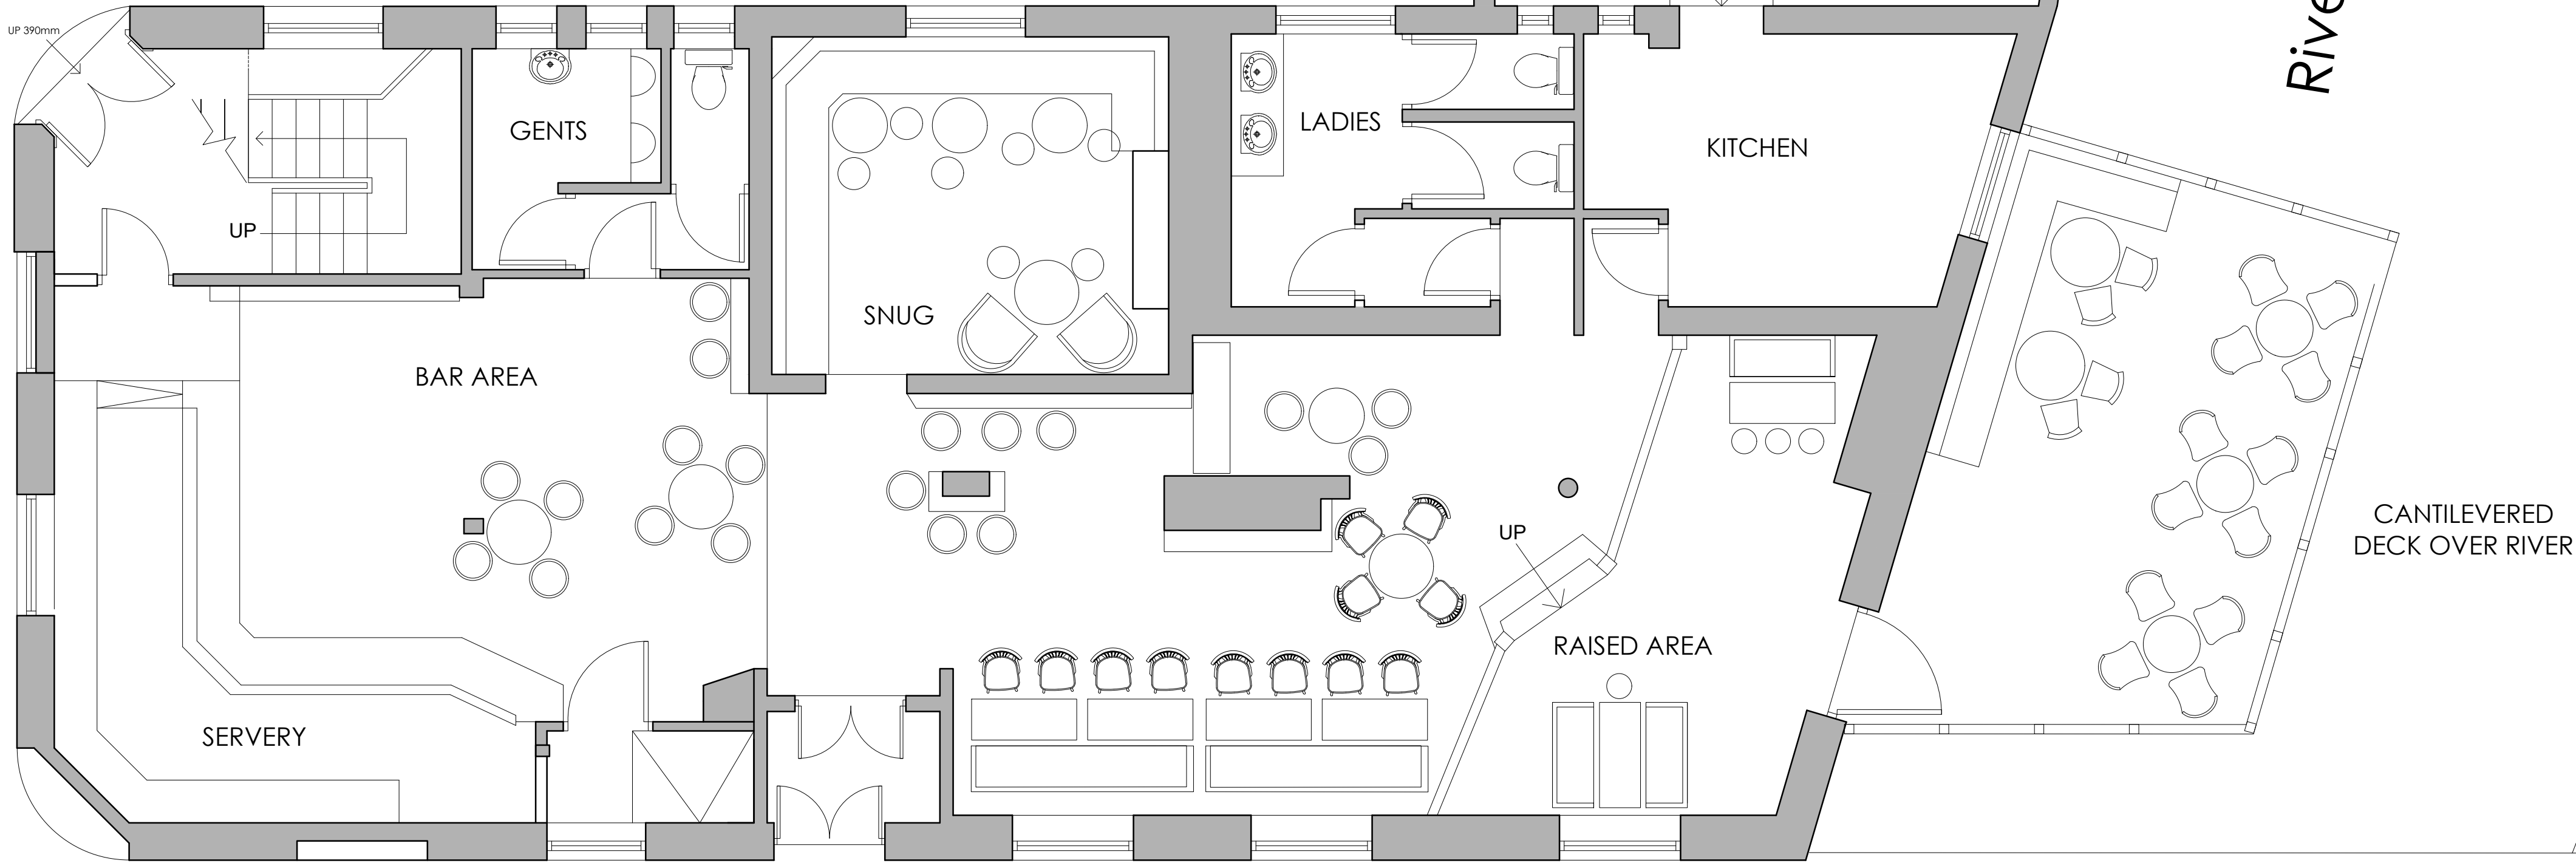

GROUND FLOOR PLAN AS EXISTING



Charles Street



0161 428 0310
office@inventiveda.com
www.inventiveda.com
@inventiveda

PLANNING DRAWINGS			
-	-	-	-
Rev	Description	By	Date
INVENTIVE DESIGN ASSOCIATES ARCHITECTURE & INTERIOR DESIGN			
57 Station Road, Cheadle Hulme Stockport, Greater Manchester SK8 7AA Company Reg No: 9251414			
LASS O'GOWRIE 36 CHARLES STREET, MANCHESTER, M1 7DB for Greene King			
GF PLAN AS EXISTING			
DRAWN	AR	DATE	DRAWING NO.
SCALE	1:50@A1	REV.	21110 - 301