



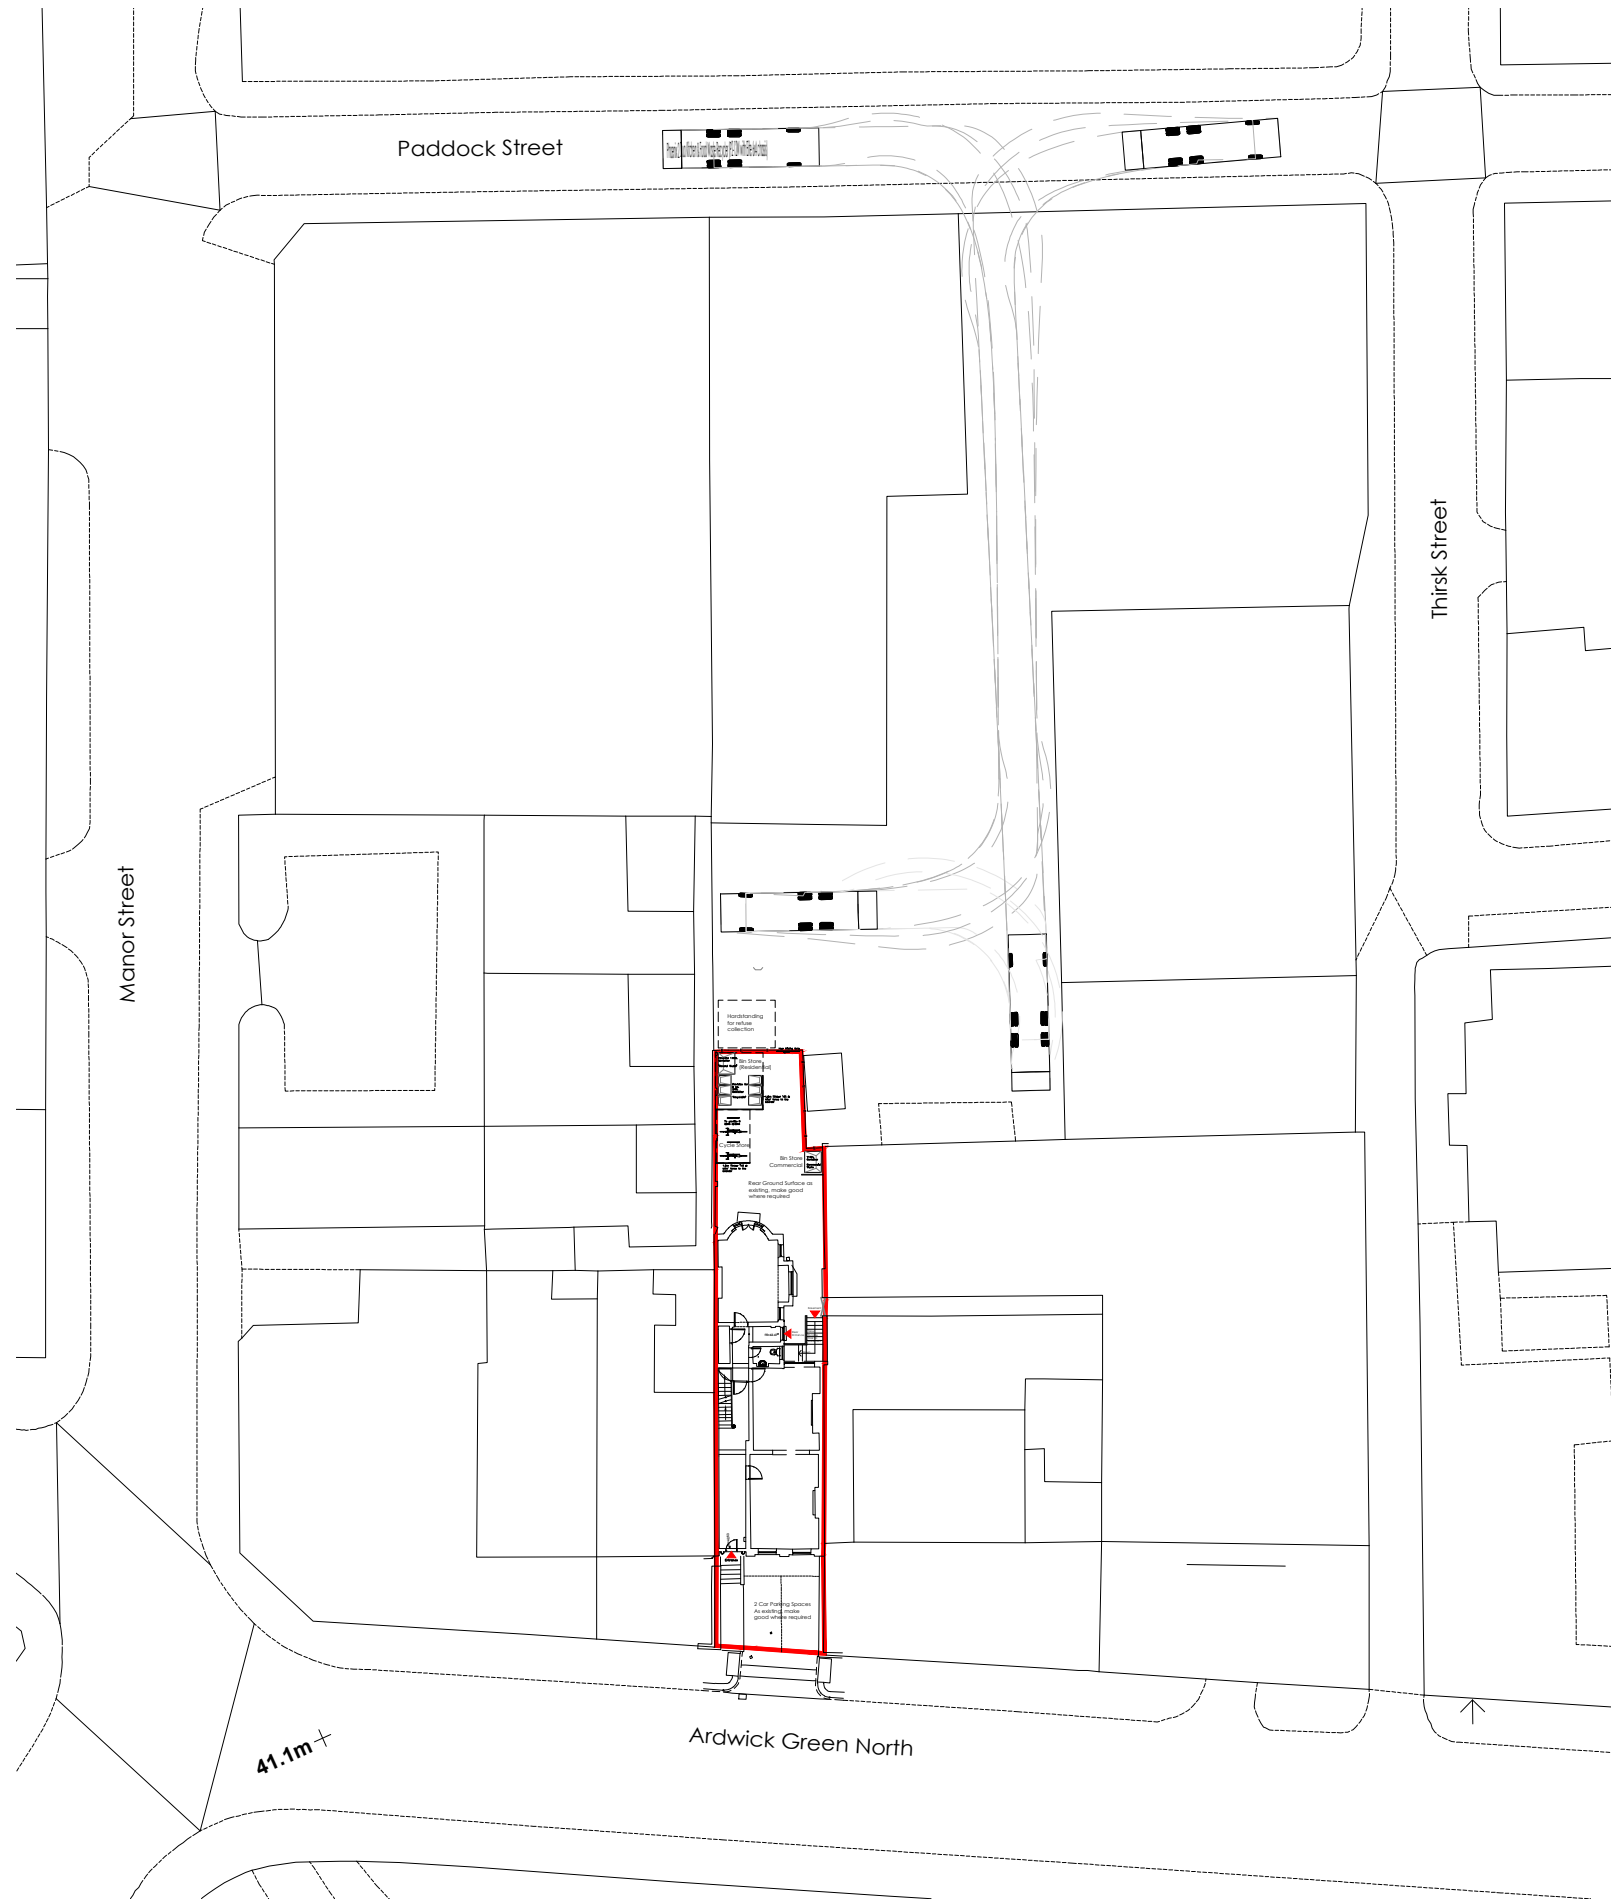

Site Plan 1:500

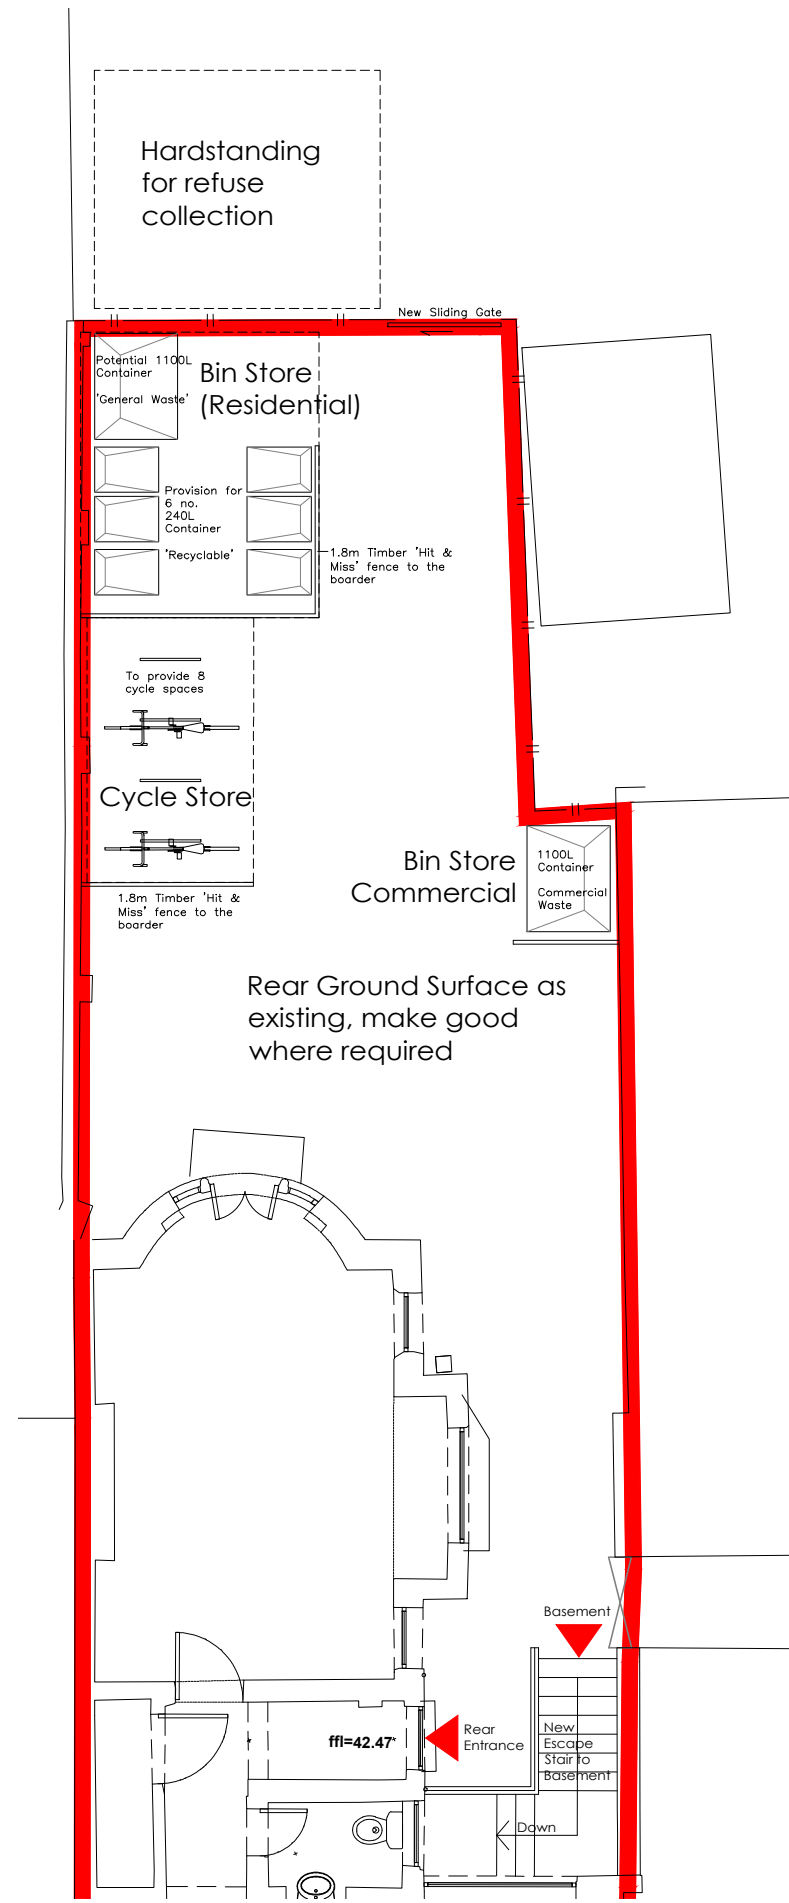

Detail Plan 1:100

General Notes

All site dimensions shall be verified by the Contractor on site prior to commencing any works.

This drawing is the property of Architecture Graphic (t/a AG) and copyright is reserved by them. The drawing is not to be copied or disclosed by or to any unauthorised persons without the prior written consent of AG.

— Planning Boundary

PLANNING

Revision

Scale	Varies@A3
Status	Planning
Drawn by	AL
Date	21.01.22
Client	Knightbridge Properties

Project
29 Ardwick Green North

Drawing Description
Waste Management Strategy

Drawing No. PR043_PL12

Rev.

 architecture
graphic

e ■ architecturegraphics@hotmail.com