





LOCATION PLAN

 


SITE PHOTOGRAPH

STREETVIEW LINK – <https://goo.gl/maps/ttN2uWUNER2CgW1c8>

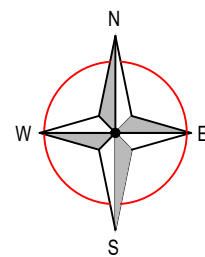


EXISTING 96 SIGN TO BE REMOVED AND REPLACED WITH 1No. D48

EXISTING 48 SIGN TO BE REMOVED

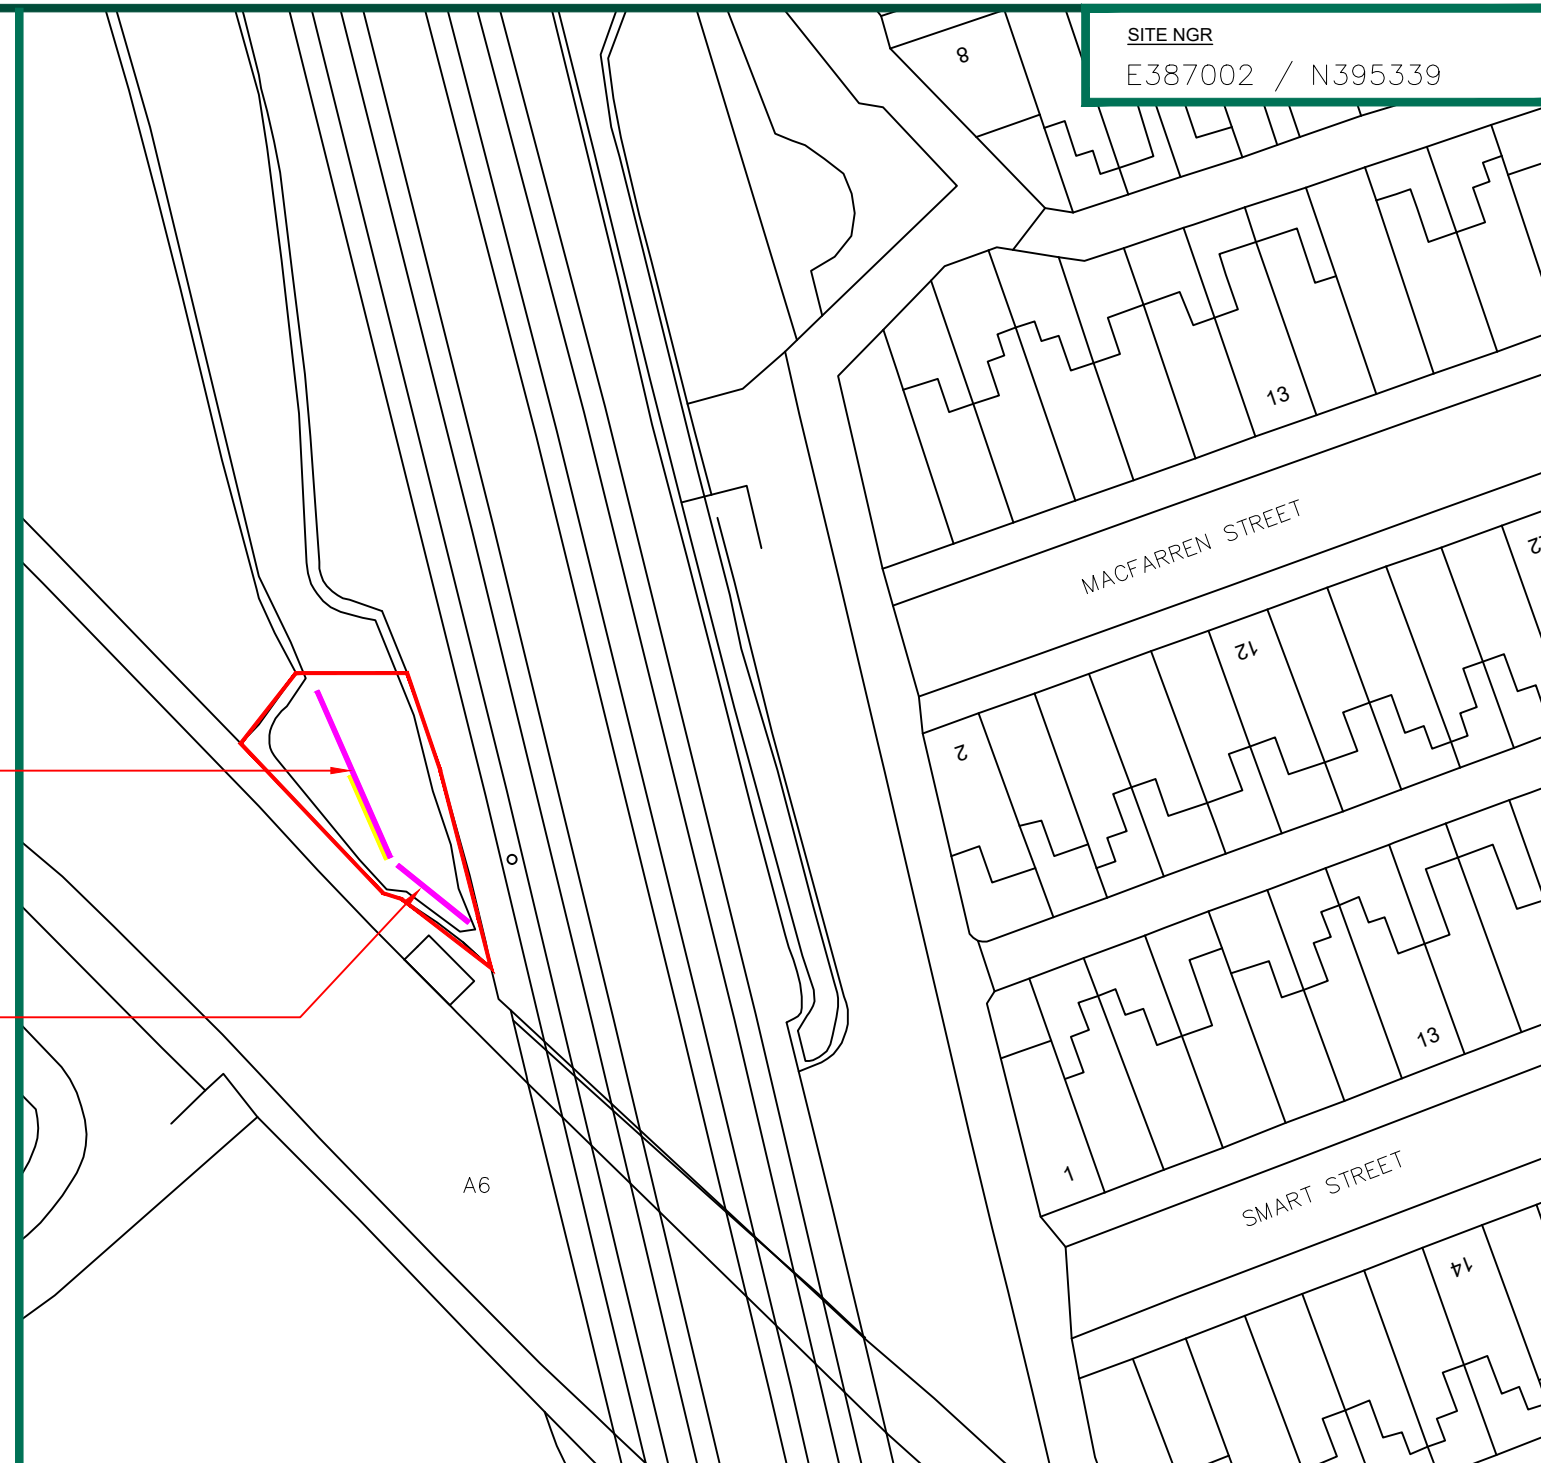

SITE PLAN

 


- SITE DEMISE LINE
- EXISTING 48/96-SHEET ADVERTISING HOARDING
- UPGRADE OF 1No. 48-SHEET ADVERTISING HOARDING TO DIGITAL LED DISPLAY



CLIENT




					ADDRESS SIGNAGE REPLACEMENT AT STOCKPORT RD ADJ RLWY BRIDGE OPP SLADE LANE, LEVENSHULME, M13 ORZ	
A	FIRST ISSUE		PH	25.01.22	DCC	TITLE SITE LOCATION PLAN
REV	DESCRIPTION		BY	DATE	CHKD	
SCALE AS SHOWN		DRAWN PH DATE 25.01.22	CHECKED DCC DATE 25.01.22	APPROVED PC DATE 25.01.22	DRAWING NUMBER YZ020301074601_001_A	

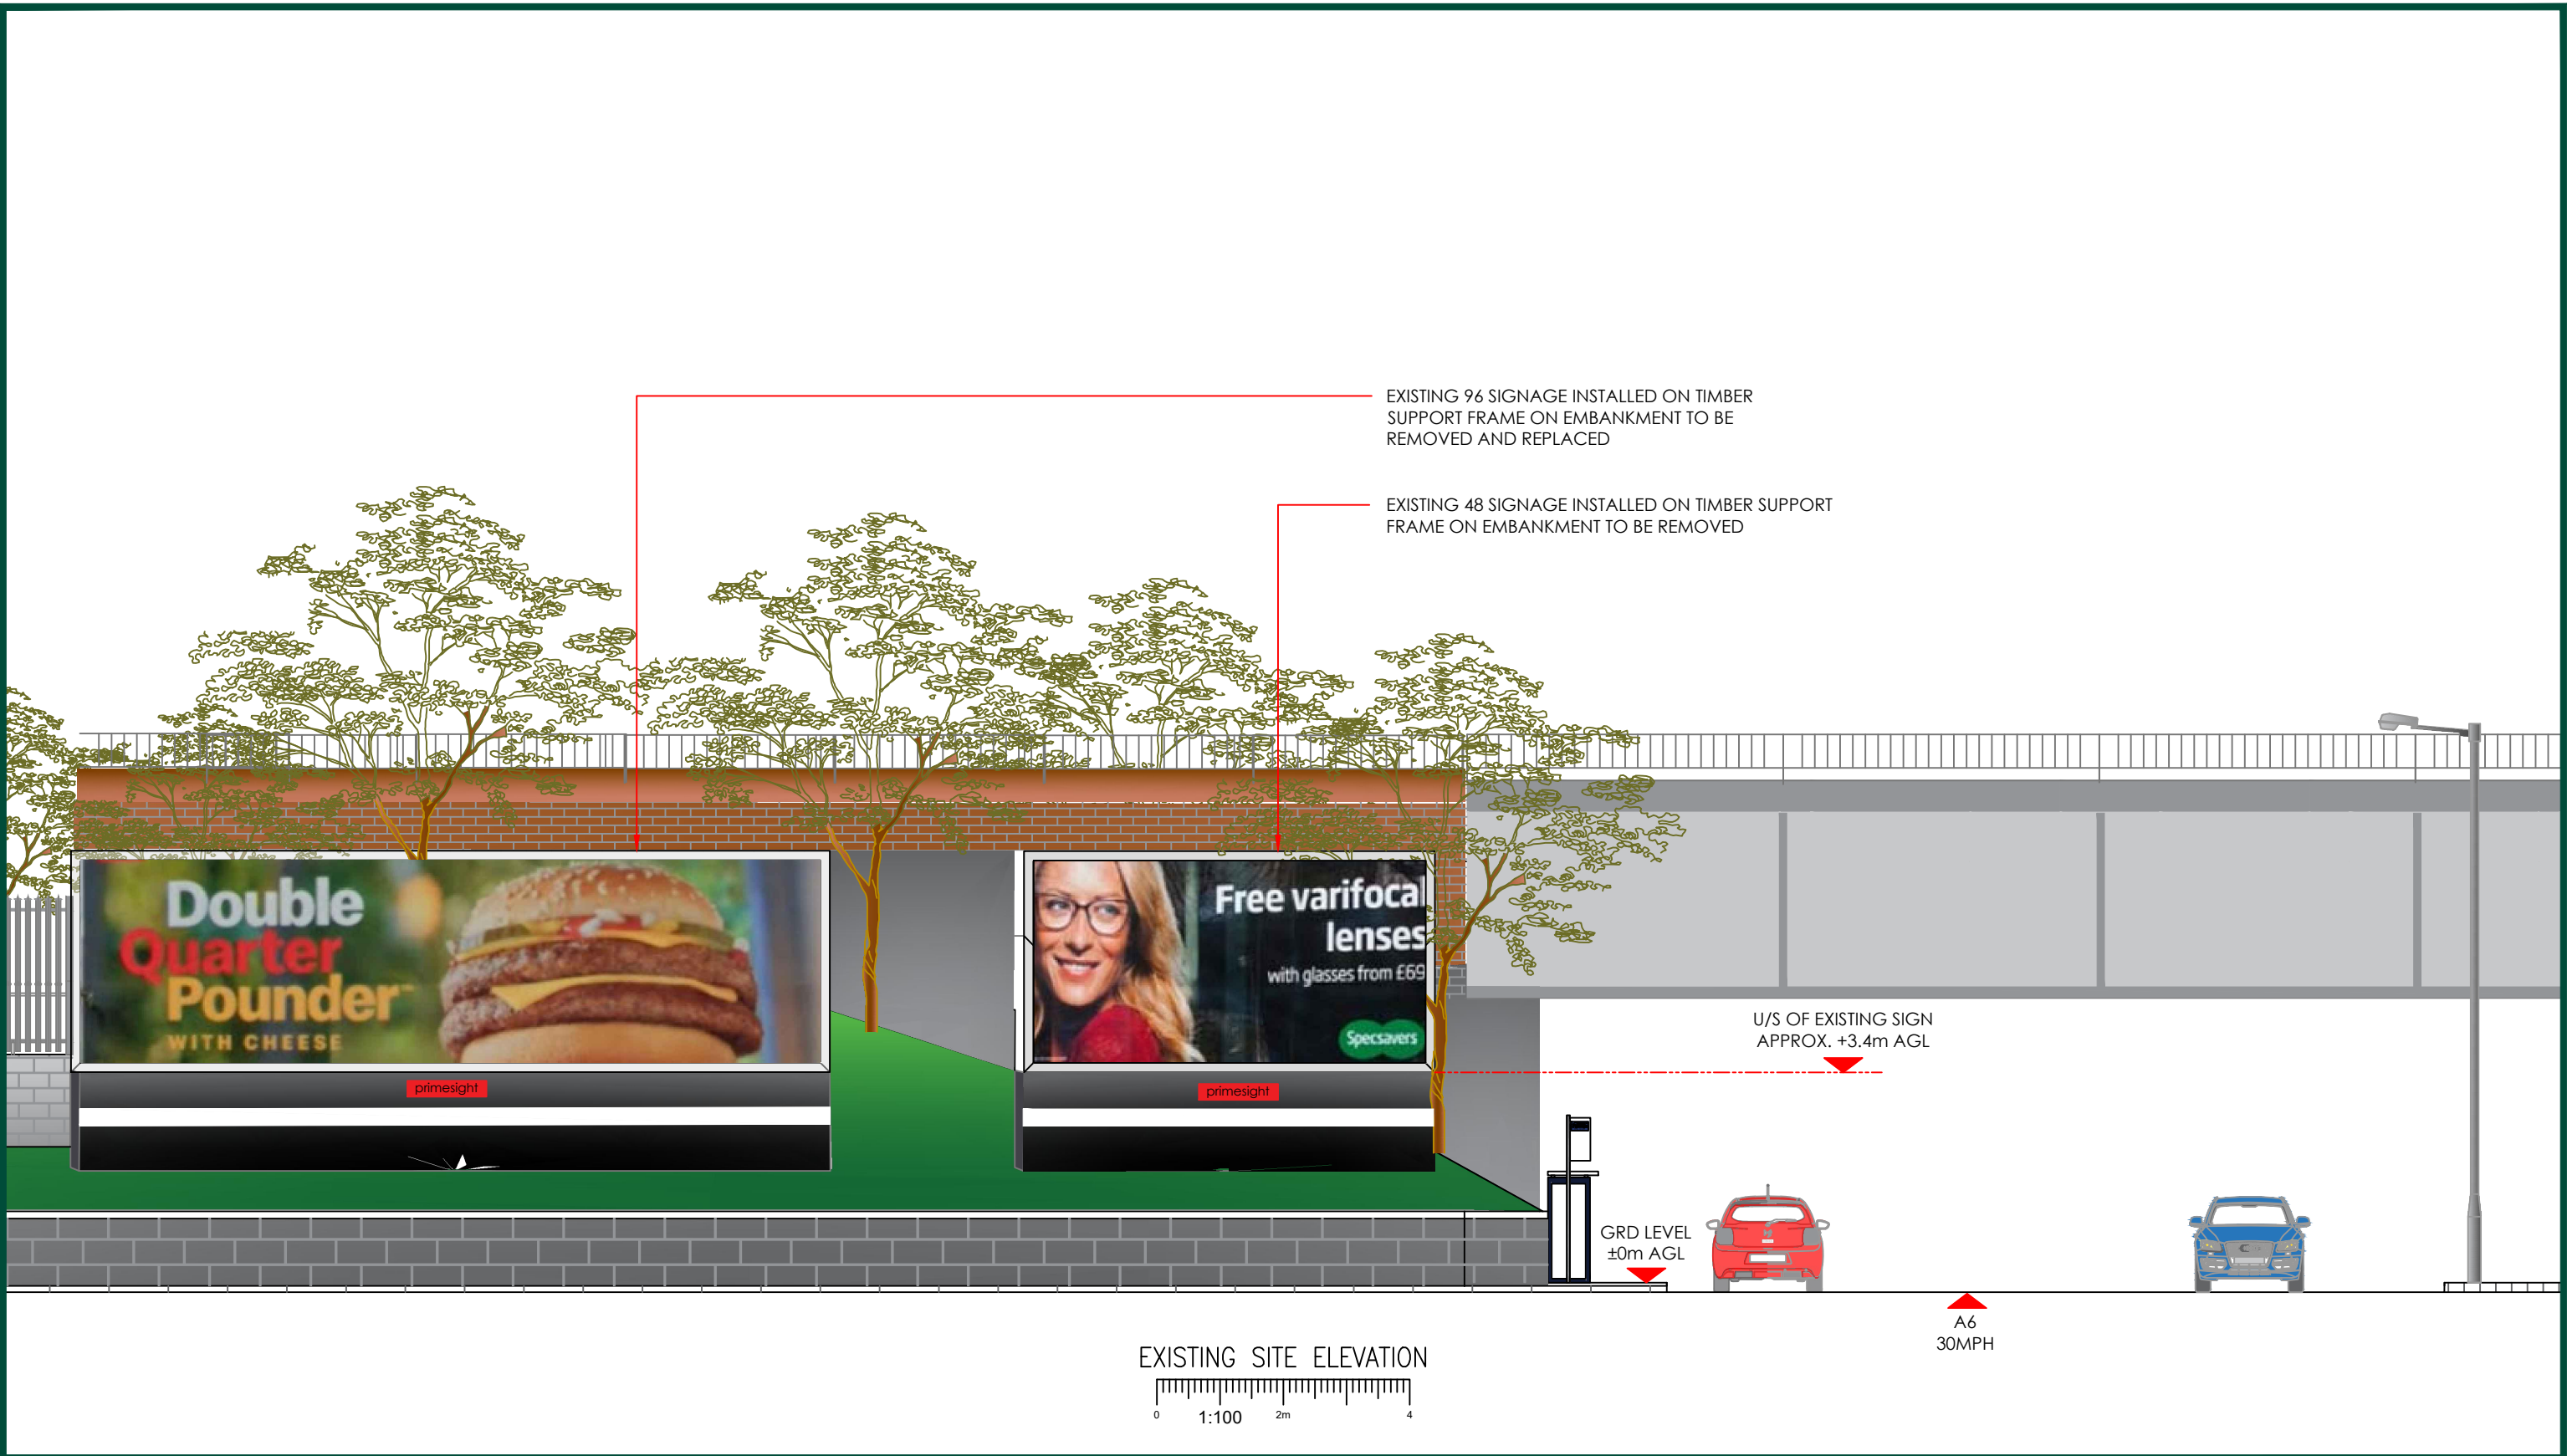





		CLIENT				ADDRESS SIGNAGE REPLACEMENT AT STOCKPORT RD ADJ RLWY BRIDGE OPP SLADE LANE, LEVENSHULME, M13 ORZ					
				A		FIRST ISSUE		PH	25.01.22	DCC	TITLE EXISTING SITE ELEVATION
				REV		DESCRIPTION		BY	DATE	CHKD	
SCALE 1:100		DRAWN PH		CHECKED DCC		APPROVED PC		DATE 25.01.22		DATE 25.01.22	DRAWING NUMBER YZ020301074601_002_A
		DATE 25.01.22		DATE 25.01.22		DATE 25.01.22					

DESKTOP SURVEY CAVEAT
SITE INFORMATION HAS BEEN DERIVED FROM GOOGLE STREETVIEW
AND OTHER SOURCES AS NECESSARY, ALTHOUGH BEST EFFORTS
HAVE BEEN MADE TO ENSURE THE DRAWING REPRESENT THE SITE
FROM INFORMATION AVAILABLE IT MUST BE UNDERSTOOD THAT
THE FINAL SETTING OUT ON SITE MAY VARY

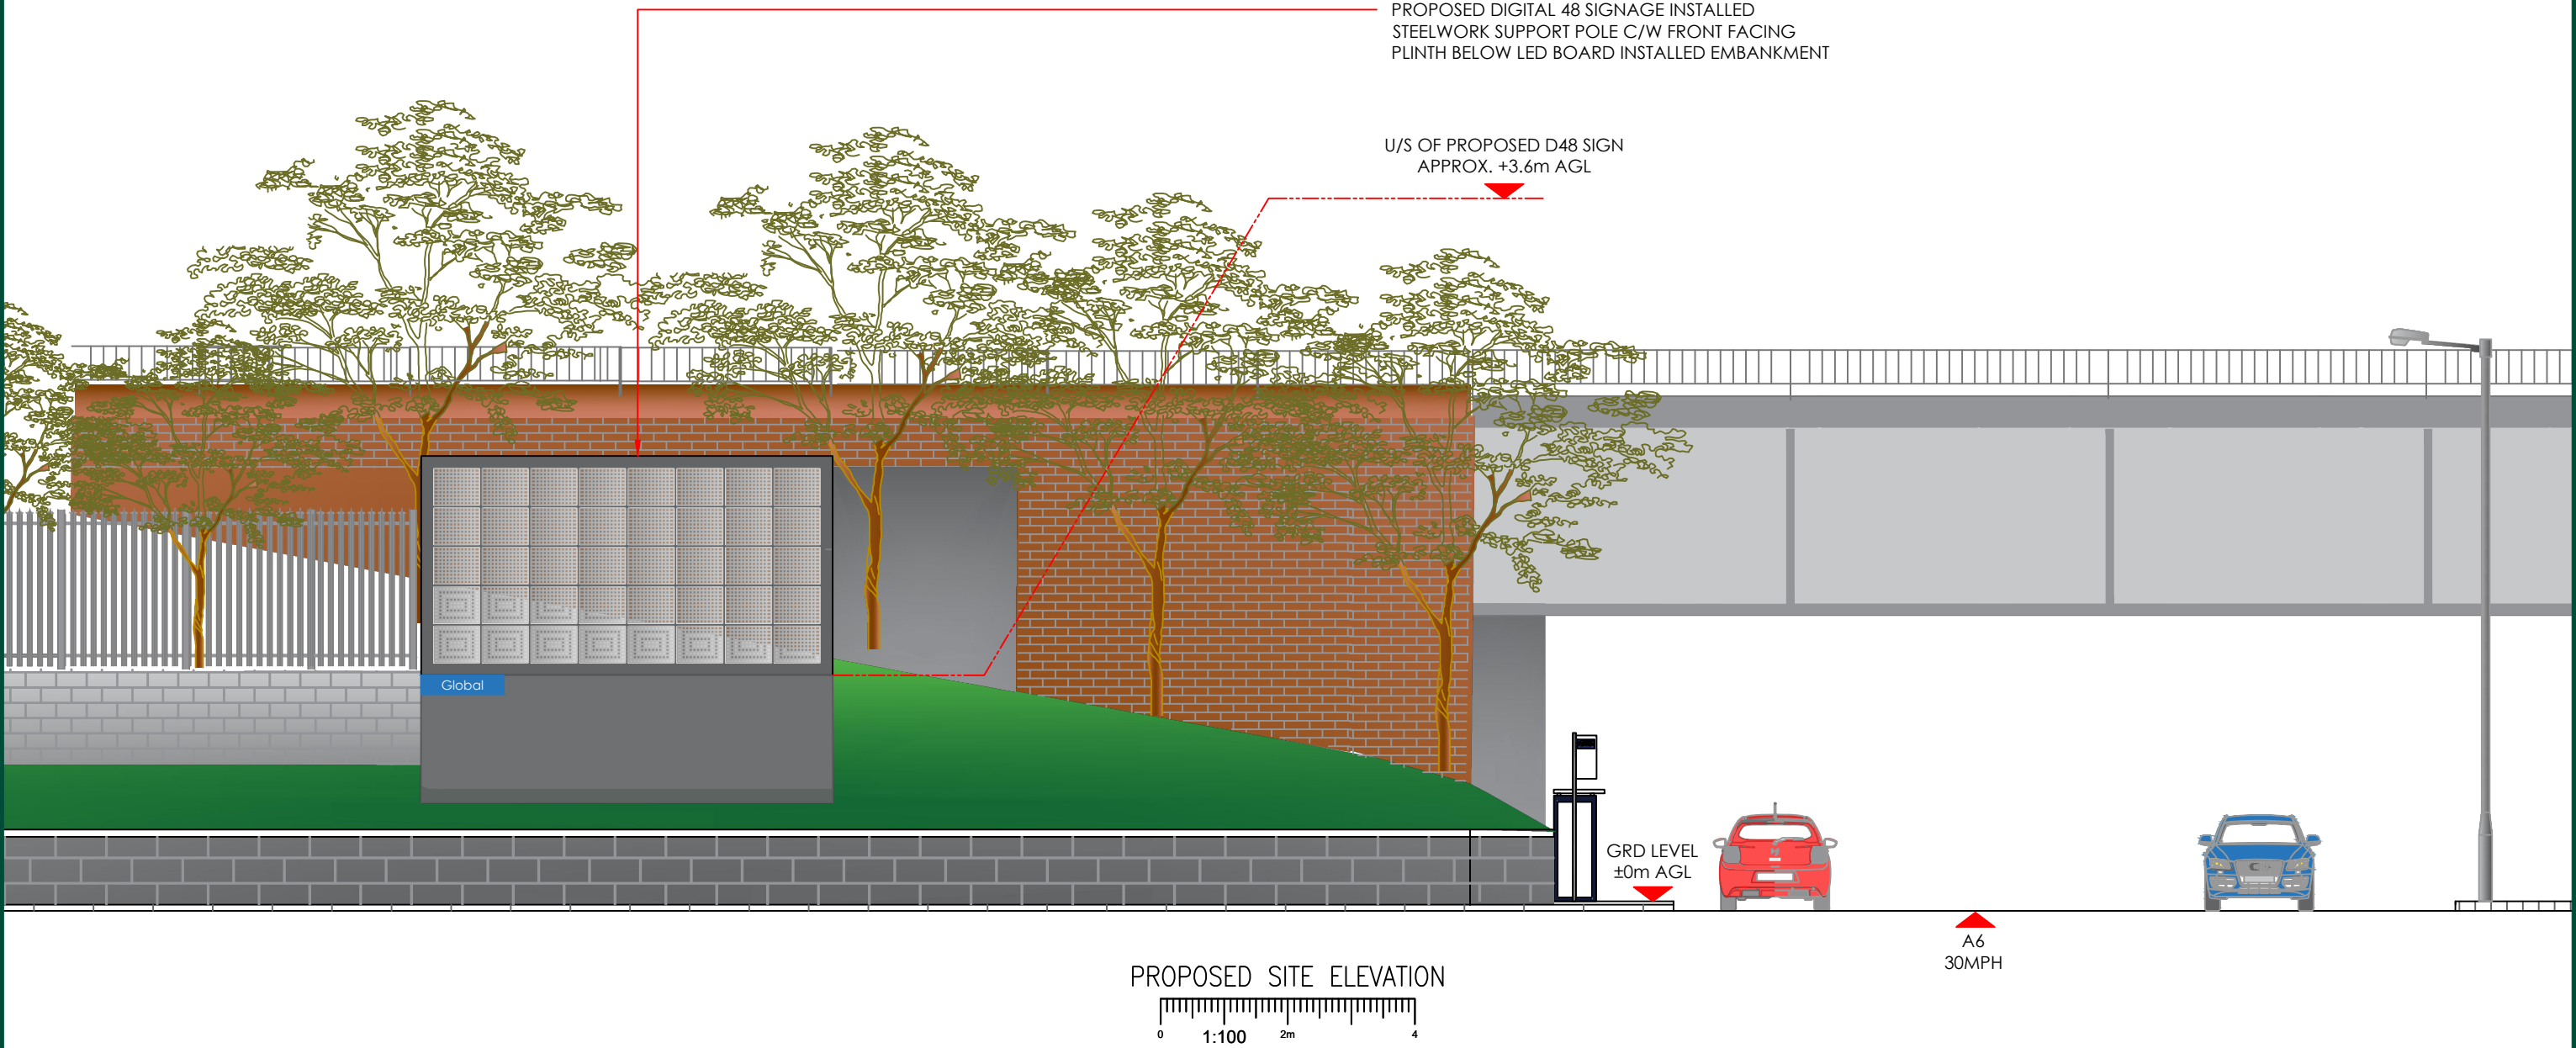


		CLIENT								ADDRESS SIGNAGE REPLACEMENT AT STOCKPORT RD ADJ RLWY BRIDGE OPP SLADE LANE, LEVENSHULME, M13 ORZ	
 		A	FIRST ISSUE	PH	25.01.22	DCC	TITLE				
		REV	DESCRIPTION	BY	DATE	CHKD	PROPOSED SITE ELEVATION				
		SCALE 1:100	DRAWN PH DATE 25.01.22	CHECKED DCC DATE 25.01.22	APPROVED PC DATE 25.01.22	DRAWING NUMBER YZ020301074601_003_A					

DESKTOP SURVEY CAVEAT
SITE INFORMATION HAS BEEN DERIVED FROM GOOGLE STREETVIEW
AND OTHER SOURCES AS NECESSARY, ALTHOUGH BEST EFFORTS
HAVE BEEN MADE TO ENSURE THE DRAWING REPRESENT THE SITE
FROM INFORMATION AVAILABLE IT MUST BE UNDERSTOOD THAT
THE FINAL SETTING OUT ON SITE MAY VARY

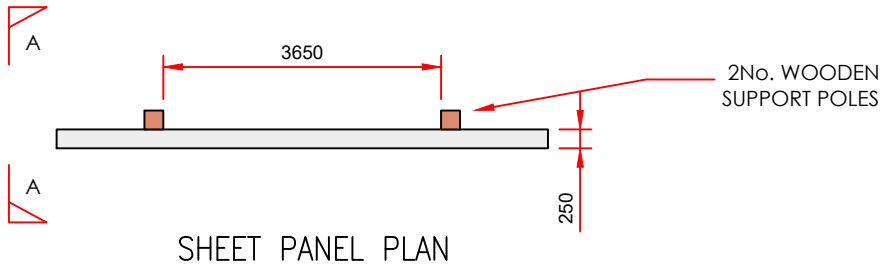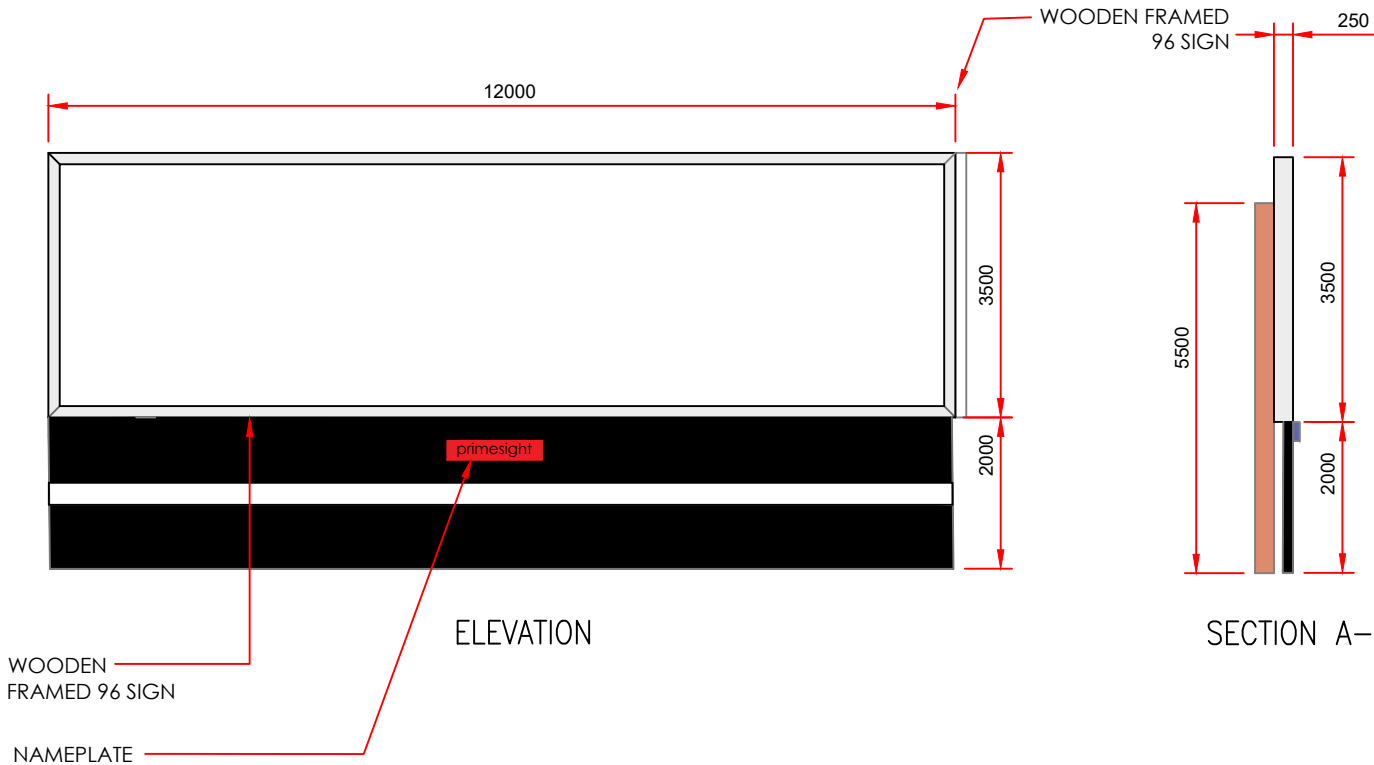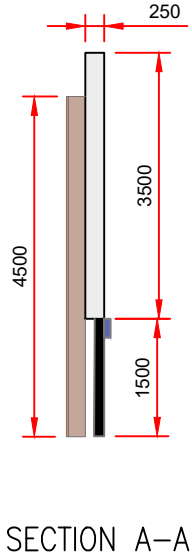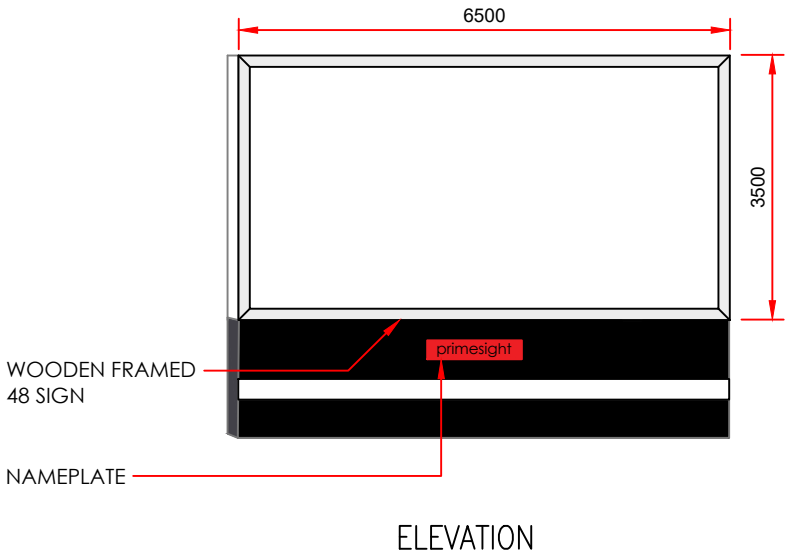

EXISTING SPECIFICATION – 48 SHEET PANEL

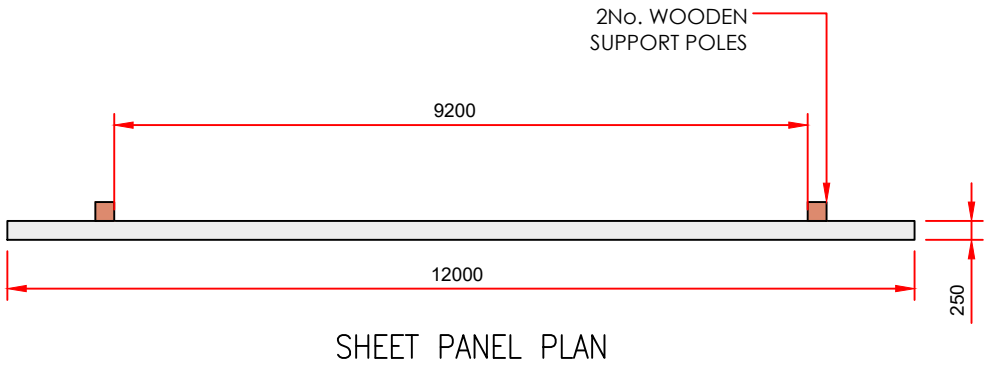

EXISTING SPECIFICATION – 96 SHEET PANEL



CLIENT




A	FIRST ISSUE	PH	25.01.22	DCC
REV	DESCRIPTION	BY	DATE	CHKD
SCALE	DRAWN	CHECKED	APPROVED	
1:100	PH	DCC	PC	
	DATE	DATE	DATE	
	25.01.22	25.01.22	25.01.22	

ADDRESS
SIGNAGE REPLACEMENT AT STOCKPORT RD ADJ
RLWY BRIDGE OPP SLADE LANE, LEVENSHULME,
M13 0RZ


TITLE
EXISTING & PROPOSED SIGN SPECIFICATION

DRAWING NUMBER
YZ020301074601_004_A


DESKTOP SURVEY CAVEAT
SITE INFORMATION HAS BEEN DERIVED FROM GOOGLE STREETVIEW
AND OTHER SOURCES AS NECESSARY, ALTHOUGH BEST EFFORTS
HAVE BEEN MADE TO ENSURE THE DRAWING REPRESENT THE SITE
FROM INFORMATION AVAILABLE IT MUST BE UNDERSTOOD THAT
THE FINAL SETTING OUT ON SITE MAY VARY

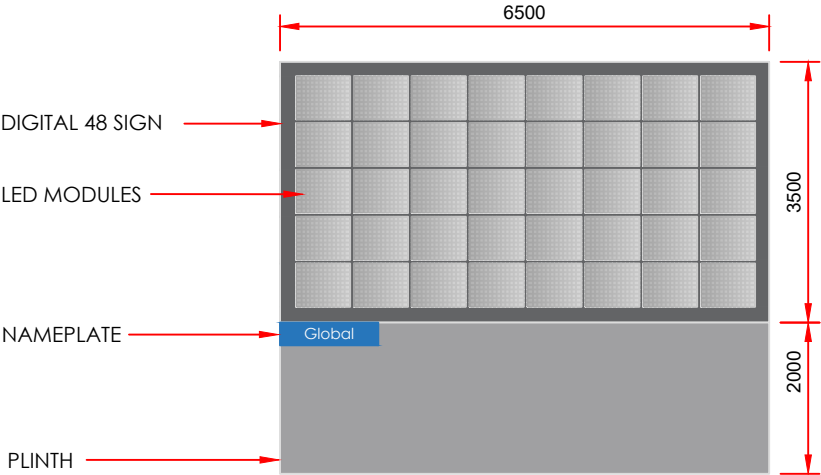

ELEVATION

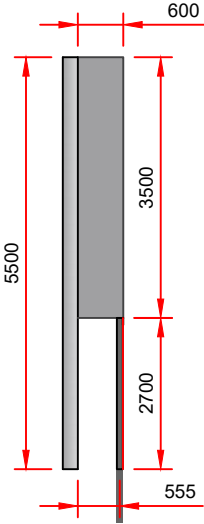


SECTION A-A

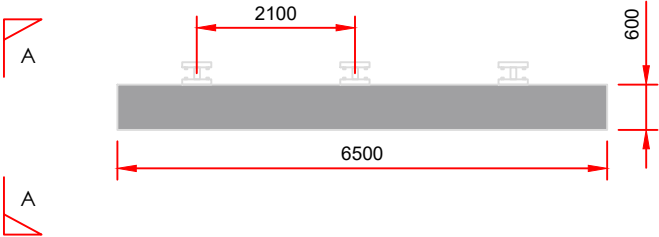

SHEET PANEL PLAN

PROPOSED SPECIFICATION – DIGITAL 48 SHEET PANEL

 

CLIENT




A	FIRST ISSUE	PH	25.01.22	DCC
REV	DESCRIPTION	BY	DATE	CHKD
SCALE	DRAWN	CHECKED	APPROVED	
1:100	PH	DCC	PC	
	DATE	DATE	DATE	
	25.01.22	25.01.22	25.01.22	

ADDRESS
SIGNAGE REPLACEMENT AT STOCKPORT RD ADJ
RLWY BRIDGE OPP SLADE LANE, LEVENSHULME,
M13 0RZ

TITLE
EXISTING & PROPOSED SIGN SPECIFICATION

DRAWING NUMBER
YZ020301074601_005_A

EXISTING 96 SIGNAGE INSTALLED ON TIMBER
SUPPORT FRAME ON EMBANKMENT TO BE
REMOVED AND REPLACED WITH 1No. D48 SIGN

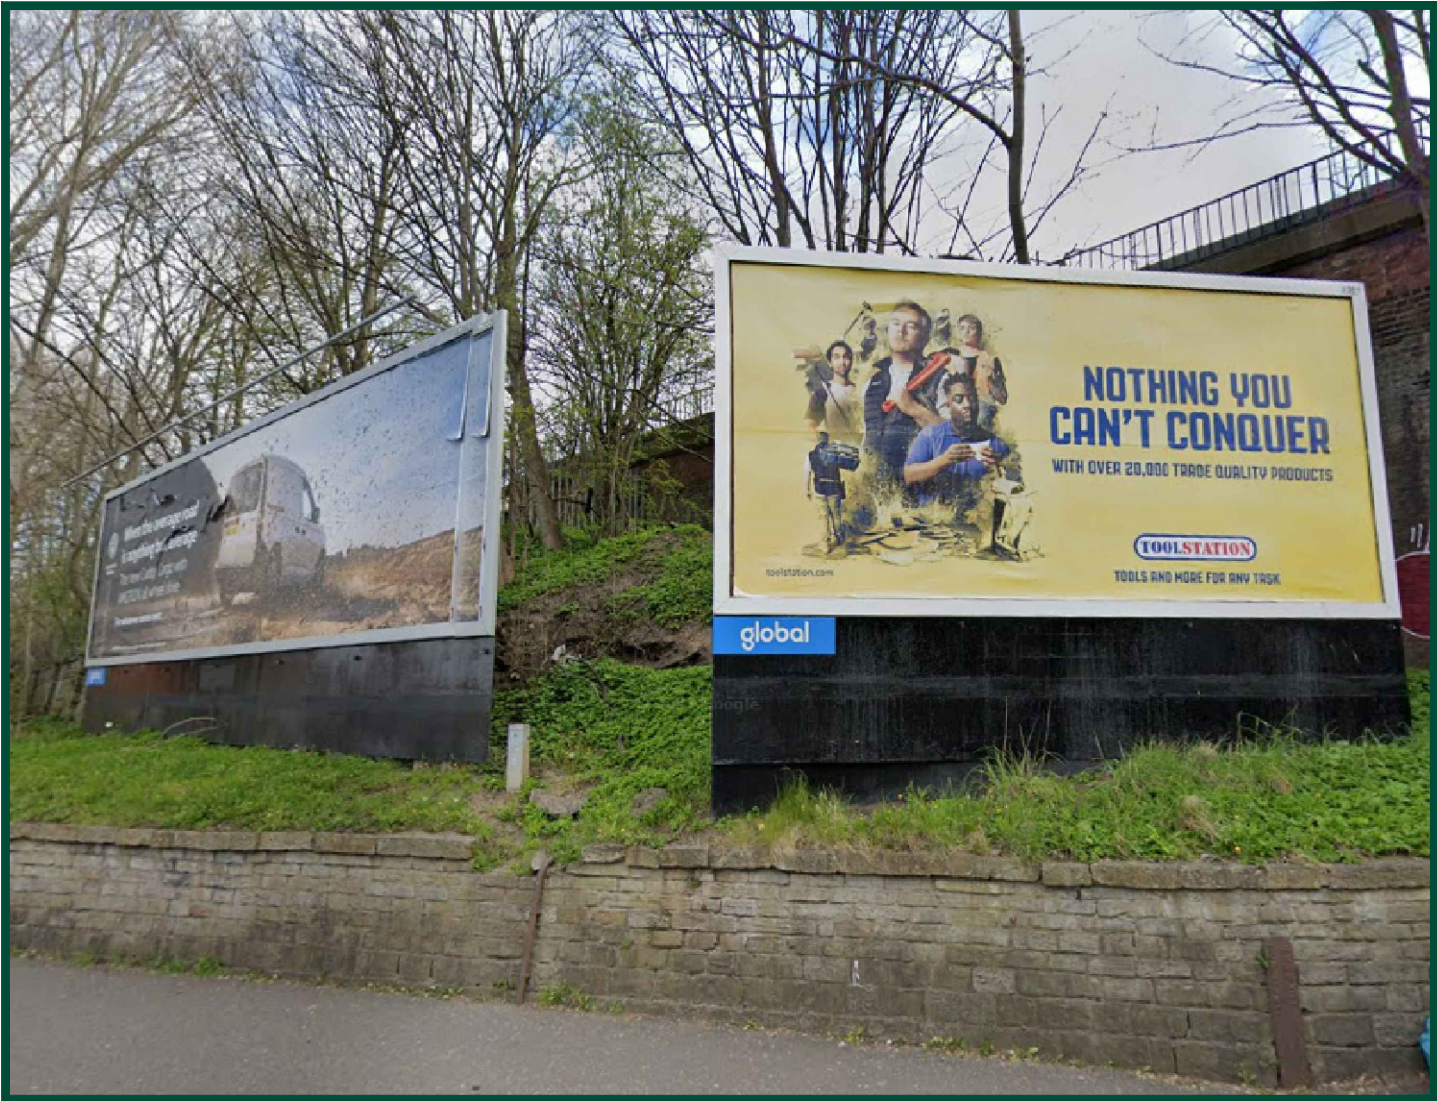

EXISTING SITE VIEW

EXISTING 48 SIGNAGE INSTALLED ON TIMBER SUPPORT
FRAME ON EMBANKMENT TO BE REMOVED



PROPOSED SITE VIEW

		CLIENT				ADDRESS	
						SIGNAGE REPLACEMENT AT STOCKPORT RD ADJ RLWY BRIDGE OPP SLADE LANE, LEVENSHULME, M13 0RZ	
A		FIRST ISSUE		PH	25.01.22	DCC	TITLE
REV		DESCRIPTION		BY	DATE	CHKD	PHOTO MONTAGE
SCALE		DRAWN	CHECKED	APPROVED		DRAWING NUMBER	
N.T.S		PH	DCC	PC		YZ020301074601_006_A	
		DATE	DATE	DATE			
		25.01.22	25.01.22	25.01.22			