



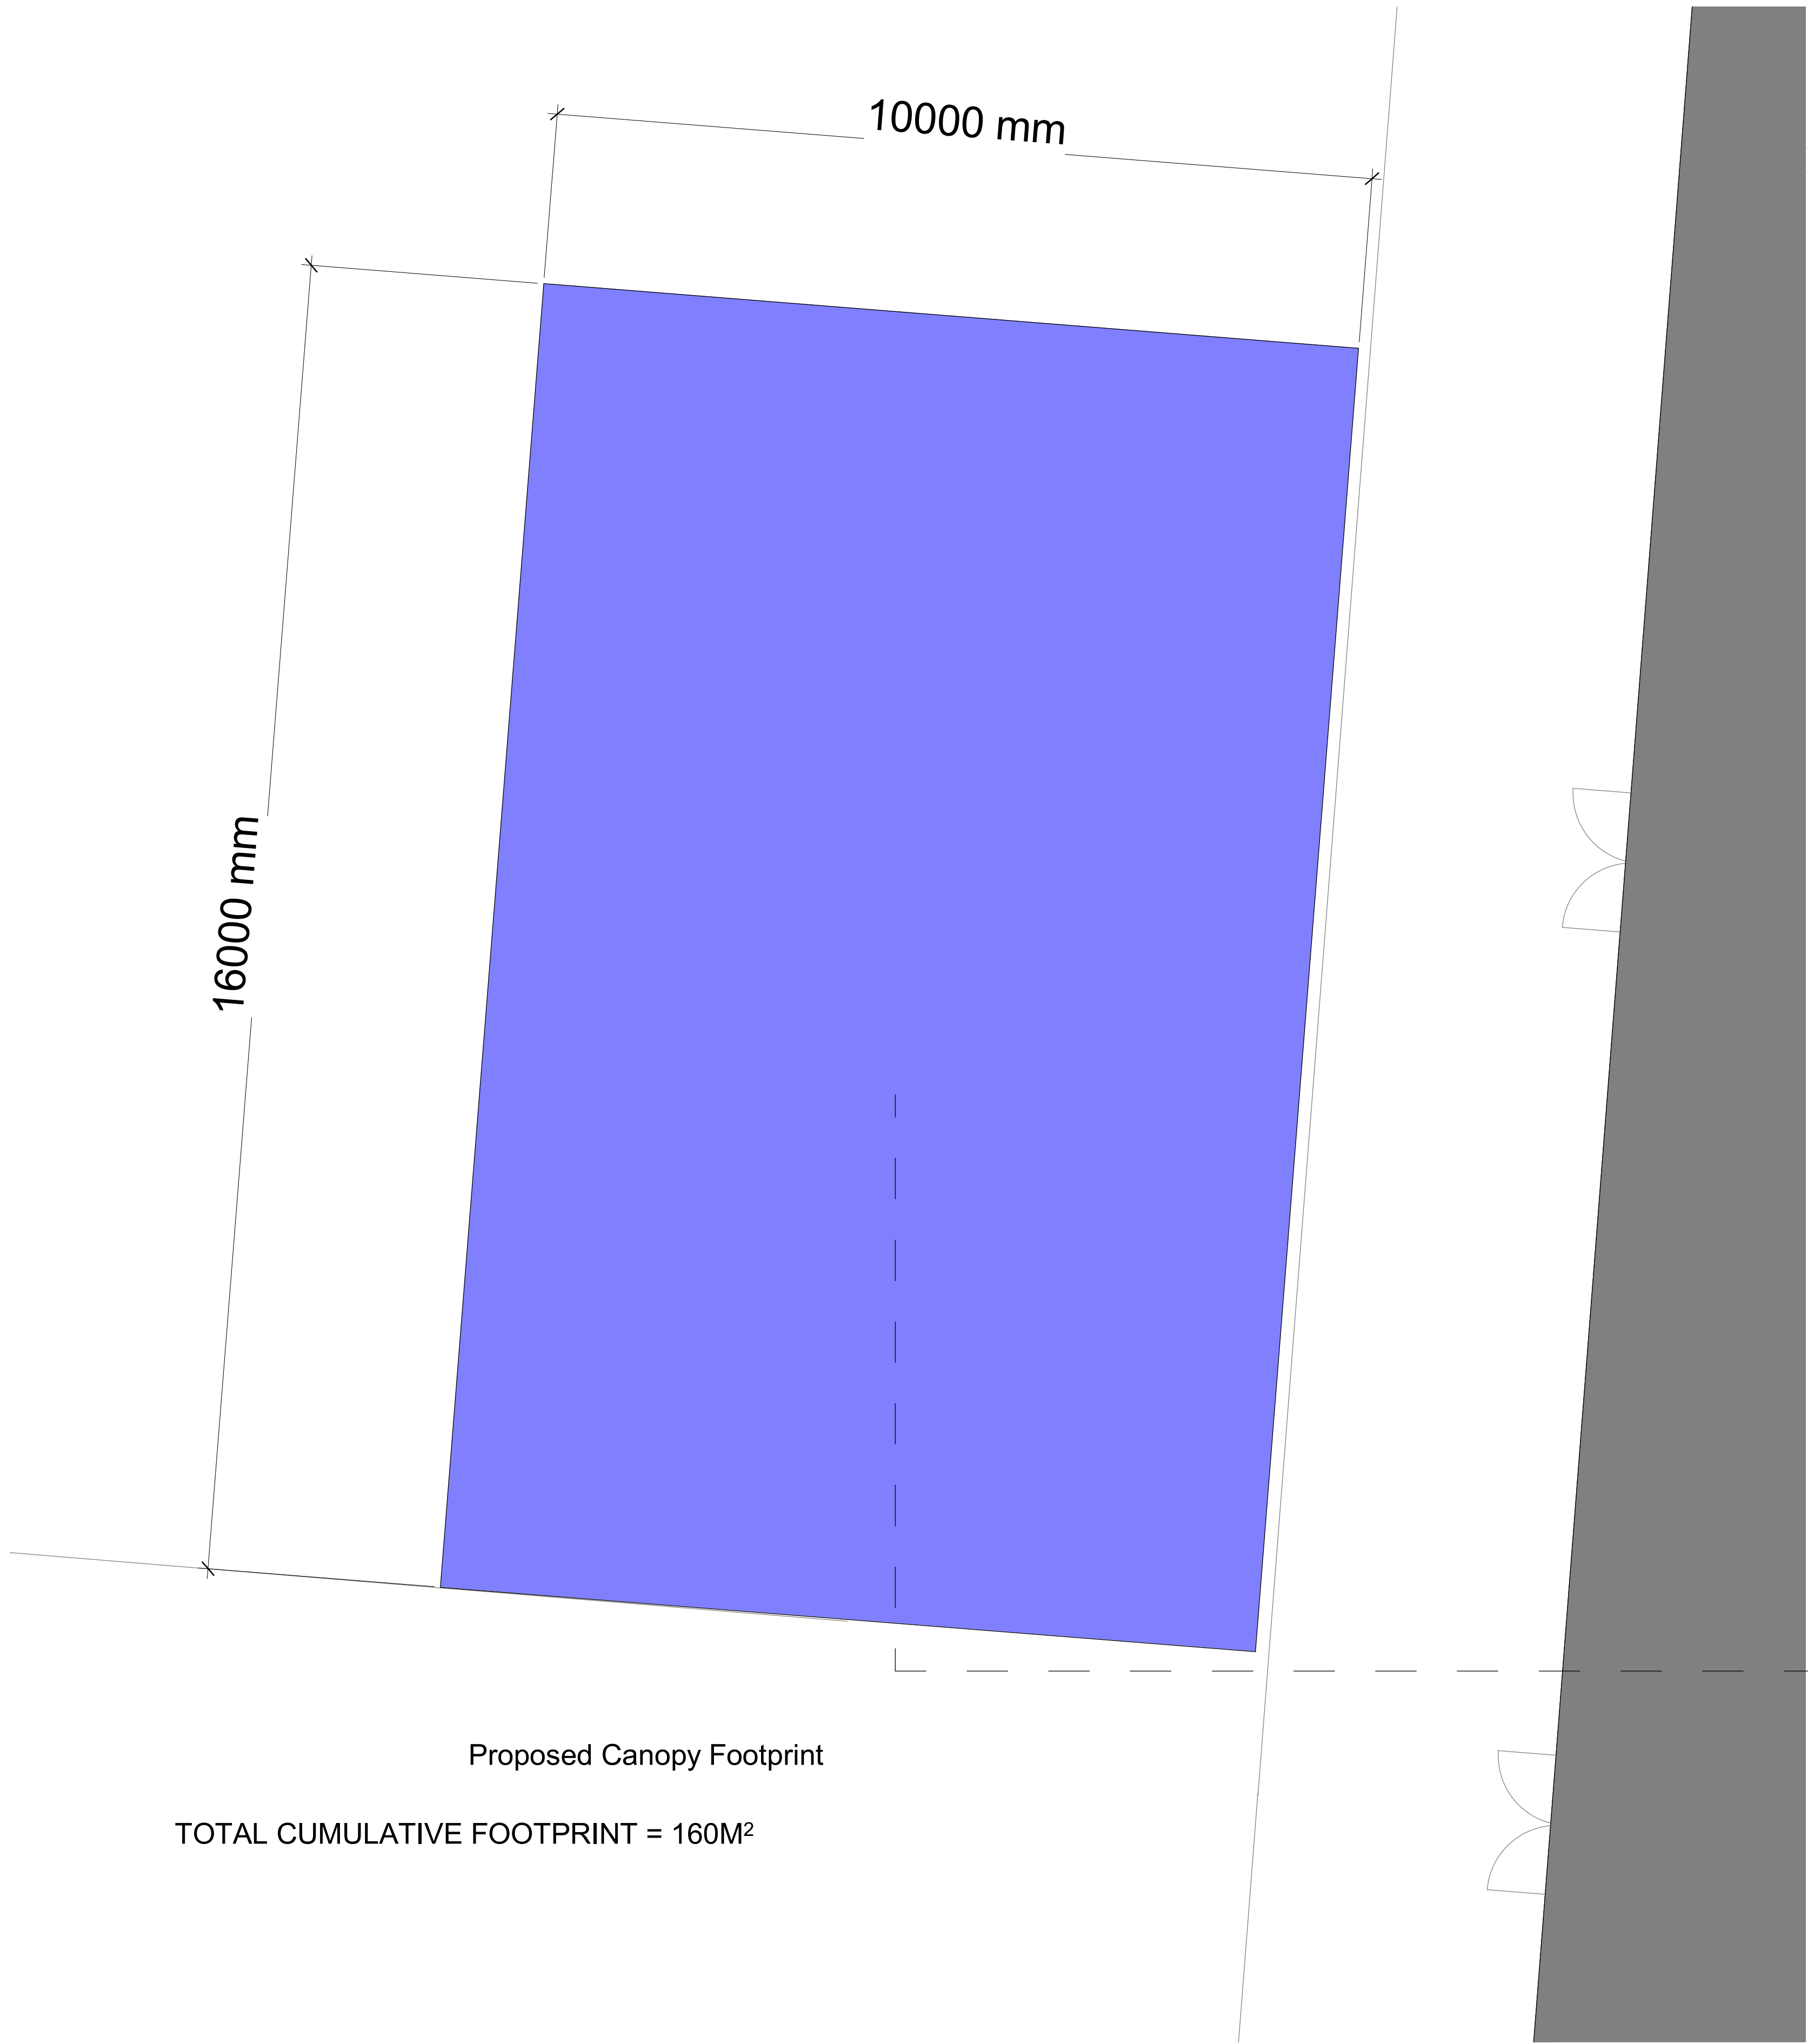

2 Canopy Layout
1 : 50

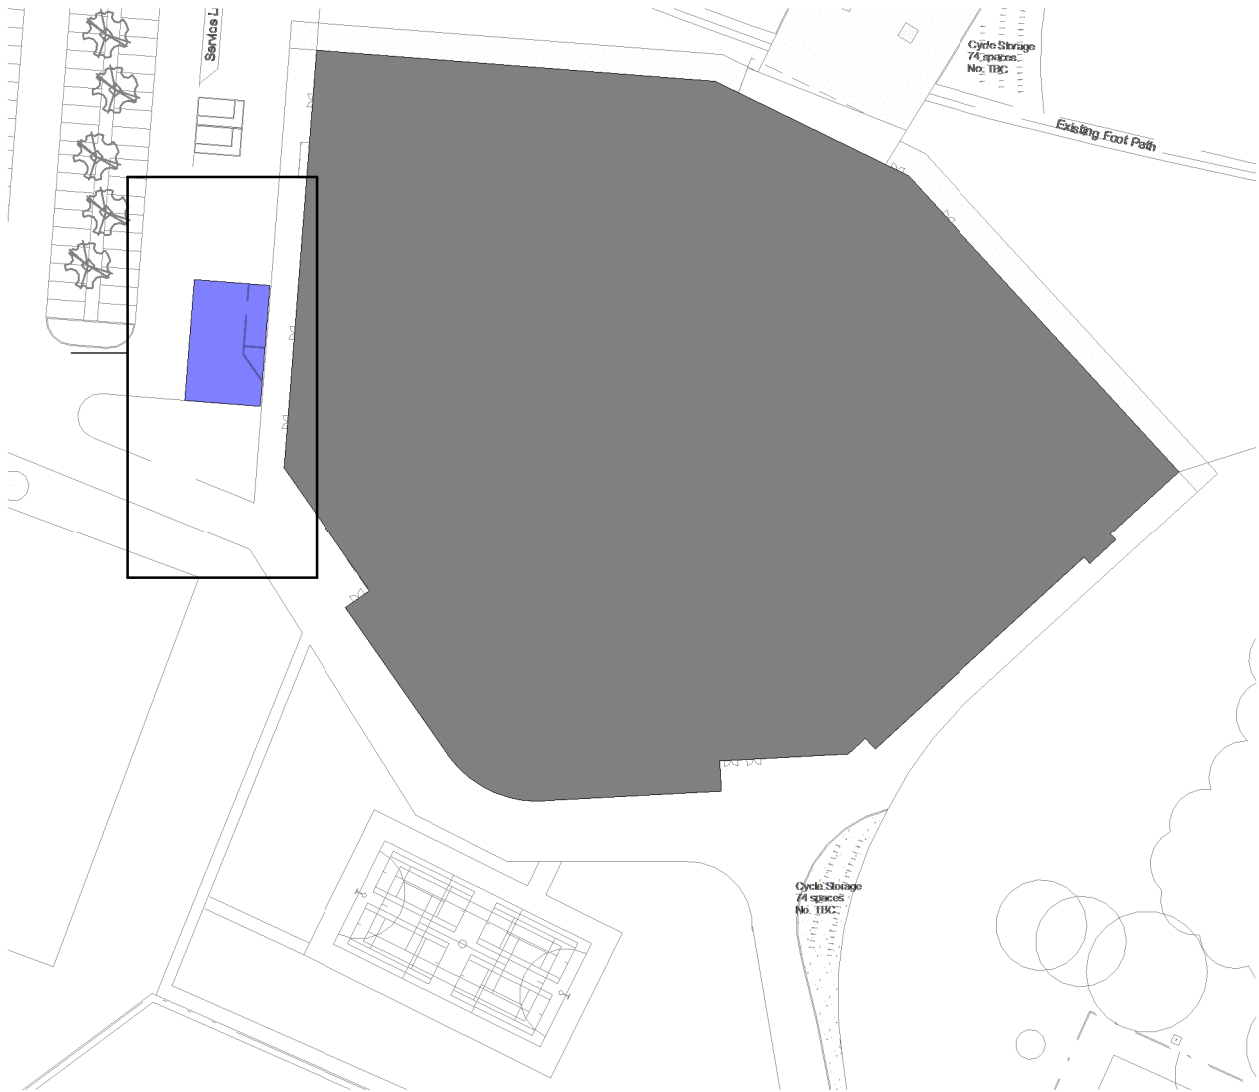

1 Proposed Site plan
1 : 1000

Notes

Rev	Description	Date	Dr by	App by
original by HP		date created 23/03/22	approved by Approver	

AHR

AHR Building Consultancy Ltd
5th Floor
55 Princess Street
Manchester
M2 4EW
United Kingdom

T +44(0)161 8287900
E manchester@ahr.co.uk
www.ahr.co.uk

client name Co Op Academy Trust		
project Co Op Academy North Manchester		
drawing Canopy Drawings		
computer file H:\BC\MAN\2021\00351\002 - Co Op Academy North Manchester - External Works - Canopy Design & M&A\011 Design\Draw\Permitted Development\202022 - Canopy Works.rvt	plot date	
project number 2021.00351.002	scale As indicated@A1	
drawing number CANM-00-001	rev	issue status

This drawing is to be read in conjunction with all related drawings. All dimensions must be checked and verified on site before commencing any work or producing shop drawings. The originator should be notified immediately of any discrepancy. This drawing is copyright and remains the property of AHR.