


NOTEBOOK - ELEVATION MATERIAL LEGEND


REF	DESCRIPTION	PRODUCT REF / COLOUR
1	NEW BRICKWORK	RED FACING TO MATCH EXISTING
2	CONCRETE TILE ROOF	GREY TO MATCH EXISTING
3	NEW WINDOWS AND DOORS	WHITE UPV TO MATCH EXISTING
4	NEW TIMBER GATE	STAINED TO MATCH EXISTING
5	NEW RAINWATER GOODS	BLACK PLASTIC TO MATCH EXISTING
6	ROOFLIGHT	GREY ALUMINIUM FACED TIMBER FRAMED
7	NEW FASCIA BOARD	WHITE PAINTED TO MATCH EXISTING




Proposed main elevation
1 : 50

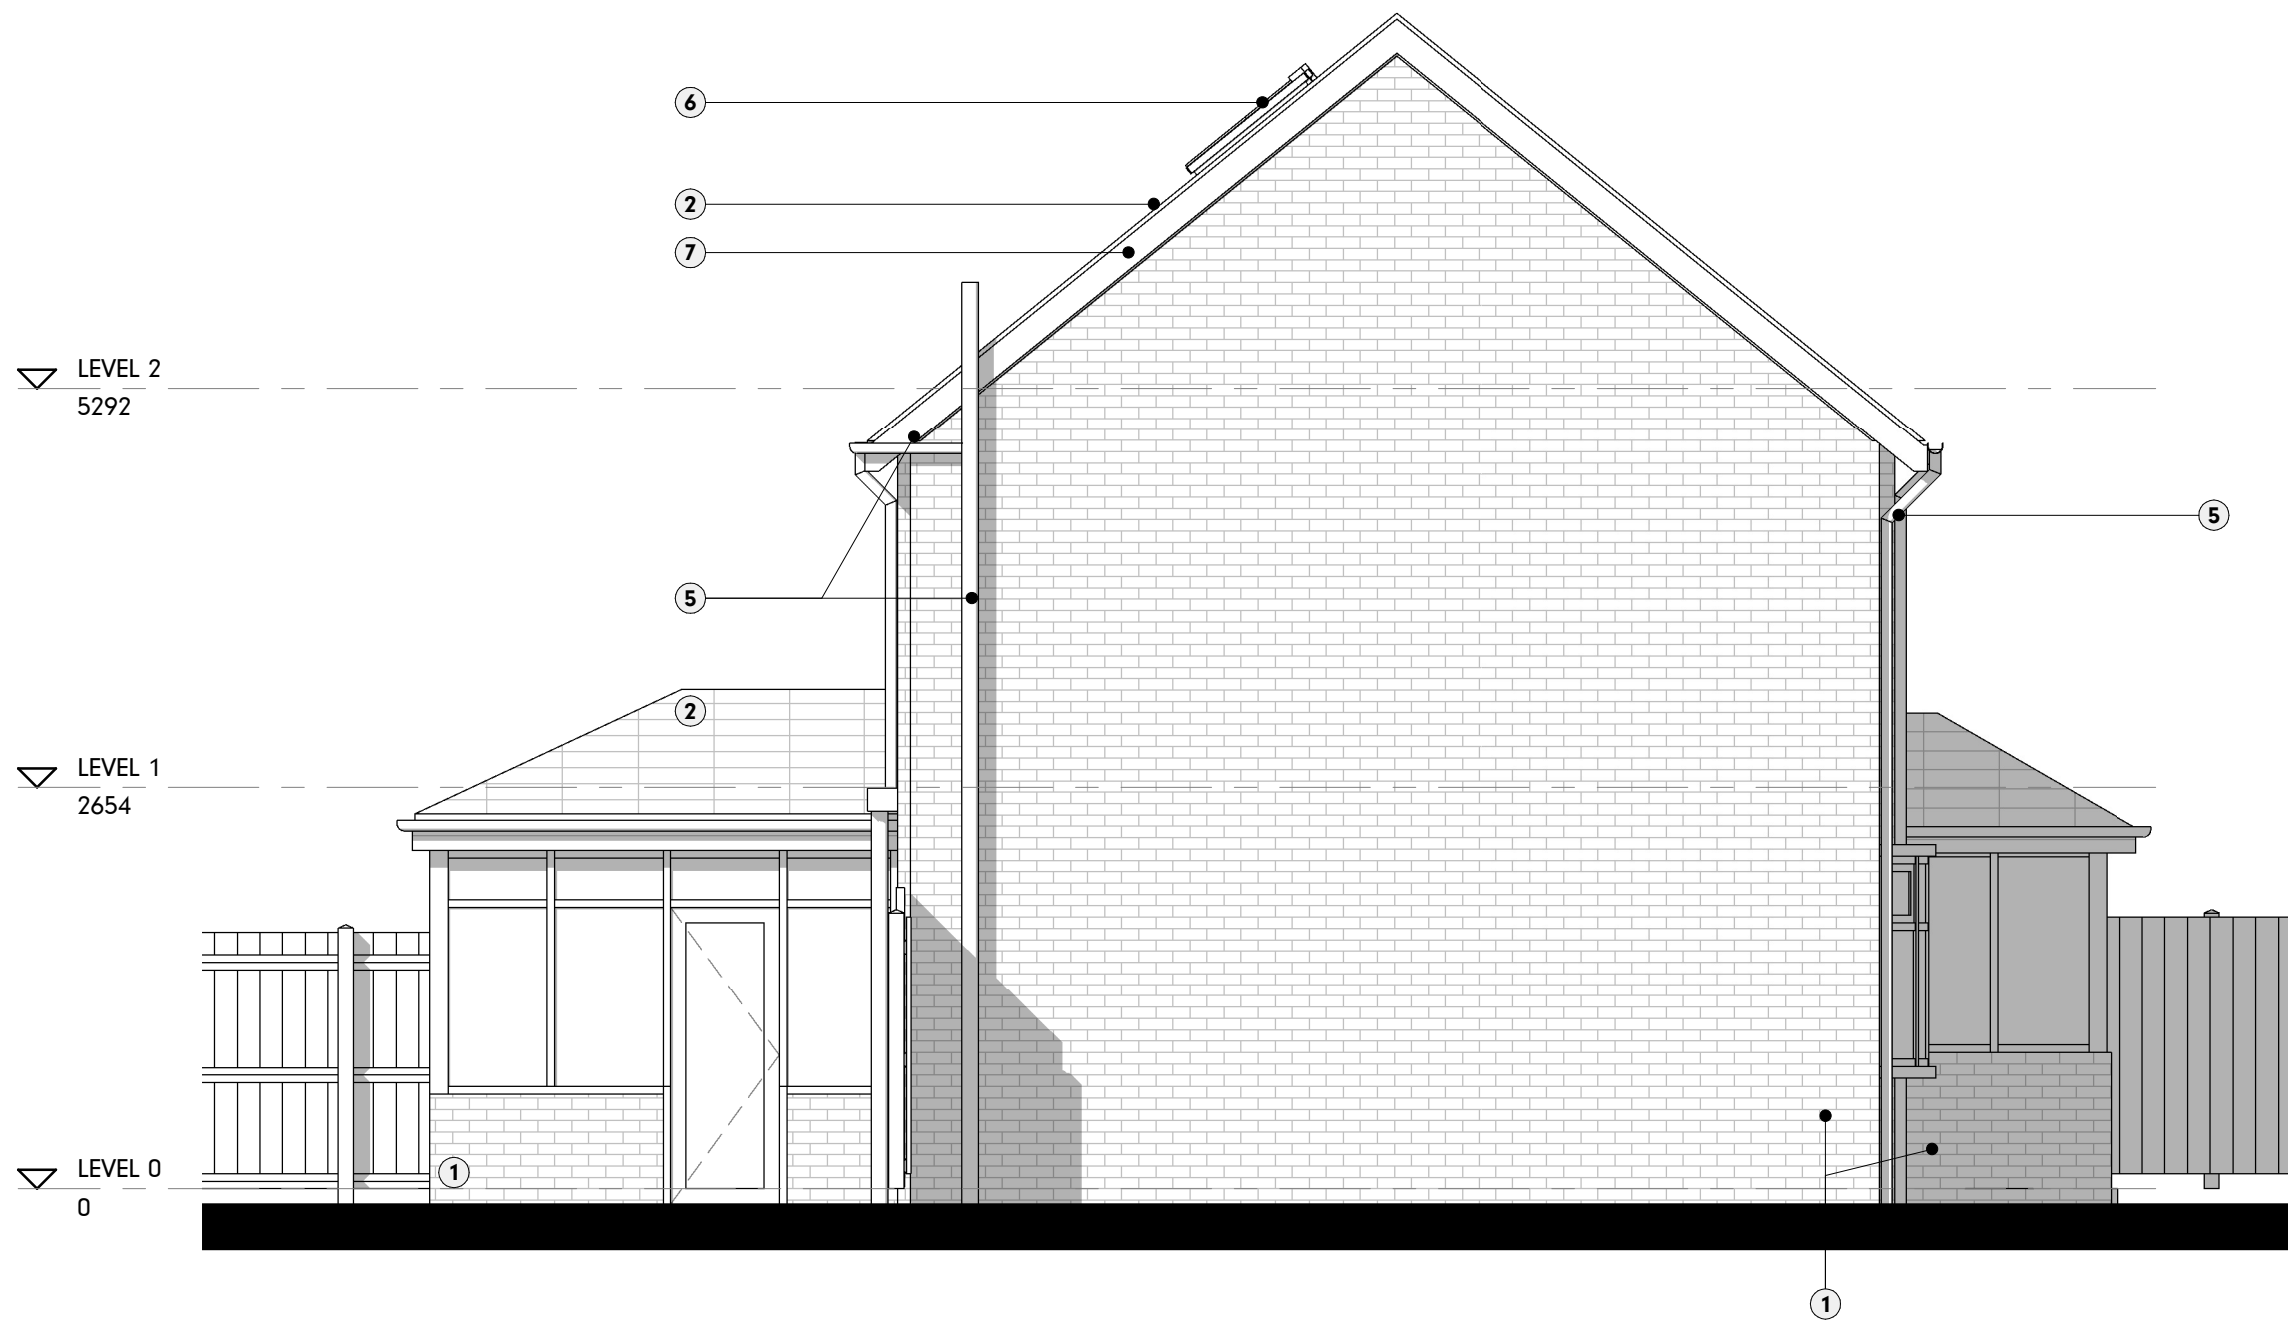

Proposed side elevation 1
1 : 50

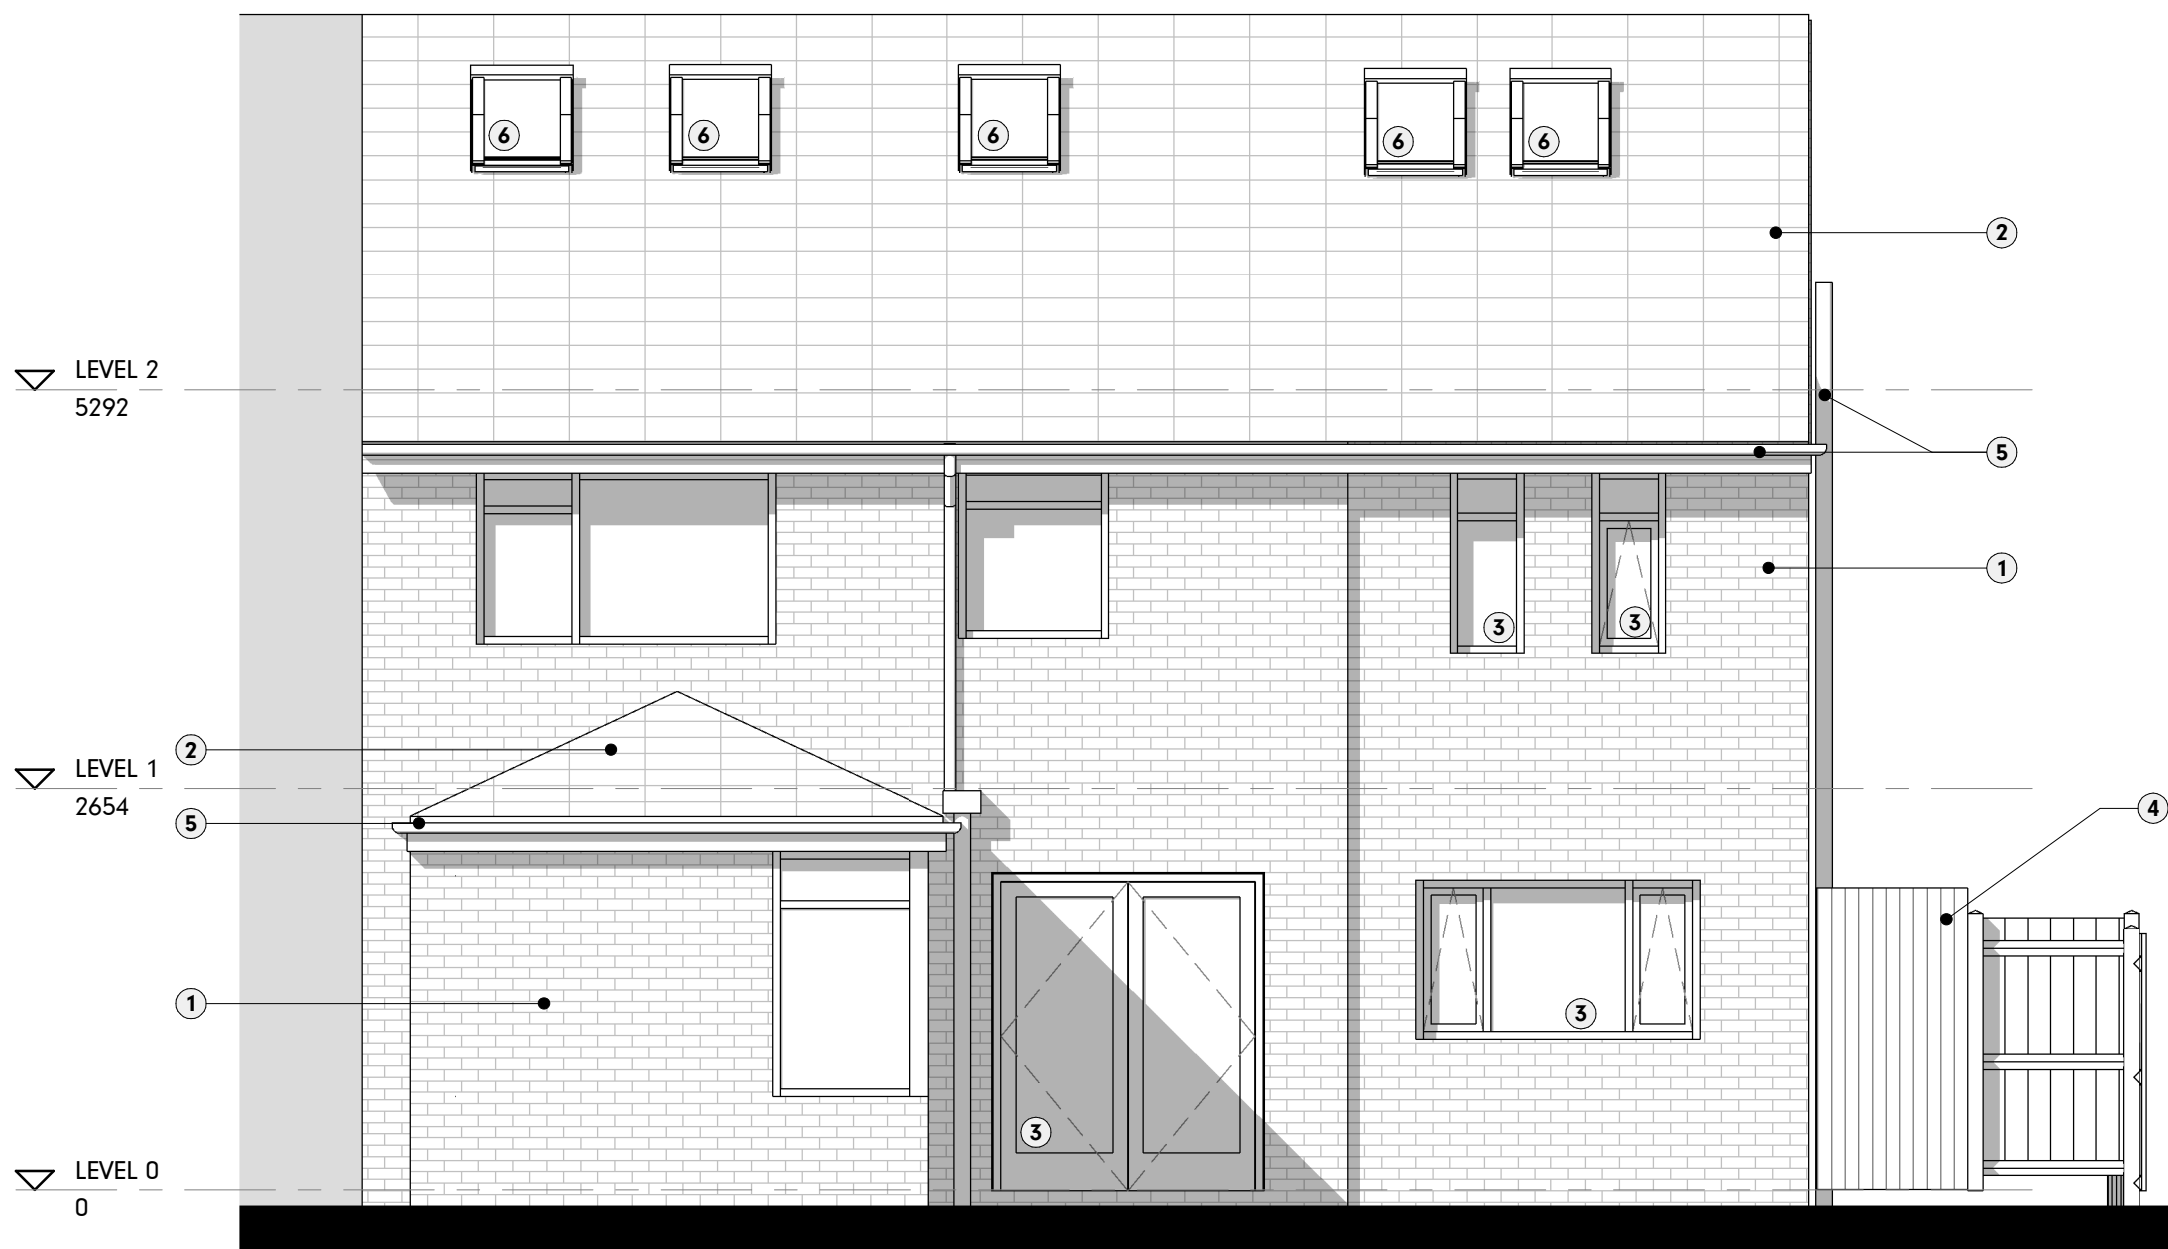

Proposed rear elevation
1 : 50

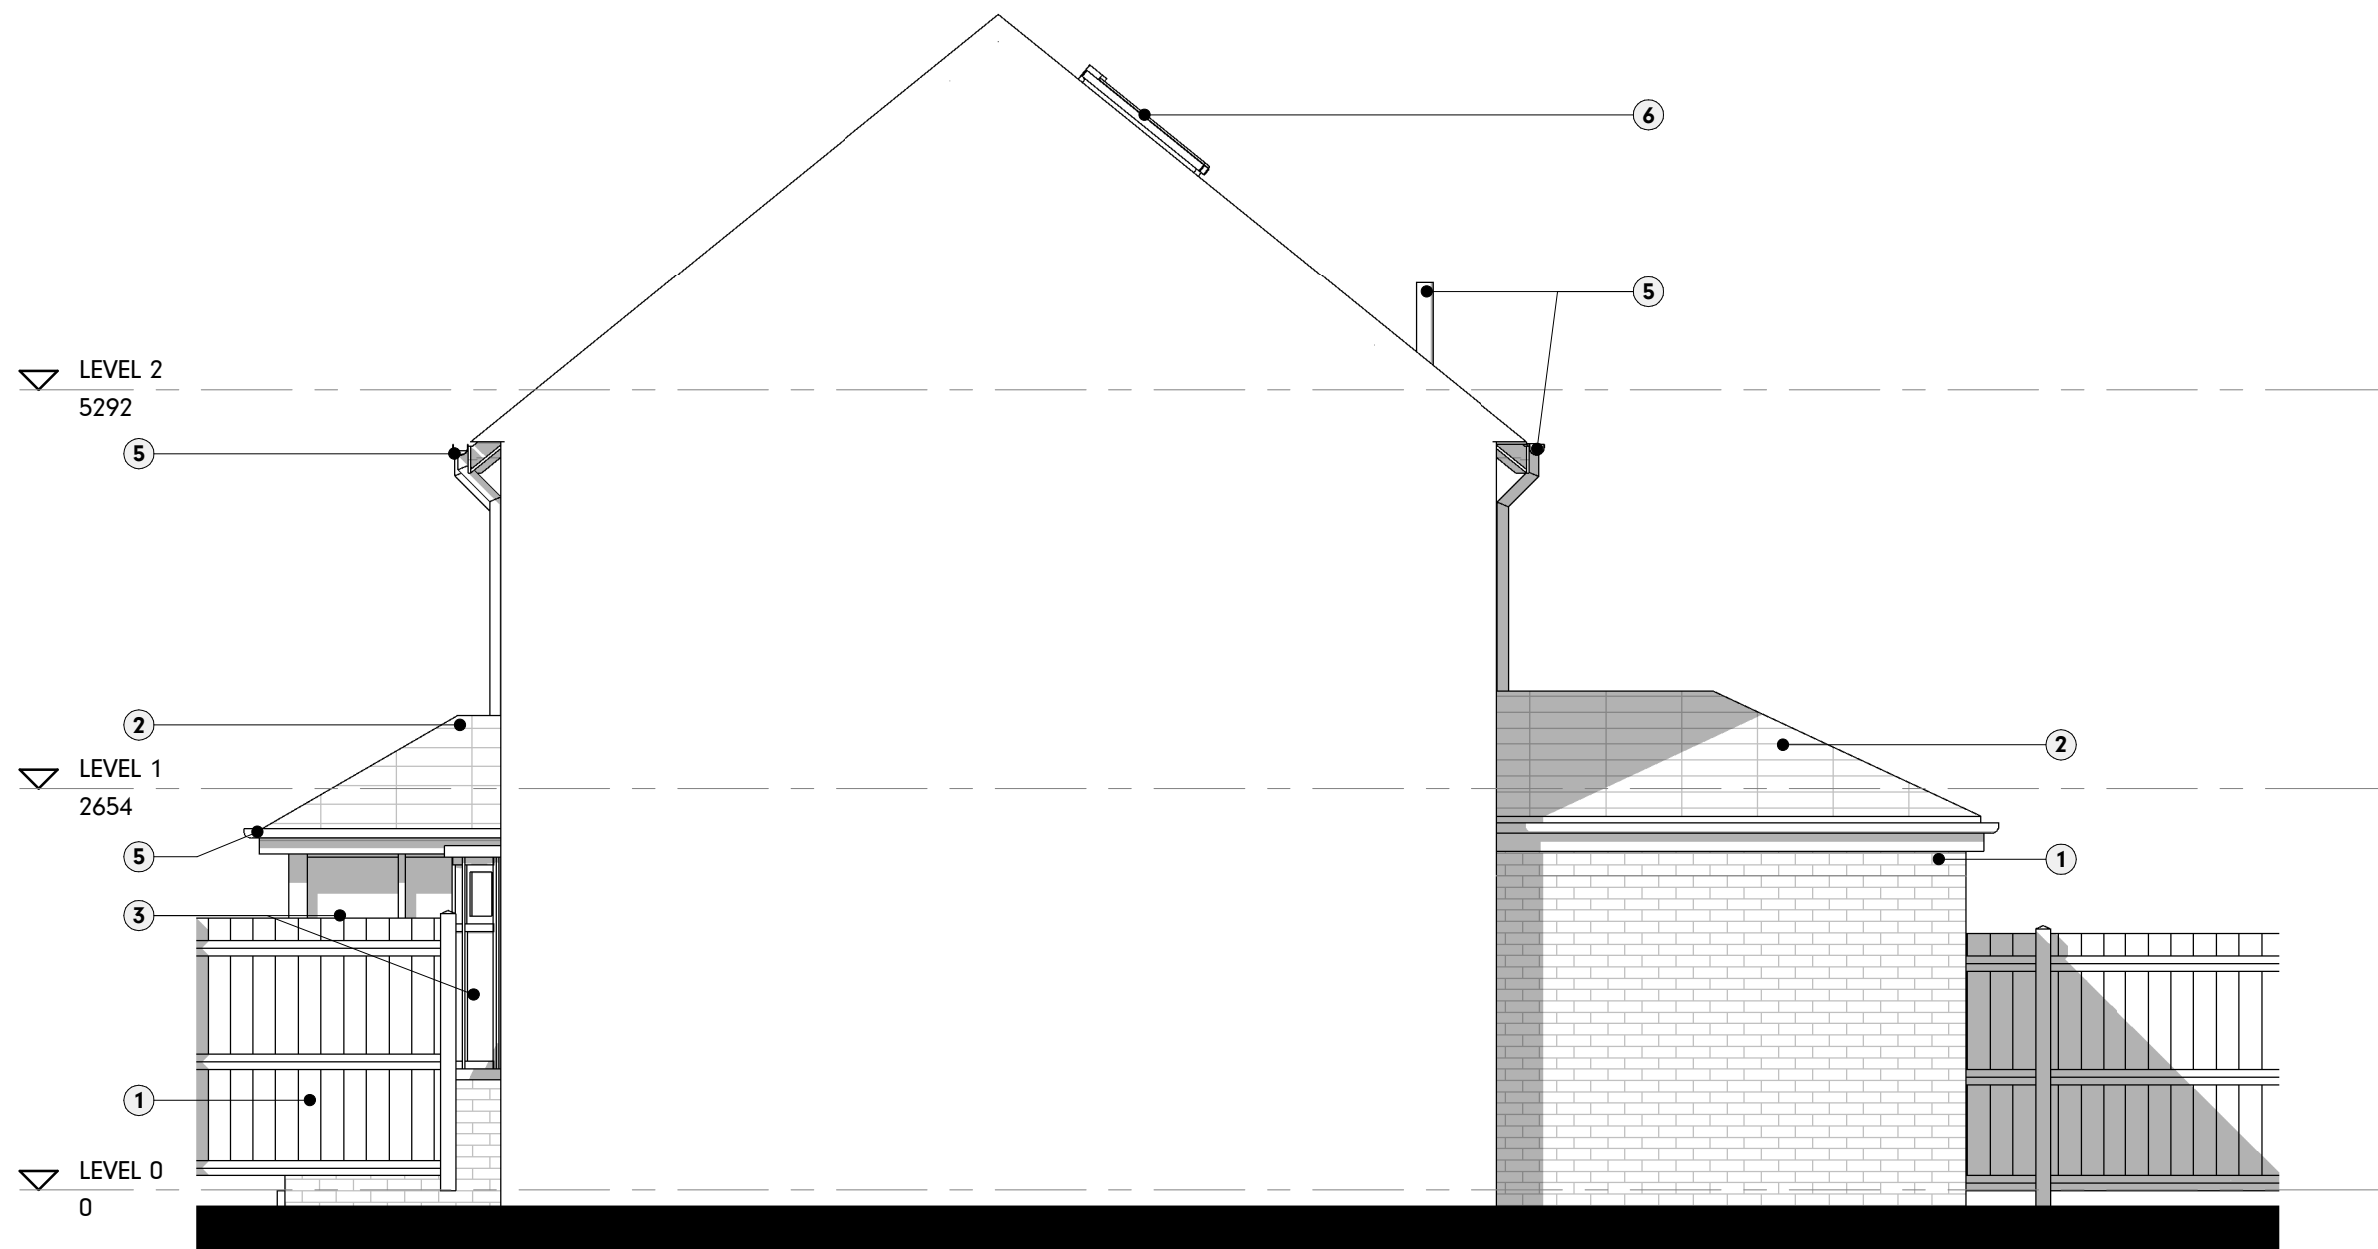

Proposed side elevation 2
1 : 50

Ref	Revision	By	Date
P3	REVISIONS TO REDUCE SIDE EXTENSION BY 1M IN RESPONSE TO PLANNING FEEDBACK	CSB	01.04.22
P2	VALIDATION CHANGES	CSB	18.01.22
P1	FIRST PLANNING ISSUE	CSB	17.12.21

This drawing is © Architecture Unknown Limited and is not to be copied, reproduced or re-distributed either in whole or in part without the prior written permission of the originator.

The originator shall have no responsibility for any liability, loss, cost, damage or expense arising from or relating to any use of this document other than for its intended purpose on this project.

This drawing shall be read in conjunction with all other relevant drawings, specifications and associated documentation. Any discrepancies, errors or omissions are to be reported to the originator before proceeding with work.

All dimensions are to be checked on site by the contractor prior to proceeding with any work.

AU? The Shed, Manchester, M1 5GD
architectureunknown.co.uk
info@architectureunknown.co.uk
0789 401 2780

Sheet: **PROPOSED ELEVATIONS**

Client: **HANNAH AND DEAN KENNEAR**

Project: **1 CADNAM DRIVE**

Drawn by:	Date:	Size:
Checked by:	Date:	A1

Scale:	Drawing no:	Rev:
1 : 50	21.099.402	P3

