



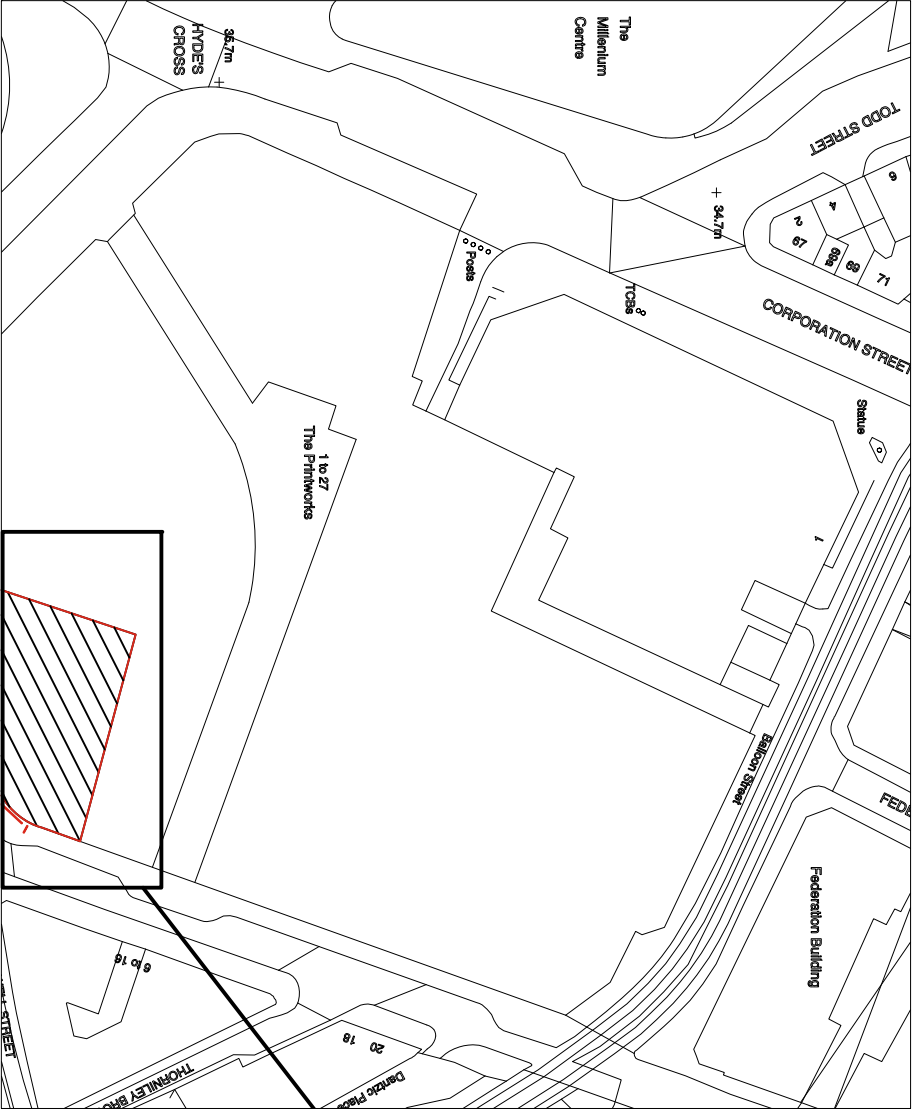

Site Plan
Scale 1:1250

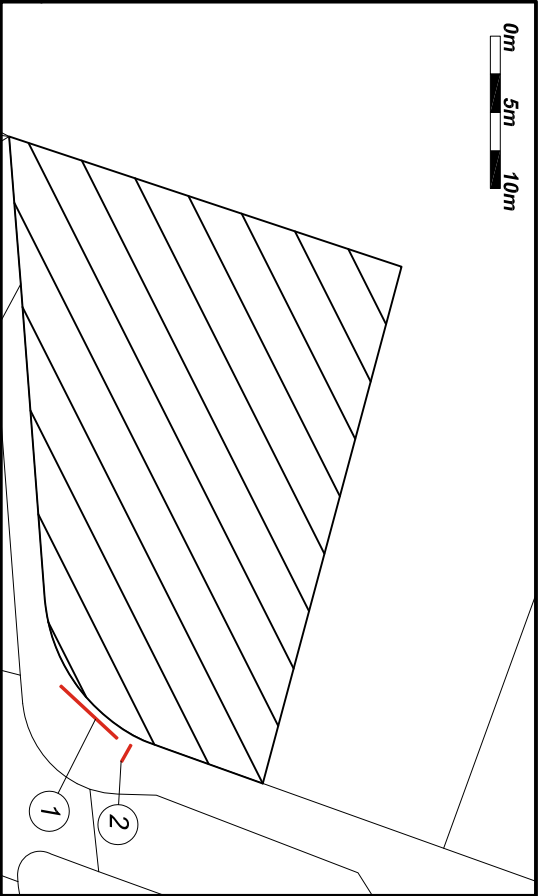

Block Plan
Scale 1:500

1 Text
2 Projecting Sign

		Client: Treeleop Adventure Golf	
Technical Signs Floor 1 - Unit 3 Hille Business Centre 132 St Albans Road Watford, Herts, WD24 4AE Tel: 01923 811999 Fax: 01923 811998 E-mail: info@technicalsigns.co.uk		Address/Job details The Printworks 7 Dartle St Manchester M4 2BS Site Plan	
Job No: -		Drawn by: DN Date: 22/03/22 Drawing No: 596532-3 Rev: -	