


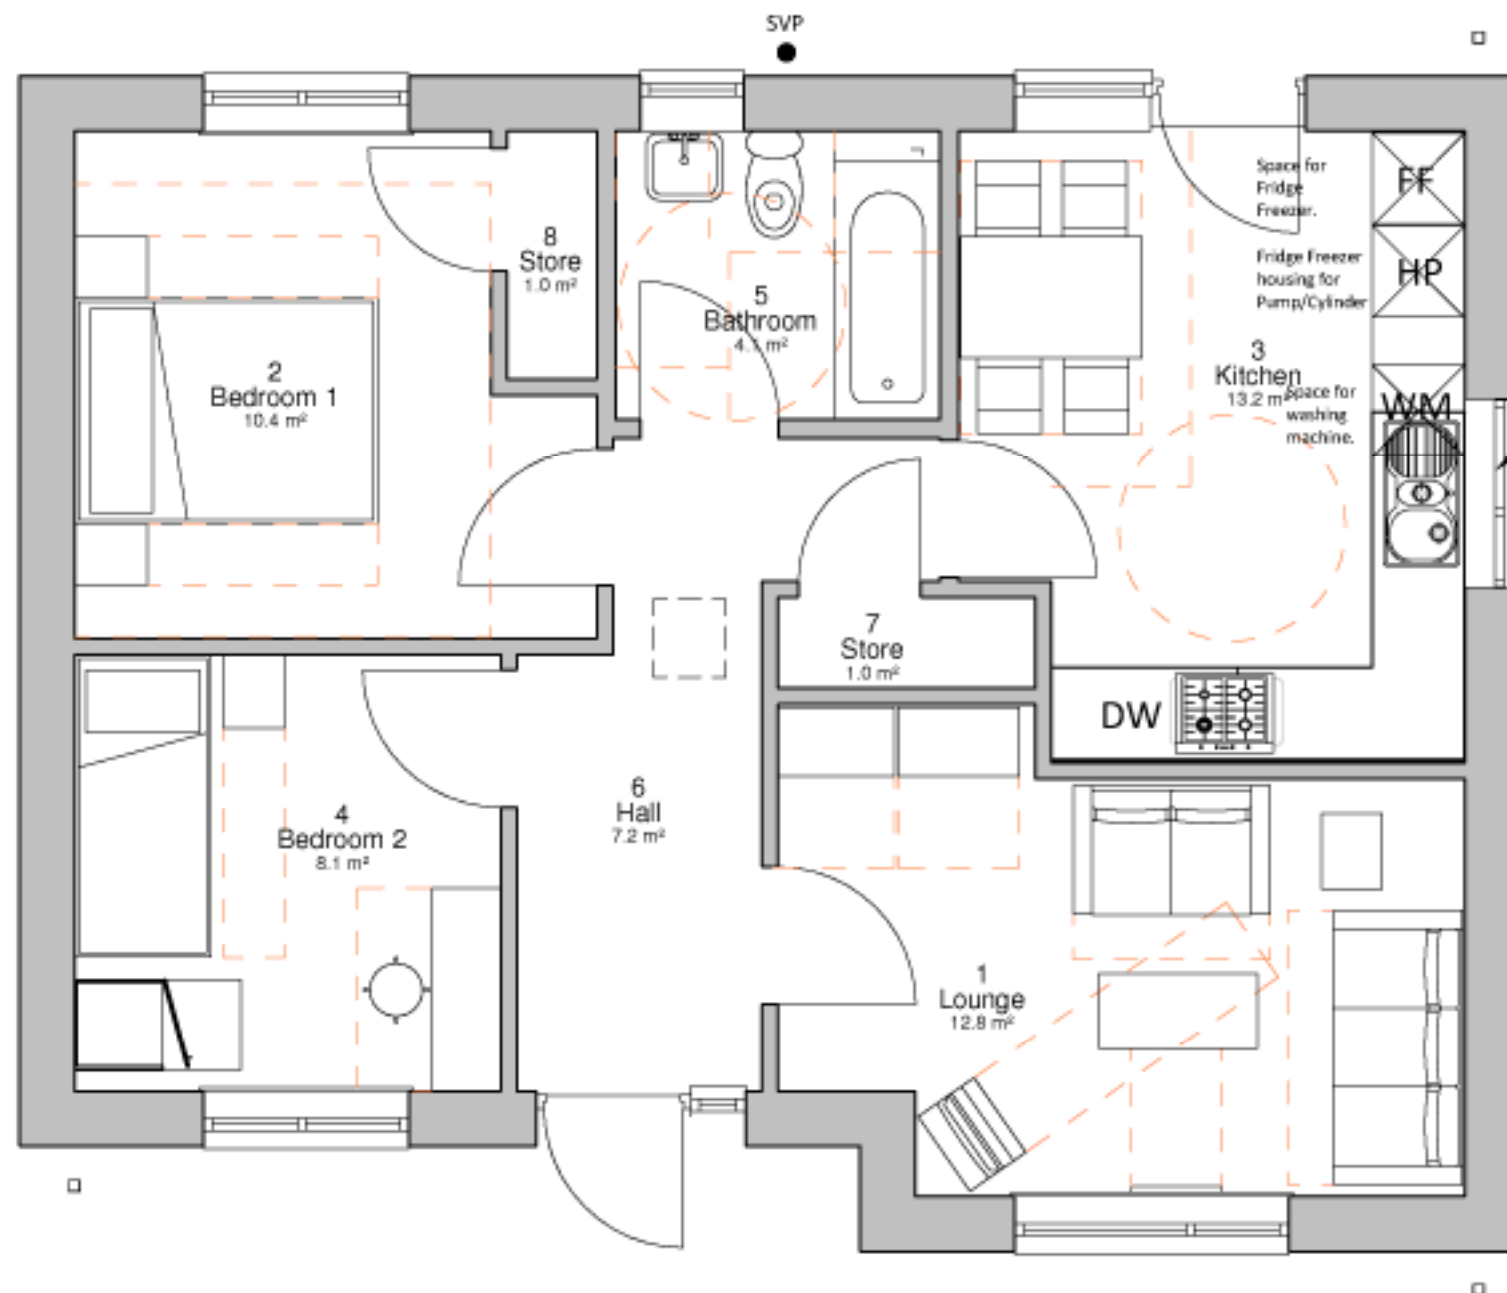

01 Ground Floor Plan (61m²)

1 : 50

6	30.03.22	LT	Annotation for windows removed
5	17/08/21		Heat Pump added
4	20.04.20	LT	Kitchen window made larger following client comment
3	25.03.20	LT	Kitchen window applicable only to Plots 46 and 49
2	14.02.20	LT	Additional window added to kitchen. Electric meter moved to side elevations. Drawing numbering amended to follow tenure mix.
1	03.08.18	MA	Windows updated.
Rev	Date	Int	Description

btp
ARCHITECTS

RIBA
Chartered Practice

Client:
WCHG
Project:
Glendene, Wythenshawe

Job No:
3375
Scale @ A3:
1 : 50

Description:
2B3P Bungalow 61m² Plans Type 1

Drawn By: Checked By: Date: Status Code: Drawing No: Rev:
MA MA 04.12.15 S2 **146** **6**

Purpose of Issue:
Planning

File Identifier:
GD-BTP-05-GF-DR-A-3375_146.6