




PROPOSED FRONT ELEVATION

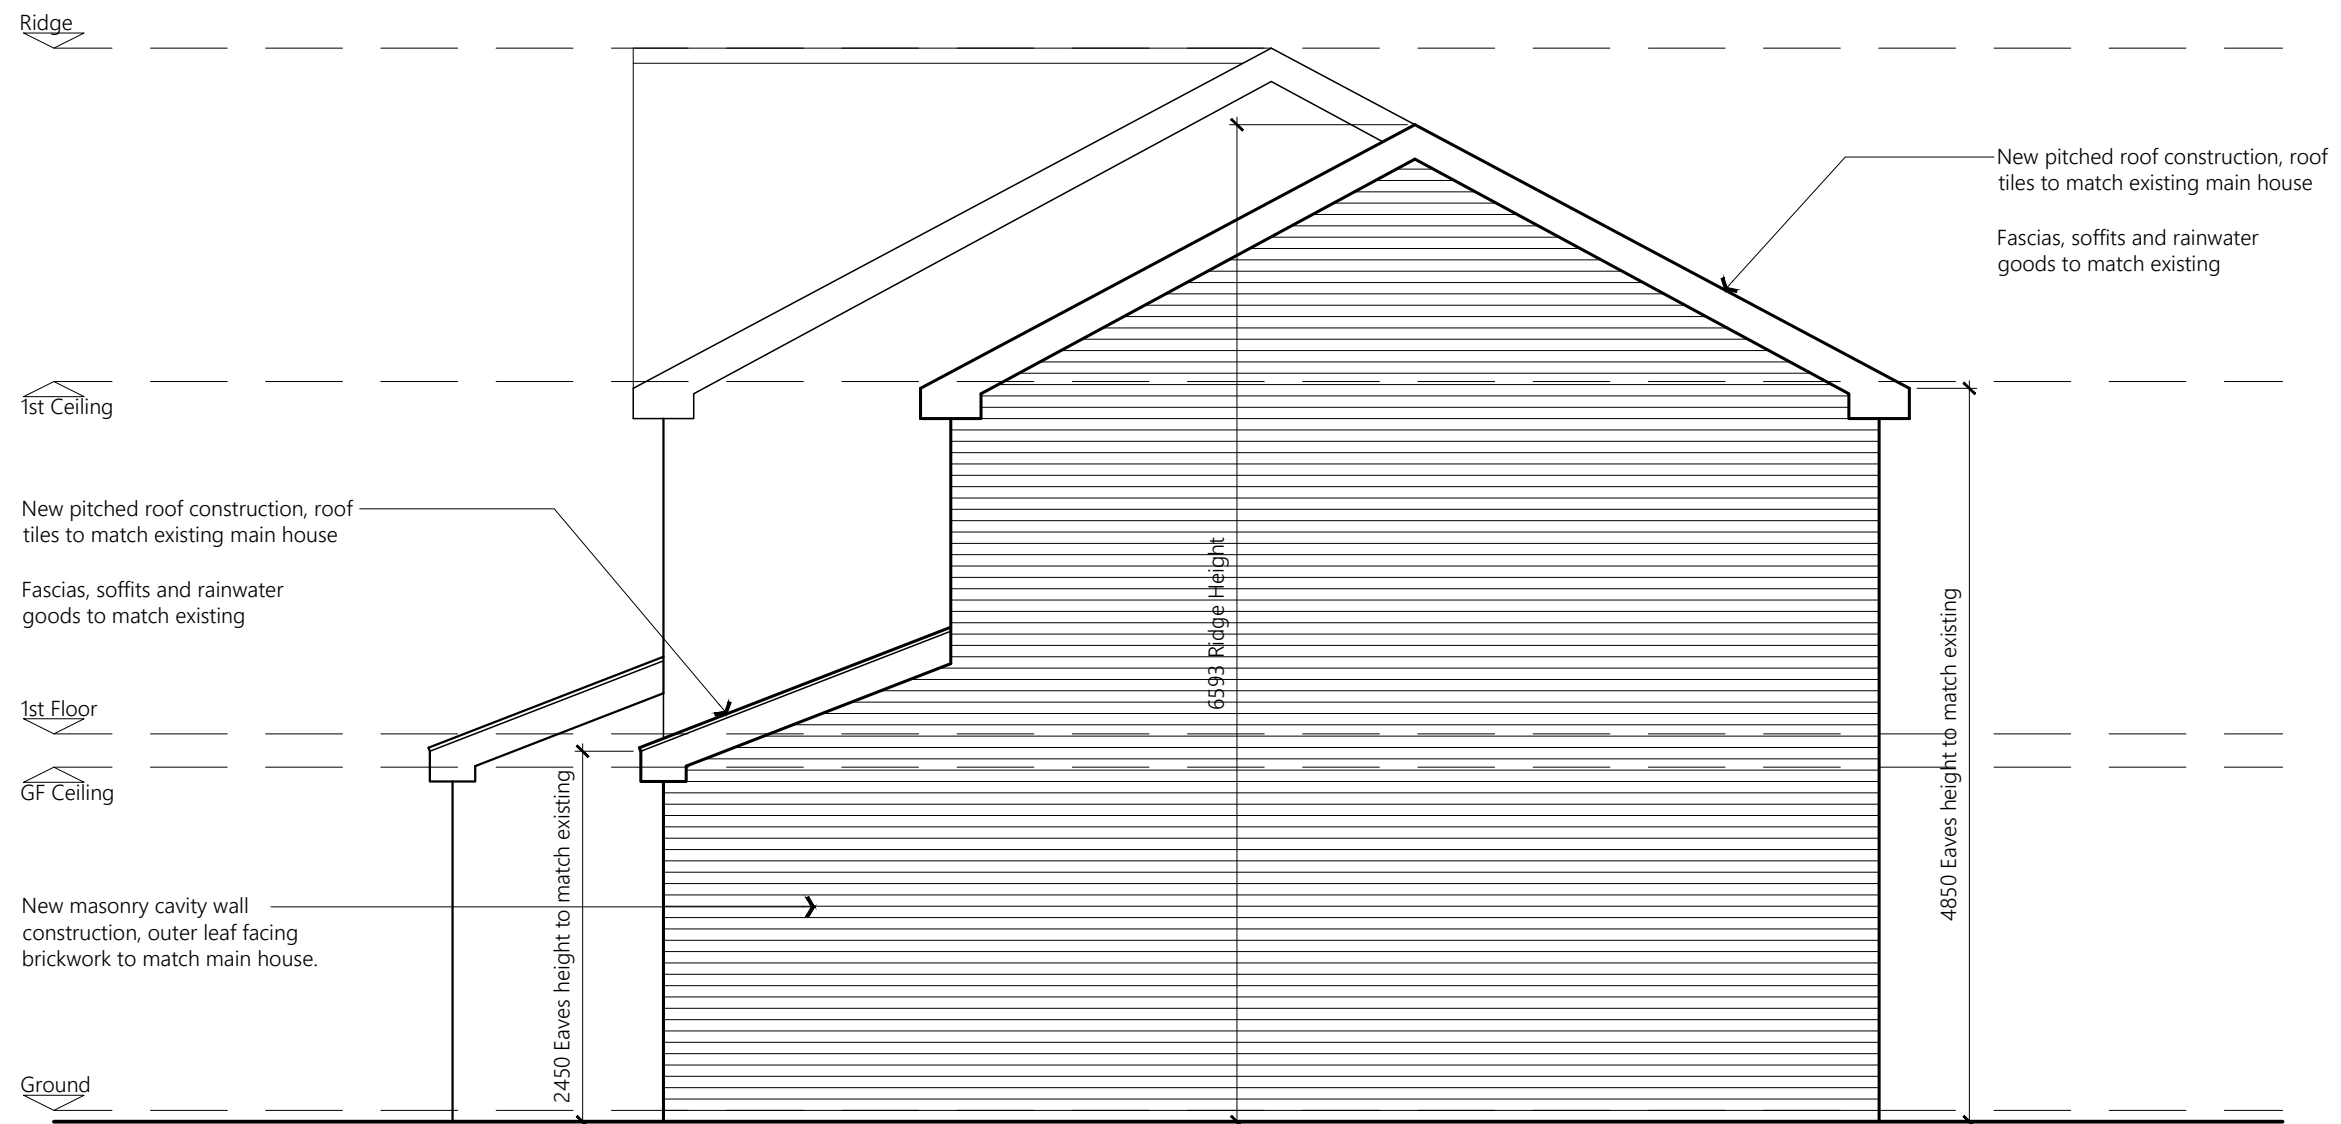

PROPOSED SIDE ELEVATION



PROPOSED REAR ELEVATION

Rev A - First floor setback increased to 1.9m 07/04/22

PROJECT	25 Scholars Drive Withington M20 1AY		
CLIENT	Hewa Balisane		
STATUS	Information		
DRAWING	Proposed Elevations		
DWG No.	2205-005	REV	A
SCALE	1:50@A1	DATE	Feb '22
AGB CAD SERVICES website: www.agbcad.co.uk email: info@agbcad.co.uk telephone: 07912 090 125 DO NOT SCALE FROM THIS DRAWING			