


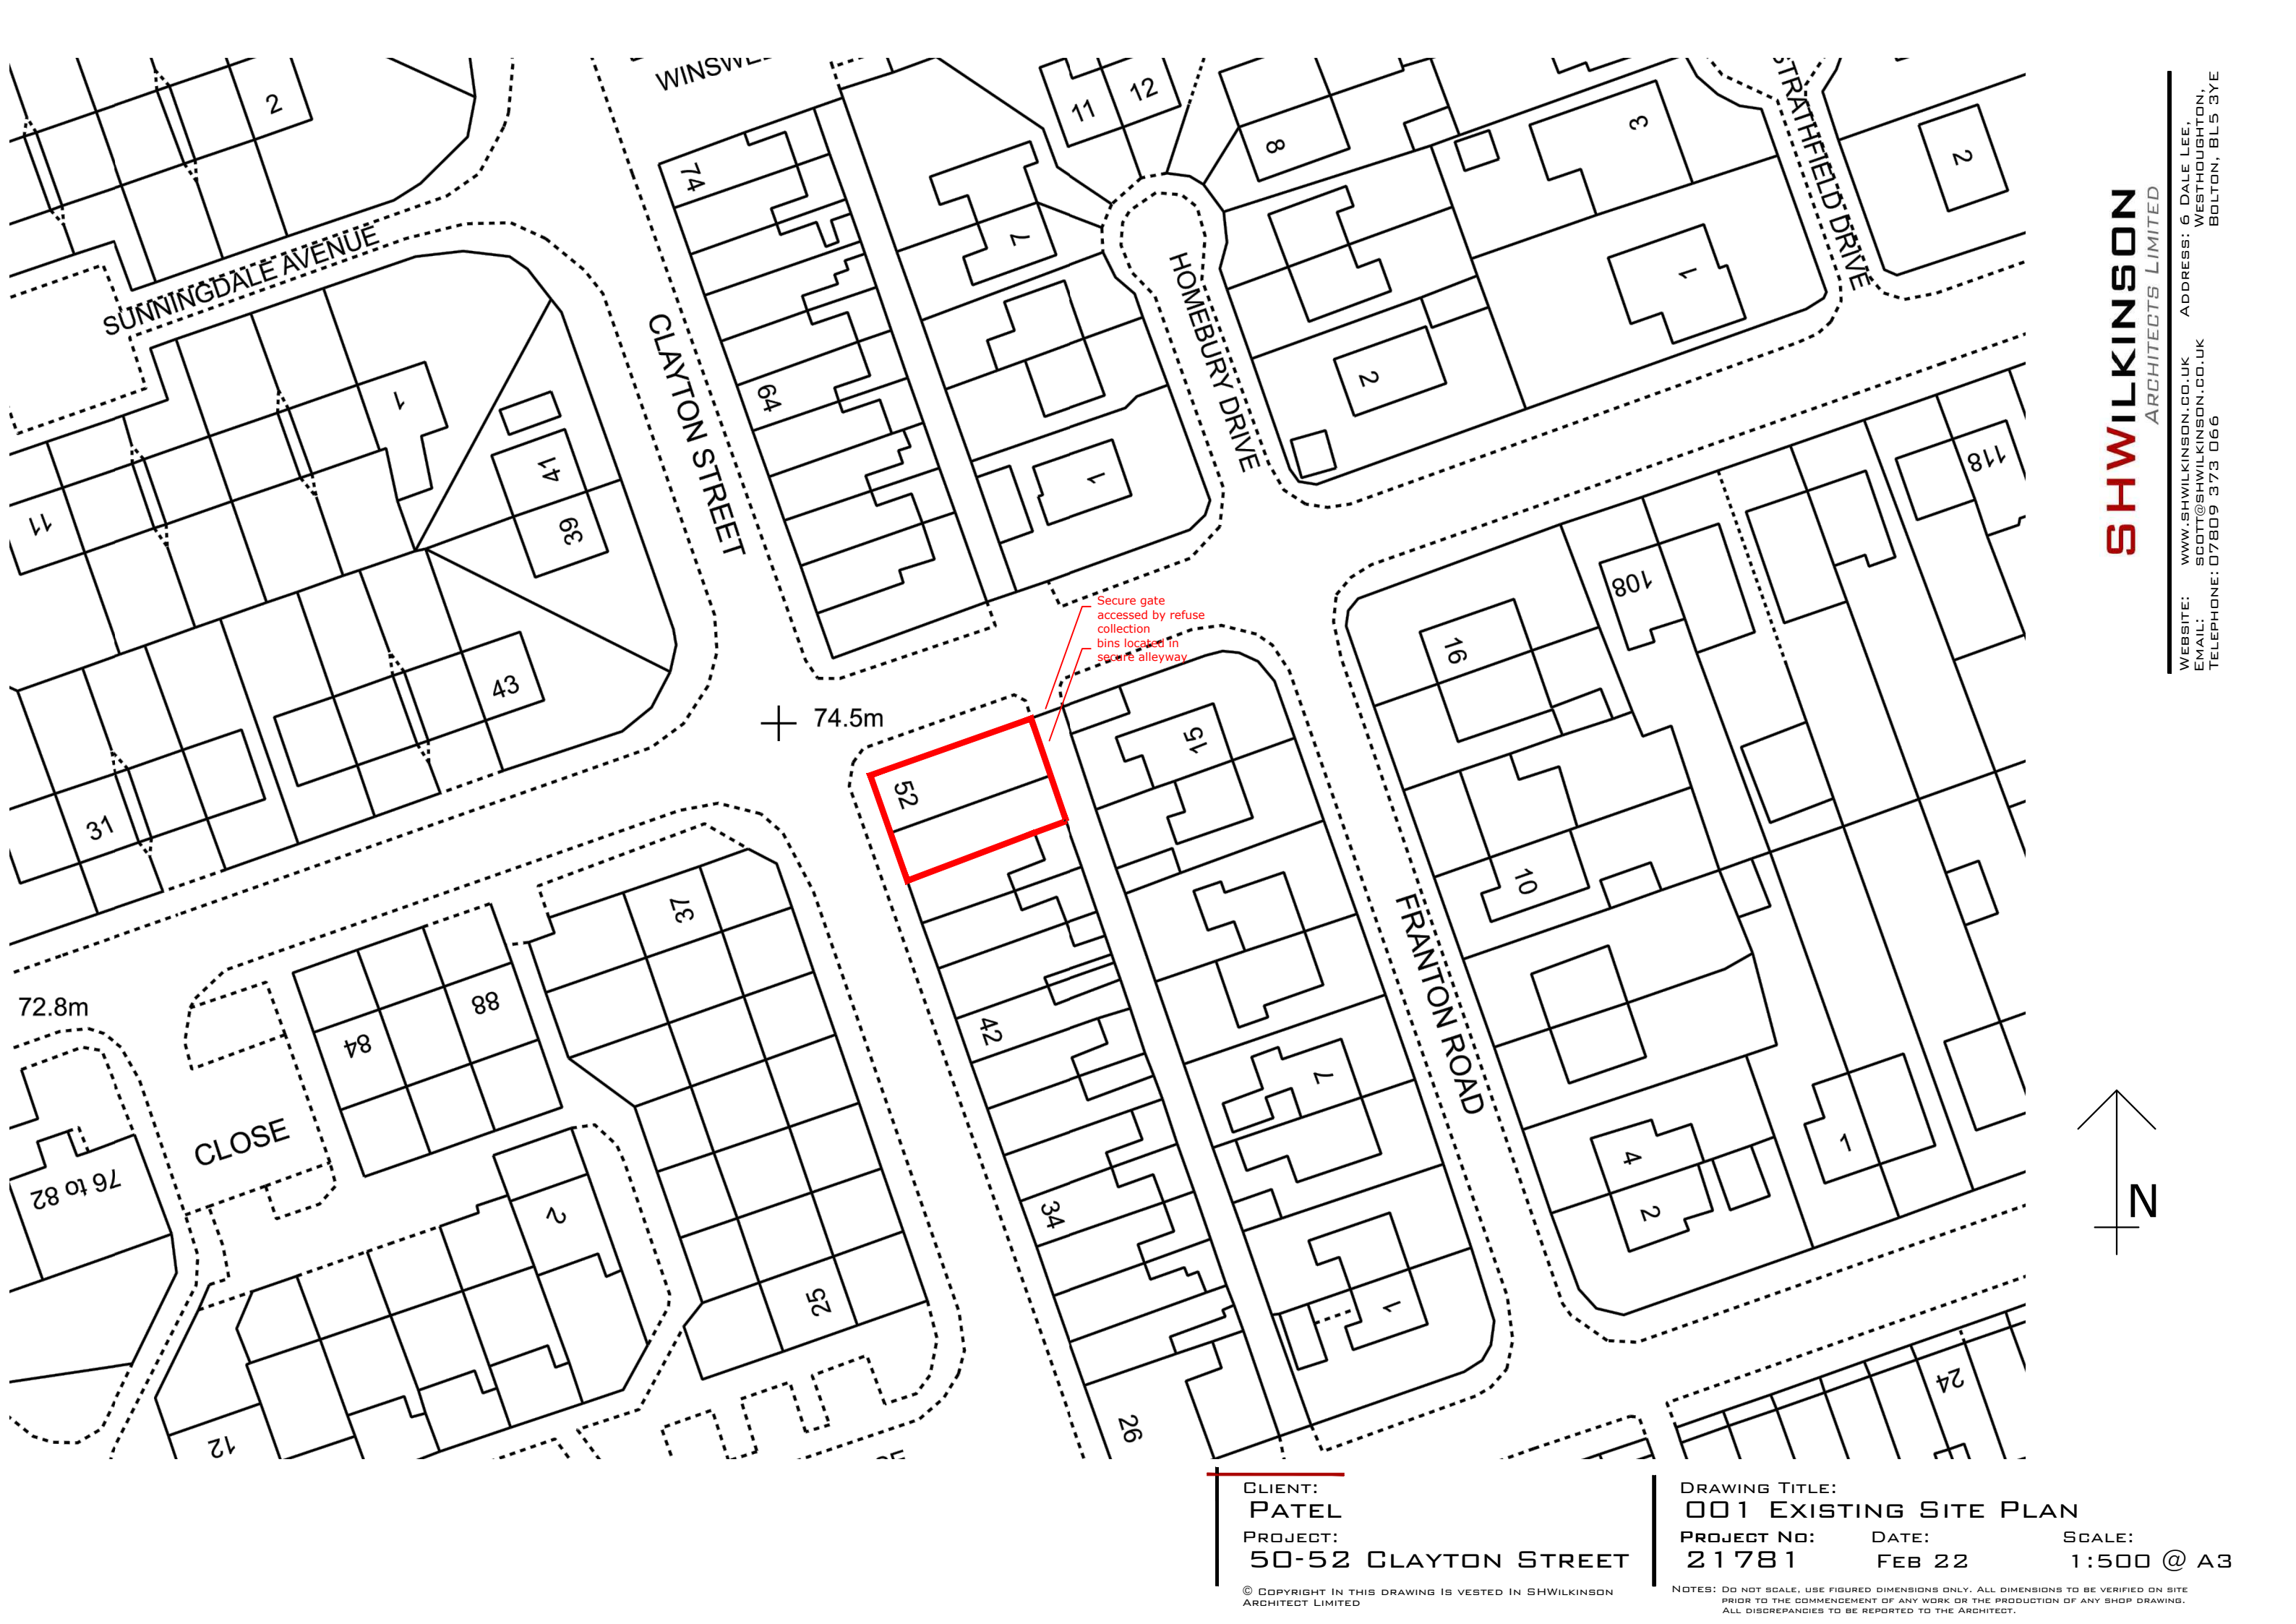

CLIENT:
PATEL
PROJECT:
50-52 CLAYTON STREET

DRAWING TITLE:
001 EXISTING SITE PLAN
PROJECT NO: **21781** DATE: **FEB 22** SCALE: **1:500 @ A3**