


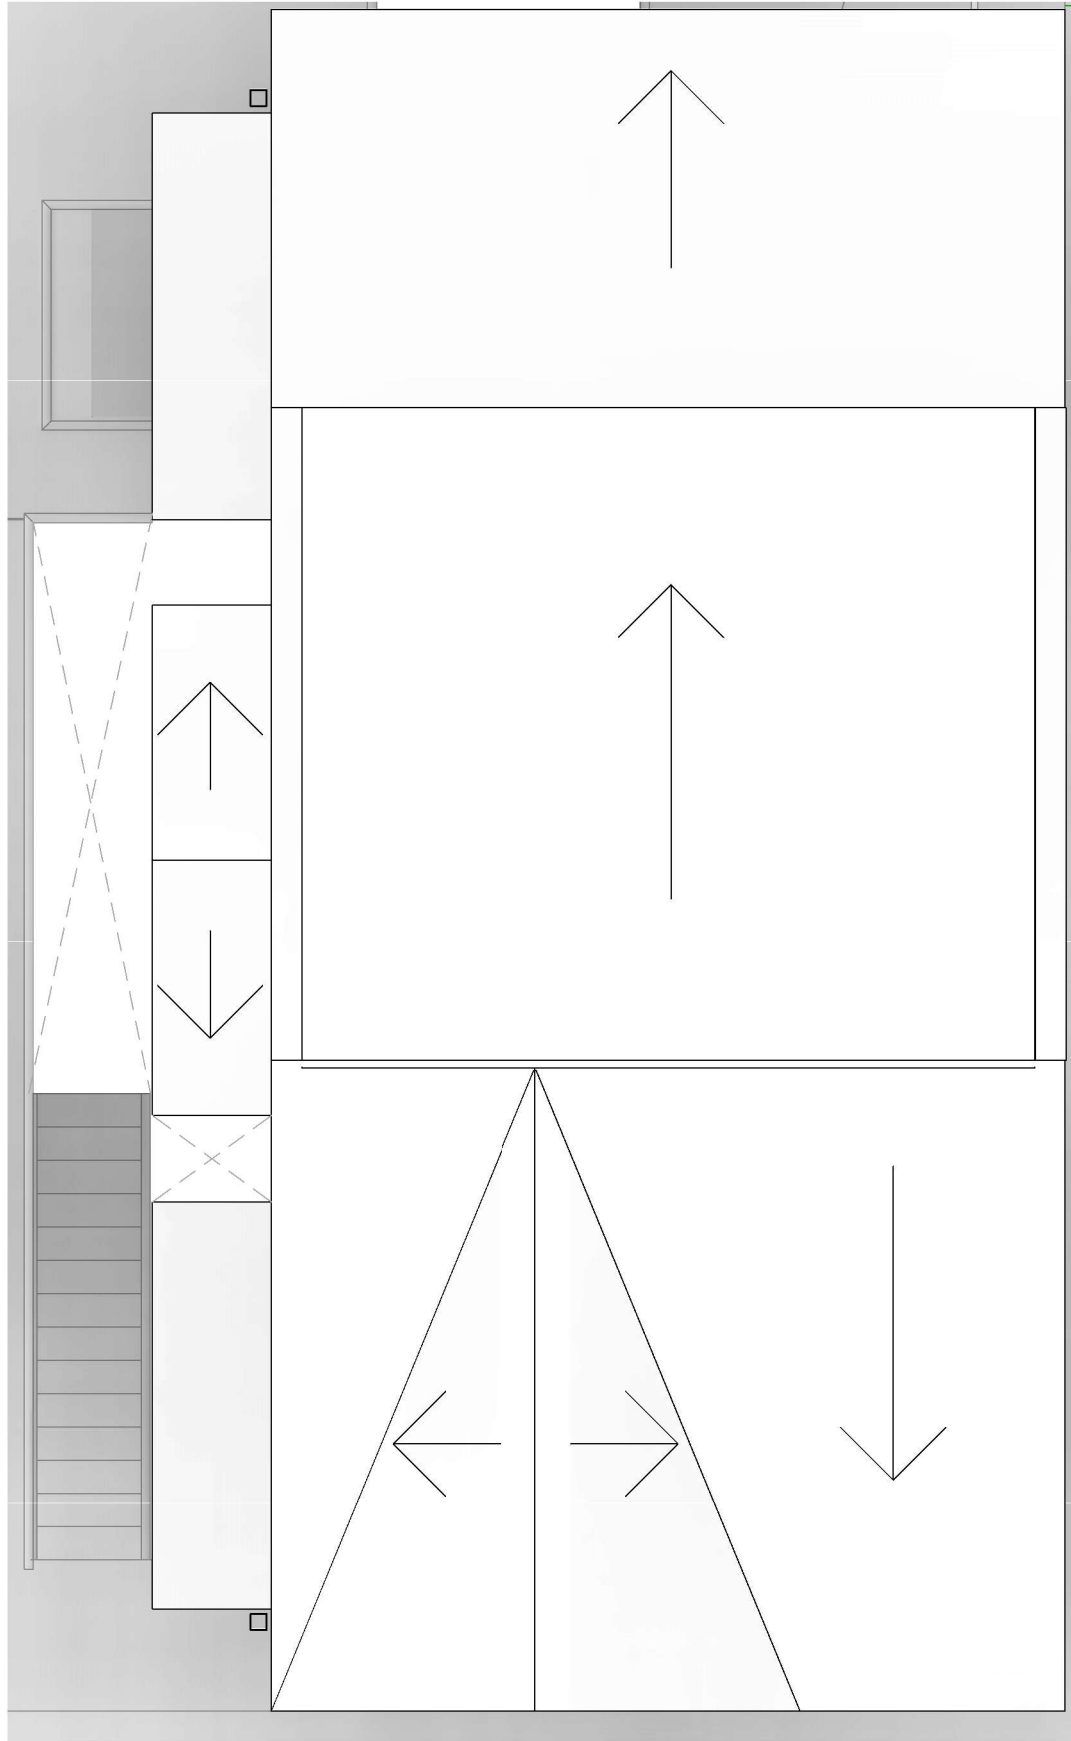

1 **Roof Plan**
1 : 50



2 **GA Section AA**
1 : 100

NOTES

All DIMENSIONS MUST BE CHECKED/ CONFIRMED ON SITE. ANY DISCREPANCIES MUST BE REPORTED TO THE ARCHITECT.

All relevant approvals (planning/ building regs) must be obtained prior to construction.

Structural engineer comment and calculations required for beam (including to all openings).

Rev -
A - Plans updated as per comments from meeting 04/2/17. AA 11/12/17
B - Plans and elevations updated as per comments from meeting dated 12/2/17. AA 12/12/17
C - Plans and elevations updated as per comments from meeting dated 28/2/17. AA 07/03/17
Status updated to planning AA 01/05/17

ZA
ZA ARCHITECTS

ZA Architects Ltd
70 Standfield drive Worsley
Manchester M28 1WB
T +44(0)7552209721
E info@za-architects.co.uk
www.za-architects.co.uk

project			
22 Honor St			
drawing			
Roof plan & GA Section			
project number	plot date	by	scale
2017.003		Approvers indicated	@A3
drawing number	rev	issue	status
GA_007	C	Planning	
This drawing is to be read in conjunction with all related drawings. All dimensions must be checked and verified on site before commencing any work or producing shop drawings. The originator should be notified immediately of any discrepancy. This drawing is copyright and remains the property of ZA Architects LTD.			