

DRAWING NOTES


COPYRIGHT ©
This drawing and the details herein are the copyright of MBH Design Studio Ltd. and must not be reproduced, altered or passed to any third party without prior written consent.

This drawing has been produced for the project listed below, is submitted in support of this application application to the Local Planning Authority and is not intended for use by any other person or for any other purpose.


Every effort has been made to ensure the accuracy of these drawings, however MBH Design Studio Ltd. accept no responsibility for any discrepancies arising from the reuse of survey information and preliminary drawings commissioned by the Applicant from others.

Materials
Structure steel framework powder coated covering with graphics
Reinforced glazed canopy top


Lighting
LED Down lights to achieve 100 lux on each bay

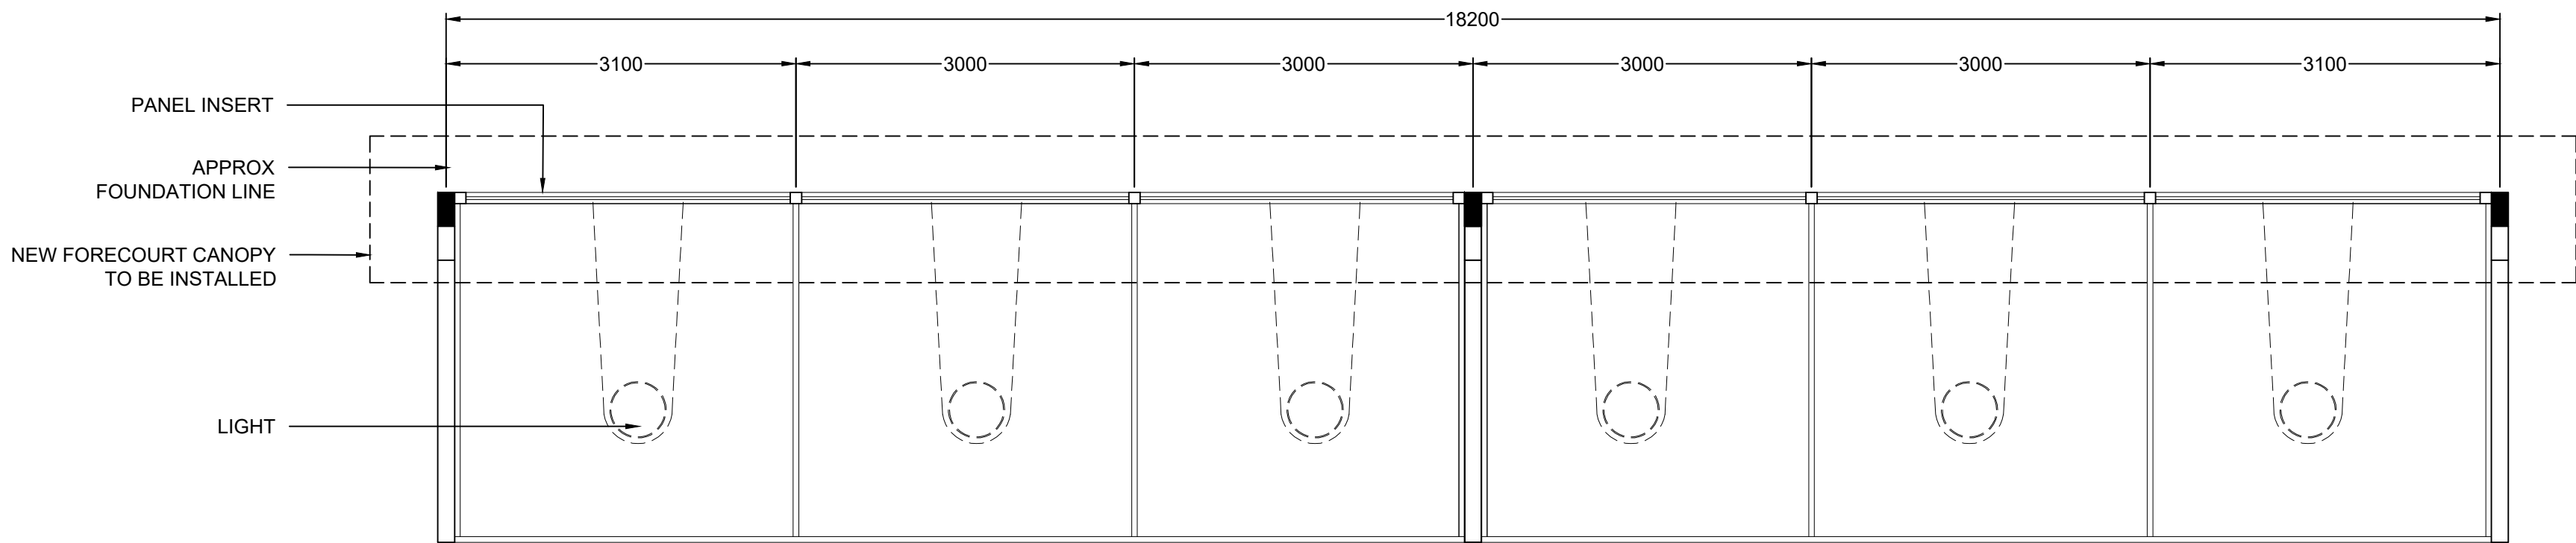



EV CANOPY- PLAN
Scale 1:50

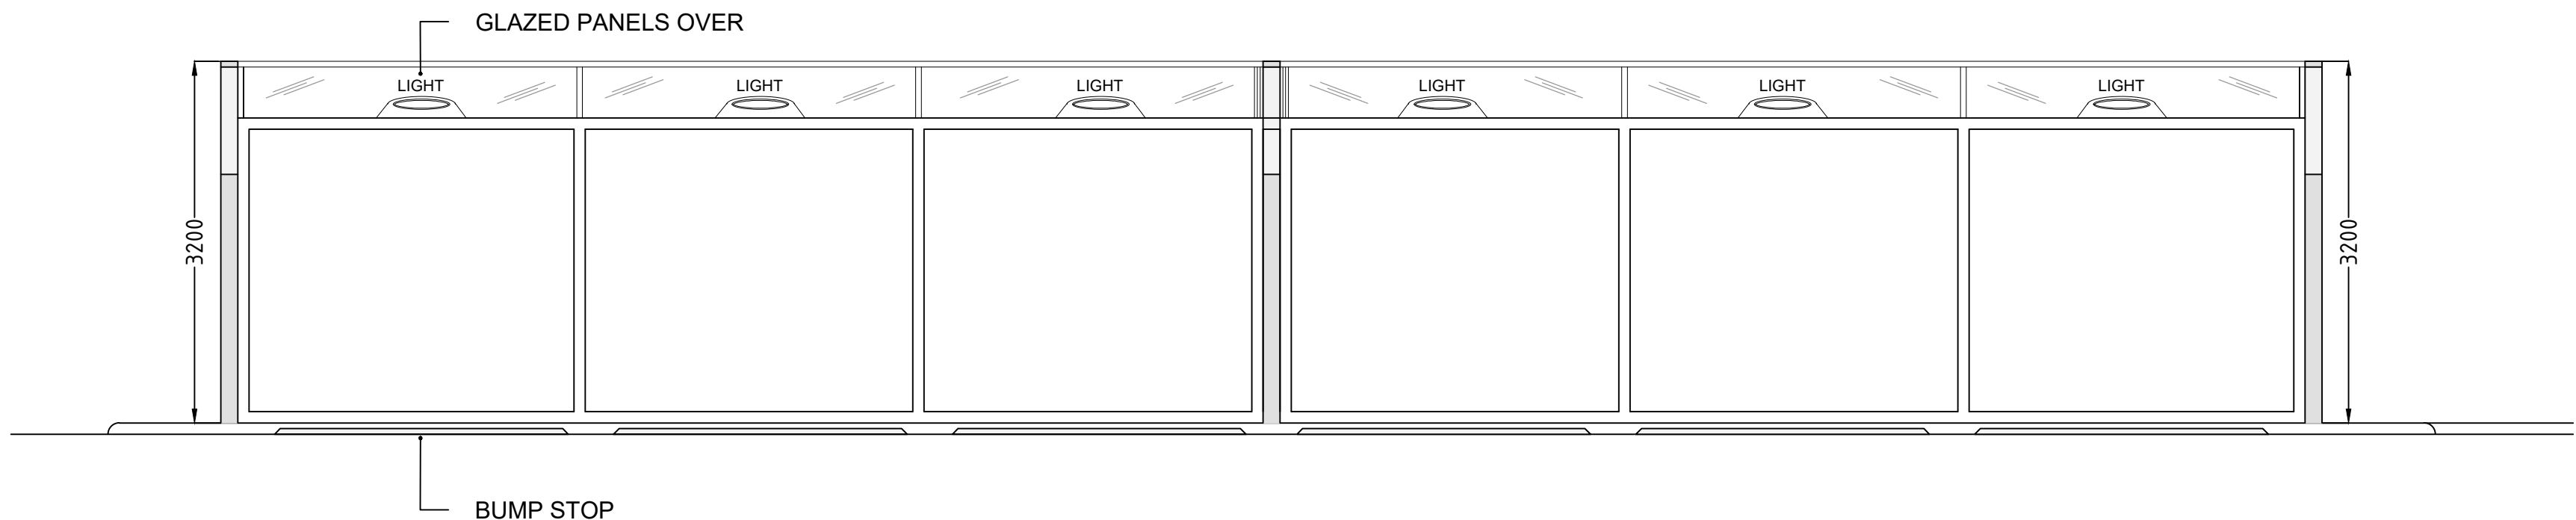


EV CANOPY FRONT ELEVATION
Scale 1:50

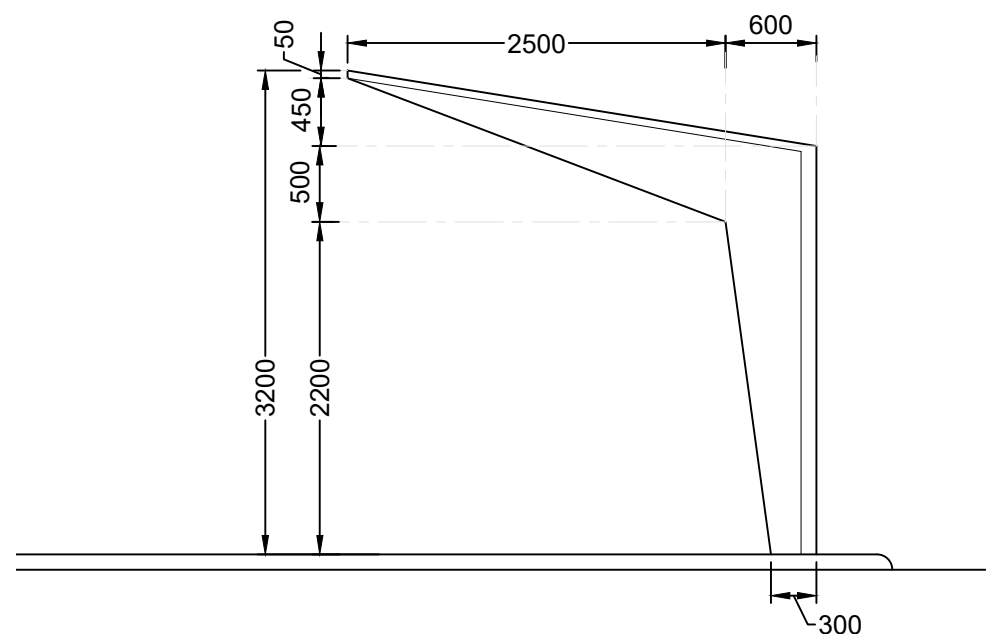

EV CANOPY SIDE ELEVATION
Scale 1:50

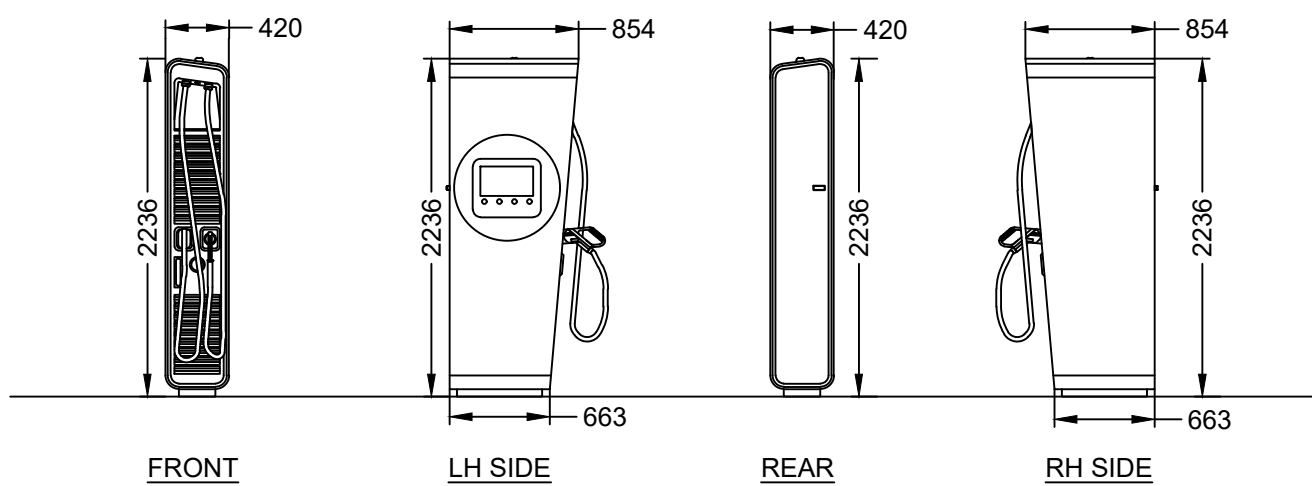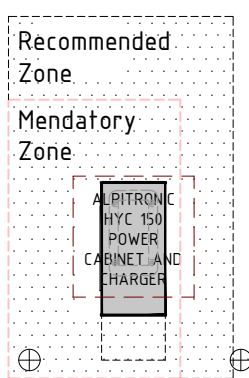

ALPITRONIC 150 HYC CHARGER
Scale 1:50

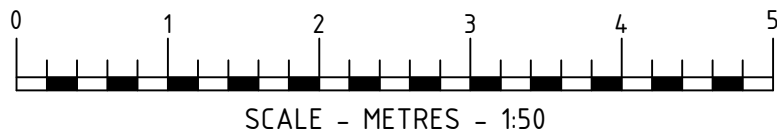

A	11/01/22	Updated to reflect current proposal	PJM/RRB
REV	DATE	DESCRIPTION	DRAWN/CHECKED
REVISION NOTES			
PLANNING			
 MBH Design Studio Ltd. Rosemount House, Rosemount Avenue, West Byfleet, Surrey, KT14 6LB www.mbhstd.com t: 01932 352 727 f: 01932 351 545			
CLIENT			
			
PROJECT			
FS408 MFG RUSHOLME SERVICE STATION 10 WILMSLOW ROAD MANCHESTER M14 5TQ			
DRAWING TITLE			
EV CANOPY & CHARGER DETAIL			
DRAWN BY	DATE	SCALE	PAPER SIZE
EJ	05/08/2021	1:50	A1
CHECKED BY	DRAWING NUMBER	REV.	
JN	13664-P03-408	A	