

PARAPET WALL / EDGE OF ROOF

GLAZED ROOF DOME

PARAPET EDGE GUTTER

FLAT ROOF

LINE OF EDGE PROTECTION

EXISTING GLAZED LINK ATRIUM ROOF


GLAZED ROOF DOME

LINEAR ROOFLIGHTS ABOVE
LECTURE THEATRE

CENTRAL 'VALLEY' GUTTER

ENCLOSED PLANT ROOM AT LOWER
LEVEL

RAISED AREA OF FLAT ROOFING

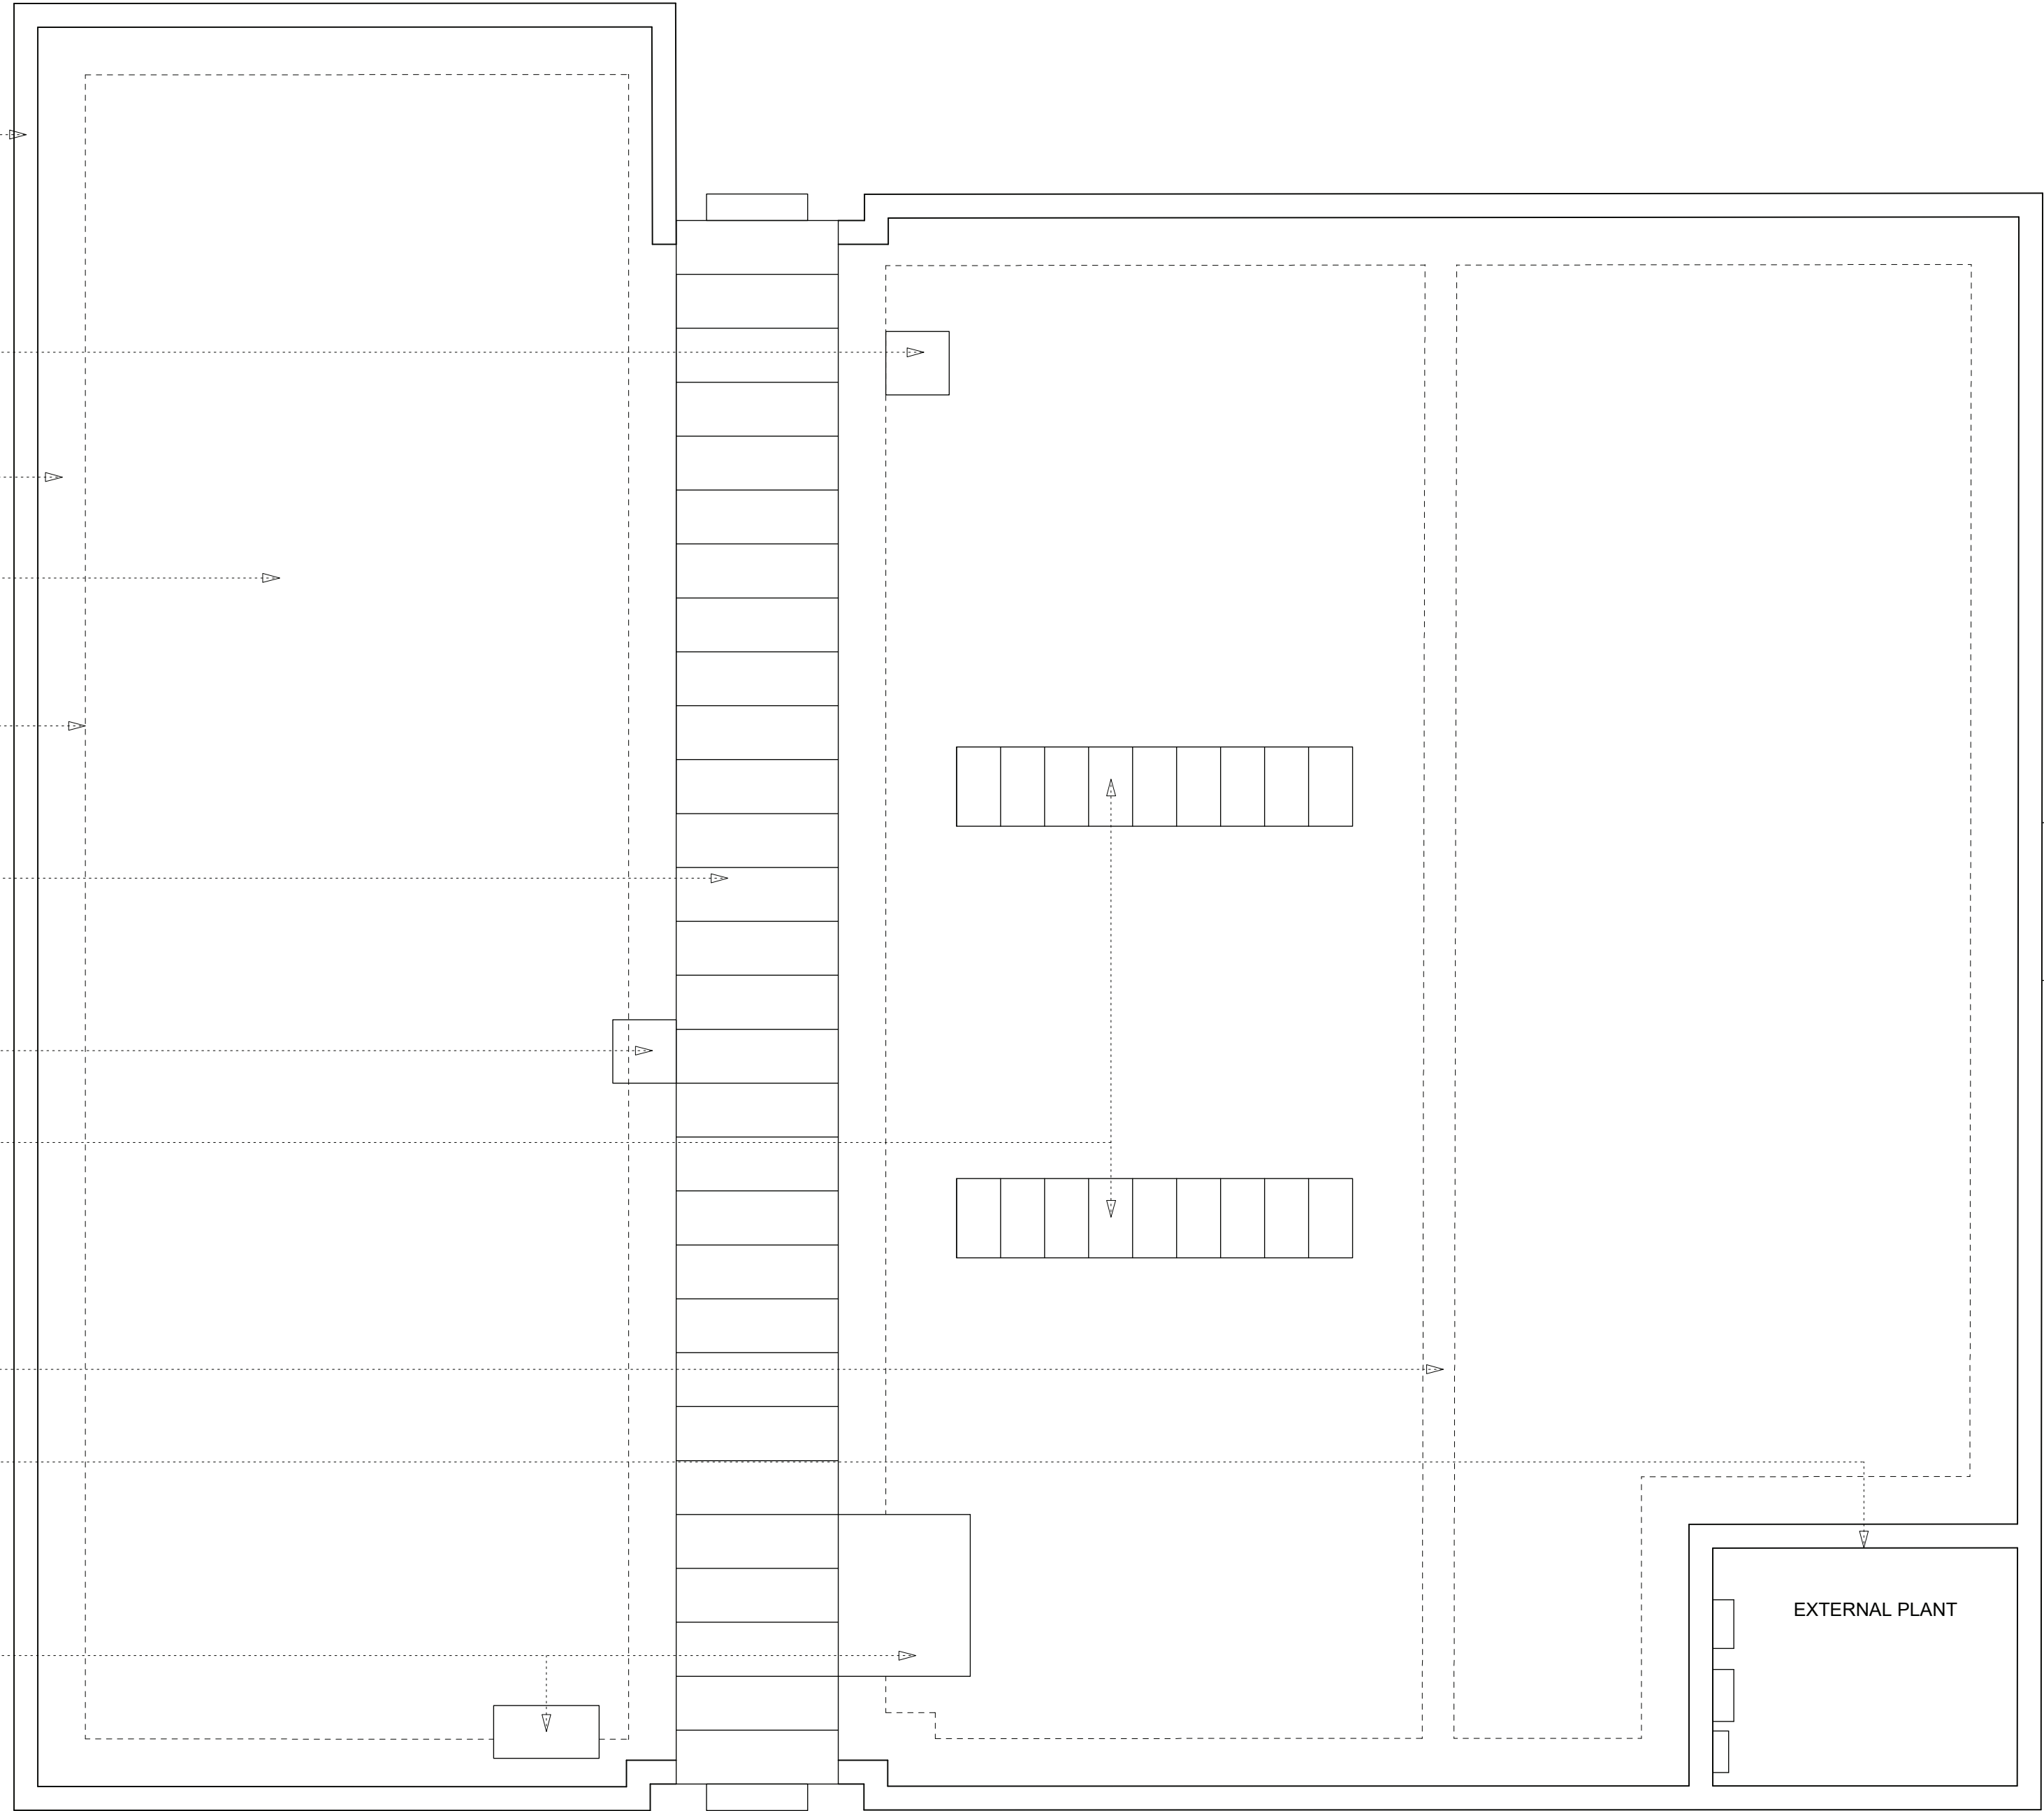

EXISTING ROOF PLAN

FLUE

LINK BRIDGE TO FROM KILBURN BUILDING

FLUE

KILBURN BUILDING

© BOWKER SADLER PARTNERSHIP LIMITED
■ THIS DRAWING IS THE SUBJECT OF COPYRIGHT WHICH VESTS IN BOWKER SADLER PARTNERSHIP LIMITED. IT IS AN INFRINGEMENT OF COPYRIGHT TO REPRODUCE THIS DRAWING, BY WHATEVER MEANS, INCLUDING ELECTRONIC, WITHOUT THE EXPRESS WRITTEN CONSENT OF BOWKER SADLER PARTNERSHIP LIMITED WHICH RESERVES ALL ITS RIGHTS
BOWKER SADLER PARTNERSHIP LIMITED ASSERTS ITS RIGHTS TO BE IDENTIFIED AS THE AUTHOR OF THIS DESIGN
■ DRAWING NOT TO BE SCALED.
■ REPORT ERRORS & OMISSIONS TO ARCHITECT.
■ CHECK ALL DIMENSIONS ON SITE
■ DRAWING TO BE READ IN CONJUNCTION WITH THE HEALTH AND SAFETY PLAN AND ALL RELEVANT RISK ASSESSMENTS

REV | DATE | DRN | CHKD |

PROJECT
**Molten Salt Nuclear
Research Laboratory**

CLIENT
**MANCHESTER
1824**
The University of Manchester

DRAWING
**IT Building
Existing Roof Plan**

SCALE 1 : 100	SHEET SIZE @A1	DRAWN DL	CHECKED AS	DATE 22.02.22
------------------	-------------------	-------------	---------------	------------------

BOWKER SADLERARCHITECTURE
A: Hatherlow House, Hatherlow, Romiley, Stockport SK6 3DY
T: 0161 406 7333
E: office@bowker-sadler.co.uk
W: www.bowker-sadler.co.uk

JOB No 21-012	DRAWING No 1004	REVISION
STATUS		Planning