


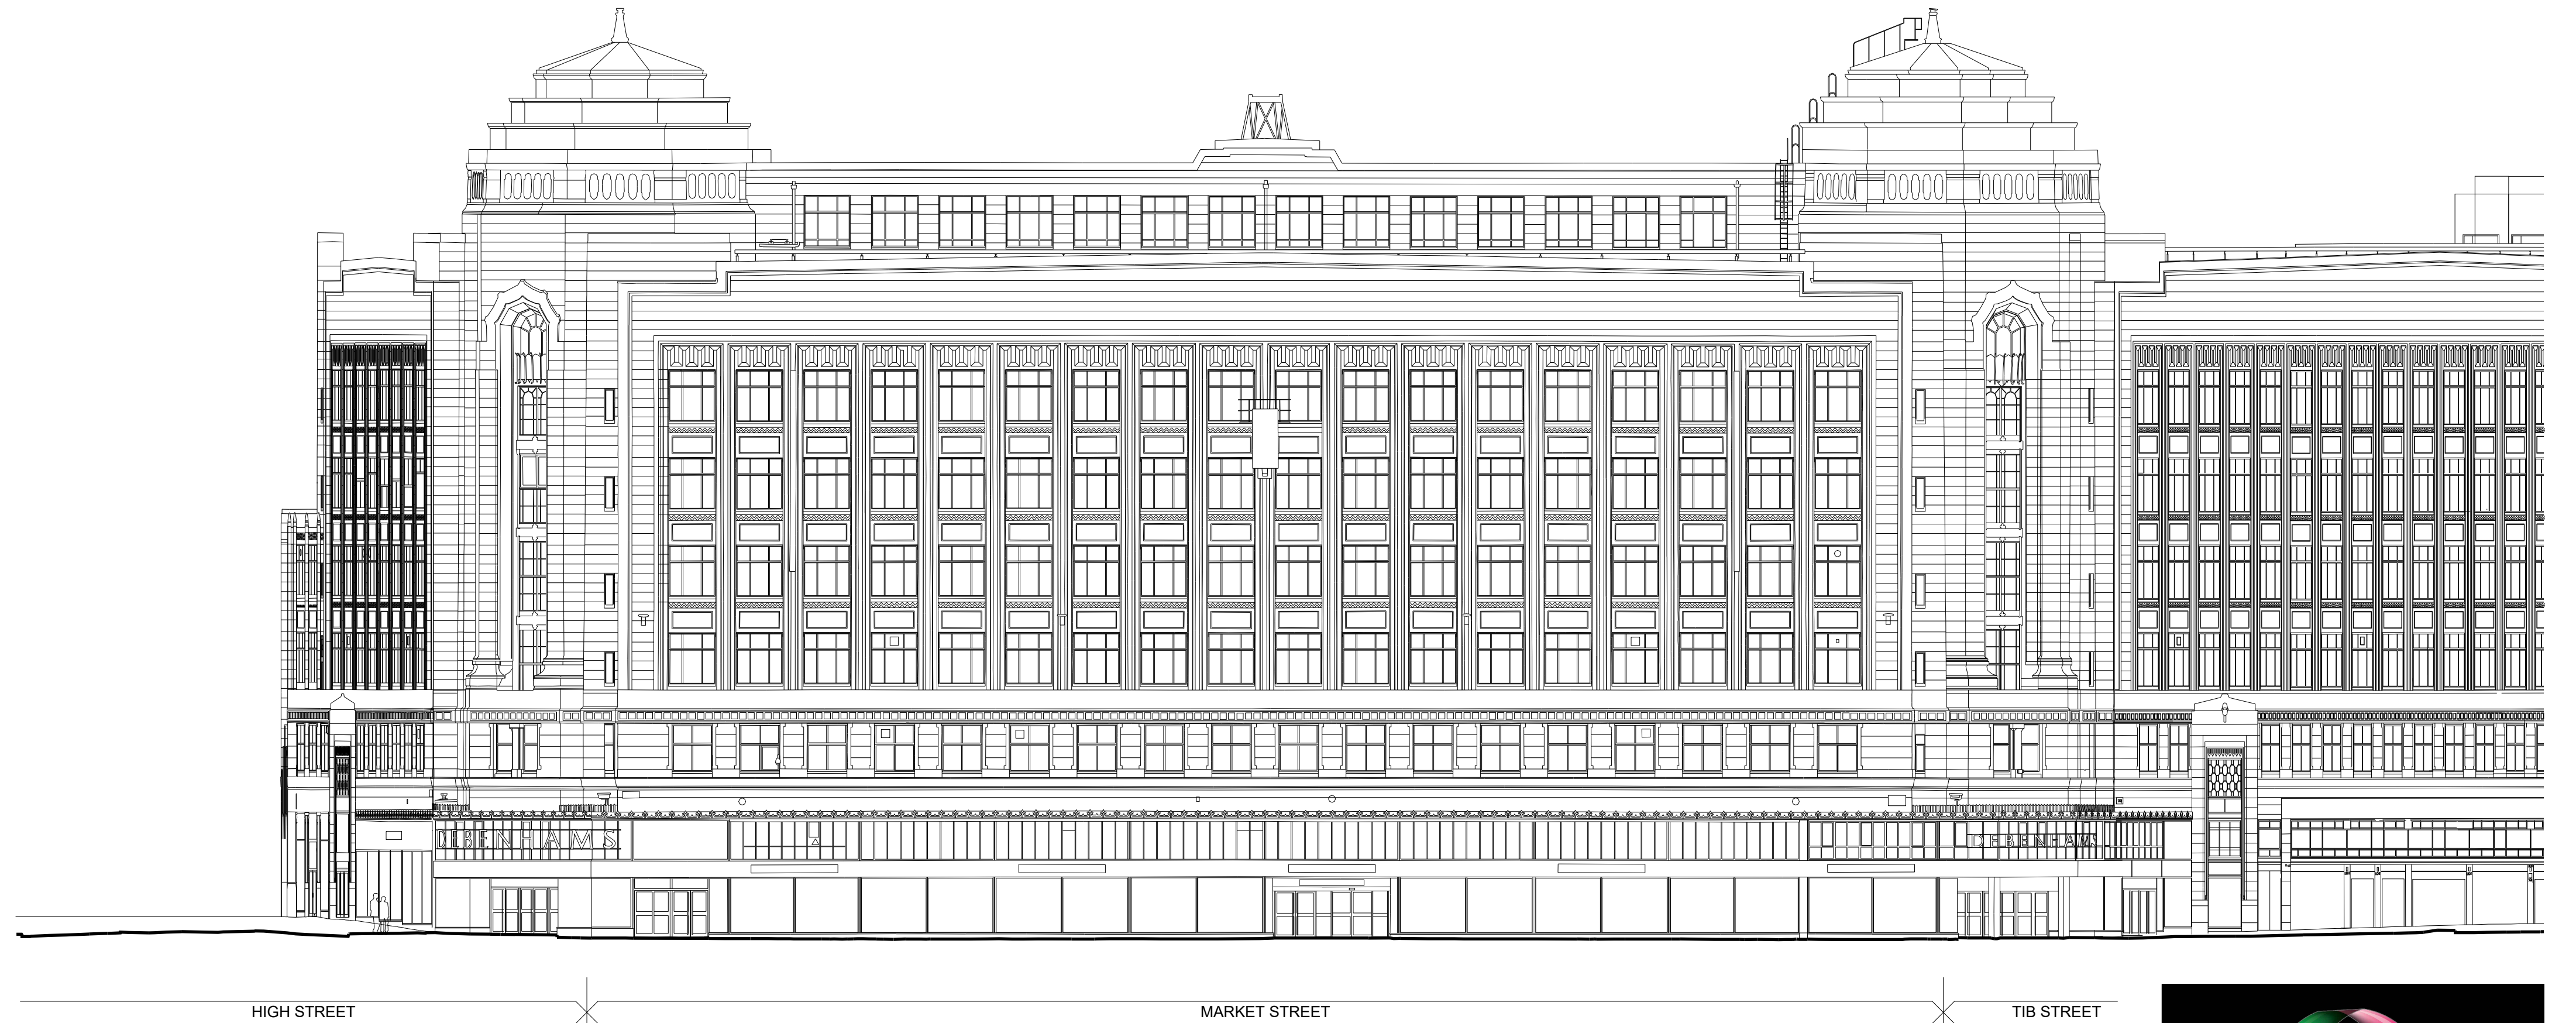

Market Street Elevation

0 1 2 3 4 5 10m

Rylands Building, Manchester South Elevation as Existing



First Floor, 44 Charlotte Street,
London, W1T 2NR
T. 0207 6372057 www.infinity-outdoor.co.uk

Scale	Size	Date
1:200	A2	Sept 2021

Drawing Title
South Elevation as Existing

Drawing Ref	Revision No.
IOL.RB.03	

This drawing is the property of Infinity Outdoor Limited (copyright is reserved). This drawing is issued on condition that it is not copied, reproduced, retained or disclosed to any unauthorised person, either wholly or in part without the consent in writing of Infinity Outdoor Limited.