


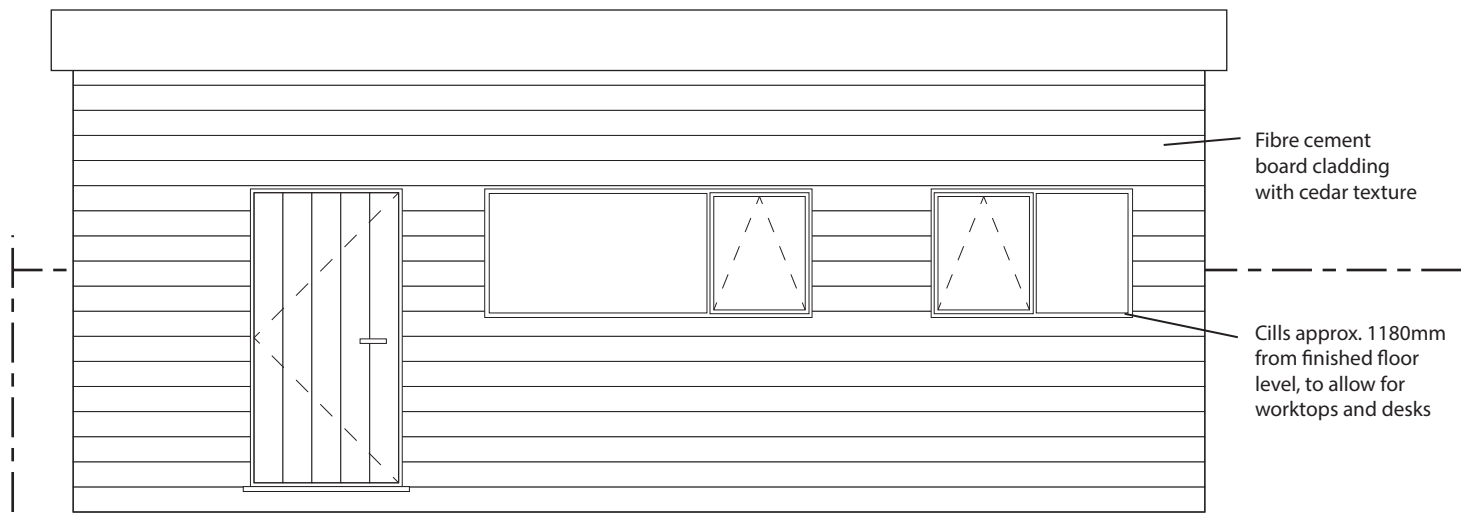


OUTBUILDING FRONT ELEVATION - NORTHWEST FACING




OUTBUILDING SIDE ELEVATION - NORTHEAST FACING



OUTBUILDING SIDE ELEVATION - SOUTHWEST FACING

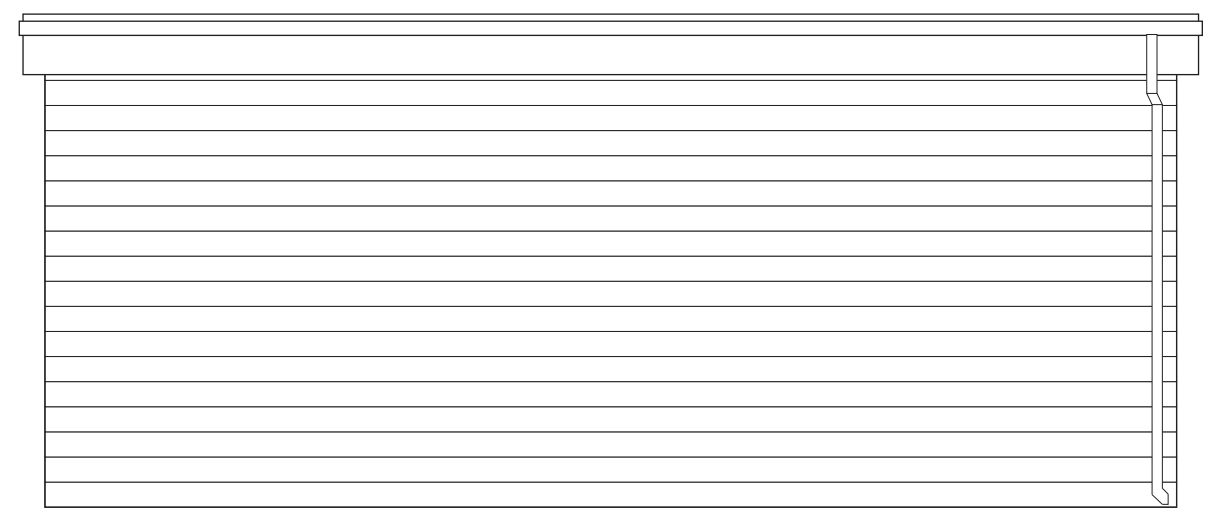

OUTBUILDING BACK ELEVATION - SOUTHEAST FACING

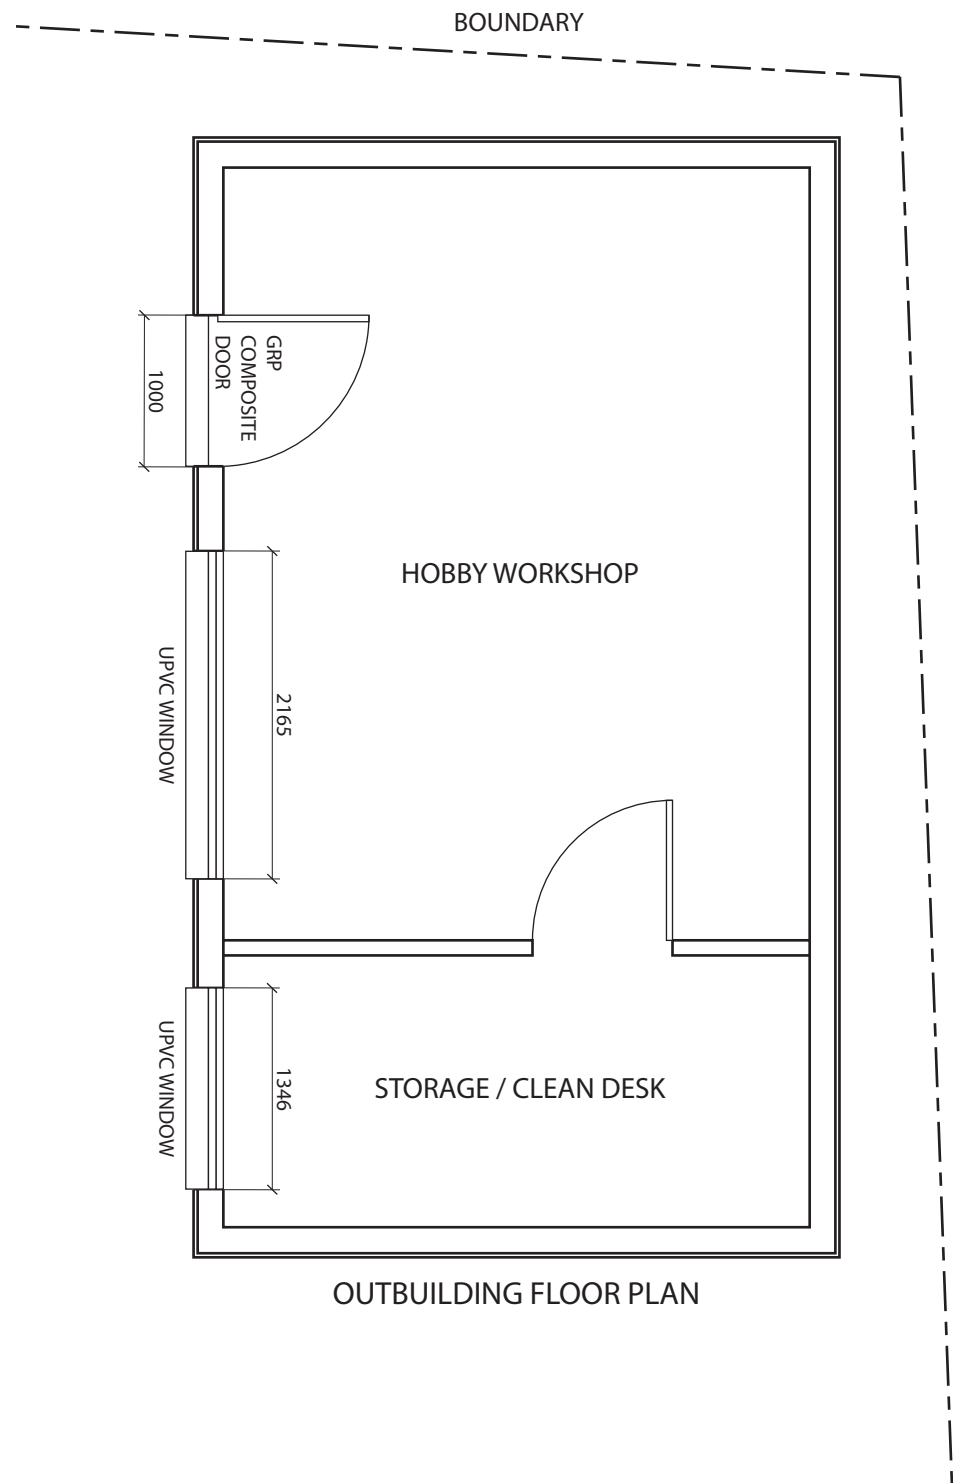

OUTBUILDING FLOOR PLAN



49 Rowarth Road, Manchester, M23 2UL	Floor plan and elevations	Scale 1:50 at A3	Date April 2022
	Nature of development Garden outbuilding to be used as a hobby workshop and storage area.	Drawing number 1	Revision N/A