


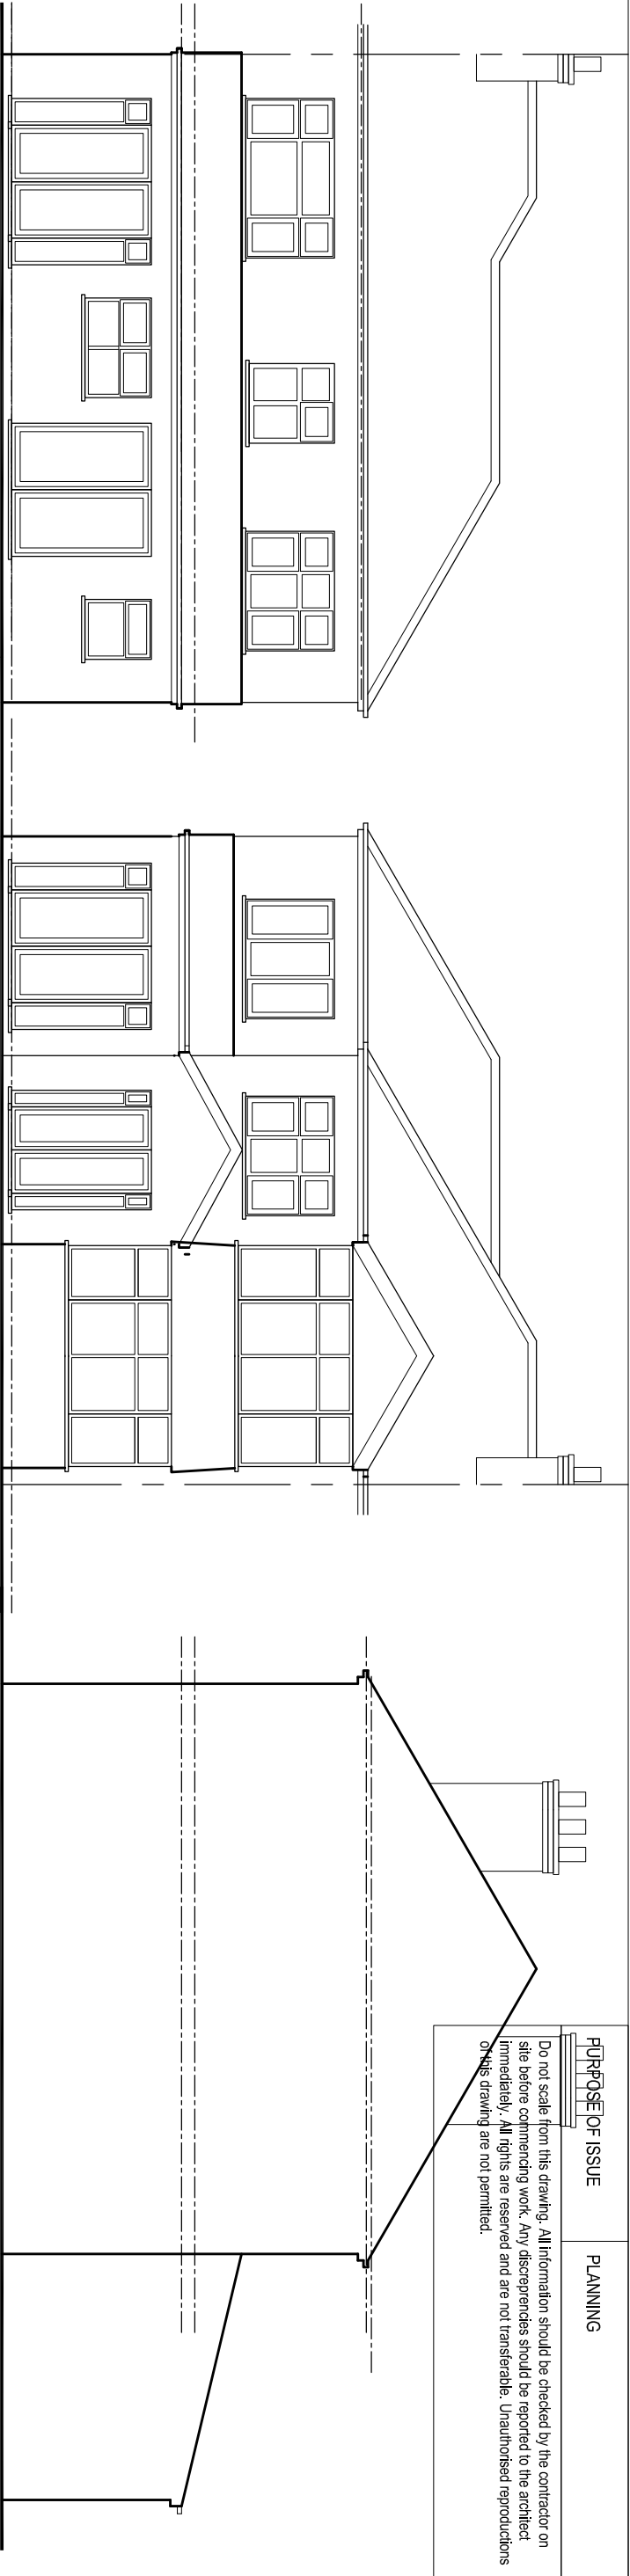


EXISTING REAR ELEVATION


EXISTING FRONT ELEVATION

EXISTING SIDE ELEVATION

GARDEN

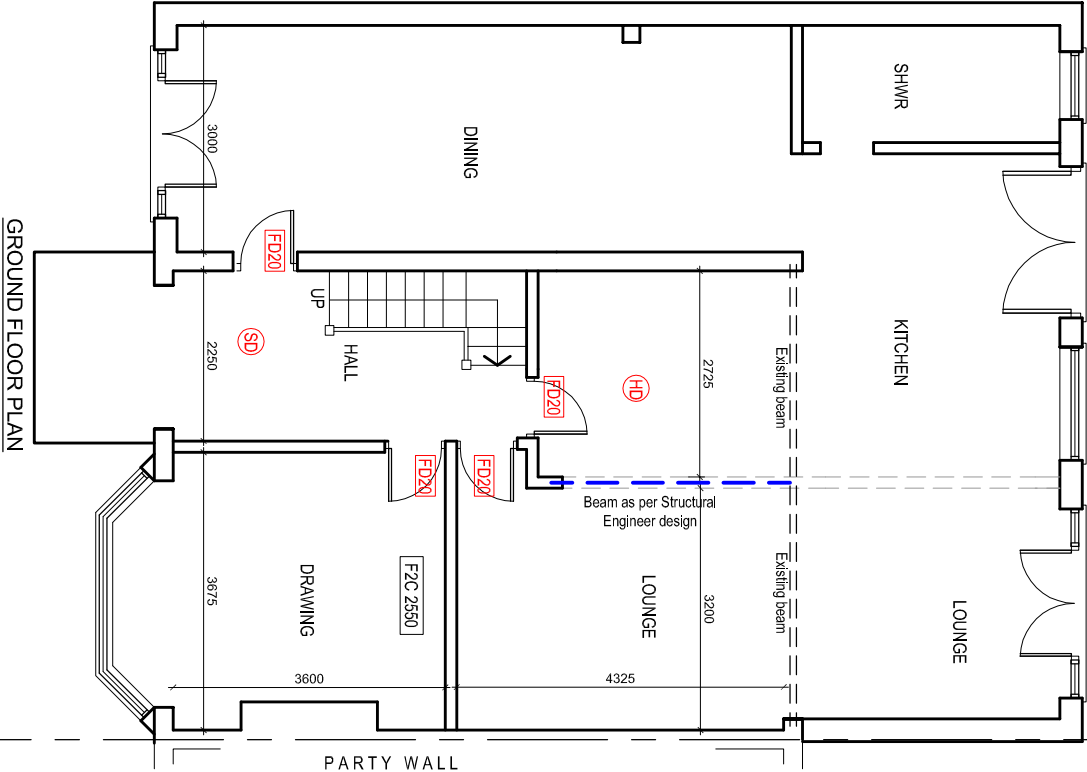

GROUND FLOOR PLAN

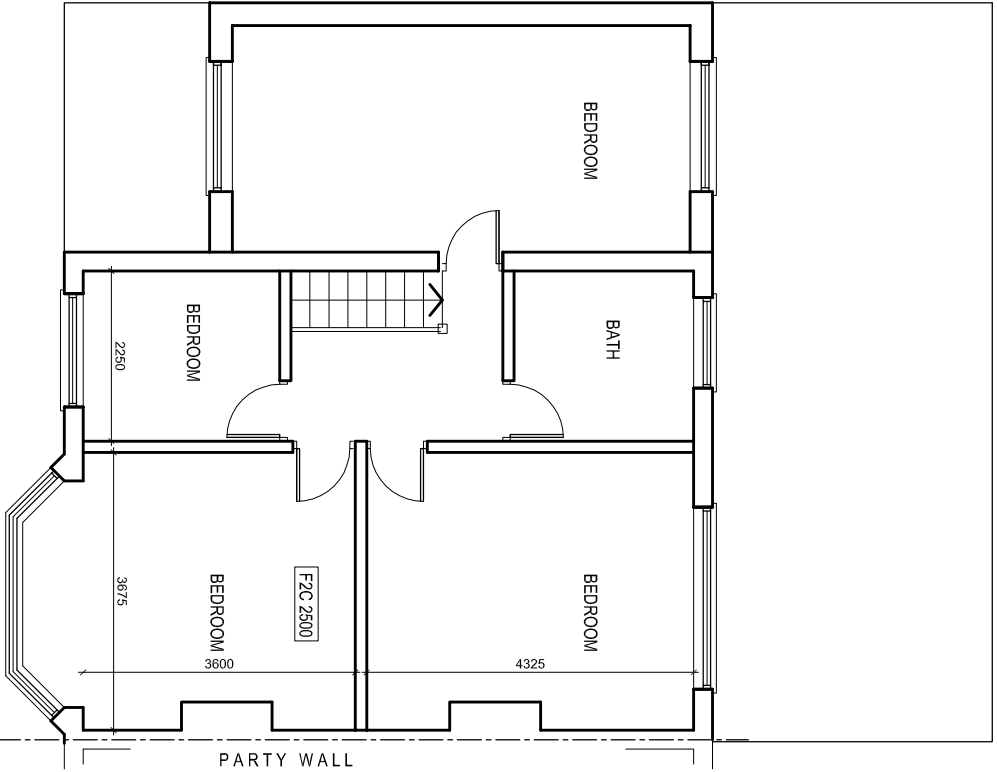

EXISTING FIRST FLOOR PLAN

EXISTING SIDE ELEVATION

PROJECT
240 Manley Road,
Whalley Range

CLIENT
-

DRAWING TITLE
Existing Plan

JOB No
-

DRAWING No
NA-B01

SCALE
1:100@A3

DATE
Dec. 2021

REVISION
-

t: 0782 895 3405
e: niamat@hotmail.co.uk

na design