




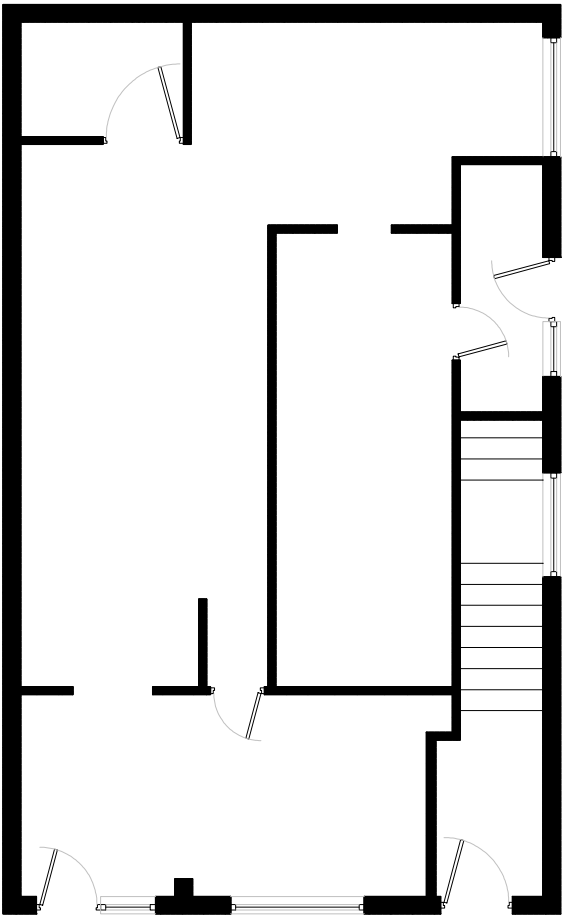


GROUND FLOOR
(scale 1/100)

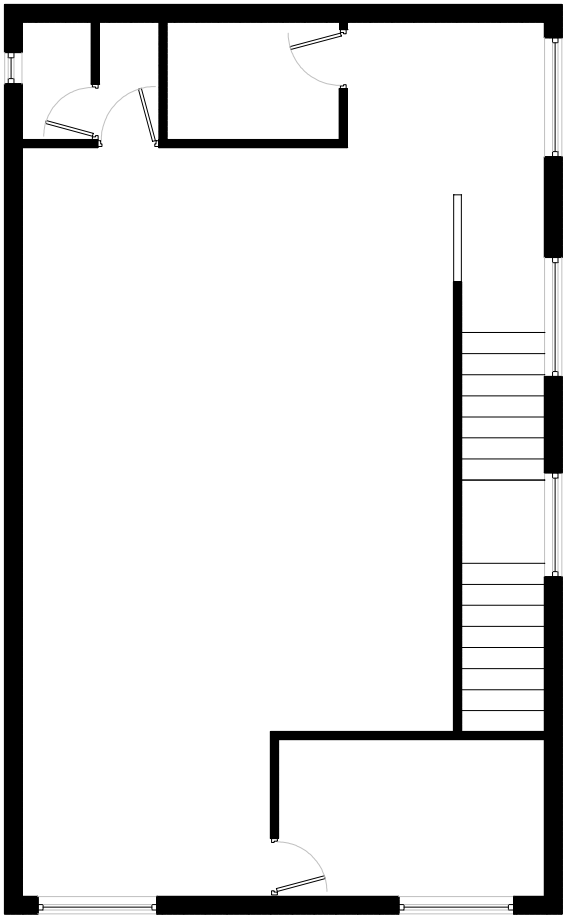


FIRST FLOOR
(scale 1/100)

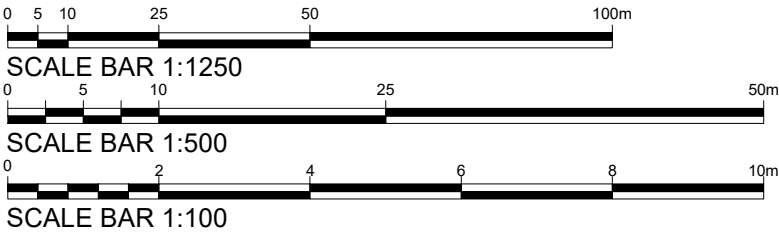

May St Elev (scale 1/100)

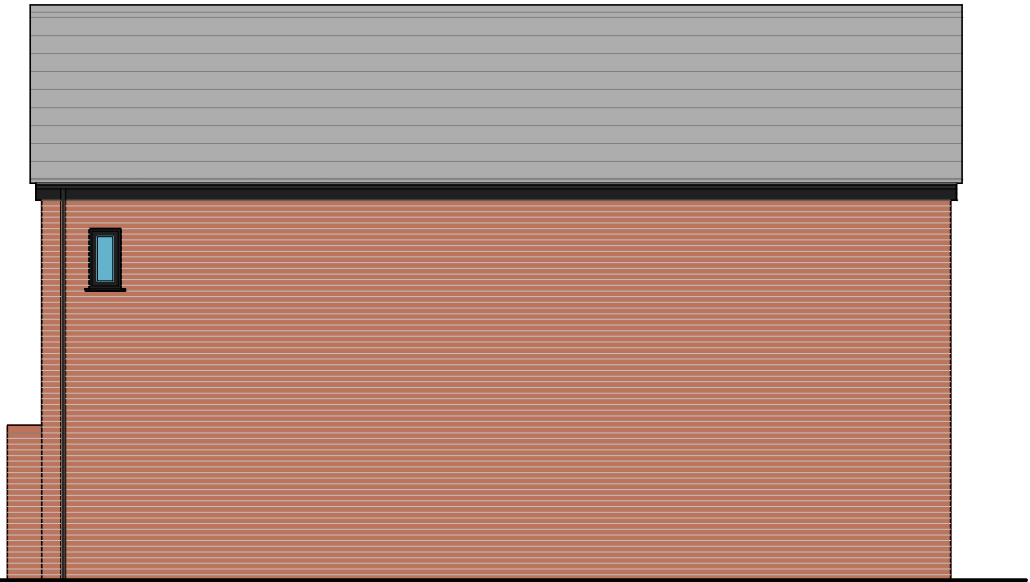

Rear Elev (scale 1/100)

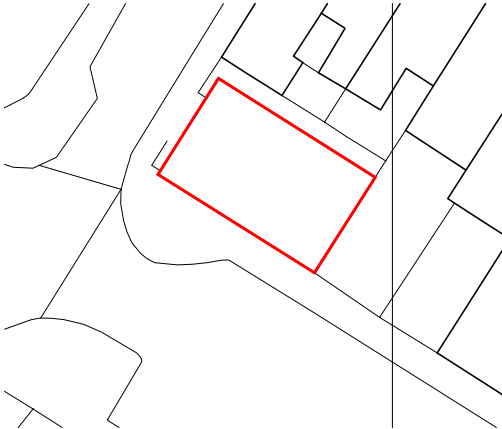


Block Plan (scale 1/500)



Location Plan (scale 1/1250)



Millwright St Elev (scale 1/100)

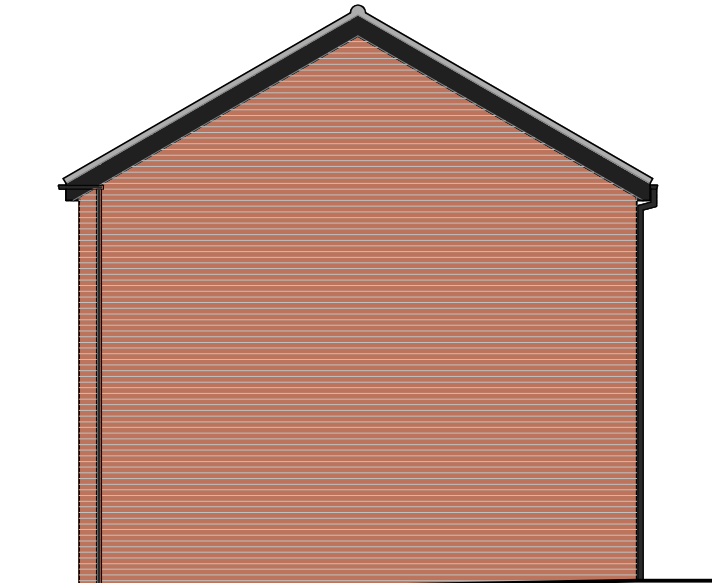

Rear Elev (scale 1/100)


GRANT ERSKINE ARCHITECTS LTD SHALL HAVE NO RESPONSIBILITY FOR ANY USE MADE OF THIS DOCUMENT OTHER THAN FOR THAT WHICH IT WAS PREPARED AND ISSUED.

ALL DIMENSIONS SHOULD BE CHECKED ON SITE.

DO NOT SCALE FROM THIS DRAWING.

ANY DRAWING ERRORS OR DIVERGENCES SHOULD BE BROUGHT TO THE ATTENTION OF GRANT ERSKINE ARCHITECTS LTD AT THE ADDRESS SHOWN BELOW.

NOTES

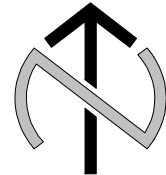

REVISION / DESCRIPTION	DRAWN	CHECKED	DATE

GRANT ERSKINE ARCHITECTS
Suite 5, 3rd Floor
61 Mosley Street
Manchester
M2 3HZ

07974 099796
0161 236 9761

gpe@granterskinearchitects.com
www.granterskinearchitects.com

Grant Erskine Architects Limited Reg. No. 07477118

PROJECT TITLE MILLWRIGHT STREET FAILSWORTH	
PROJECT NUMBER 20211217	
DRAWING TITLE PROPOSED FLOOR PLANS, ELEVATIONS, LOCATION PLAN AND BLOCK PLAN	SCALE AS NOTED @A3
	DATE 10/03/22
DRAWING No. (20)A002	REVISION -