





SITE PLAN

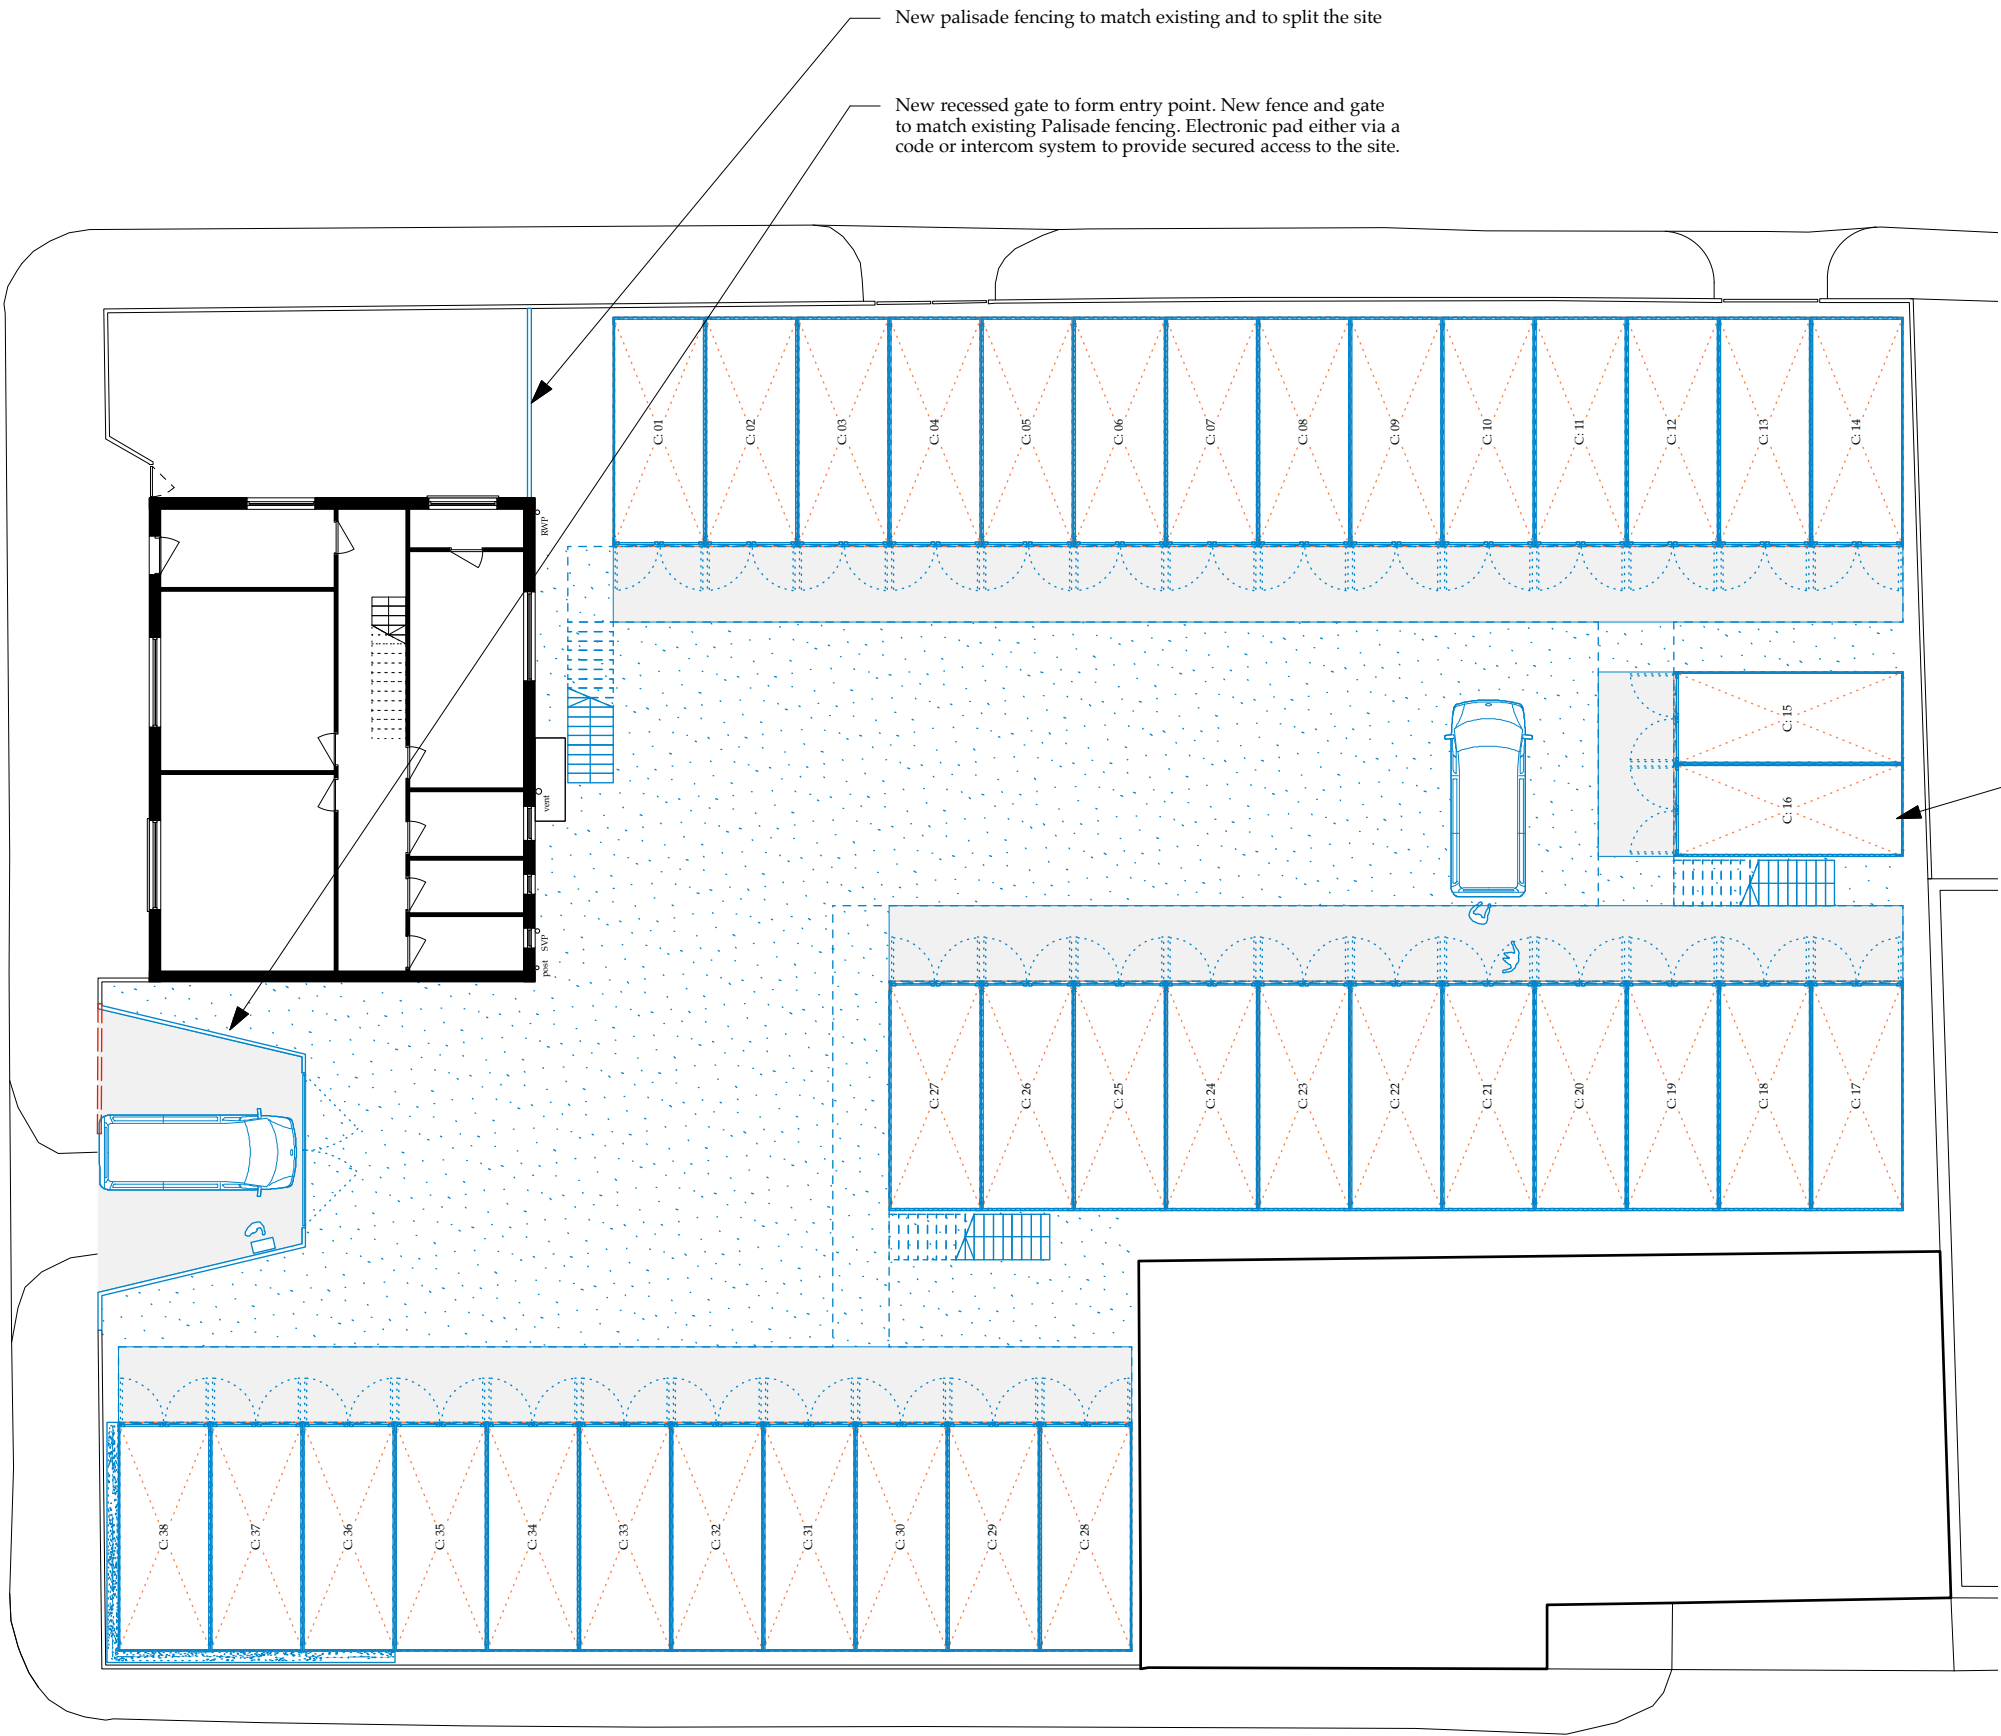

**PARK STREET 495 - Containers**  
ARCHITECTURAL EMPORIUM Ltd  
EMAIL: mail@architectural-emporium.co.uk  
WEB: www.architectural-emporium.co.uk  
ADDRESS: 13 Hope St, Liverpool, L1 9BQ  
PHONE: +44 (0)151 363 0000

 

- North Point

| Key:                       |  |
|----------------------------|--|
| Existing walls             |  |
| Proposed items             |  |
| Removed items              |  |
| Gravel for free drainage   |  |
| New permeable paved strips |  |
| New first floor decking    |  |

40 x 20 ft storage containers  
Containers to be supported on concrete blocks at each corner to allow water to flow into gravel underneath  
Containers to be painted the same colour throughout.

|                                                        |              |
|--------------------------------------------------------|--------------|
| RevA: 08.04.22<br>Container number reference clarified |              |
| FOR: PLANNING                                          |              |
| CHECKED BY: TW                                         | DRAWN BY: AK |
| SCALE: 1:200                                           |              |
| PAPER SIZE: A3                                         |              |
| JOB: PARK STREET 495 - Containers                      |              |
| <b>C-2.100_RevA</b><br>FIRST ISSUE: 15.02.22           |              |
| PROPOSED GROUND FLOOR PLAN                             |              |