


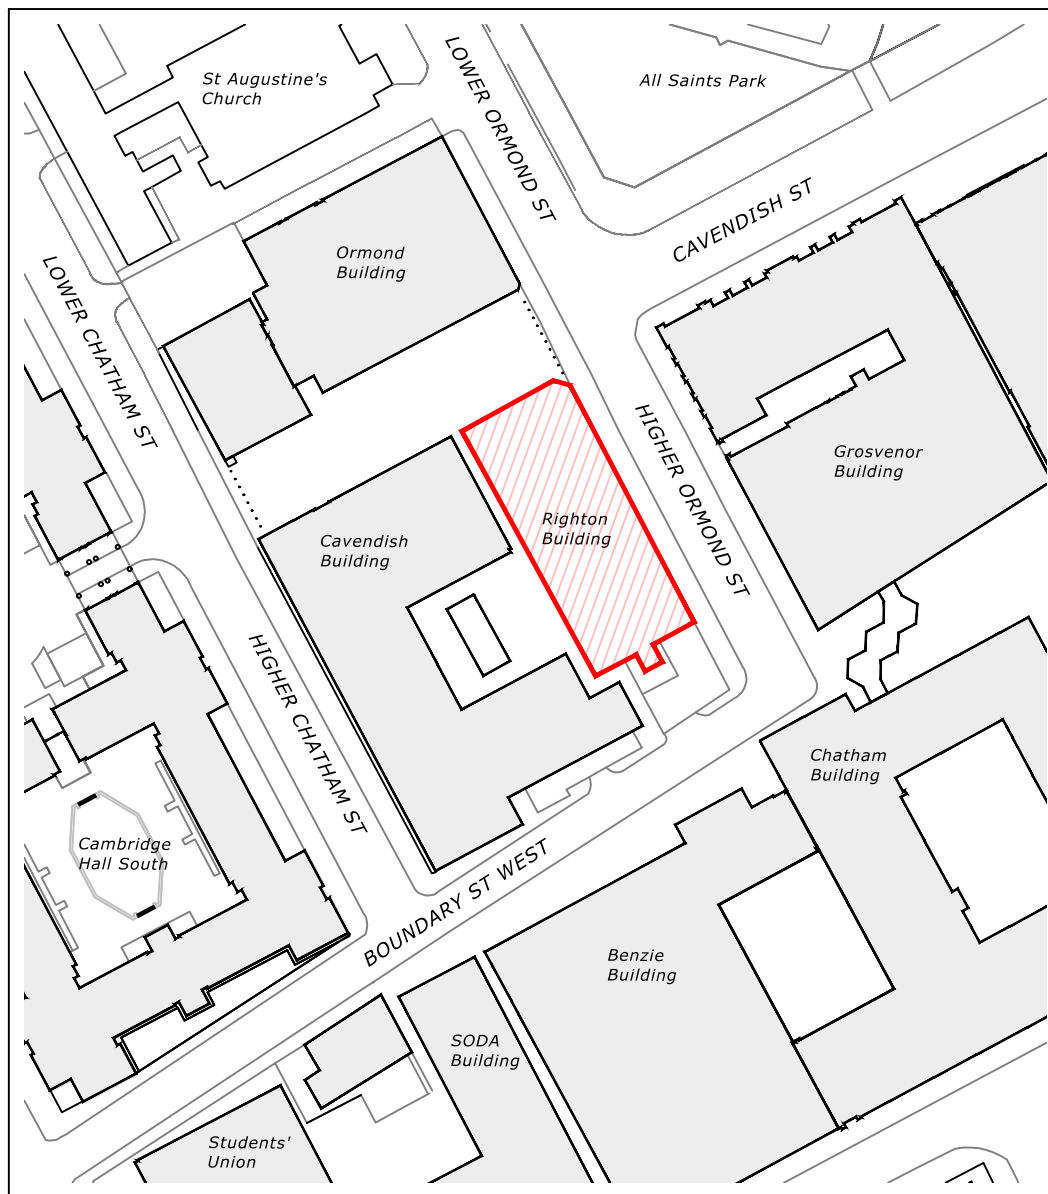

Righton Building Location

(scale 1:1250)

Building address:

Manchester Metropolitan University
Cavendish Street
Manchester
M15 6BG

Rev.	Description	Check	Drawn	Date	Rev.	Description	Check	Drawn	Date	Notes:
00					00					
00					00					
00					00					
00					00					

Site: All Saints Campus		Title: 01_Location & Site Plan	
Property: Righton		Filename: Righton Basement Asbestos	
Drawn: CAS	Scale: 1:1250 @ A4	Date: Jan 2022	Project No.: 00278
			Revision: -