


Proposed - South Elevation

Scale: 1:100

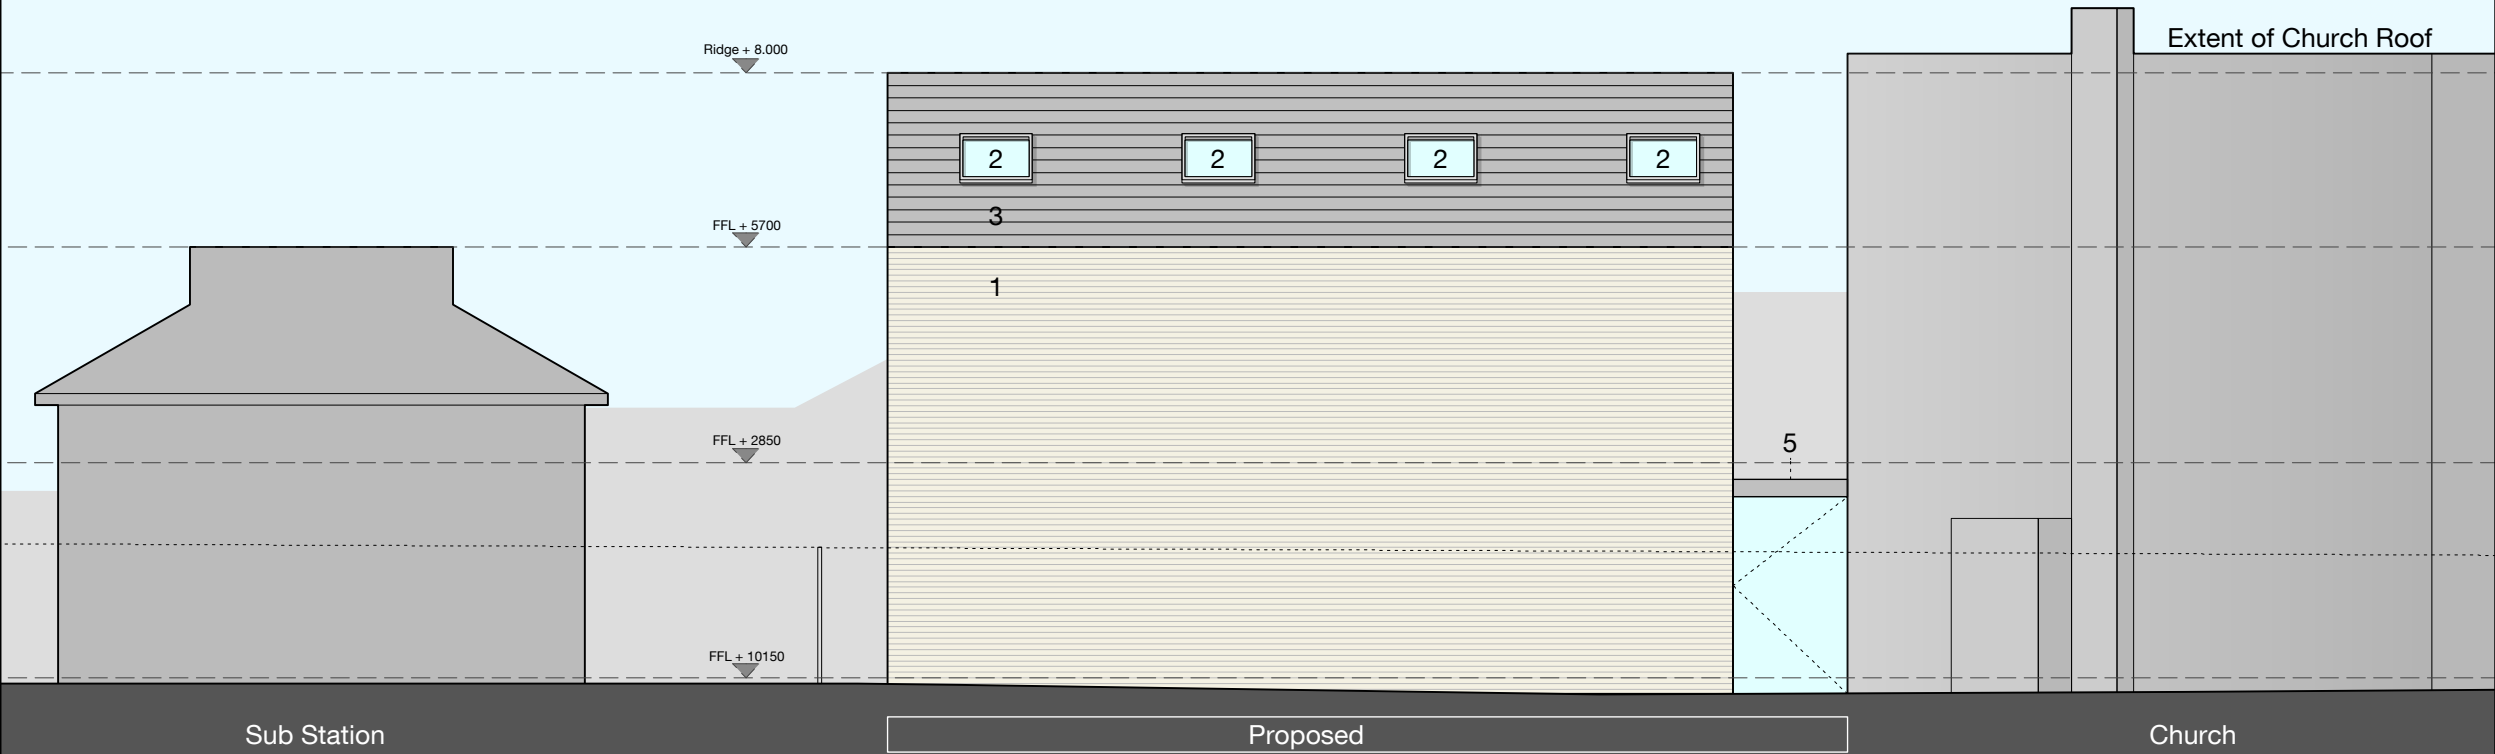


Crowcroft Road

Issue.	NOTES	DATE
1	First Issue	30/11/18

Notes	
1	Brick facade
2	Roof light
3	Tiled roof
4	Windows
5	Flat roof structure

Proposed - North Elevation

Scale: 1:100

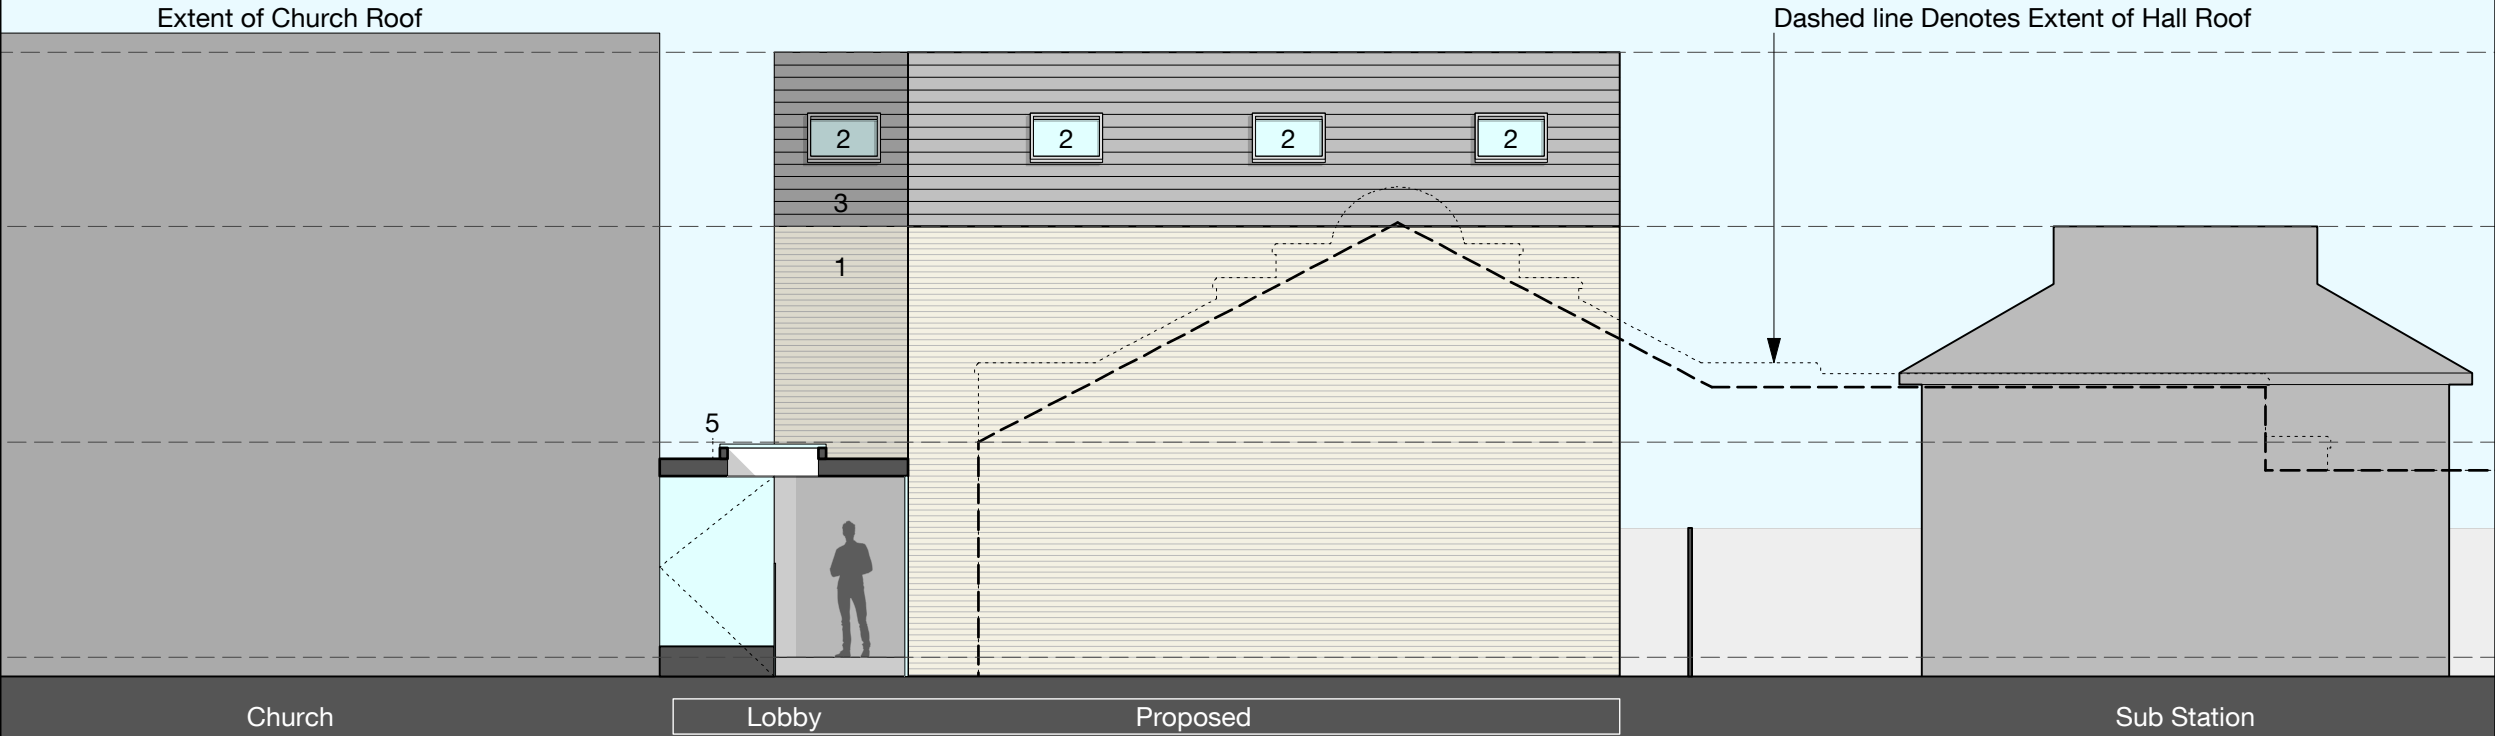

paulashtonarchitects

204.3.201
Prop - Eles - North South
Planning Permission
PTA 01/03/22 A3

DO NOT SCALE FROM THIS DRAWING. | © PAUL ASHTON ARCHITECTS.
TO BE READ IN CONJUNCTION WITH REFERENCED DOCUMENTATION. |
ALL DIMENSIONS TO BE CONFIRMED ON SITE BY CONTRACTOR PRIOR TO
FABRICATION. | ARCHITECT TO BE INFORMED IN GOOD TIME OF ANY
DISCREPANCIES BETWEEN DESIGN DRAWINGS & SITE DIMS.