



Studio Charrette will not be responsible for any principal designer duties under CDM 2015.
No site work is to be carried out until permissions are in place. Site searches to be carried out before any works to site.
All structural elemental/associated calculations to be confirmed and provided by structural engineer.


NOTES:
This drawing is not a working drawing, and is only for the purpose of the following:
A - Planning Submission
B - Building Regulations Submission
The client/contractor is responsible for obtaining the best design of any discrepancy or, otherwise, the drawing and any other relevant documents.
All existing walls, foundations and bricks or other structural elements are to be confirmed and repaired and adequate for increased loading where relevant and to work accordingly.
Any existing walls to be removed are to be confirmed and, including prior to removal.
Boundaries, angles, and dimensions are to be provided to the main contractor prior to work commencing.
Written dimensions only to be used from this drawing. If it should contact the lead designer for clarification.

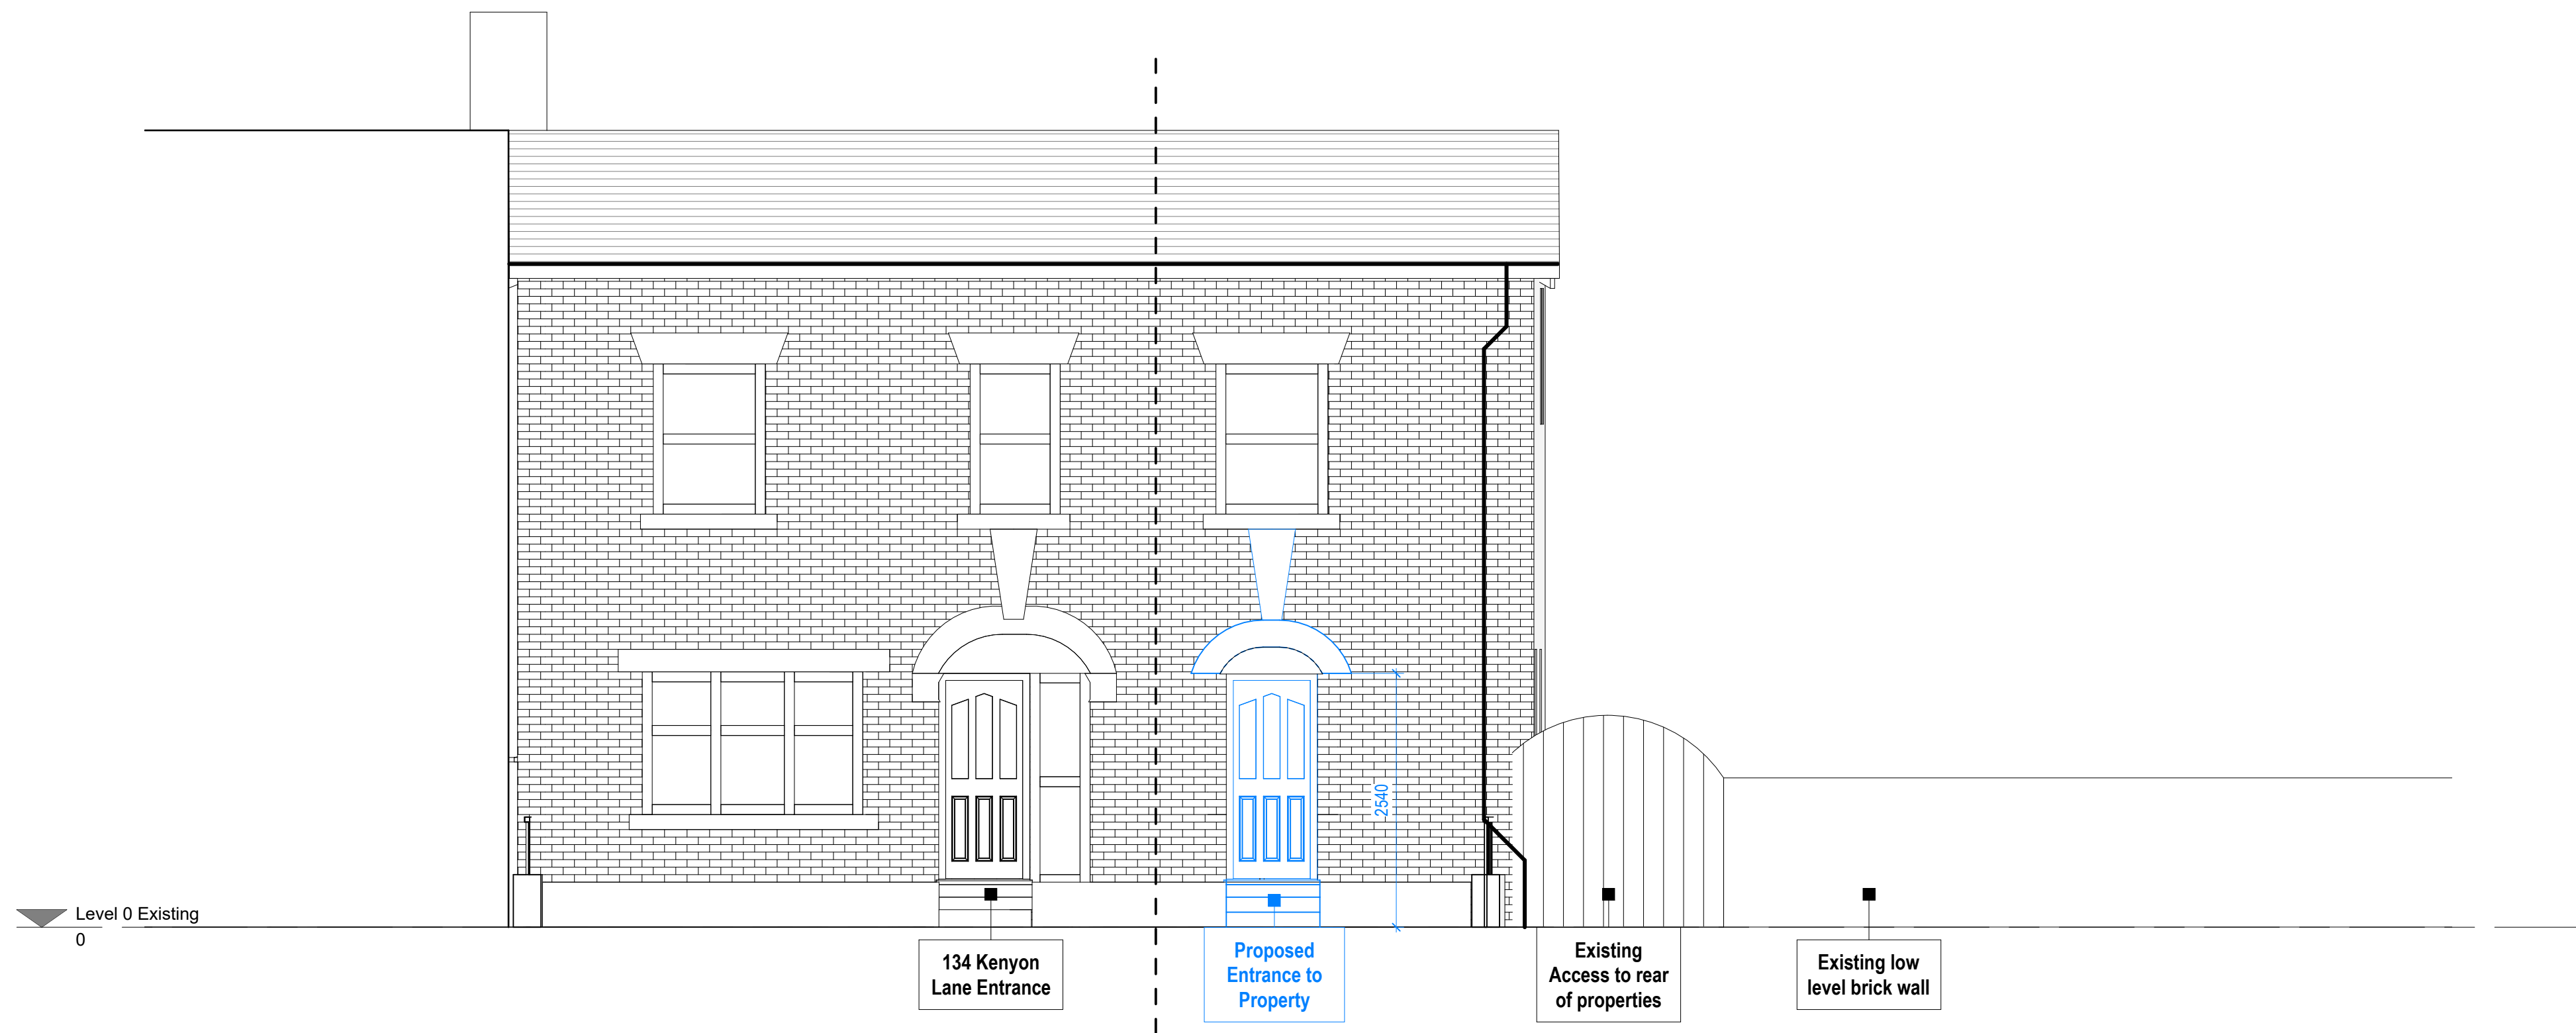

2 Proposed Front Elevation
1 : 50

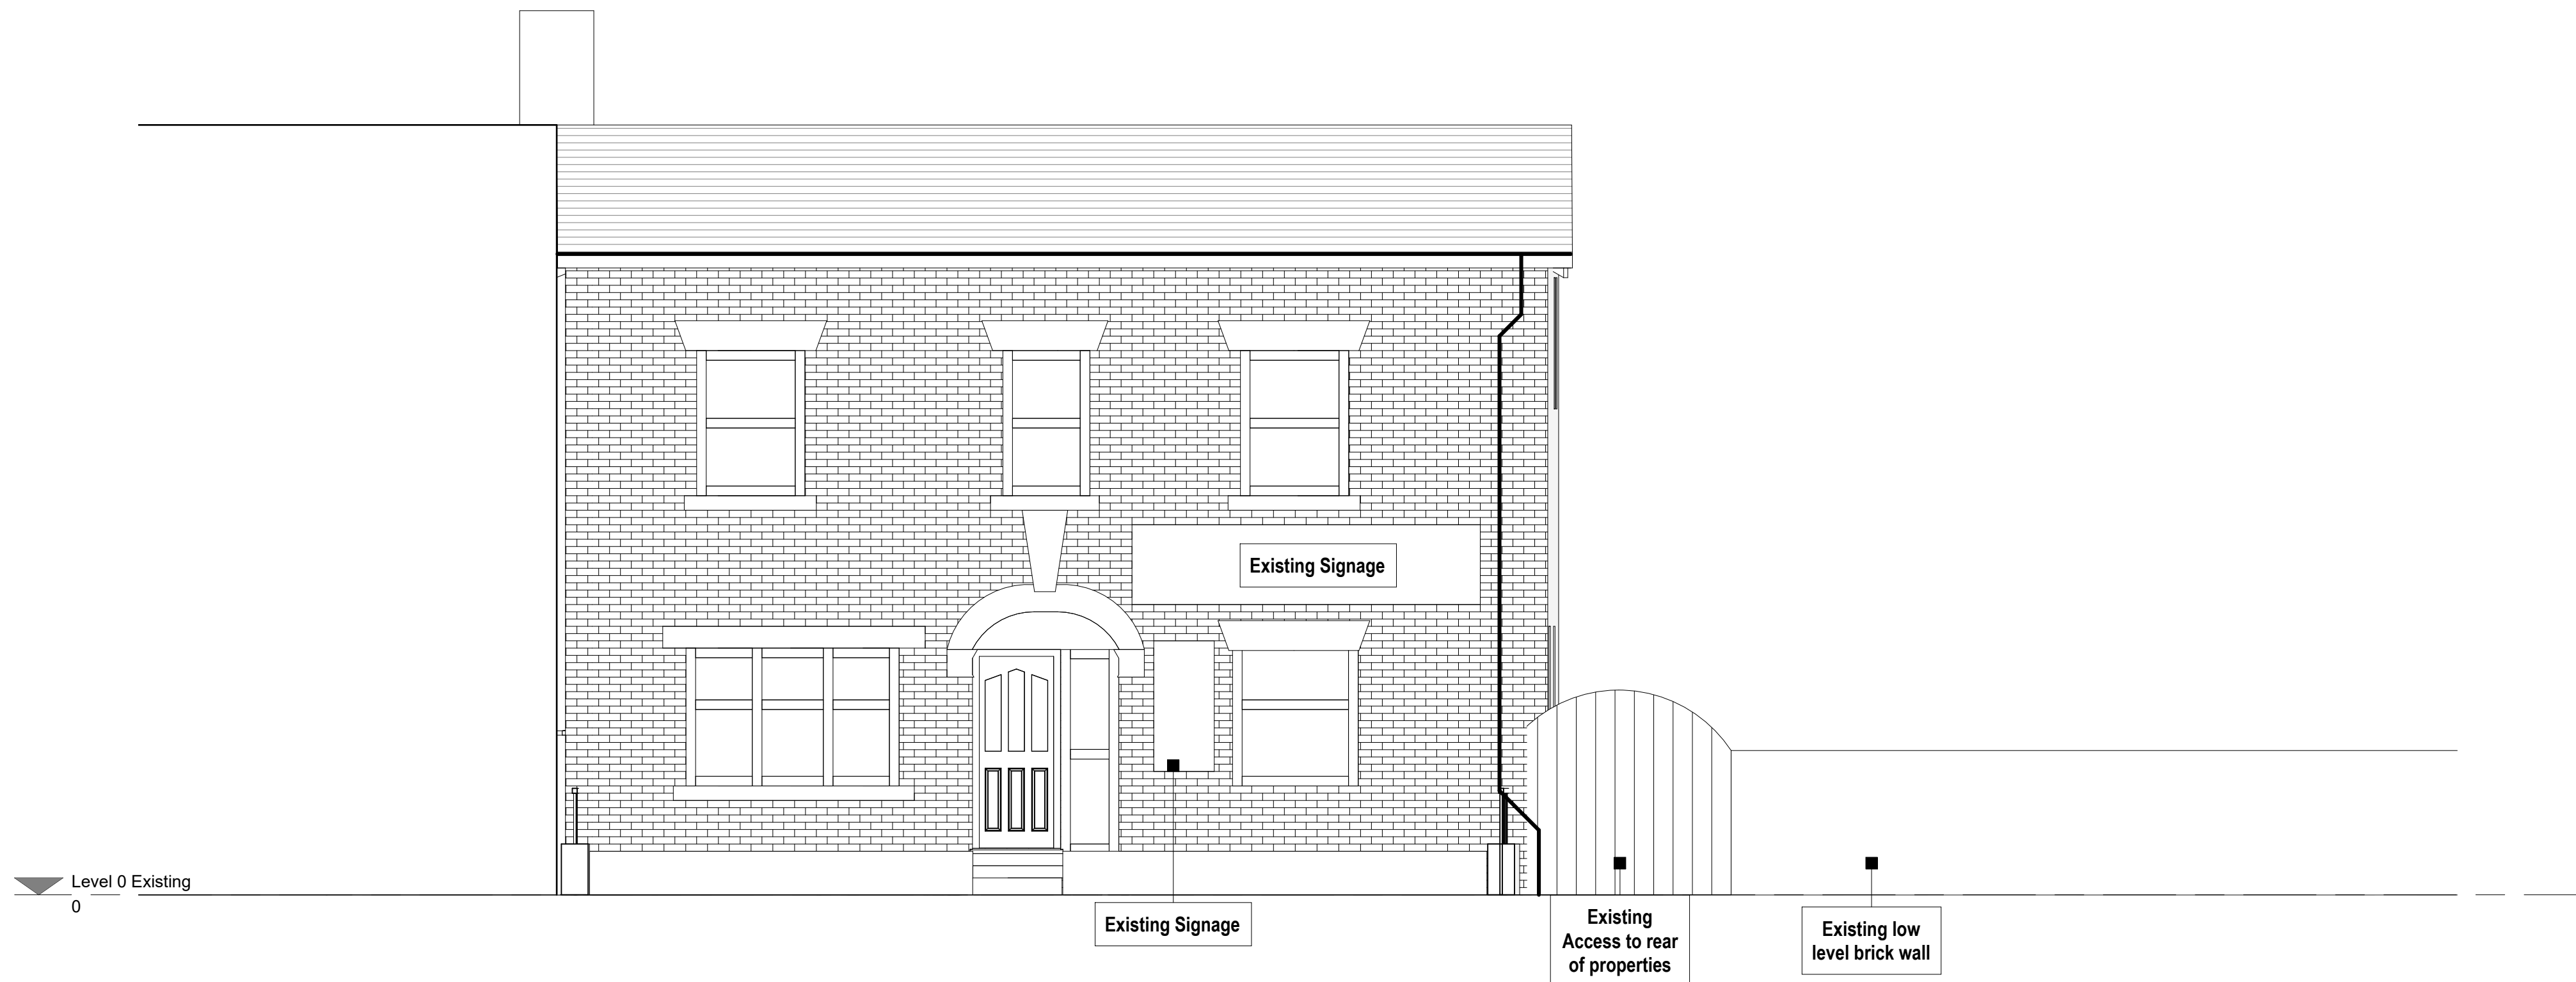

1 Existing Front Elevation
1 : 50

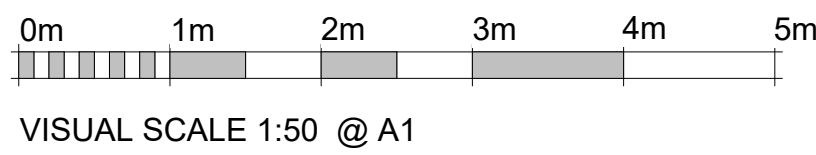

M83	
Project Title	
134 Kenyon Lane Manchester M83 3DP	
Drawing Title	
Existing and Proposed Front Elevations A1	
Author	Rev
Drawn By: [Name]	Drawn
Checked By: [Name]	Check
Drawn By: [Name]	Draw
Checked By: [Name]	Check
Drawn By: [Name]	Draw
Checked By: [Name]	Check