
 


JS02 - 133 Kerscott Rd, Site Plan

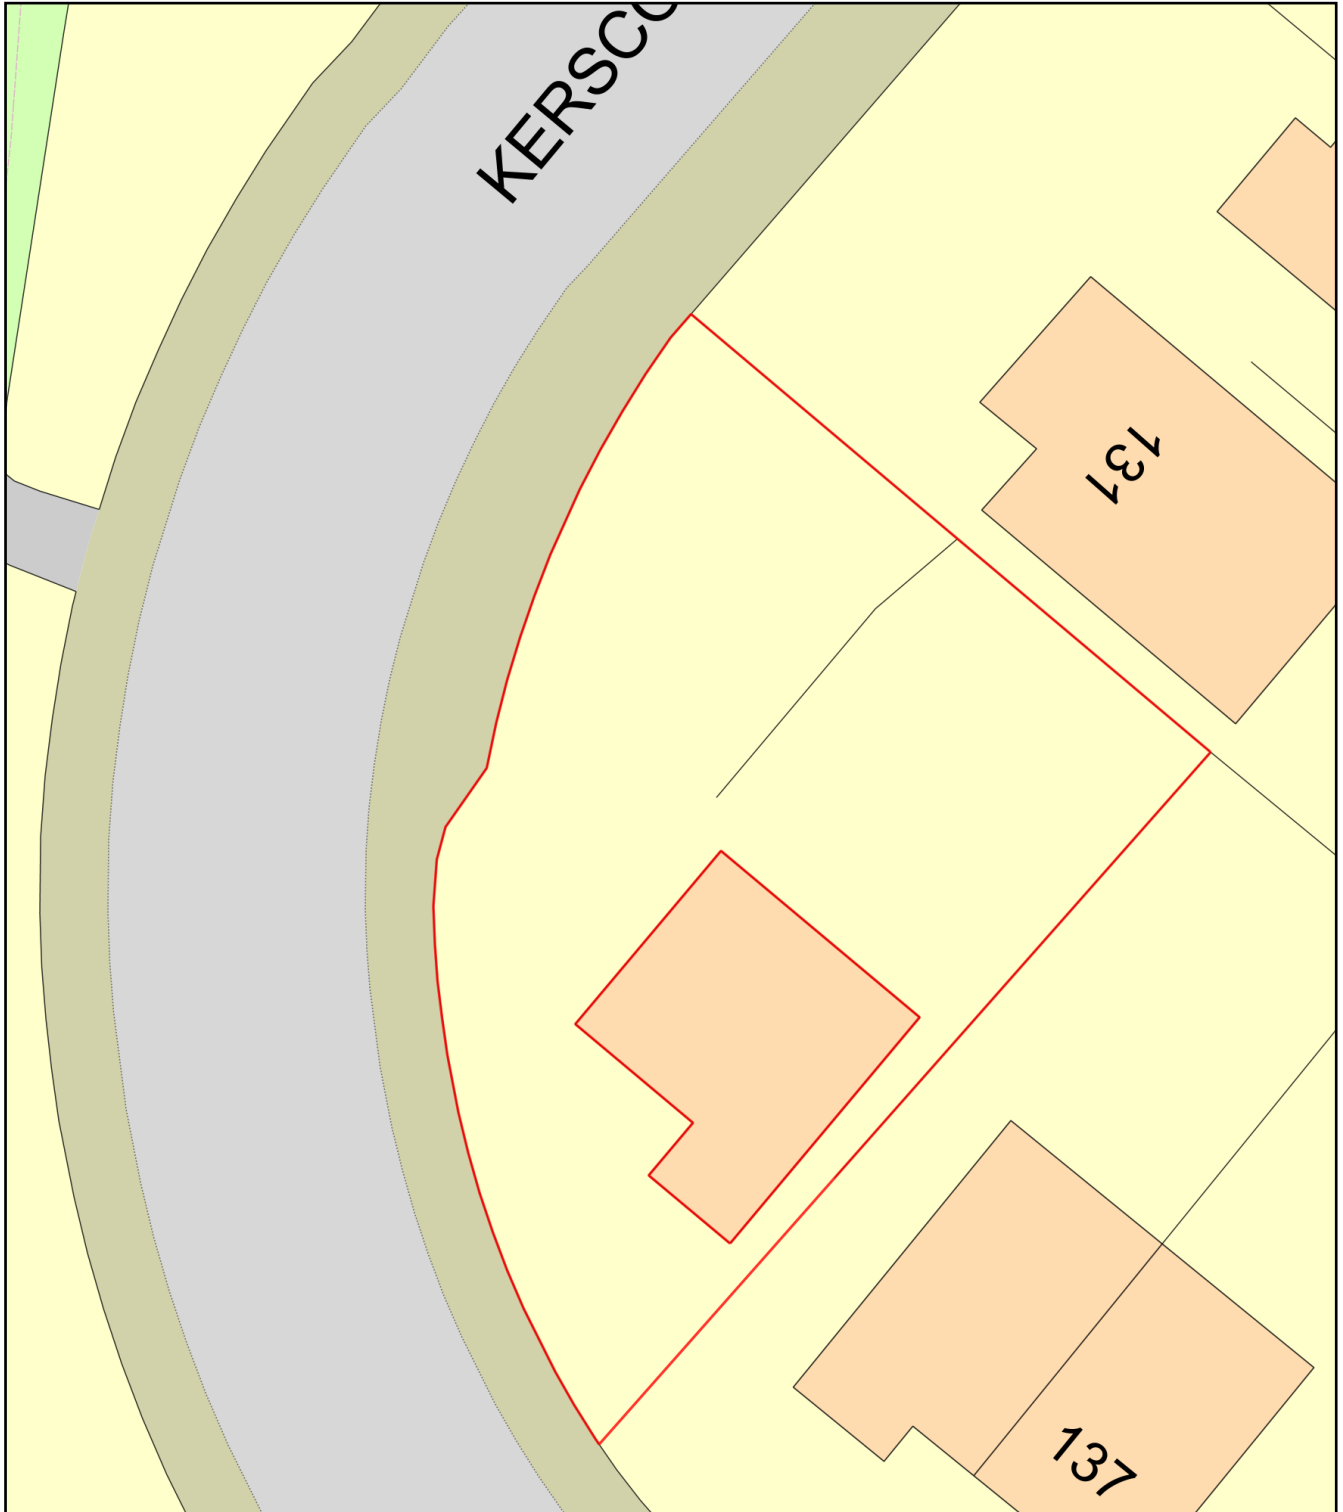

Plan Produced for: Jonathan Saunders

Date Produced: 31 Dec 2021

Plan Reference Number: TQRQM21365132542193

Scale: 1:200 @ A4