



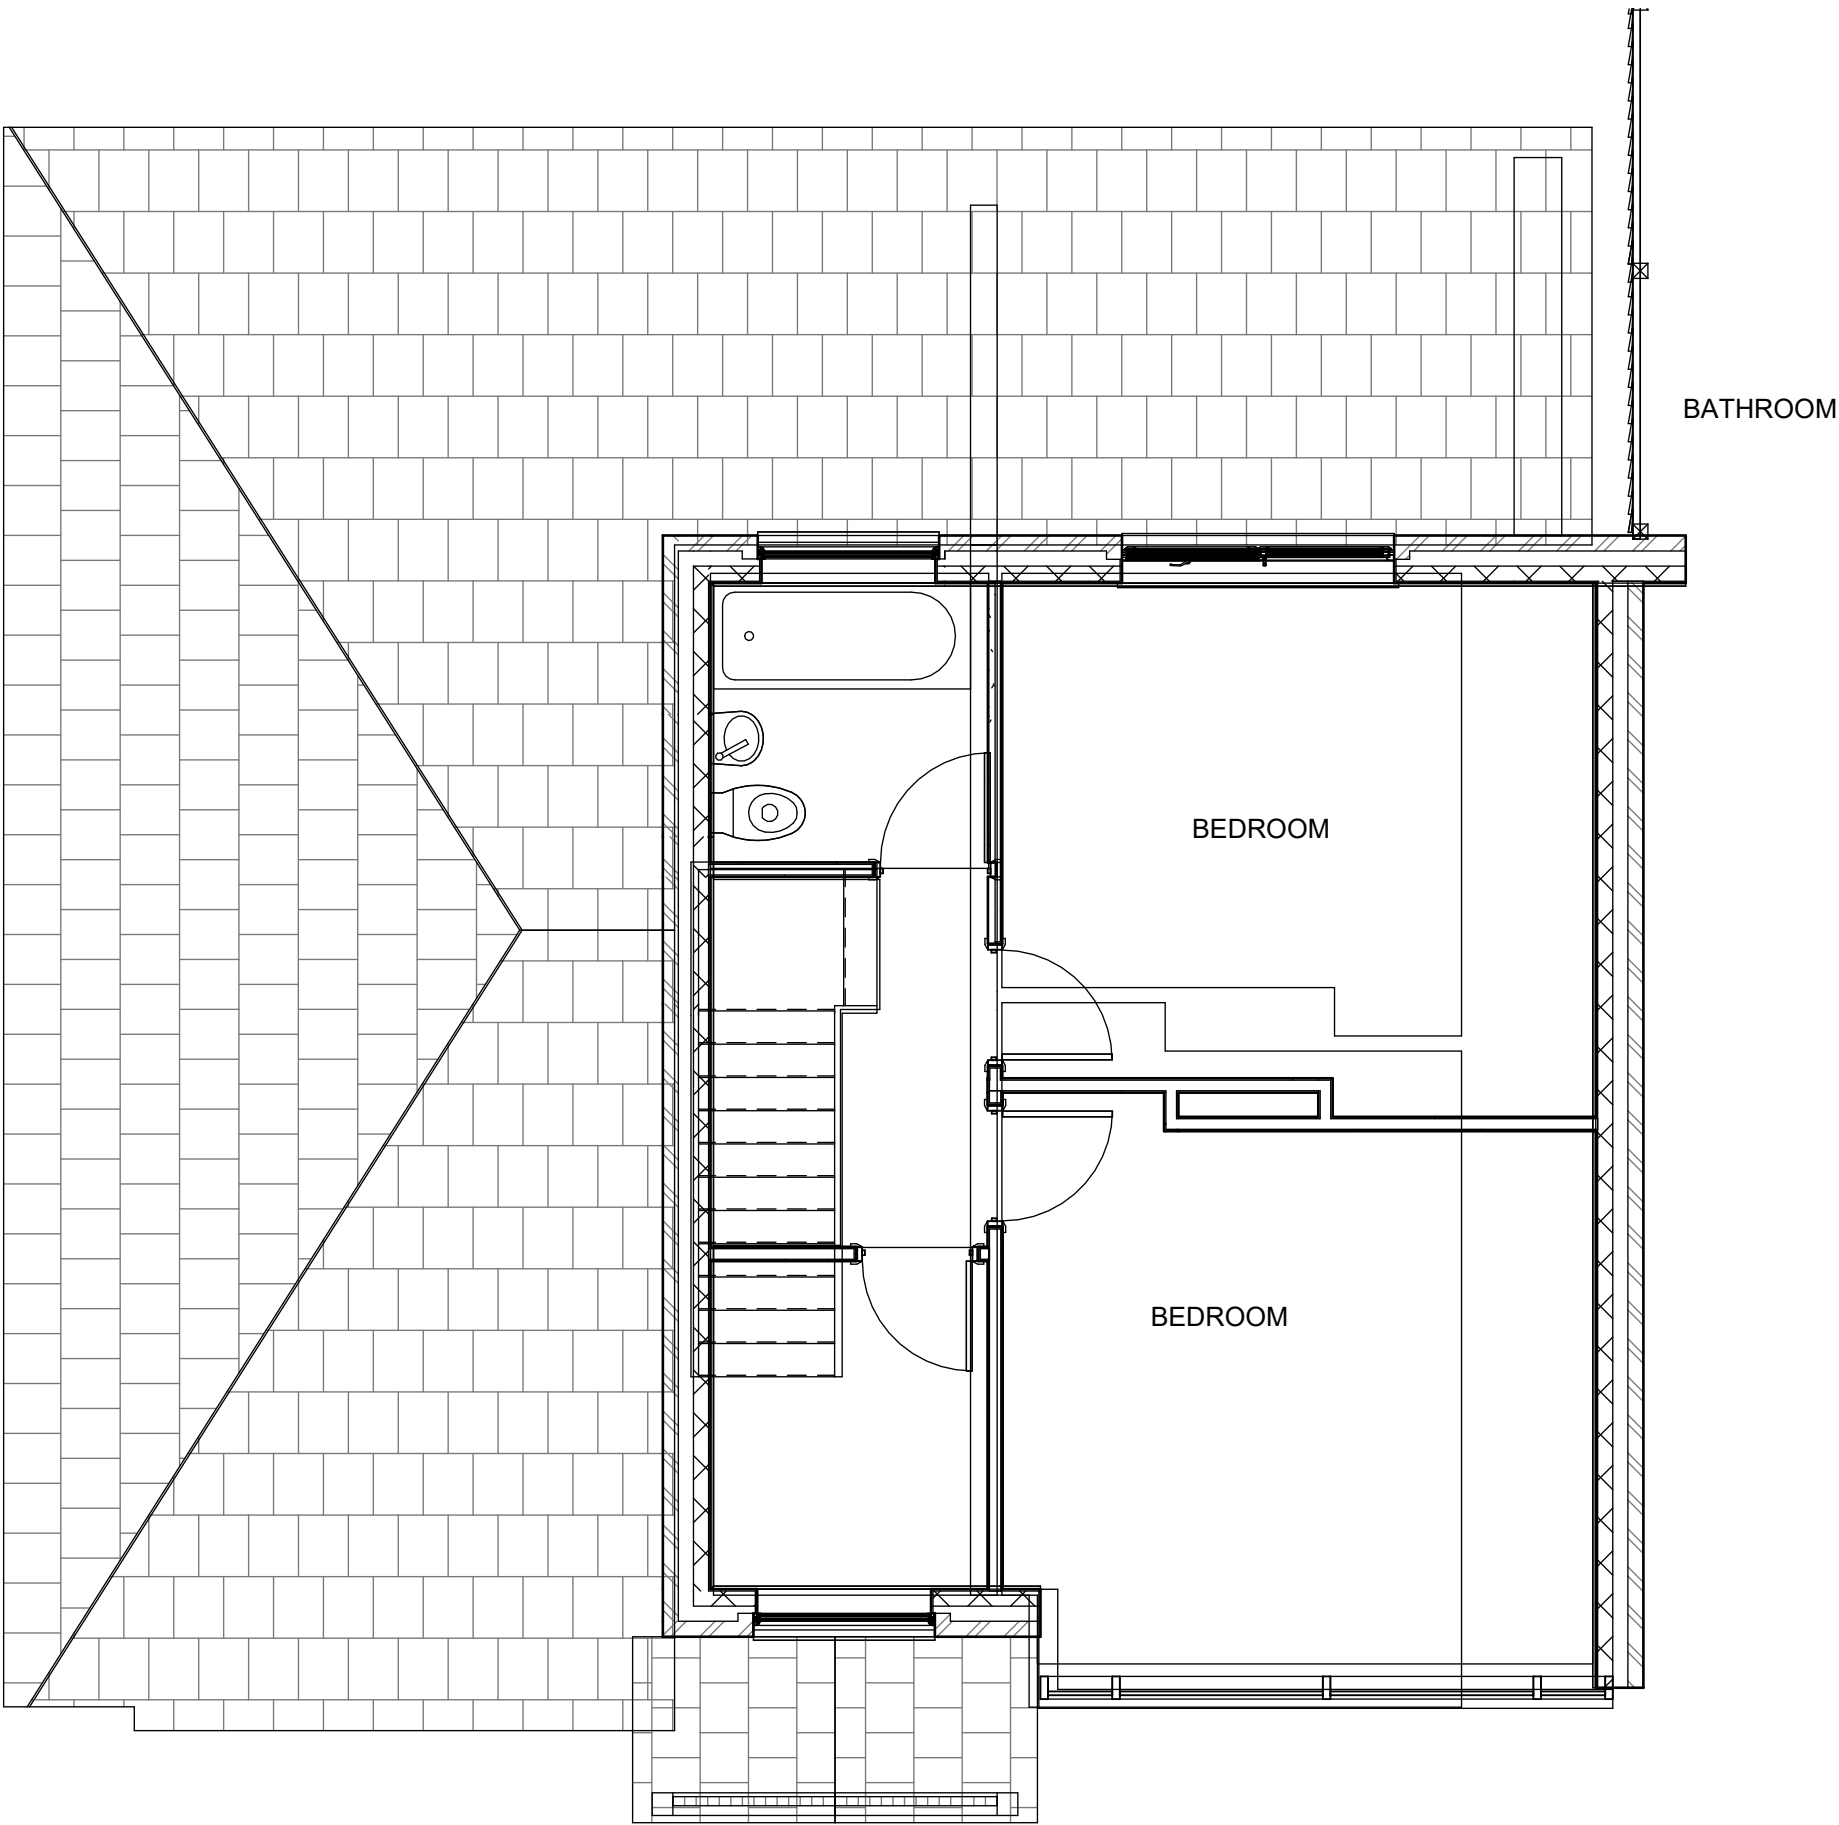

1 GF EXISTING
1 : 50

2 1ST FLR EXISTING
1 : 50

Rev	Description	Date	Dr	App
original by	date created		by	by
NK	11/25/20		NK	

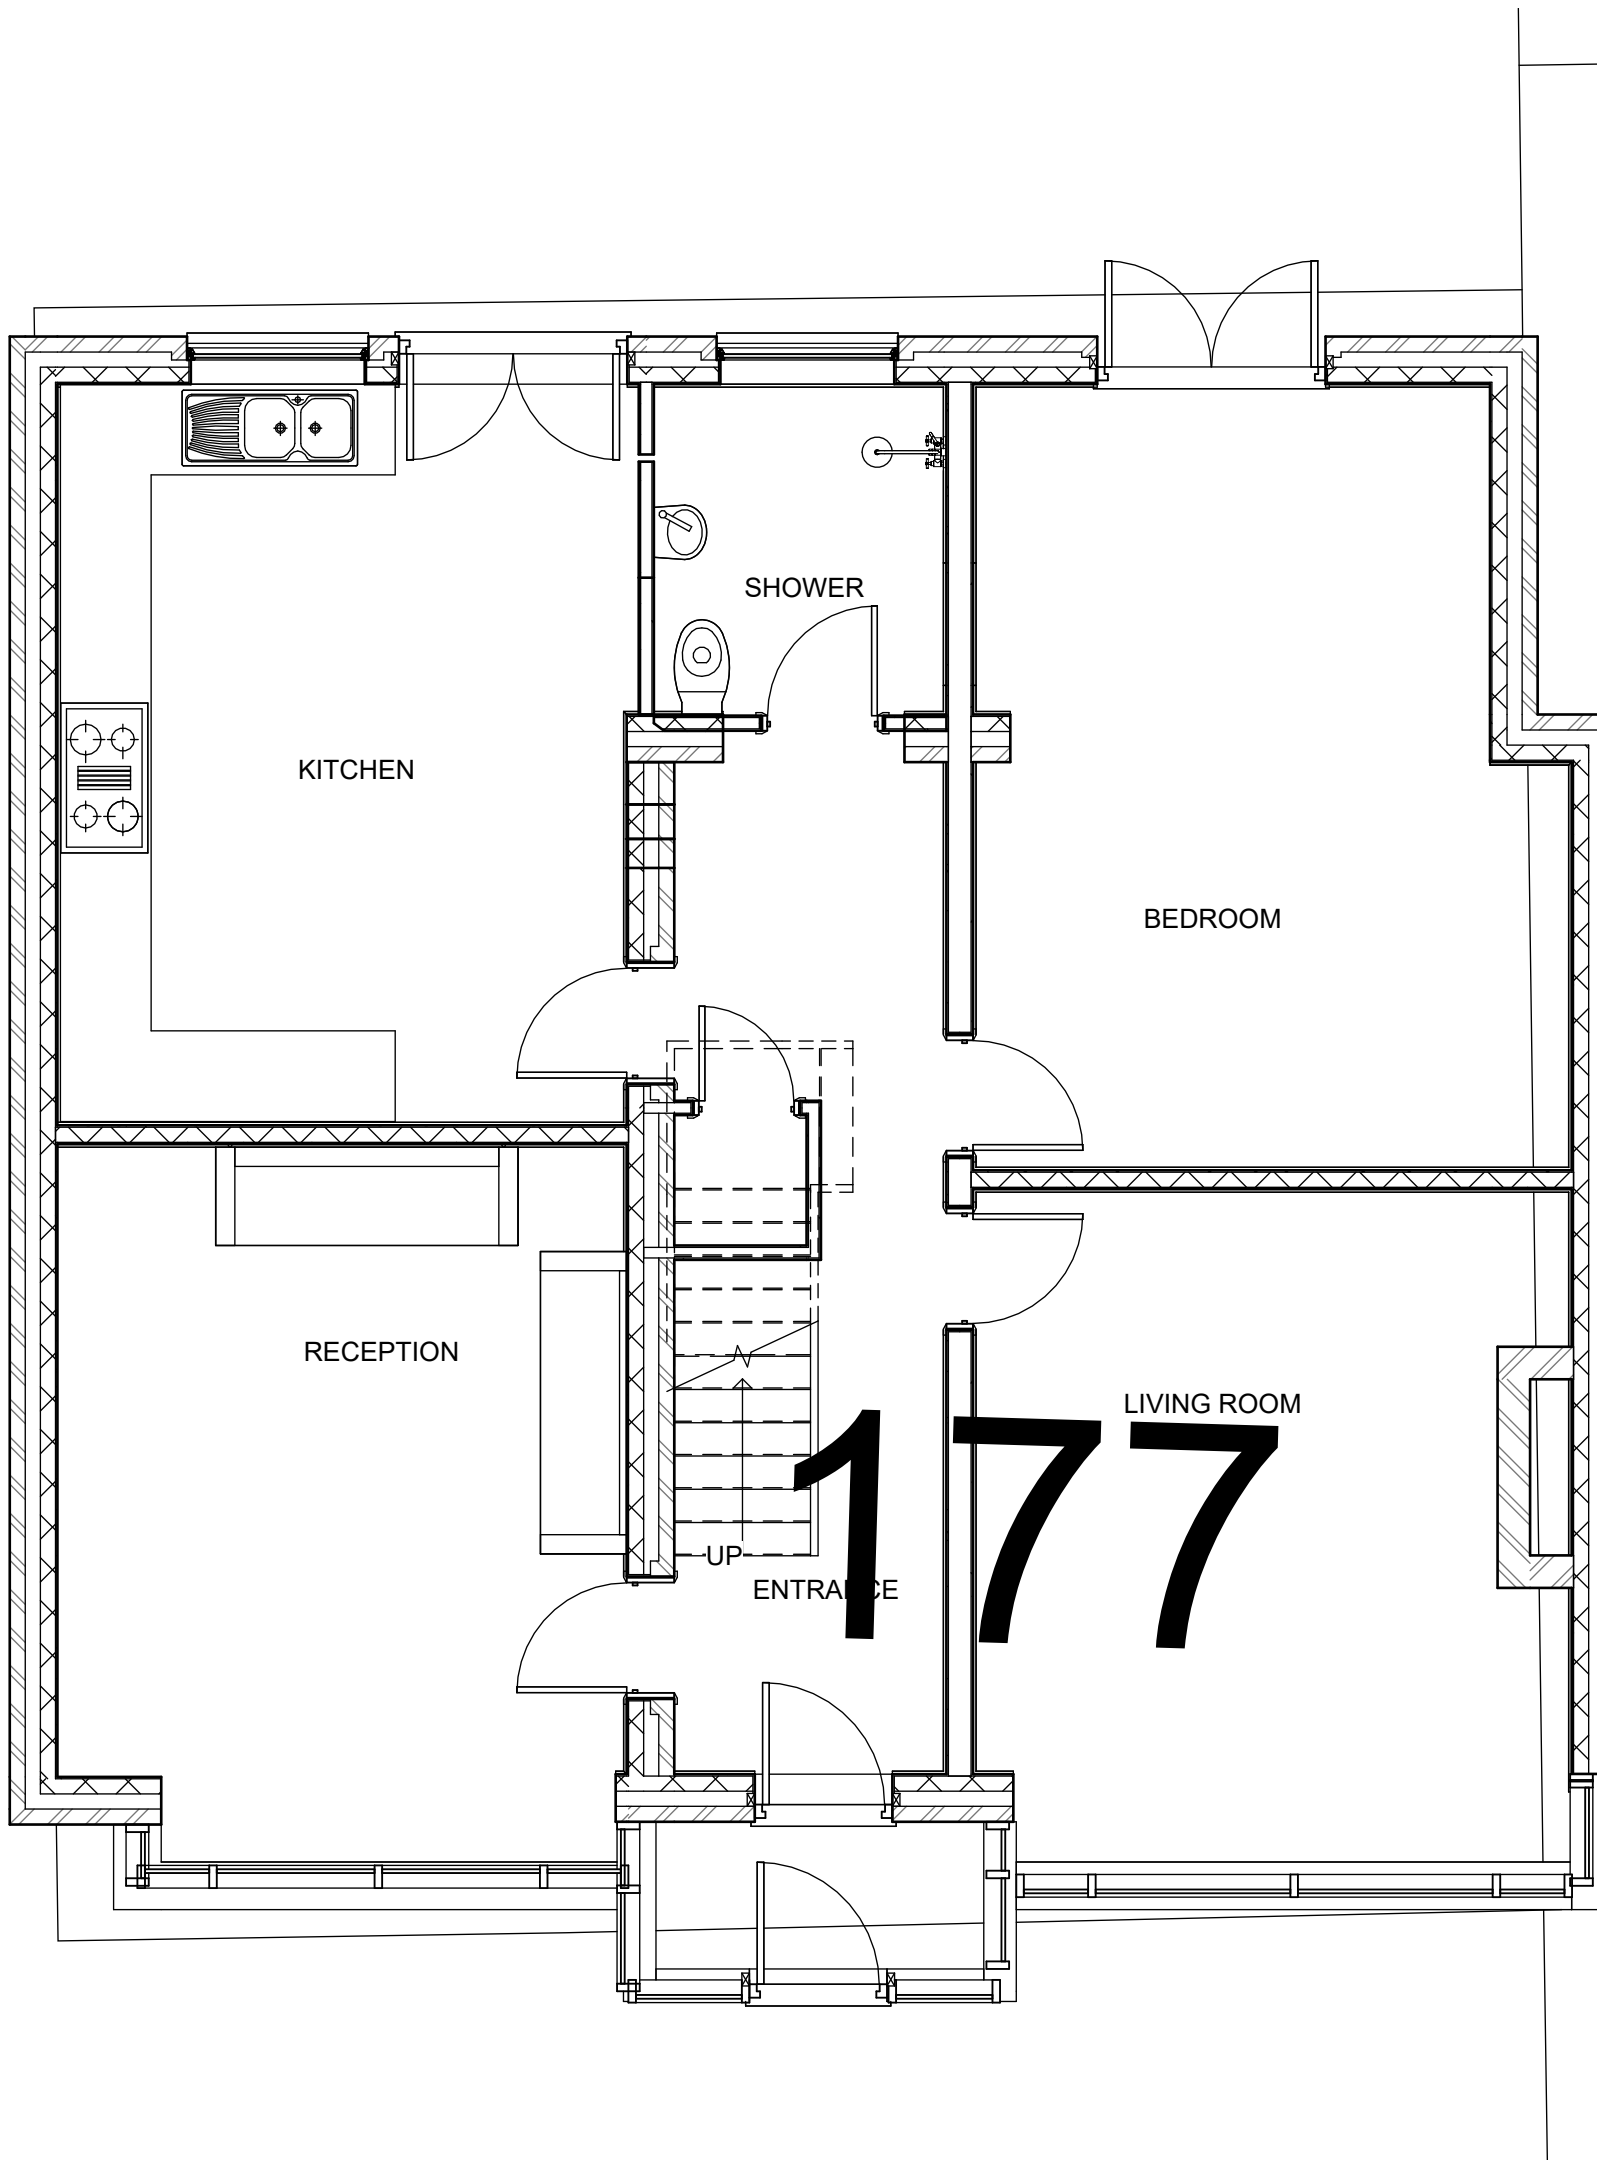

NK Architectural Services
Office 02, 1st Floor,
227 Finney Lane, Heald Green
Cheshire
SK9 6PT
01756824647
www.nkarchitecturalservices.co.uk
enquiries@nkarchitecturalservices.co.uk

client name		
OWNER		
project		
177 Wilton Rd, Crumpsall, Manchester M8 4QP - SIDE DOULE STOREY EXTENSION		
drawing		
EXISTING GF AND 1ST FLOOR PLAN		
computer file		plot date
C:\Users\NKARK\Dropbox\NKARC\177 wilton road m8 4qp\177.dwg		
project number		scale
2021.0042.2247		1 : 50 @A1
drawing number		rev
A101		issue status

This drawing is to be read in conjunction with all related drawings. All dimensions must be checked and verified on site before commencing any work or producing shop drawings. The originator should be notified immediately of any discrepancy. This drawing is copyright and remains the property of NK Architectural Services.