




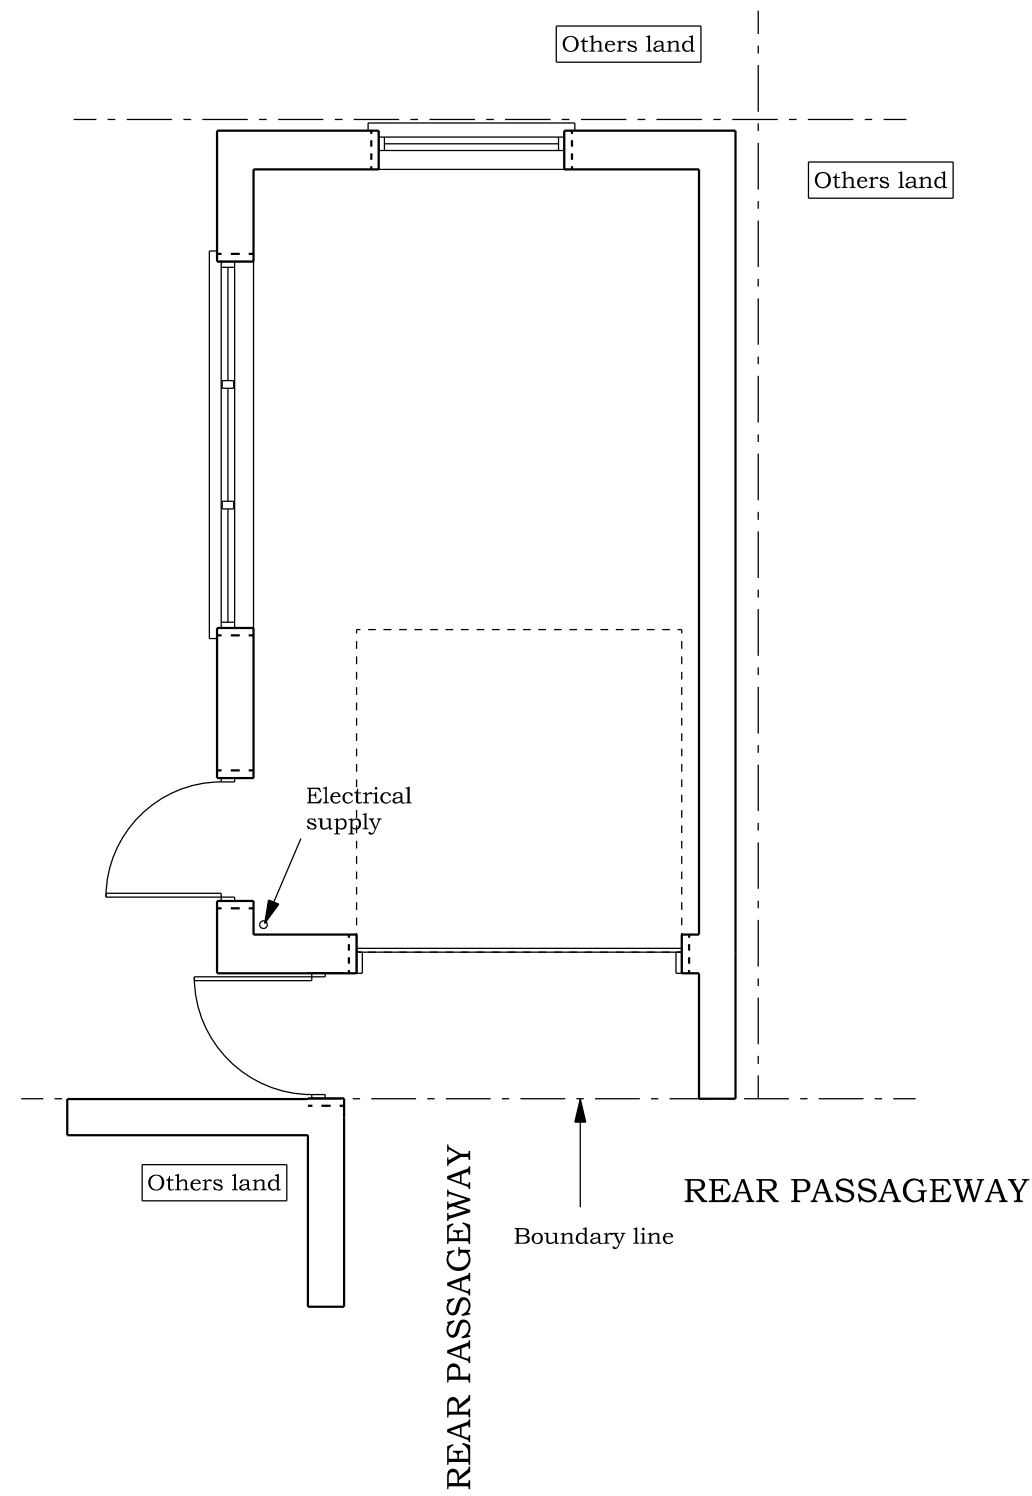


EXISTING FLOOR PLAN

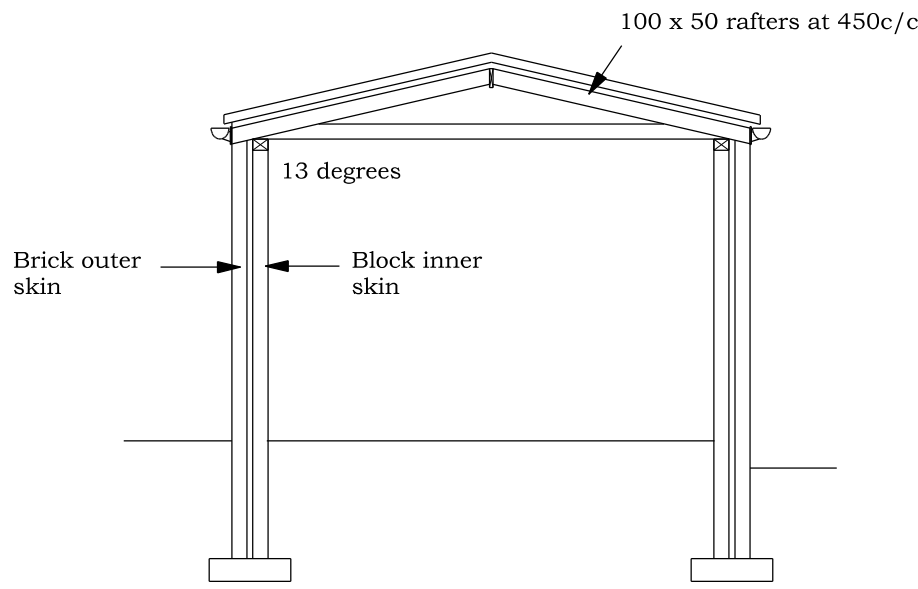


TYPICAL SECTION

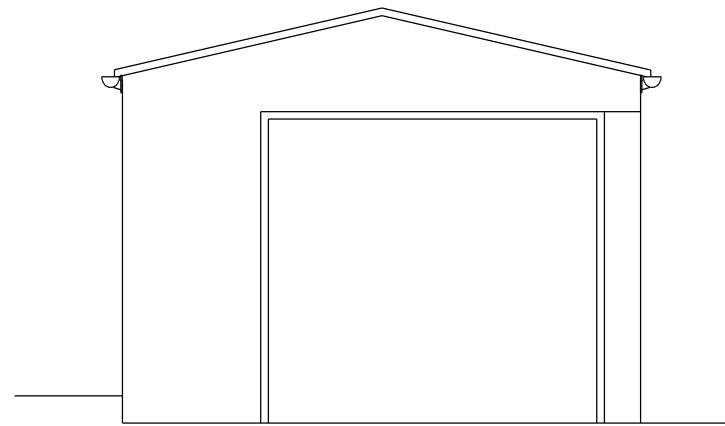


EXISTING SOUTH WEST FACING SIDE ELEVATION

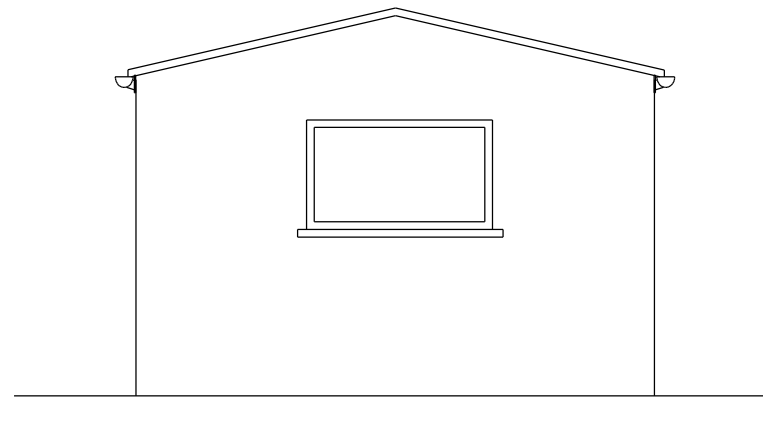


EXISTING NORTH EAST FACING SIDE ELEVATION

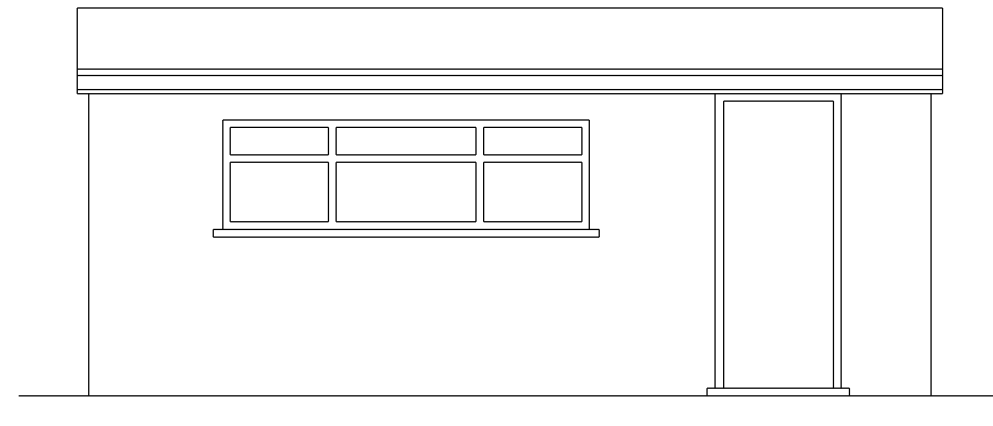


EXISTING NORTH WEST FACING FRONT ELEVATION

 


EXISTING SOUTH EAST FACING REAR ELEVATION

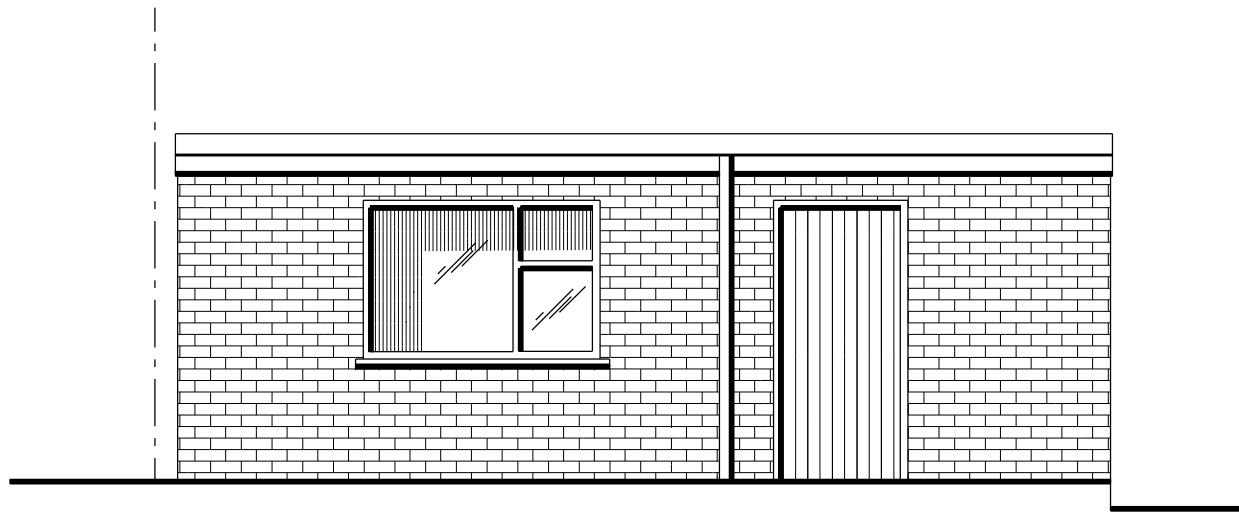


PROPOSED NORTH WEST FACING FRONT ELEVATION

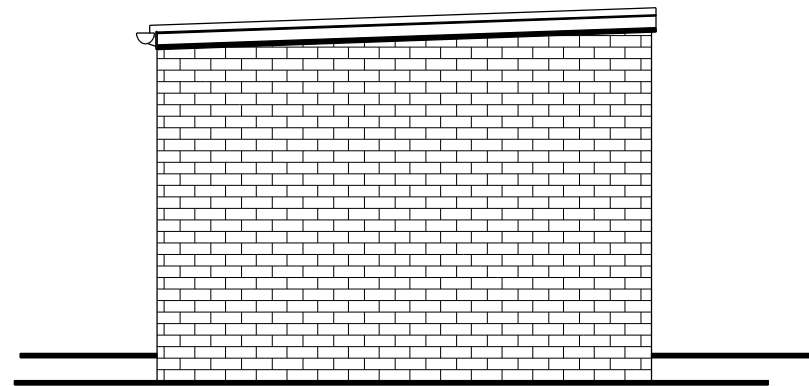


PROPOSED SOUTH WEST FACING SIDE ELEVATION

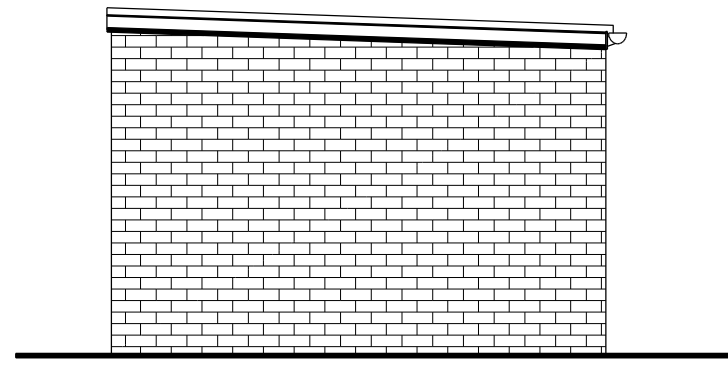


PROPOSED NORTH EAST FACING SIDE ELEVATION

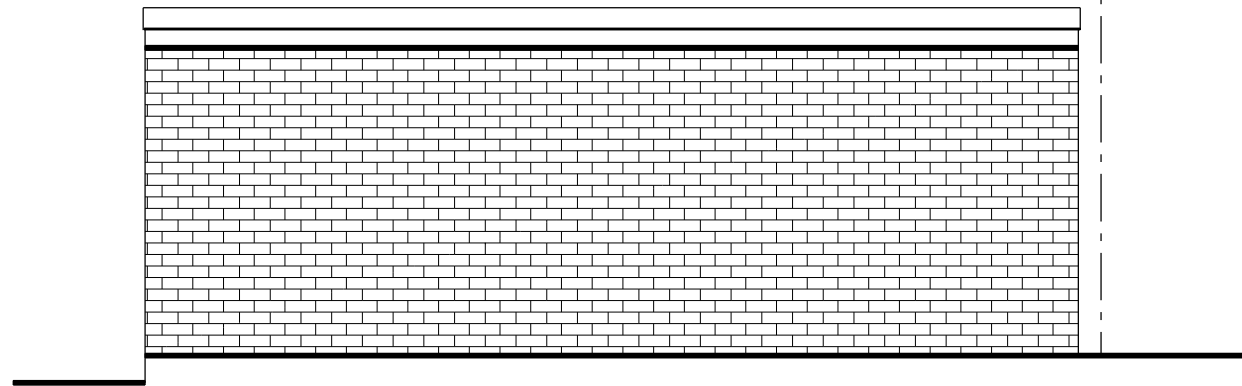


PROPOSED SOUTH EAST FACING REAR ELEVATION

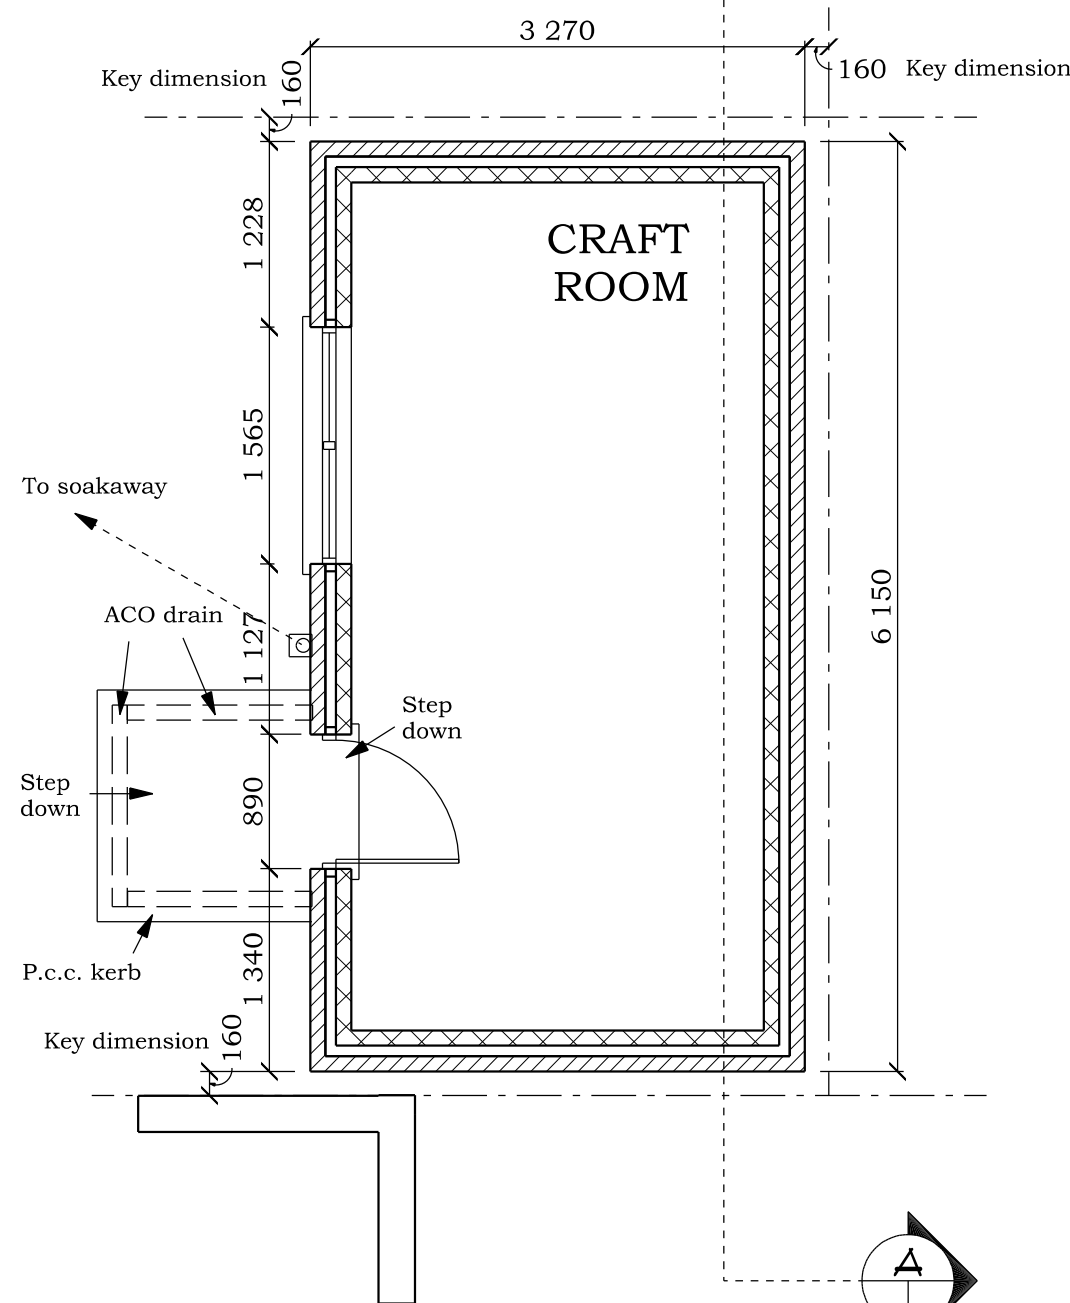

PROPOSED FLOOR PLAN

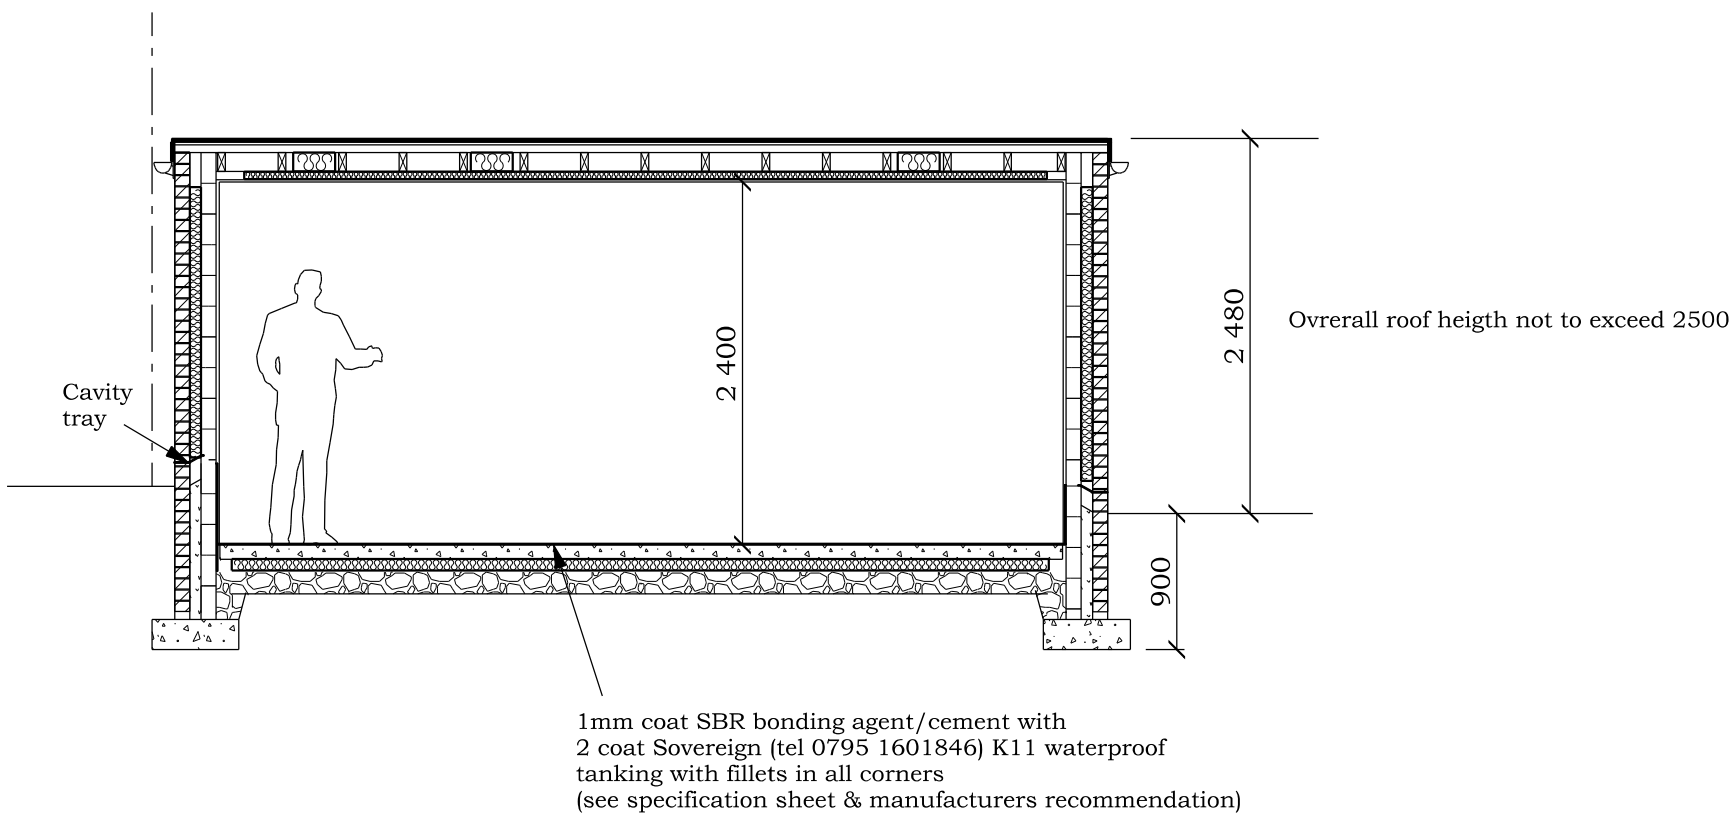


SECTION A - A

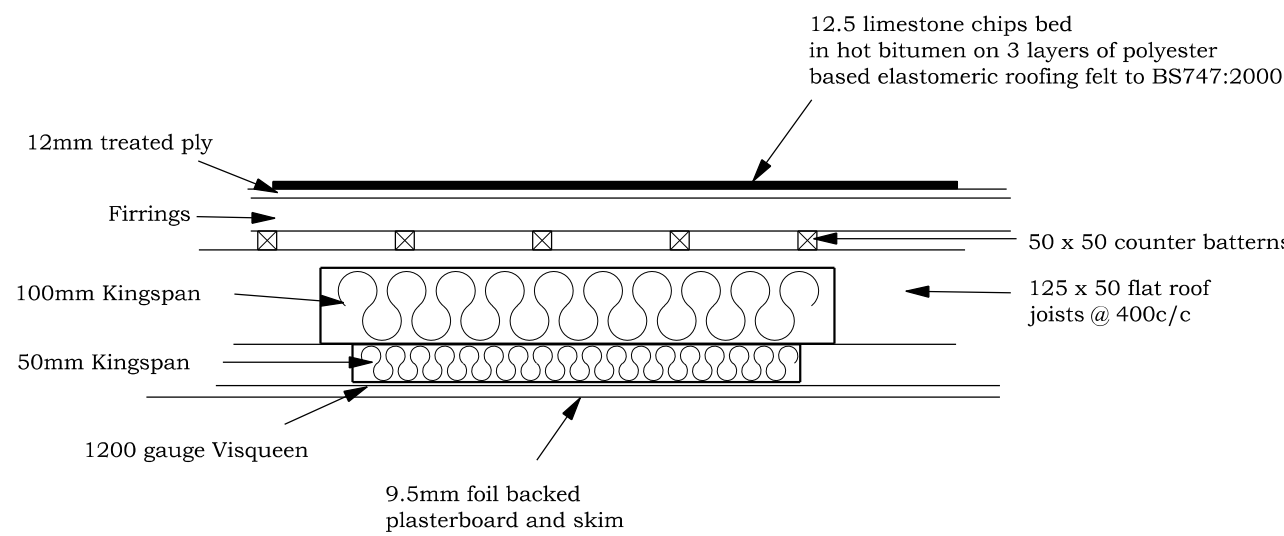

ROOF DETAIL

(Scale 1 : 5)

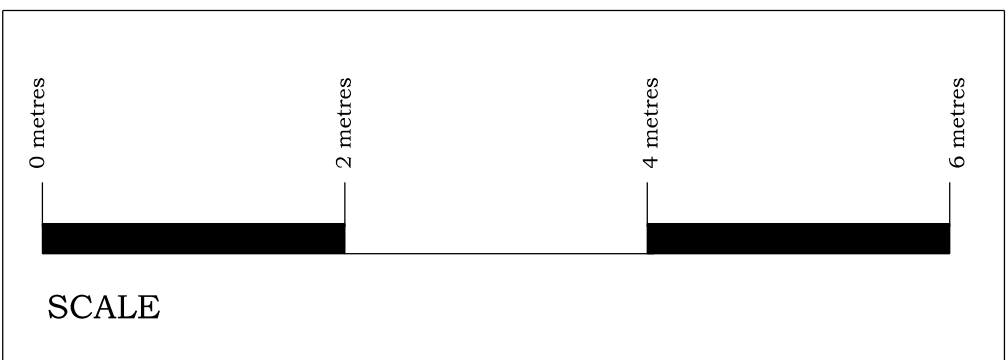

BRADLEY BUILDING DESIGN LTD.
KEEPERS COTTAGE,
LYME PARK,
DISLEY,
STOCKPORT.
SK12 2NS.
01625 858244
Mob 07989 326039
bradleybuildingdesign@btopenworld.com

REPLACEMENT GARAGE

for

Mr. J. HATELEY,

at

3, WILTON ROAD,

CHORLTON,

M21 9GS.

Scale 1:50 @ A1

Date APRIL 2022

Drawing Number 1964/1/A