

○ BOWKER SADLER PARTNERSHIP LIMITED

■ THIS DRAWING IS THE SUBJECT OF COPYRIGHT WHICH VESTS IN BOWKER SADLER PARTNERSHIP LIMITED. IT IS AN INFRINGEMENT OF COPYRIGHT TO REPRODUCE THIS DRAWING, BY WHATEVER MEANS, INCLUDING ELECTRONIC, WITHOUT THE EXPRESS WRITTEN CONSENT OF BOWKER SADLER PARTNERSHIP LIMITED WHICH RESERVES ALL ITS RIGHTS

BOWKER SADLER PARTNERSHIP LIMITED ASSERTS ITS RIGHTS TO BE IDENTIFIED AS THE AUTHOR OF THIS DESIGN

■ DRAWING NOT TO BE SCALED.

■ REPORT ERRORS & OMISSIONS TO ARCHITECT.


■ CHECK ALL DIMENSIONS ON SITE

■ DRAWING TO BE READ IN CONJUNCTION WITH THE HEALTH AND SAFETY PLAN AND ALL RELEVANT RISK ASSESSMENTS

Accomodation Area Schedule (GIA)				
Plot Number	Level	Area	House Type	
Bin Store	00 GF Level	17.8 m²	Communal	
Communal	00 GF Level	137.2 m²	Communal	
Communal	01 FF Level	60.2 m²	Communal	
Communal	02 SF Level	60.1 m²	Communal	
F1	00 GF Level	62.5 m²	2b3p	
F2	00 GF Level	61.6 m²	2b3p	
F3	00 GF Level	61.6 m²	2b3p	
F4	00 GF Level	62.4 m²	2b3p	
F5	00 GF Level	50.6 m²	1b1p	
F6	00 GF Level	50.4 m²	1b2p	
F7	01 FF Level	62.5 m²	2b3p	
F8	01 FF Level	61.6 m²	2b3p	
F9	01 FF Level	61.6 m²	2b3p	
F10	01 FF Level	62.4 m²	2b3p	
F11	01 FF Level	61.6 m²	2b3p	
F12	01 FF Level	50.0 m²	1b2p	
F13	01 FF Level	50.4 m²	1b2p	
F14	02 SF Level	62.5 m²	2b3p	
F15	02 SF Level	61.6 m²	2b3p	
F16	02 SF Level	61.6 m²	2b3p	
F17	02 SF Level	62.4 m²	2b3p	
F18	02 SF Level	61.6 m²	2b3p	
F19	02 SF Level	50.4 m²	1b2p	
F20	02 SF Level	50.4 m²	1b2p	
Grand total: 24		1445.3 m²		



Second Floor Plan
1 : 100

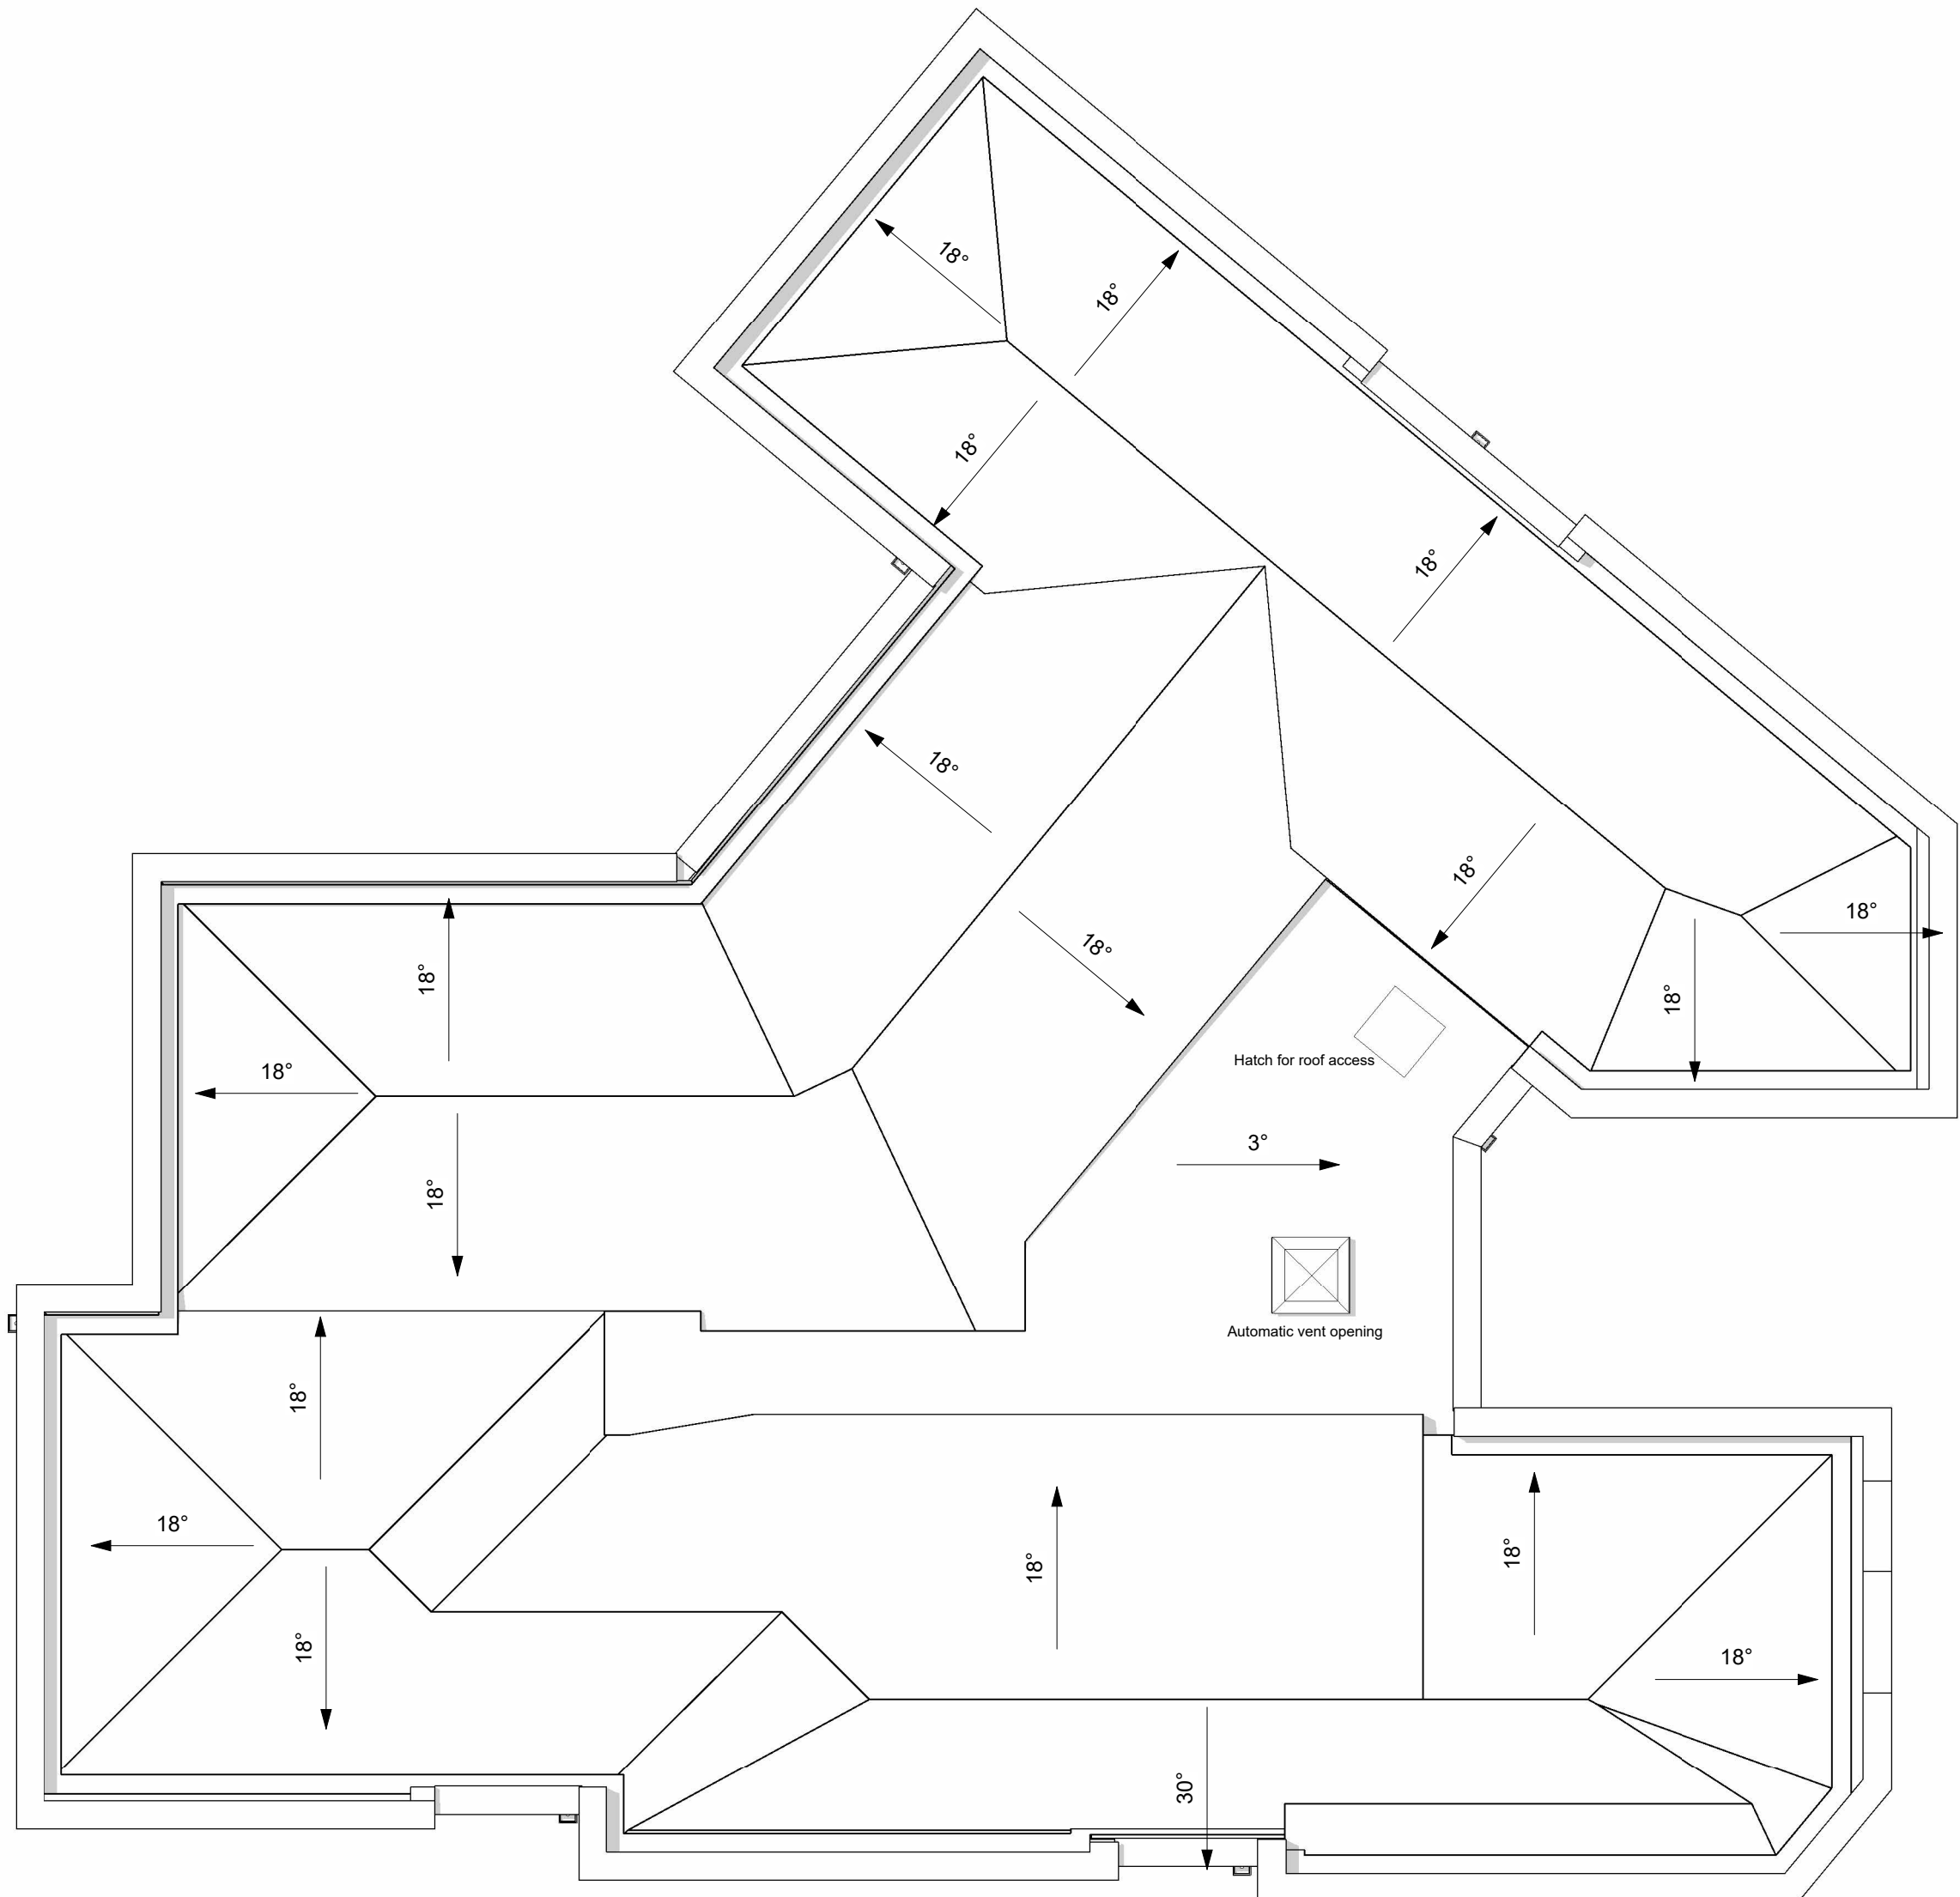

Roof Plan
1 : 100

C	22/12/21	SP	Block of flat's entrance amended	CL
B	19/11/21	SP	Brick detailing and Block 2 entrance amended	CL
A	01/11/21	SP	Amendments following Planner comments	CL

REV.	DATE	DRN.			CHKD.
PROJECT					
Chain Road, Blackley					
CLIENT					
Great Places Housing Group					
DRAWING					
Block 2 - Second Floor & Roof plan					
SCALE	SHEET SIZE	DRAWN	CHECKED	DATE	
1 : 100	@ A1	SP	SW	05/10/21	

BOWKER SADLER ARCHITECTURE

A: Hatherlow House, Hatherlow, Romiley, Stockport SK6 3DY
T: 0161 406 7333
E: office@bowker-sadler.co.uk
W: www.bowker-sadler.co.uk

JOB No 18-002	DRAWING No 1032	REVISION C
STATUS Planning		

