

© This Drawing & Design is the copyright of TM Architecture Ltd and should not be reproduced without written consent.



Contractors are to check all levels & dimensions on site prior to site works commencing & report discrepancies to the Designers.

DO NOT SCALE FROM THIS DRAWING


PLANNING



Location Plan
Scale 1 : 1250

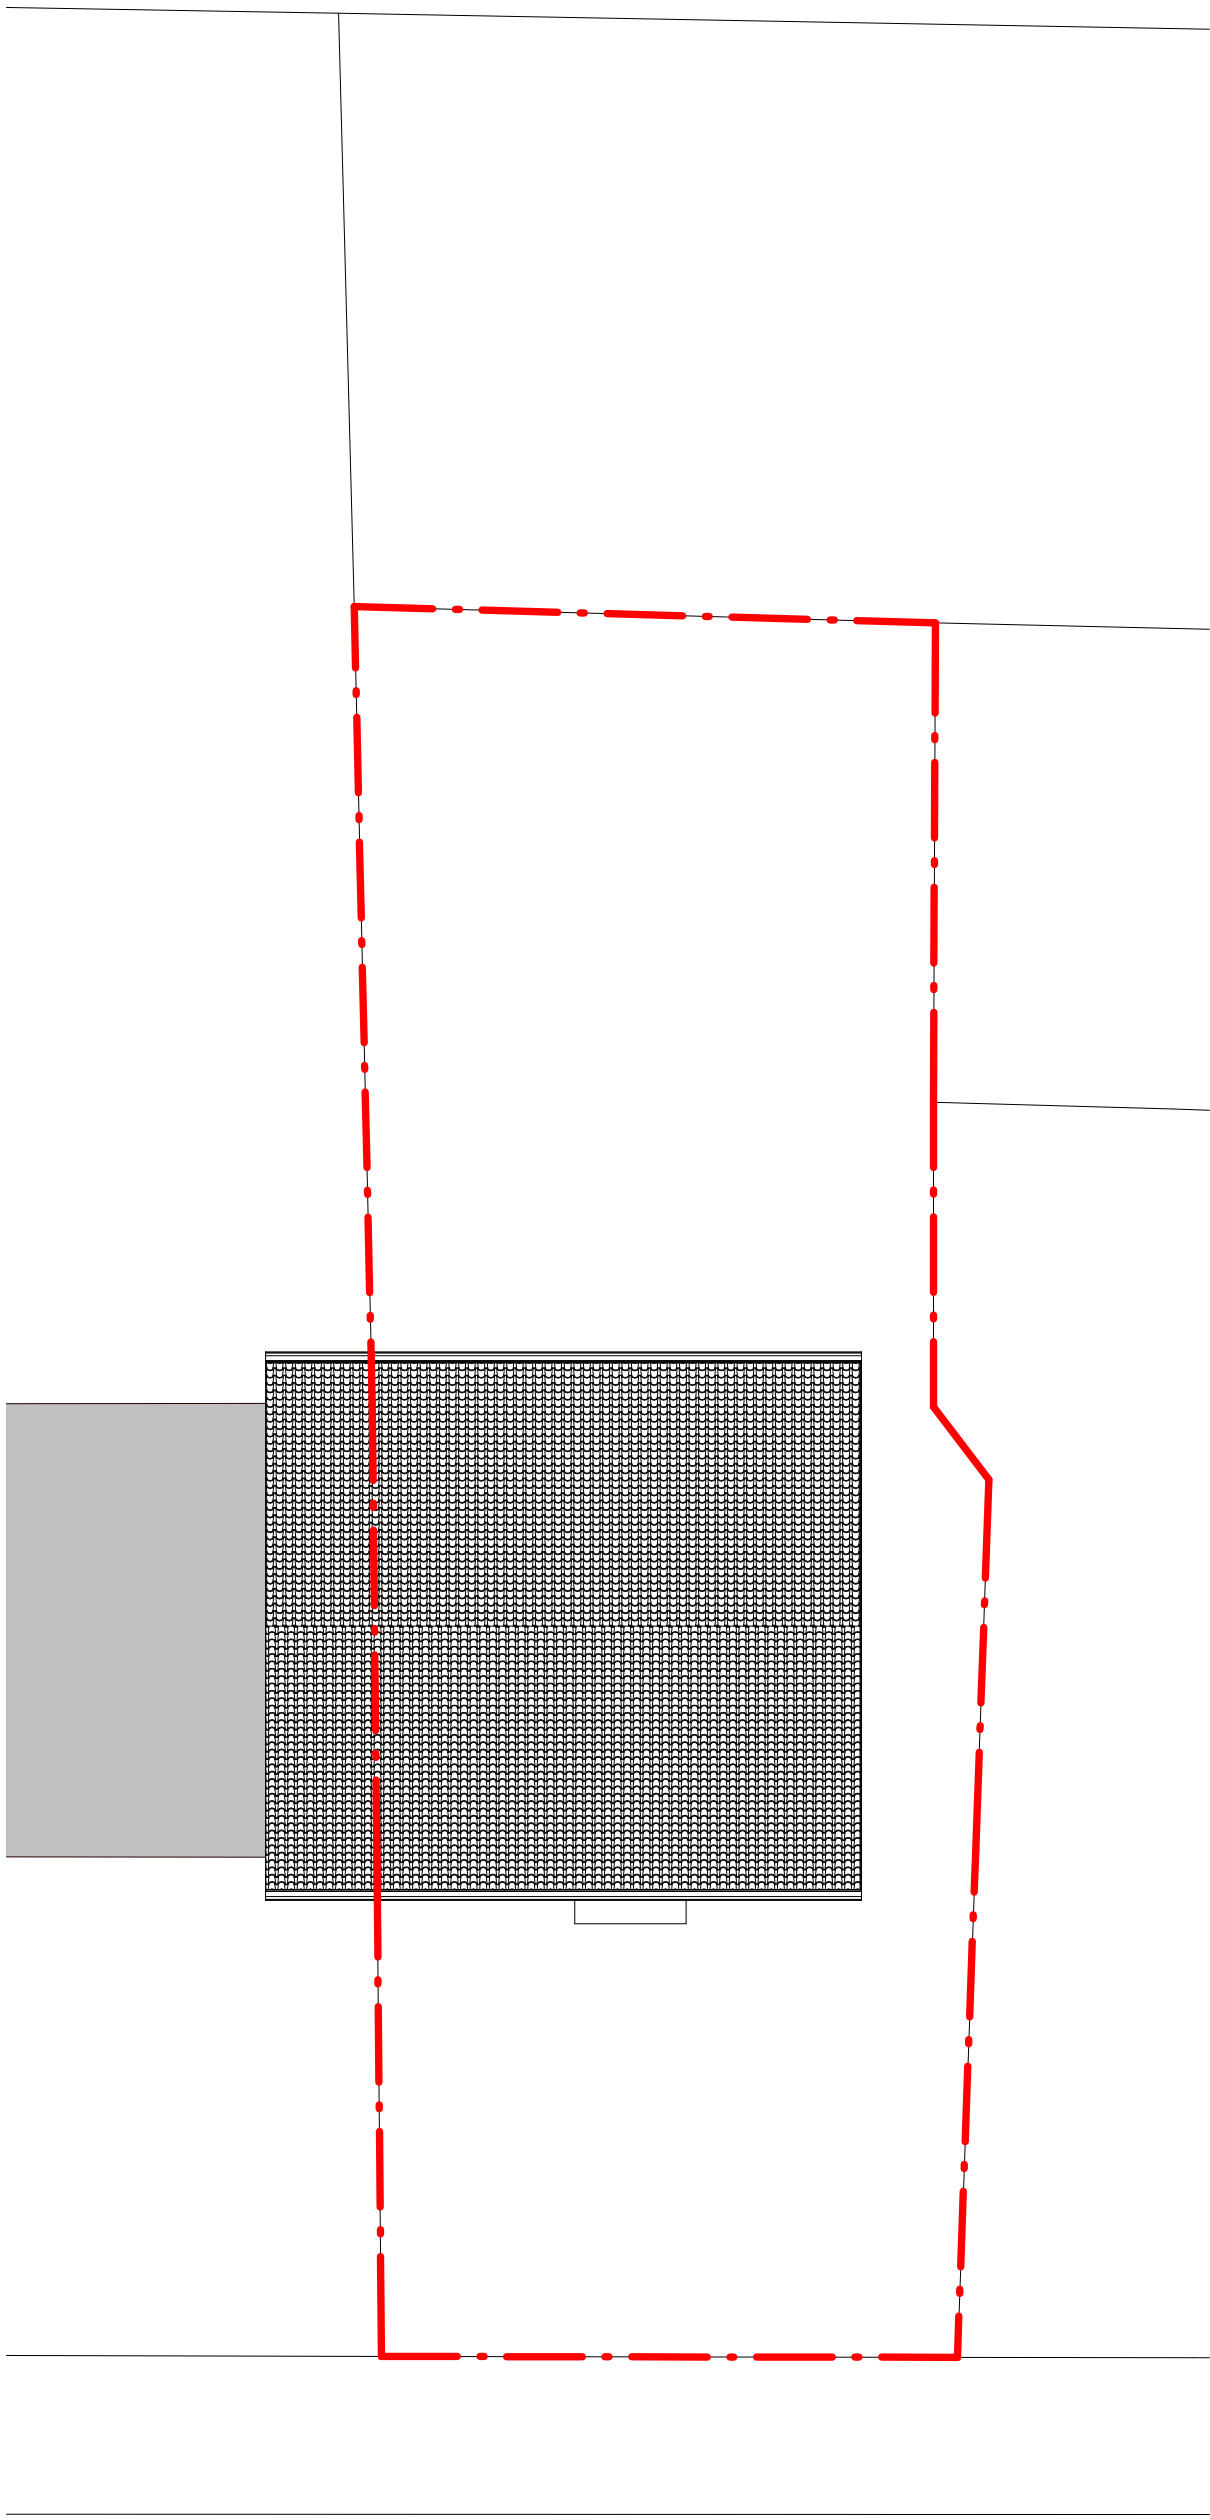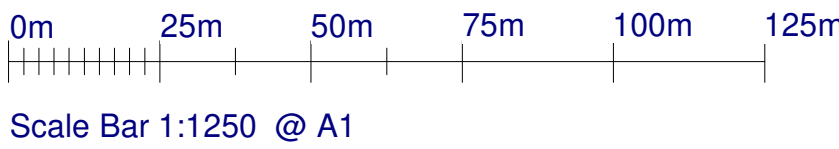

Existing Site Plan
Scale 1 : 100

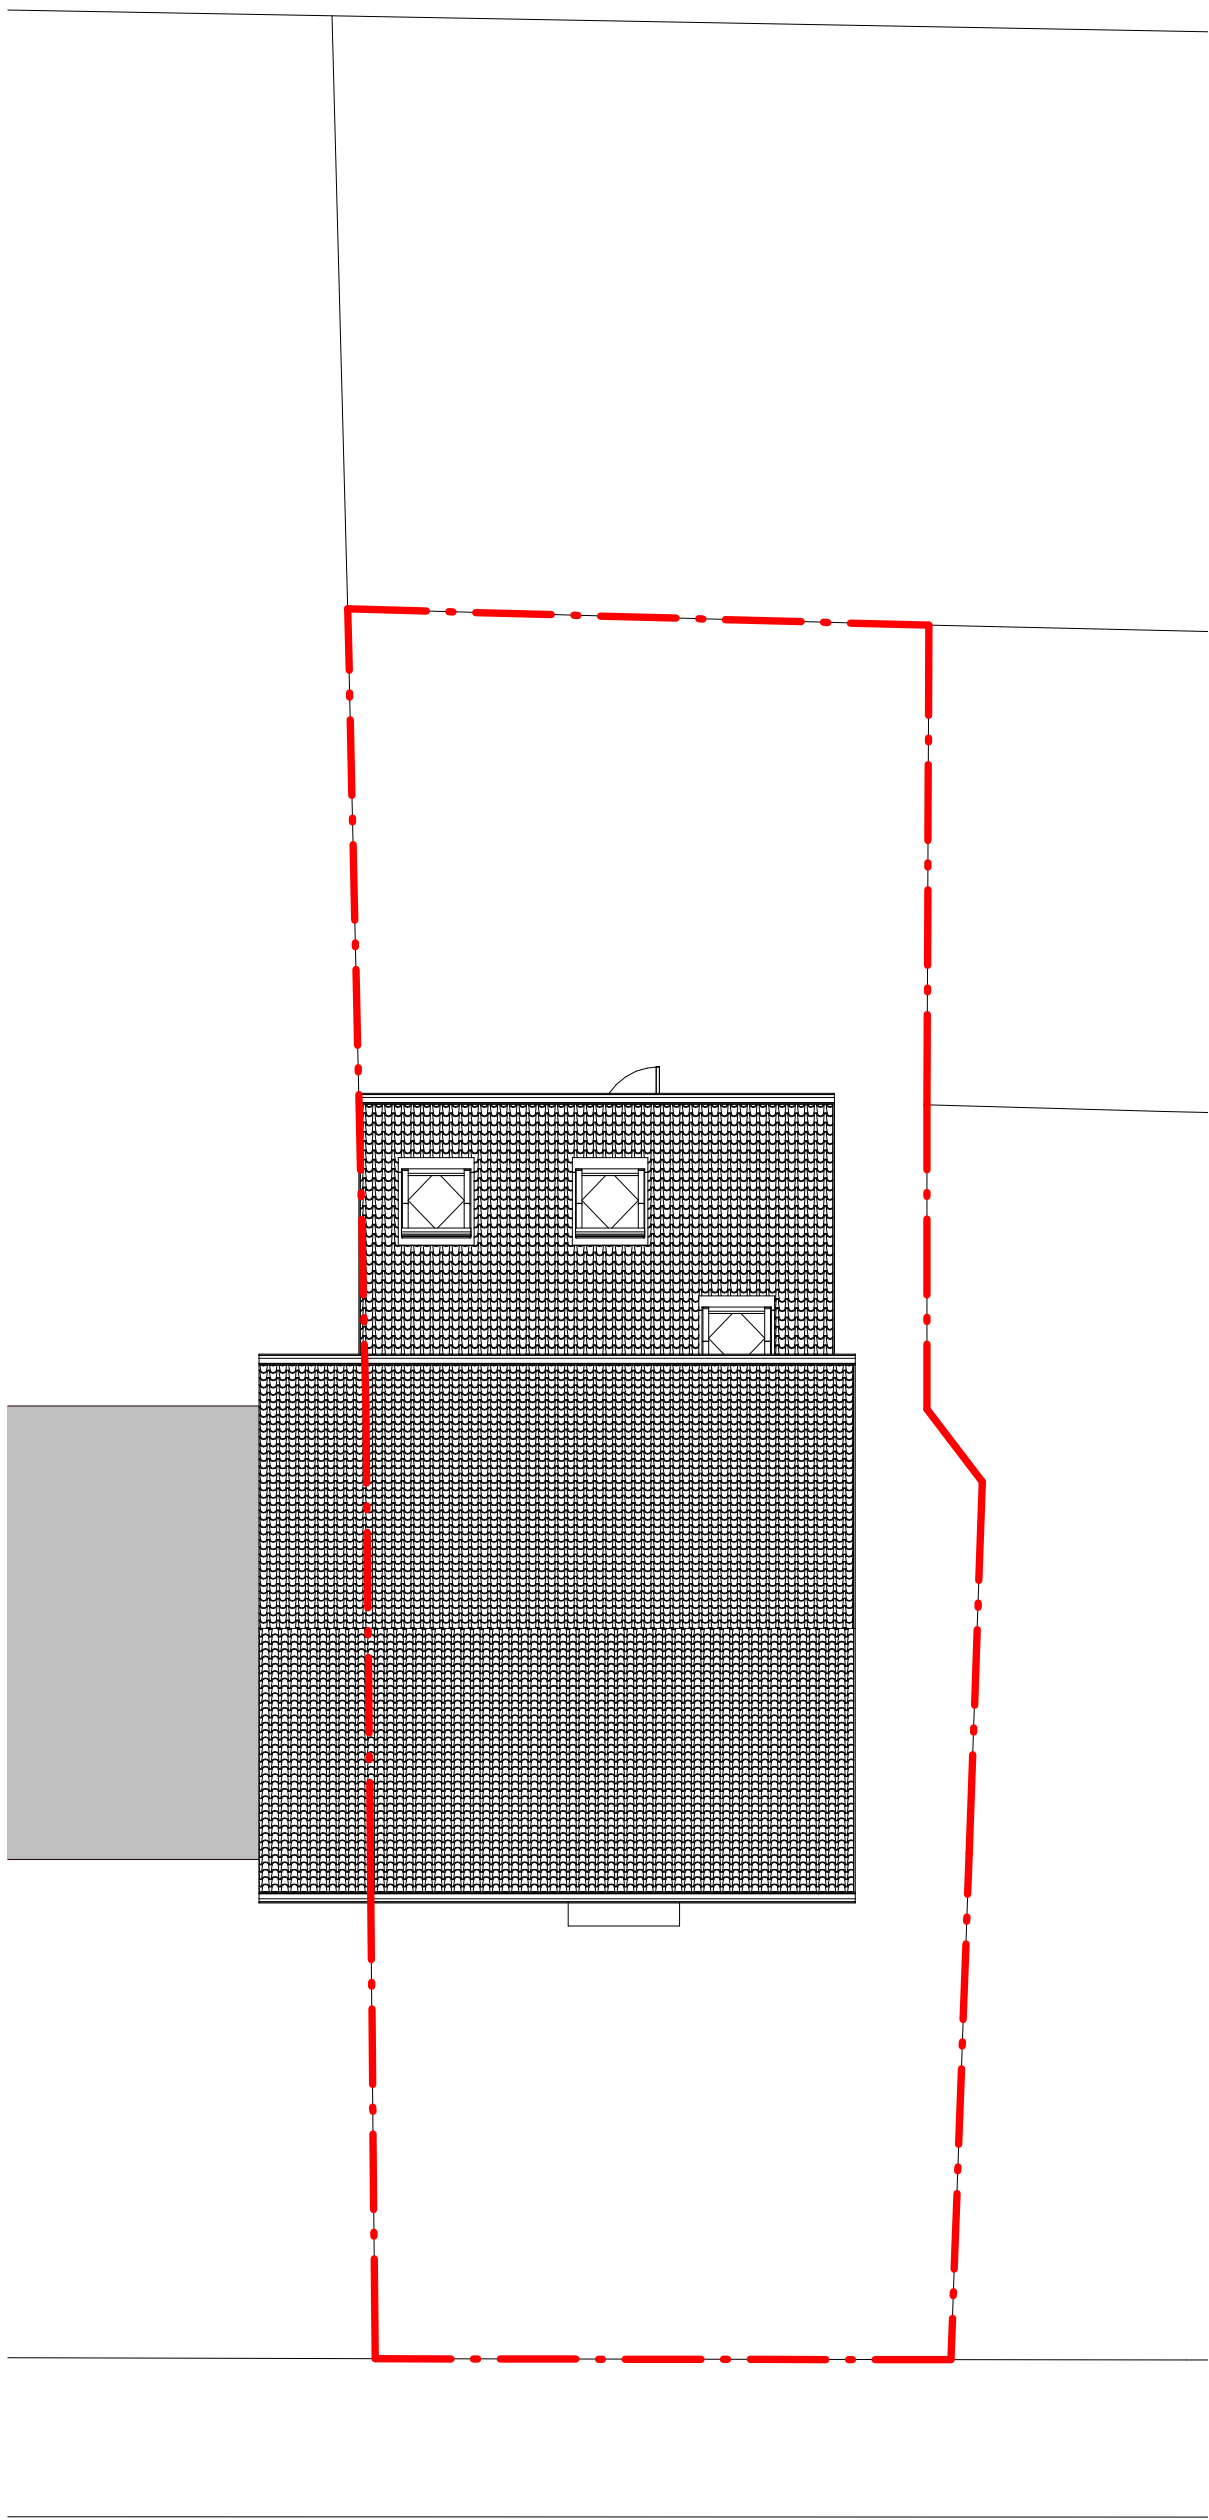

Proposed Site Plan
Scale 1 : 100

A	Amendments to scheme following comments from LPA.		TM	TM	01.02.22
Rev	Description	by	Chk by	Date	
Project:		Residential Extension 4 Burnthorp Avenue, Blackley			
Title:		Existing & Proposed Site Plan & Location Plan			
Client:		Mrs M Kusi			
Drawn By:		TM	Checked By:	TM	on Nov 2021
Original Size:		A1	Project Number: TMA-1034		
Drawing Number:		SI- 00-DR-A-0800			REV A