


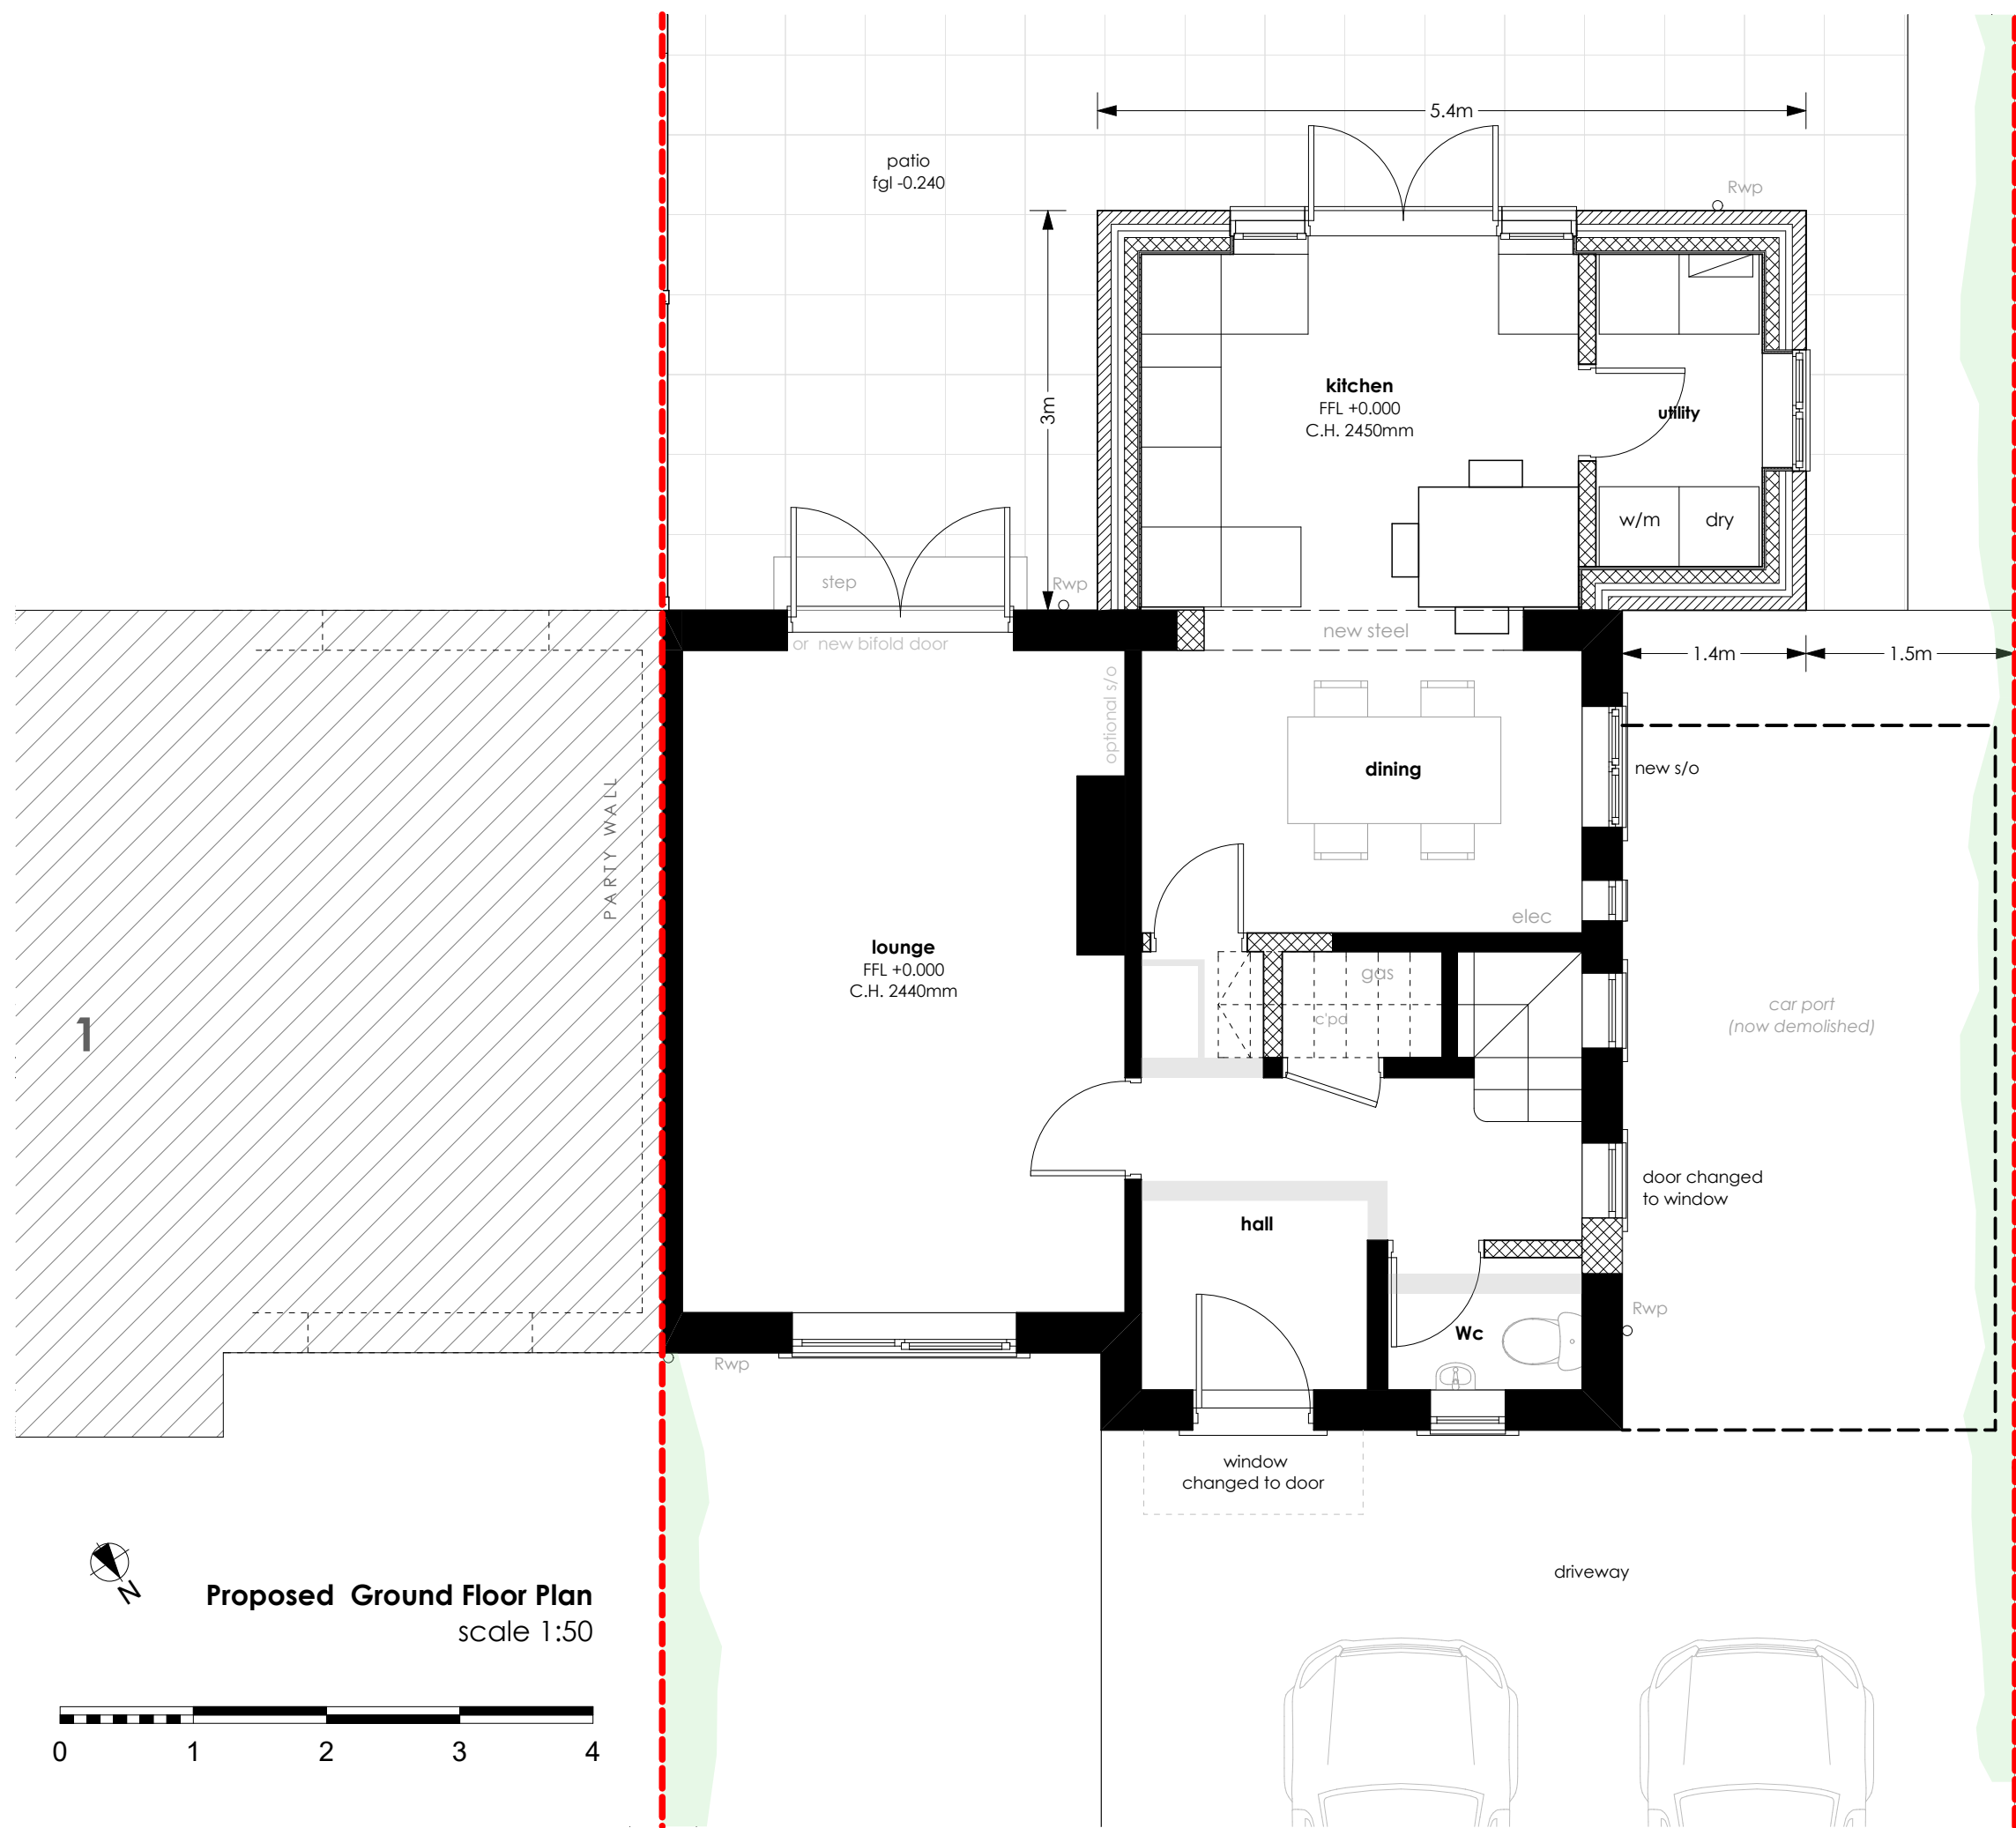

revisions:

- This drawing must not be used for construction or installation purposes unless stated.
- Do not scale from this drawing except for planning and building regulations.
- All dimensions must be verified on site before completing shop drawings and setting out the work.
- This drawing is to be read in conjunction with the technical specification and associated schedules prepared by houseEXTEND
- This drawing is to be read in conjunction with other architectural and engineering drawings associated with this project.

Copyright on this drawing is held by
houseEXTEND Ltd

houseEXTEND

houseEXTEND

the studio
2 Whitley Brook Court
Marsh Lane
Dutton, Northwich
WA4 4EY

james: 07495 322 544
info@house-EXTEND.co.uk
www.house-EXTEND.co.uk

client:
Bluetouch Ventures

Job Title
extension and alterations to:
3 Wood View
Wythenshawe
Manchester
M22 4GD

Drawing Title
Proposed Ground Floor Plan

Drawing Status
Planning Application

Drawn by
jm

Drawing Size
A3

Date
March 2022

Project No. Drawing No. Revision
111 P 07