





Block/site plan scale:1:200

PROPOSED GARAGE TO SERVICE
PROPERTY OUT LINED IN BLUE

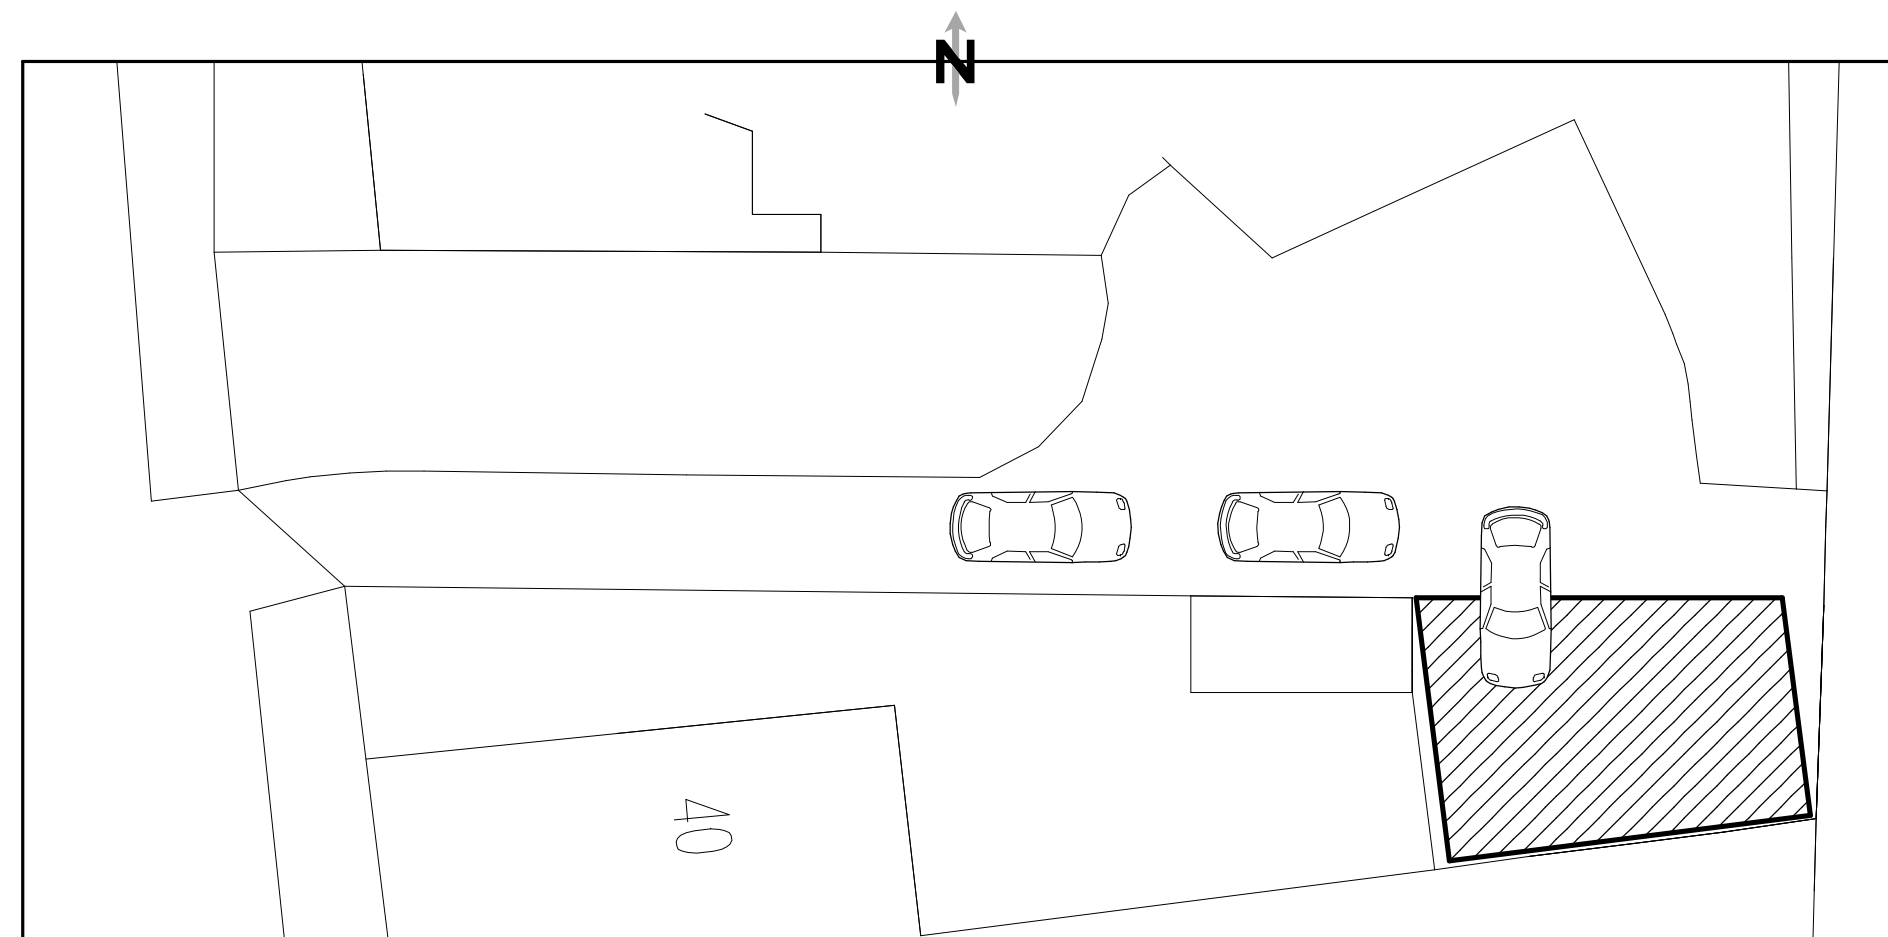



Block/site plan scale:1:200

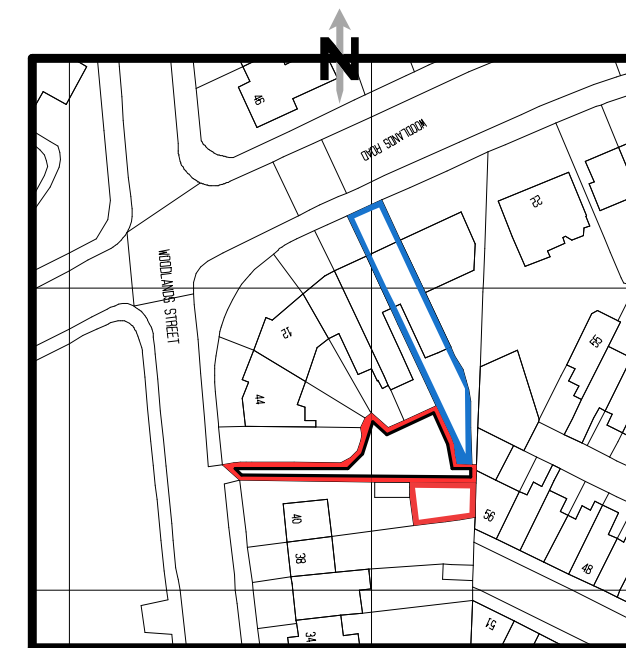

Location plan scale:1:250

DRAWING AMENDED FOR PLANNING 28/12/2021

DRAWING AMENDED FOR PLANNING 26/01/2022

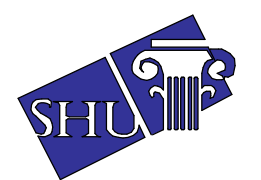 

**Syed Helal Uddin
Architectural Services**

58 Southwood Drive, Baxenden,
Accrington, Lancashire. BB5 2PZ
Tel:01254 238202 Fax:0879 2352826
Mobile: 07879 261142
Email: syedhelaluddin@yahoo.com

Scale:1:100 Page 1/2 (A2)

Drawing no: 1836

Existing & proposed layout

Location: 18 Woodlands Road,
Manchester, M8 9LJ

Prop:Change of use of a residential
amenity space for the erection of a garage

Client:MR. SHAMS AL SHARIF

Date: November 2021

please do not scale drawing