



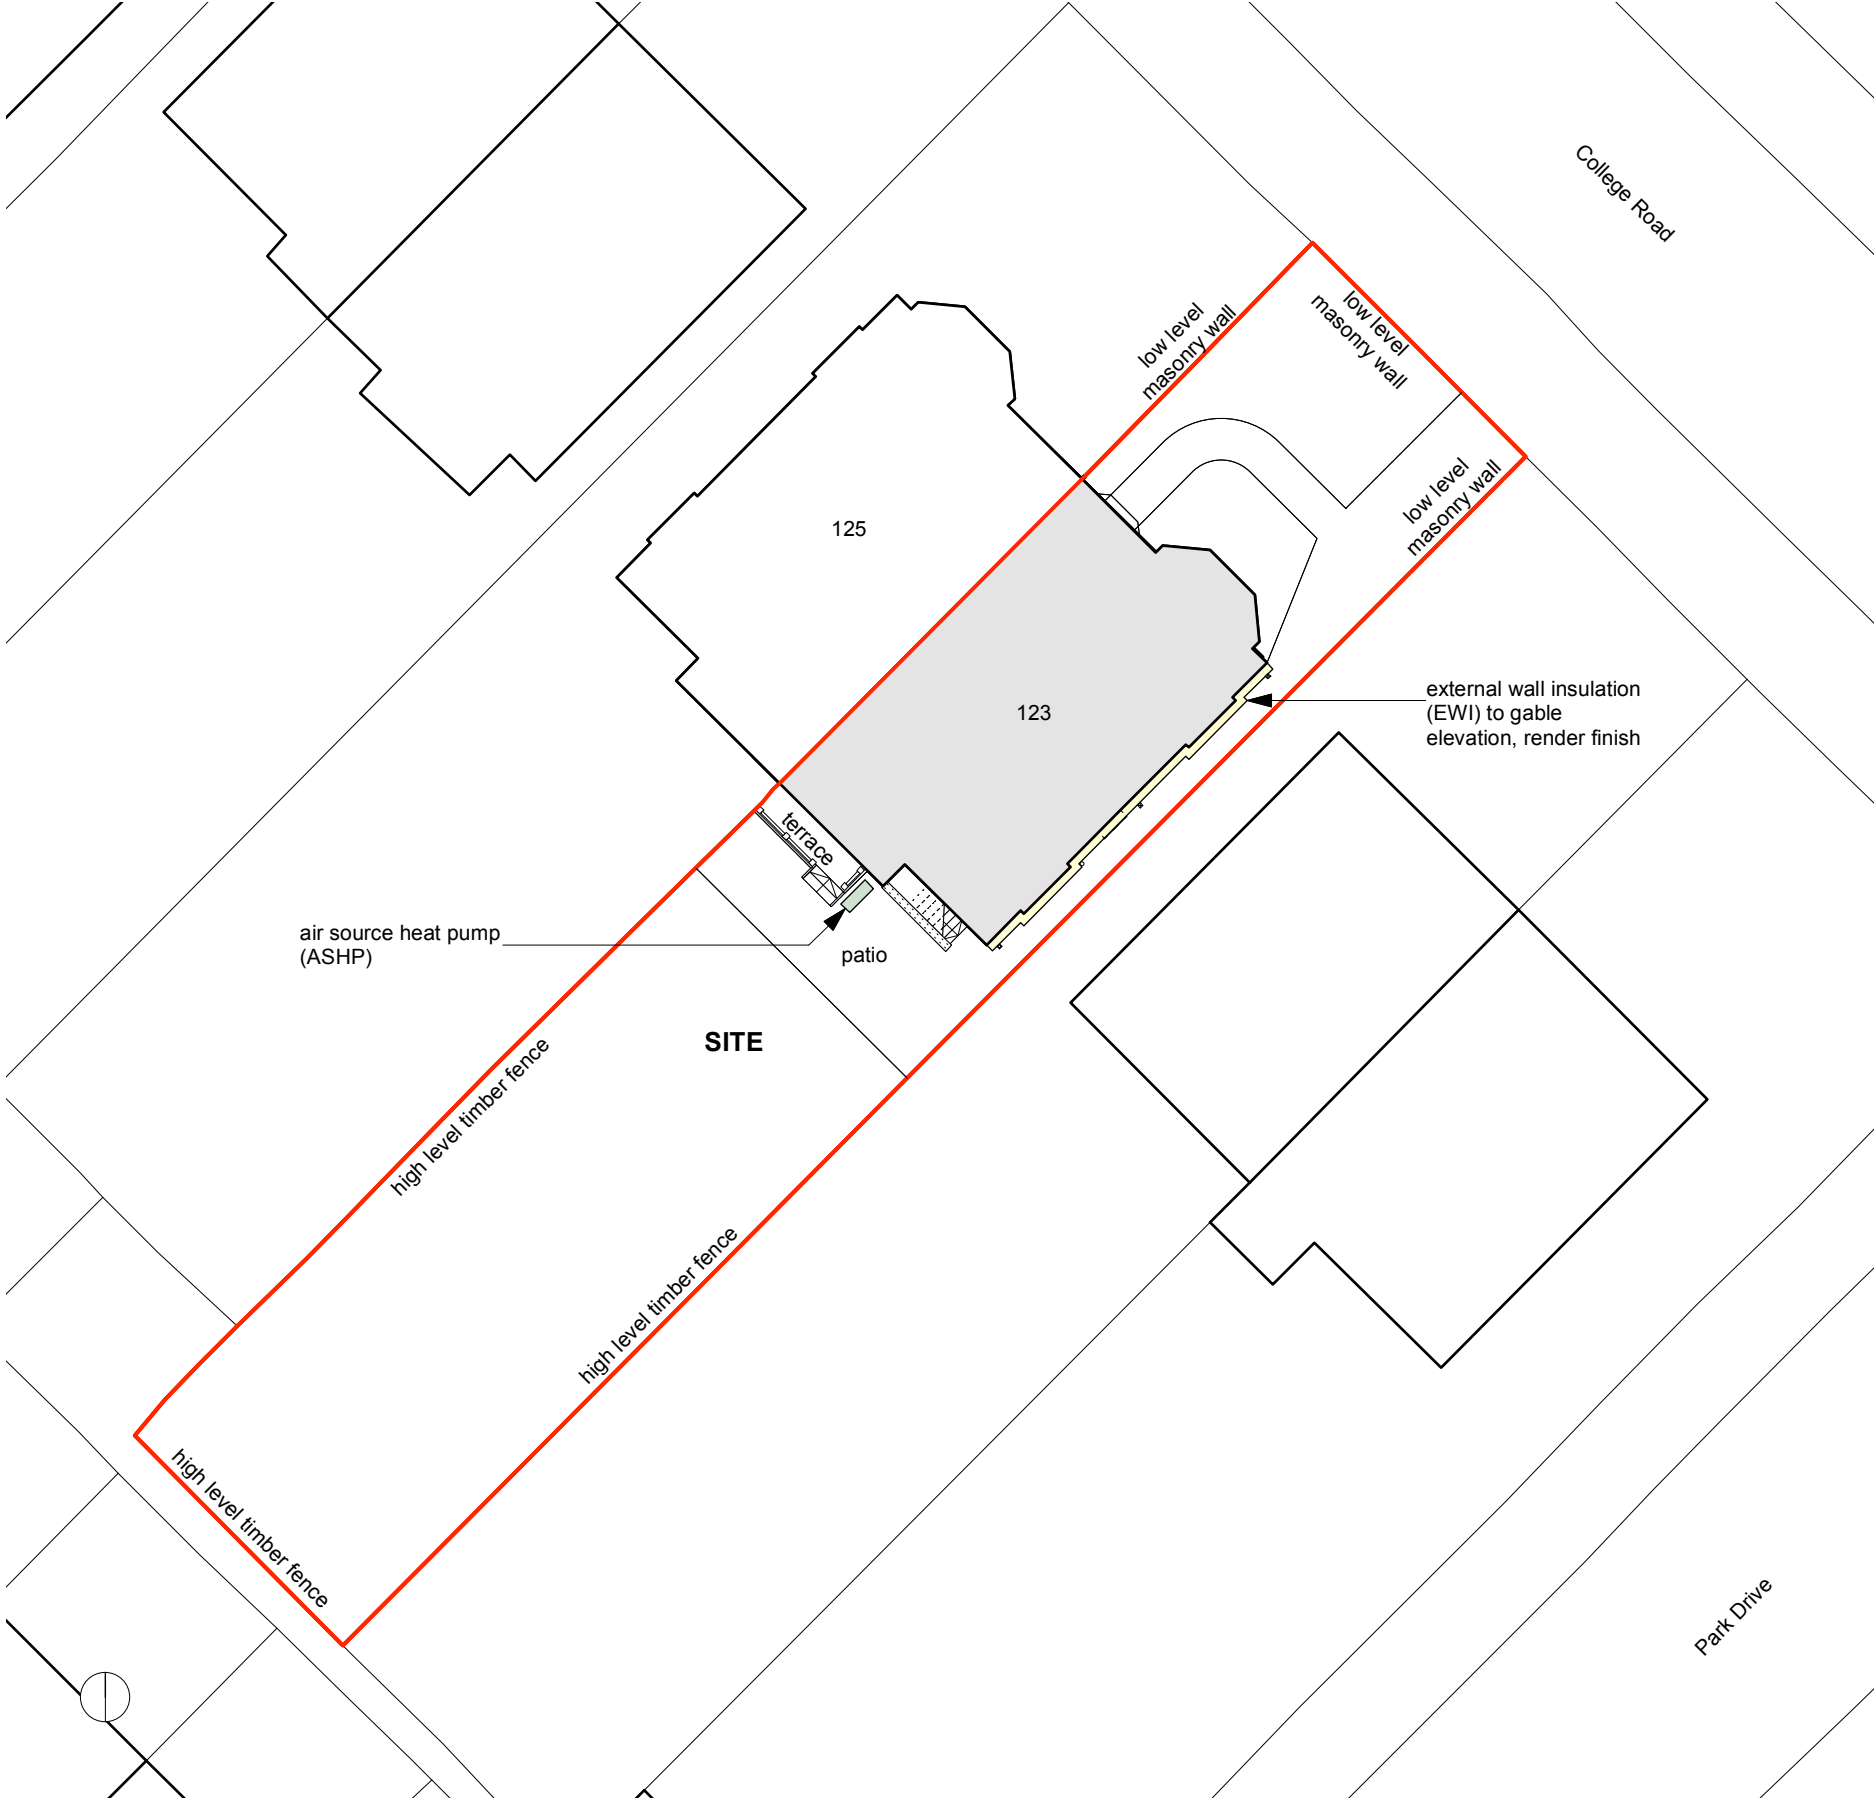

proposed site plan
scale: 1:200

Key:

- Site boundary:
- External Wall Insulation (EWI), render finish:
- Air Source Heat Pump (ASHP):

 

1:200

Rev:	Notes:	Date:	Dr:	Ap:
Original:		08-04-22	AW	XX
Drawing Title: Proposed Site Plan				
Client: Alan Williams				
Address: 123 College Road, Manchester, M16 0AA				
Project Number: PPR004		Issue Status: Planning		
Drawing Number: PPR004-2.001				
Scale: A3@1:200		Date: 08-04-2022		Rev: -

PEOPLE
POWERED
RETROFIT

Bridge 5 Mill
22a Beswick Street
Manchester M4 7HR

info@retrofit.coop
www.retrofit.coop

This drawing is to be read in conjunction with all related project information. Do not scale from this drawing. This drawing is copyright and remains property of People Powered Retrofit Ltd.