


11 Hawthorn Road, Manchester, M40 3RH - Site Plan

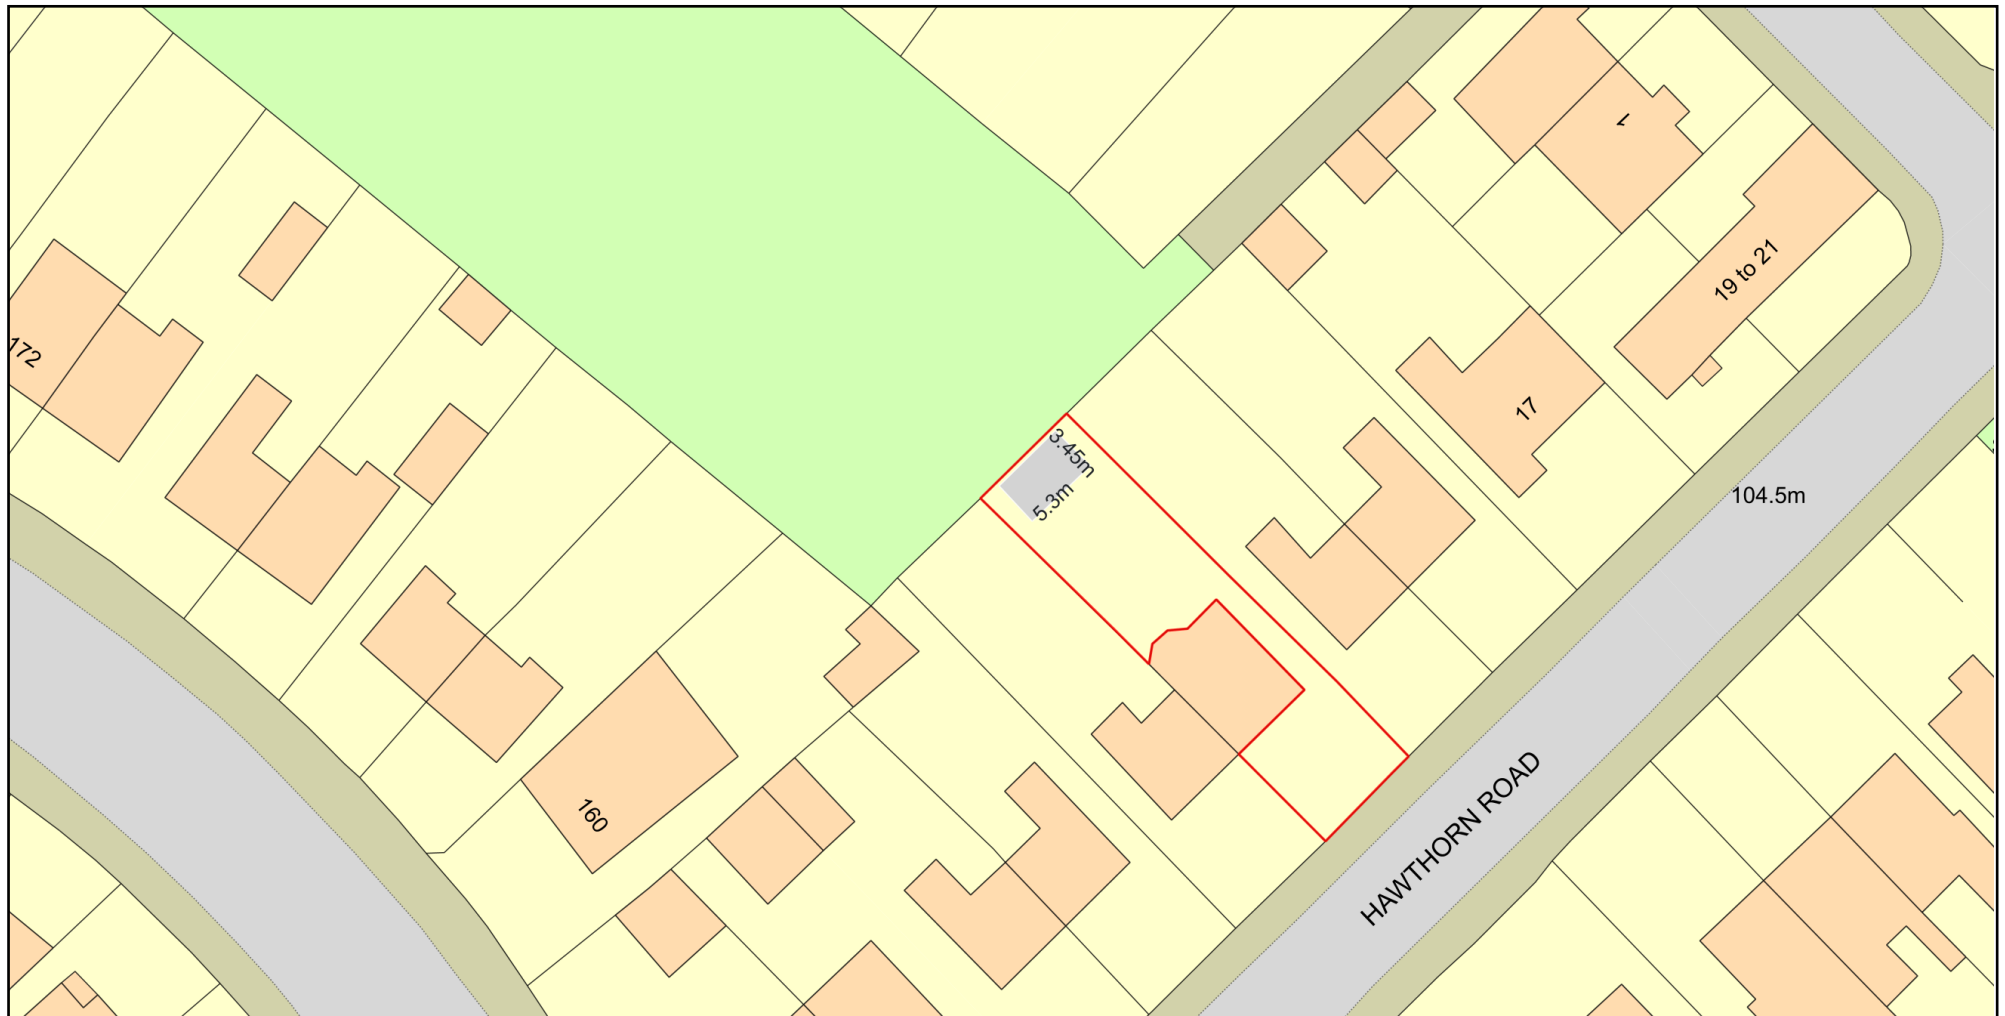

0 20
Metres



Plan Produced for: J. Wood

Date Produced: 15 Feb 2022

Plan Reference Number: TQRQM22046093234684

Scale: 1:500 @ A4

© Crown copyright and database rights 2021 OS 100042766

