



03 - Roof
7915




02 - 2FL - Existing
5755




01 - First Floor
2905



00 - Ground Floor
0

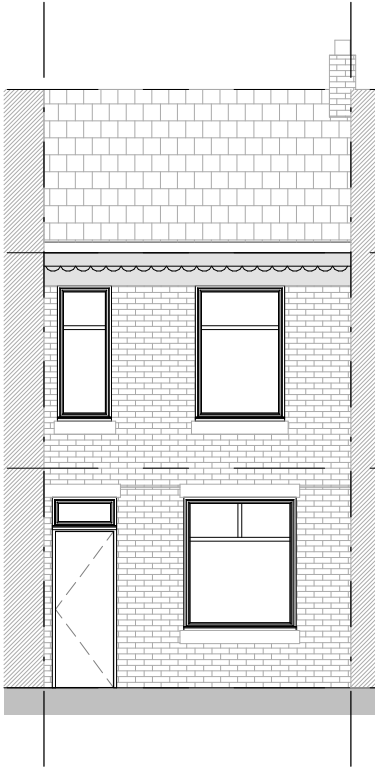

EXISTING FRONT ELEVATION

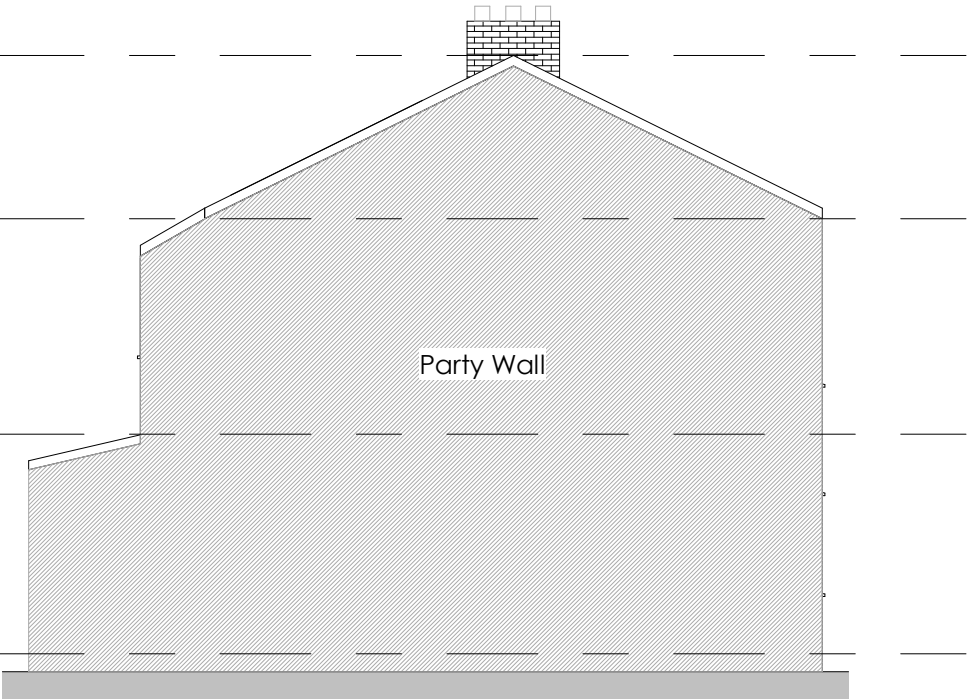

EXISTING FRONT ELEVATION



03 - Roof
7915




02 - 2FL - Existing
5755




01 - First Floor
2905



00 - Ground Floor
0

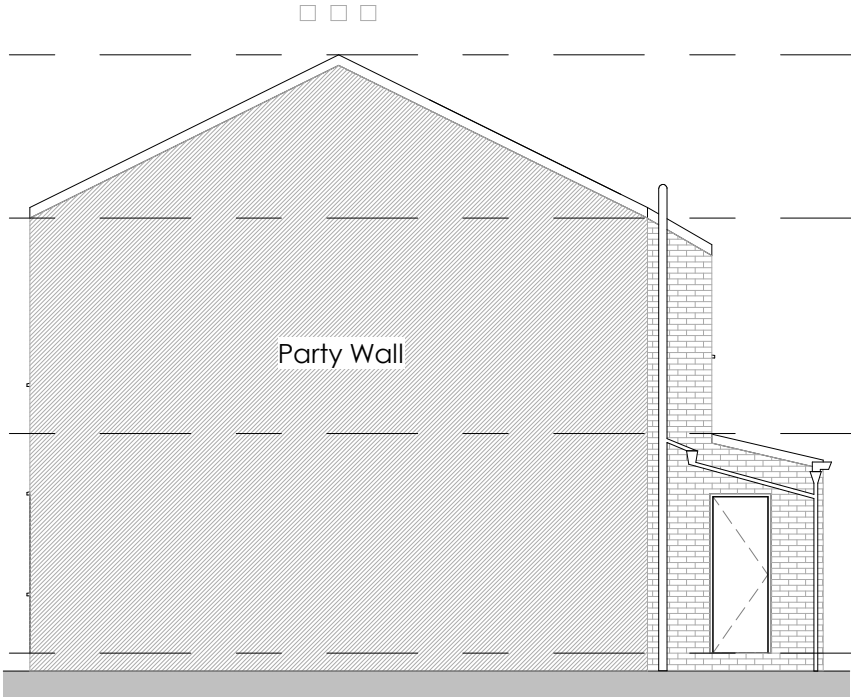

EXISTING SIDE ELEVATION

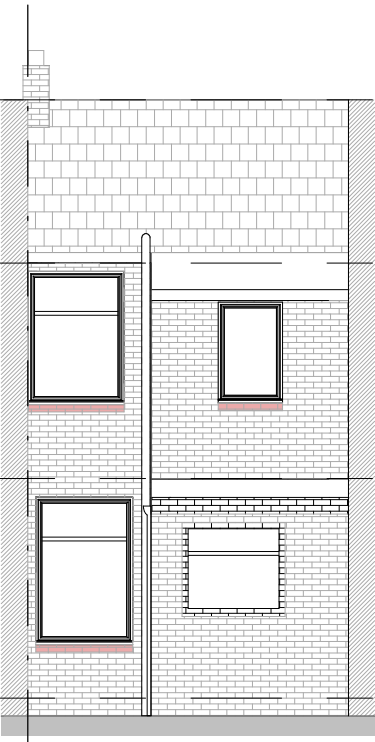

EXISTING REAR ELEVATION

ARCHIPHONIC

Positive Change through Architectural Design

Unit 256, Slater Studios, 9 Slater Street, Liverpool, L1 4BW
info@Archiphonic.co.uk / +44 (0)151 345 7600

Project Title

1191 - 29 Dalton Avenue

Client Name

Mo Ahil

Project Address

29 Dalton Avenue, M14 7NR

Additional Notes

REV	Date	Description	Issued
1	11/03/22	Planning Issue	RJ

Title


Existing Elevations

Drawing No.

1191-02-04-001 Rev 1

Scale	Date	Drawn by	Checked by
1 : 100	01/27/22	RJ	DB

© Copyright Archiphonic - Do not scale from this drawing. All dimensions to be checked and verified on site. This drawing is to be read in conjunction with all other relevant drawings and specifications. Any discrepancies in the drawings are to be reported immediately to Archiphonic. This drawing is not to be used for construction or sales purposes unless marked 'Issued for construction'. Dimensions and area schedules are subject to change.

 

VISUAL SCALE 1:50 @ A3