
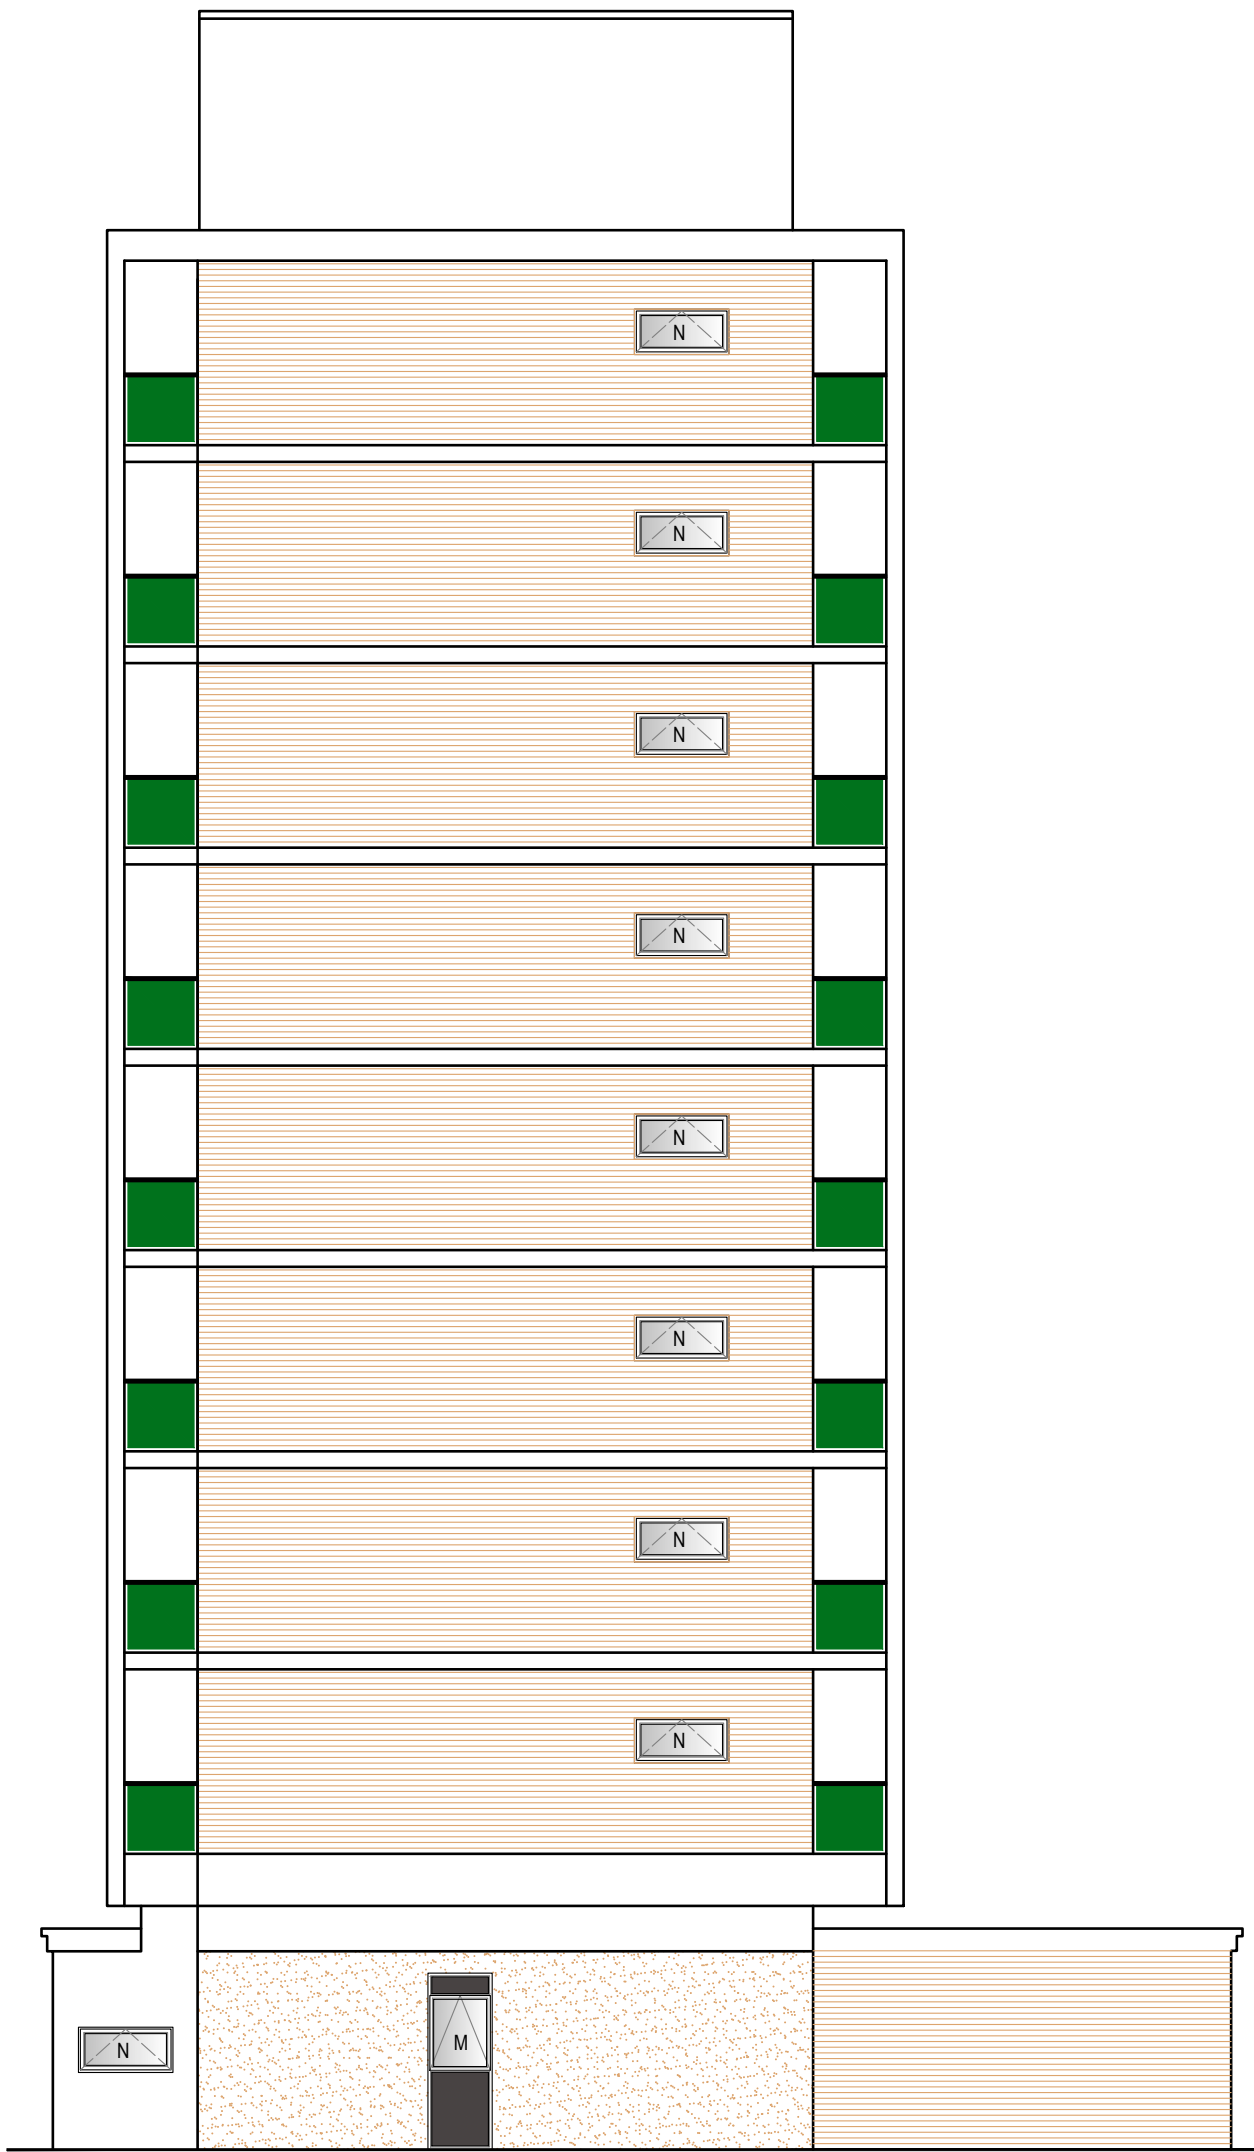


Upper floor plan

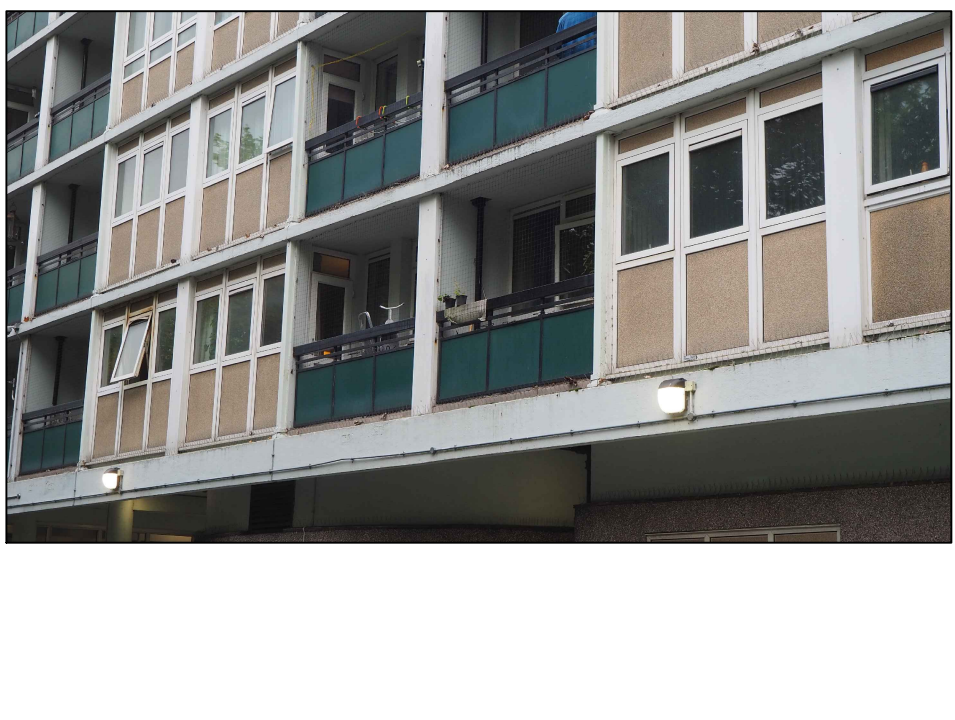

Arcus Consulting LLP
Wakefield 0192 466 9000
Liverpool 0151 708 1080
info@arcus.uk.com

Manchester 0161 905 3222
Newcastle 0191 272 5781
www.arcus.uk.com

London 0208 8742 2512
Rugby 01788 297 127

Client

Wythenshawe Community Housing Group

Project

West View Court

Title

Elevations E3 & E4
With balcony panels

Scale

1:100

Date

04/04/22

Stage

TENDER

Job No

P6584

Drawing No

12

Rev

Drawn

SPO

Approved

This drawing is the copyright of Arcus. Contractors must check all dimensions on site. Do not scale the drawings. Only figured dimensions are to be worked to.