



Refer to B1-ZZ-DR-A-0841 - Existing Elevations 1:50

Existing South West Elevation - Beswick Street

Scale 1:100

 


Scale Bar 1:100 @ A1

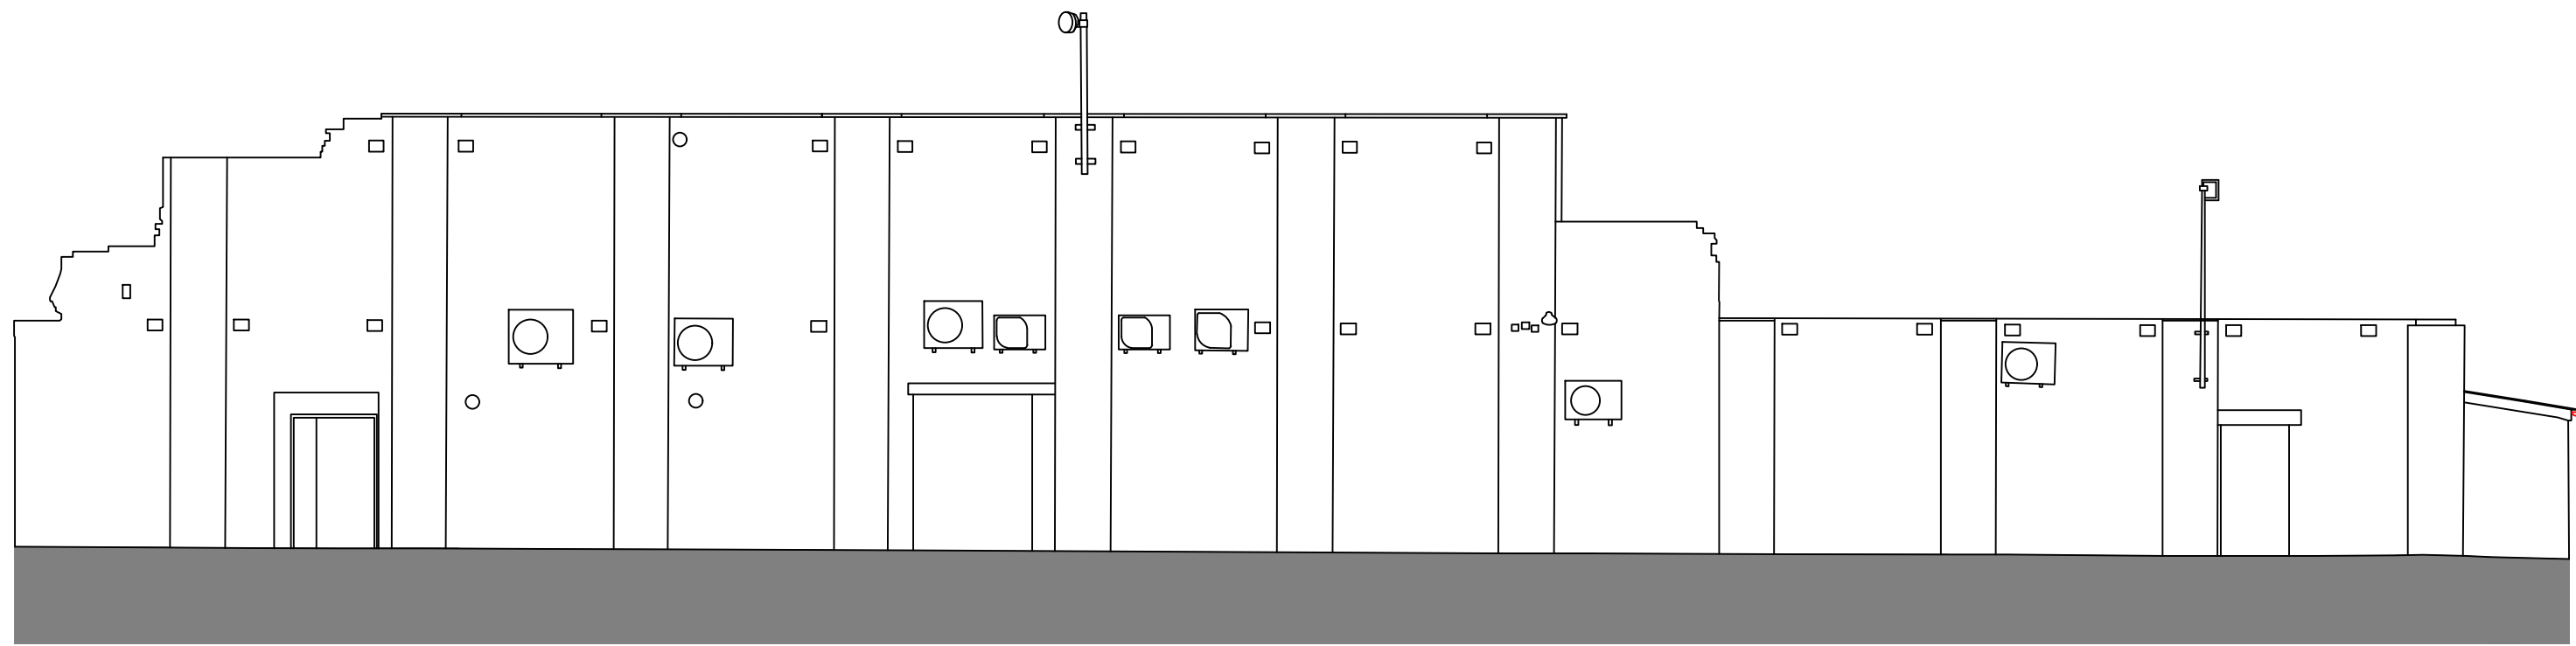

Existing South West Elevation A

Scale 1:100

 

Scale Bar 1:100 @ A1




Existing South West Elevation B

Scale 1:100




Scale Bar 1:100 @ A1

Refer to B1-ZZ-DR-A-0841 - Existing Elevations 1:50

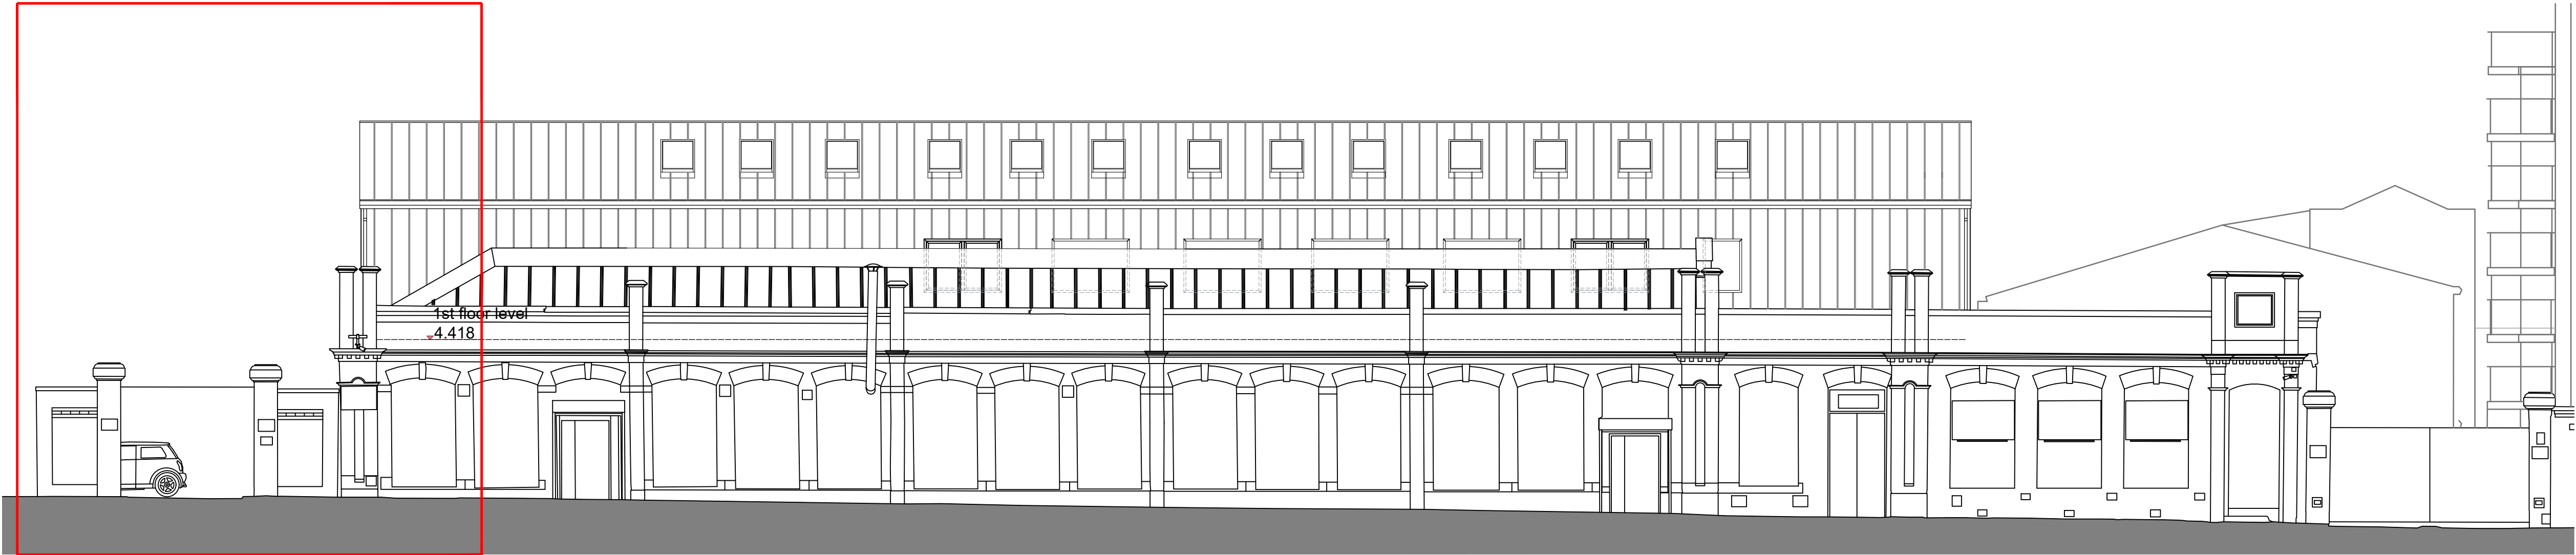

Existing South East Elevation - Pollard Street East

Scale 1:100

 

Scale Bar 1:100 @ A1

Rev	Description	by	Chk	Date
Project:	PLT Wellington Mill Pollard Street East, Ancoats, Manchester, M40 7FS			
Title:	Existing Elevations			
Client:	Pretty Little Thing			
Drawn By:	CM	Checked By:	TR	on 26/01/2022
Original Size:	A1	Project Number:	22076	
Drawing Number:	B1-ZZ-DR-A-0840			REV -

JENKINS DESIGN SERVICES

ARCHITECTURE INTERIOR DESIGN PROJECT MANAGEMENT CDM CO-ORDINATOR BUILDING CONSULTANCY

JENKINS DESIGN SERVICES LTD
22 POLLARD STREET EAST,
ANCOATS, MANCHESTER, M40 7FS
TEL: 0161 275 1177
EMAIL: JENKINS@JENKINS.CO.UK