




NORTH ELEVATION

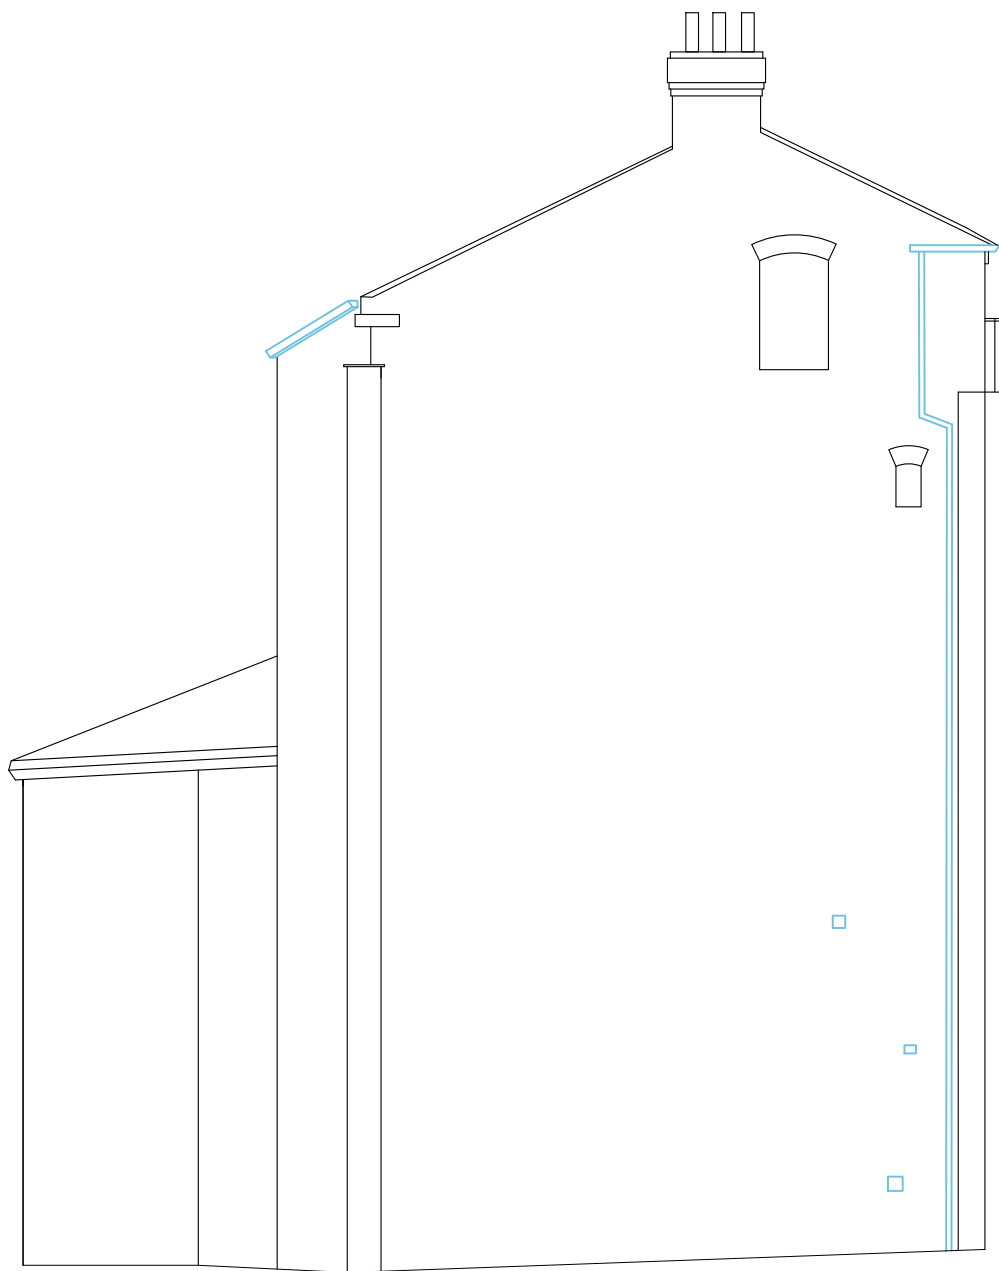


EAST ELEVATION



SOUTH ELEVATION



WEST ELEVATION

 

This drawing, design & all information contained herein remains the sole copyright of CONCORDE BGW & reproduction in any form is strictly forbidden unless permission is obtained in writing.

- NOTES:
- Do not scale from this drawing, all dimensions must be checked on site. The contractor must verify all site dimensions, drawings, details & specifications. Any discrepancies must be reported to CONCORDE BGW prior to any commencement of work.
 - Figured dimensions to take preference over those scaled.
 - All specified items are to be installed in accordance with the manufacturers recommendations & instructions.

© Copyright

D	13.01.22	GA	Revised for feasibility
C	17.03.20	MC	Revised following building control comments.
B	19.12.19	SO	Extract Flue height amended to 1000mm height above roof level.
A	17.12.19	SO	Extract Flue shown to south elevation following on site discussion with YCE & doors added to pizza servery.

Rev: Date: Init: Note: © Copyright

Stage: **SURVEY**

Client: **J.W. LEES**

Project address: **The Rain Bar
80 Great Bridgewater
Street
Manchester
M1 5JG**

Title: **Proposed External Elevations**

Scale: 1:100	Dwg size: A1
Drawn by: JC	Date: 08.10.19
Drawing no: 4071-09.02	Rev: D

**CONCORDE
BGW GROUP**

London Unit 114 Screenworks 22 Highbury Grove N5 2EF	Doncaster Palmer Street Hyde Park Doncaster DN4 5DD	Nottingham Unit 3, The Glade Business Centre Forum Road Nottingham NG5 9RW
---	--	--

01302 361 024 concordebgw.com