

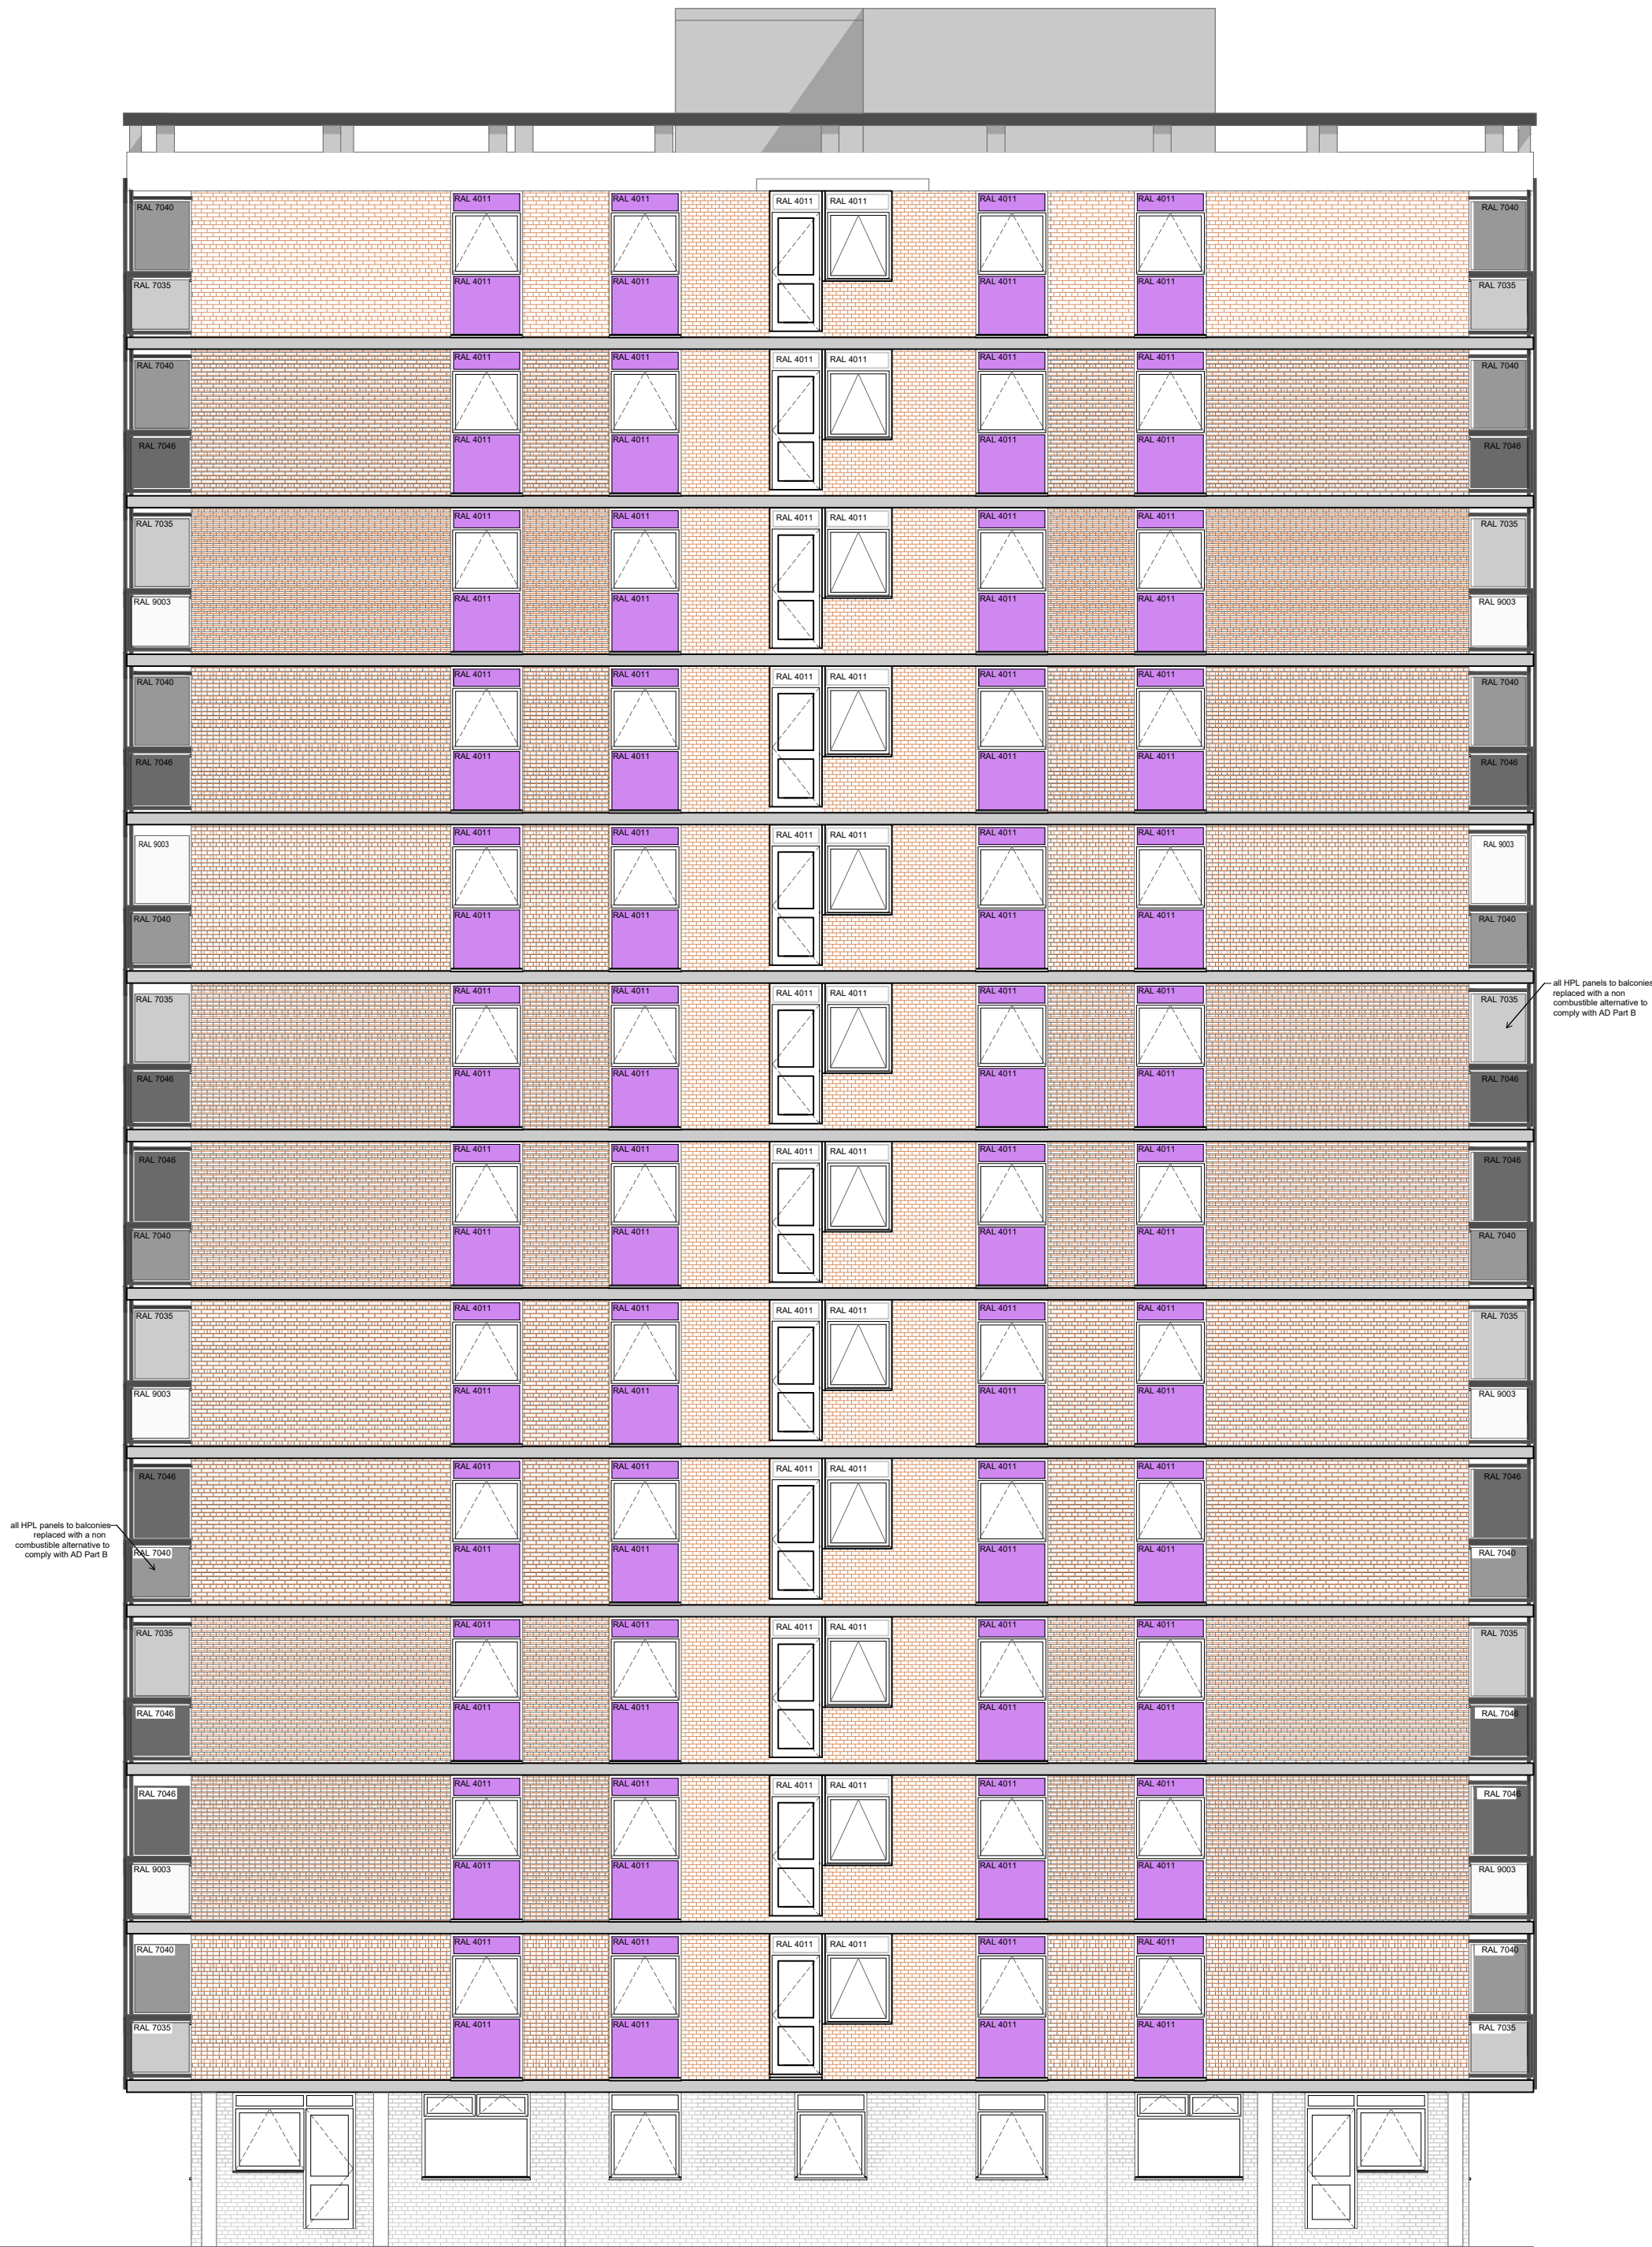


SITE PLAN REFERENCE

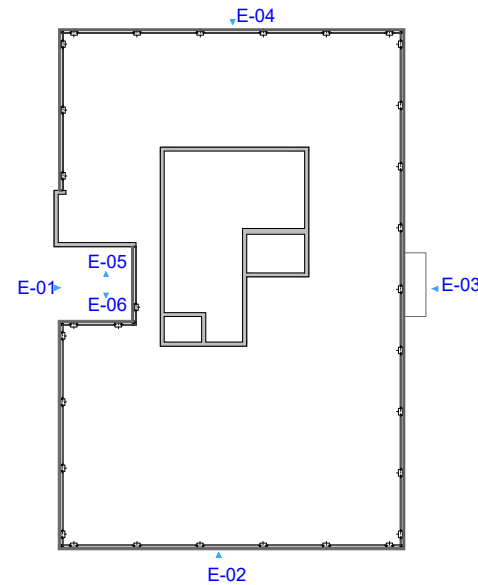

Elevation - 03
(No Rain-screens)

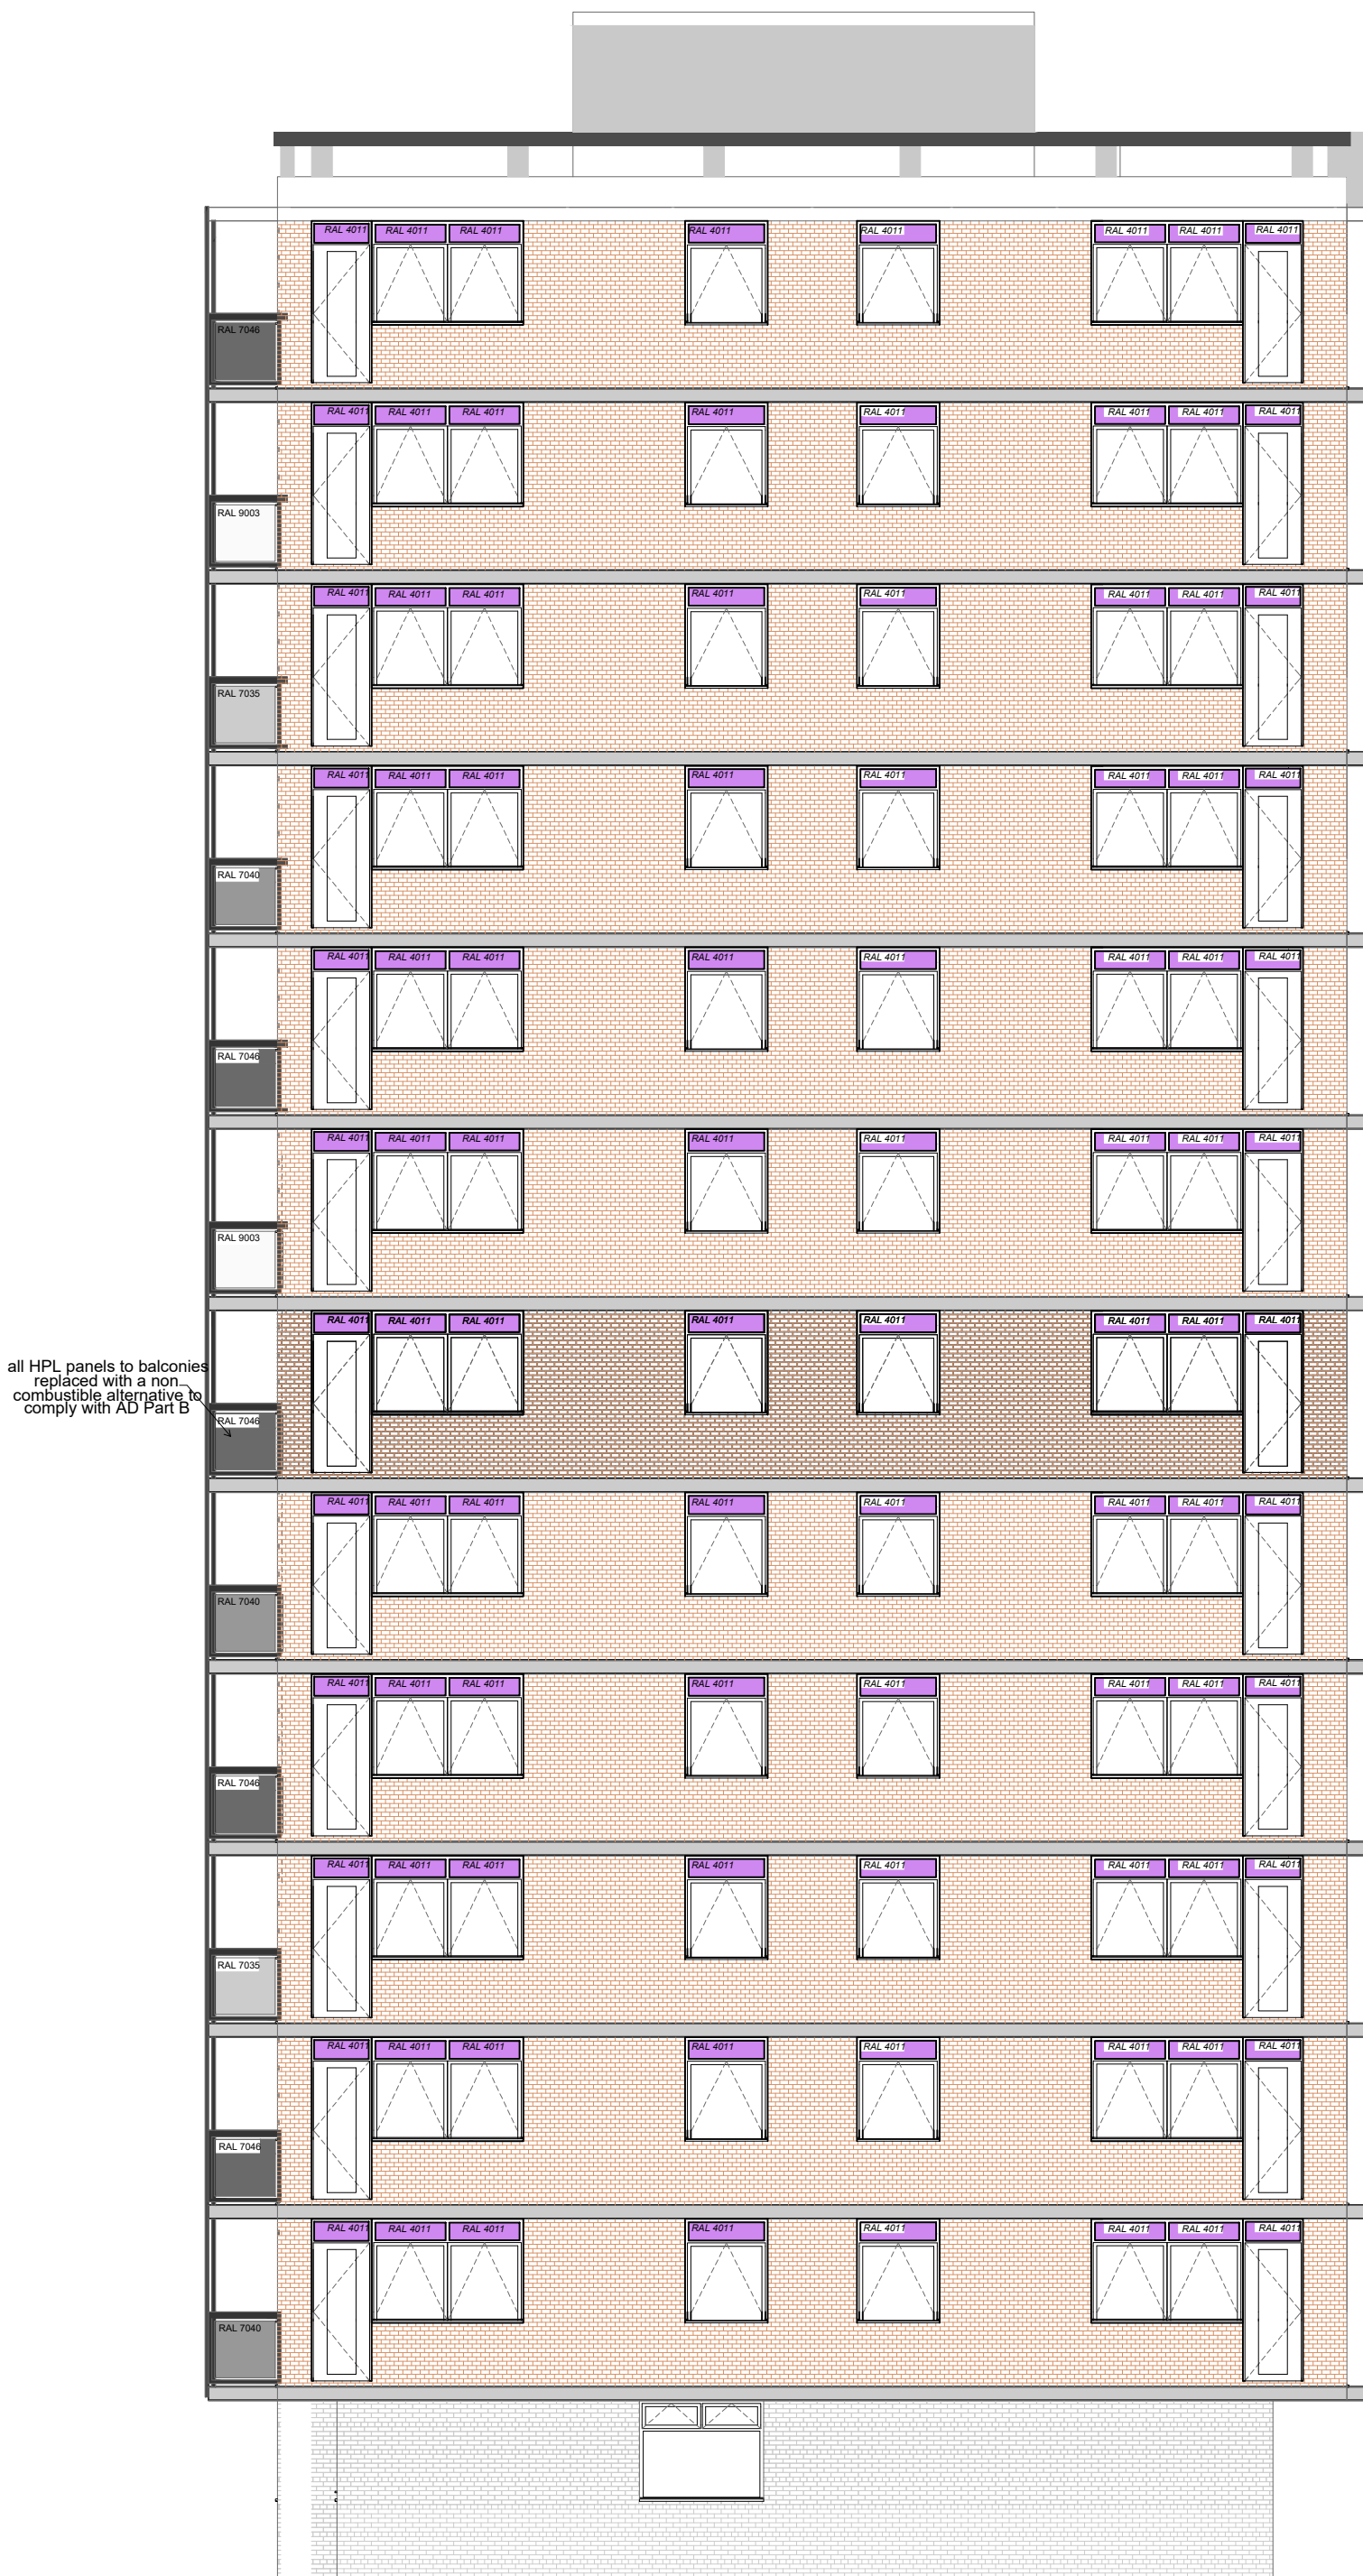

Elevation - 04
(No Rain-screens)



Arcus Consulting LLP
Wakefield 0192 466 9000
Liverpool 0151 708 1080
info@arcus.uk.com

Manchester 0161 905 3222
Newcastle 0191 272 5781
www.arcus.uk.com

London 0208 8742 2512
Rugby 01788 287 127

Client
WYTHENSHAW COMMUNITY HOUSING GROUP

Project
WESTVIEW & BAGNALL COURT
ENVELOPE REFURBISHMENT

Title
BAGNALL COURT ELEVATIONS 03 & 04
NO RAINSCREEN

Scale	Date	Stage
1:100 @ A1	05.01.22	PLANNING
Job No	Drawing No	Rev
P6584	03	-
Drawn	Approved	
LN	TN	

This drawing is the copyright of Arcus. Contractors must check all dimensions on site. Do not scale the drawings. Only figured dimensions are to be worked to.