




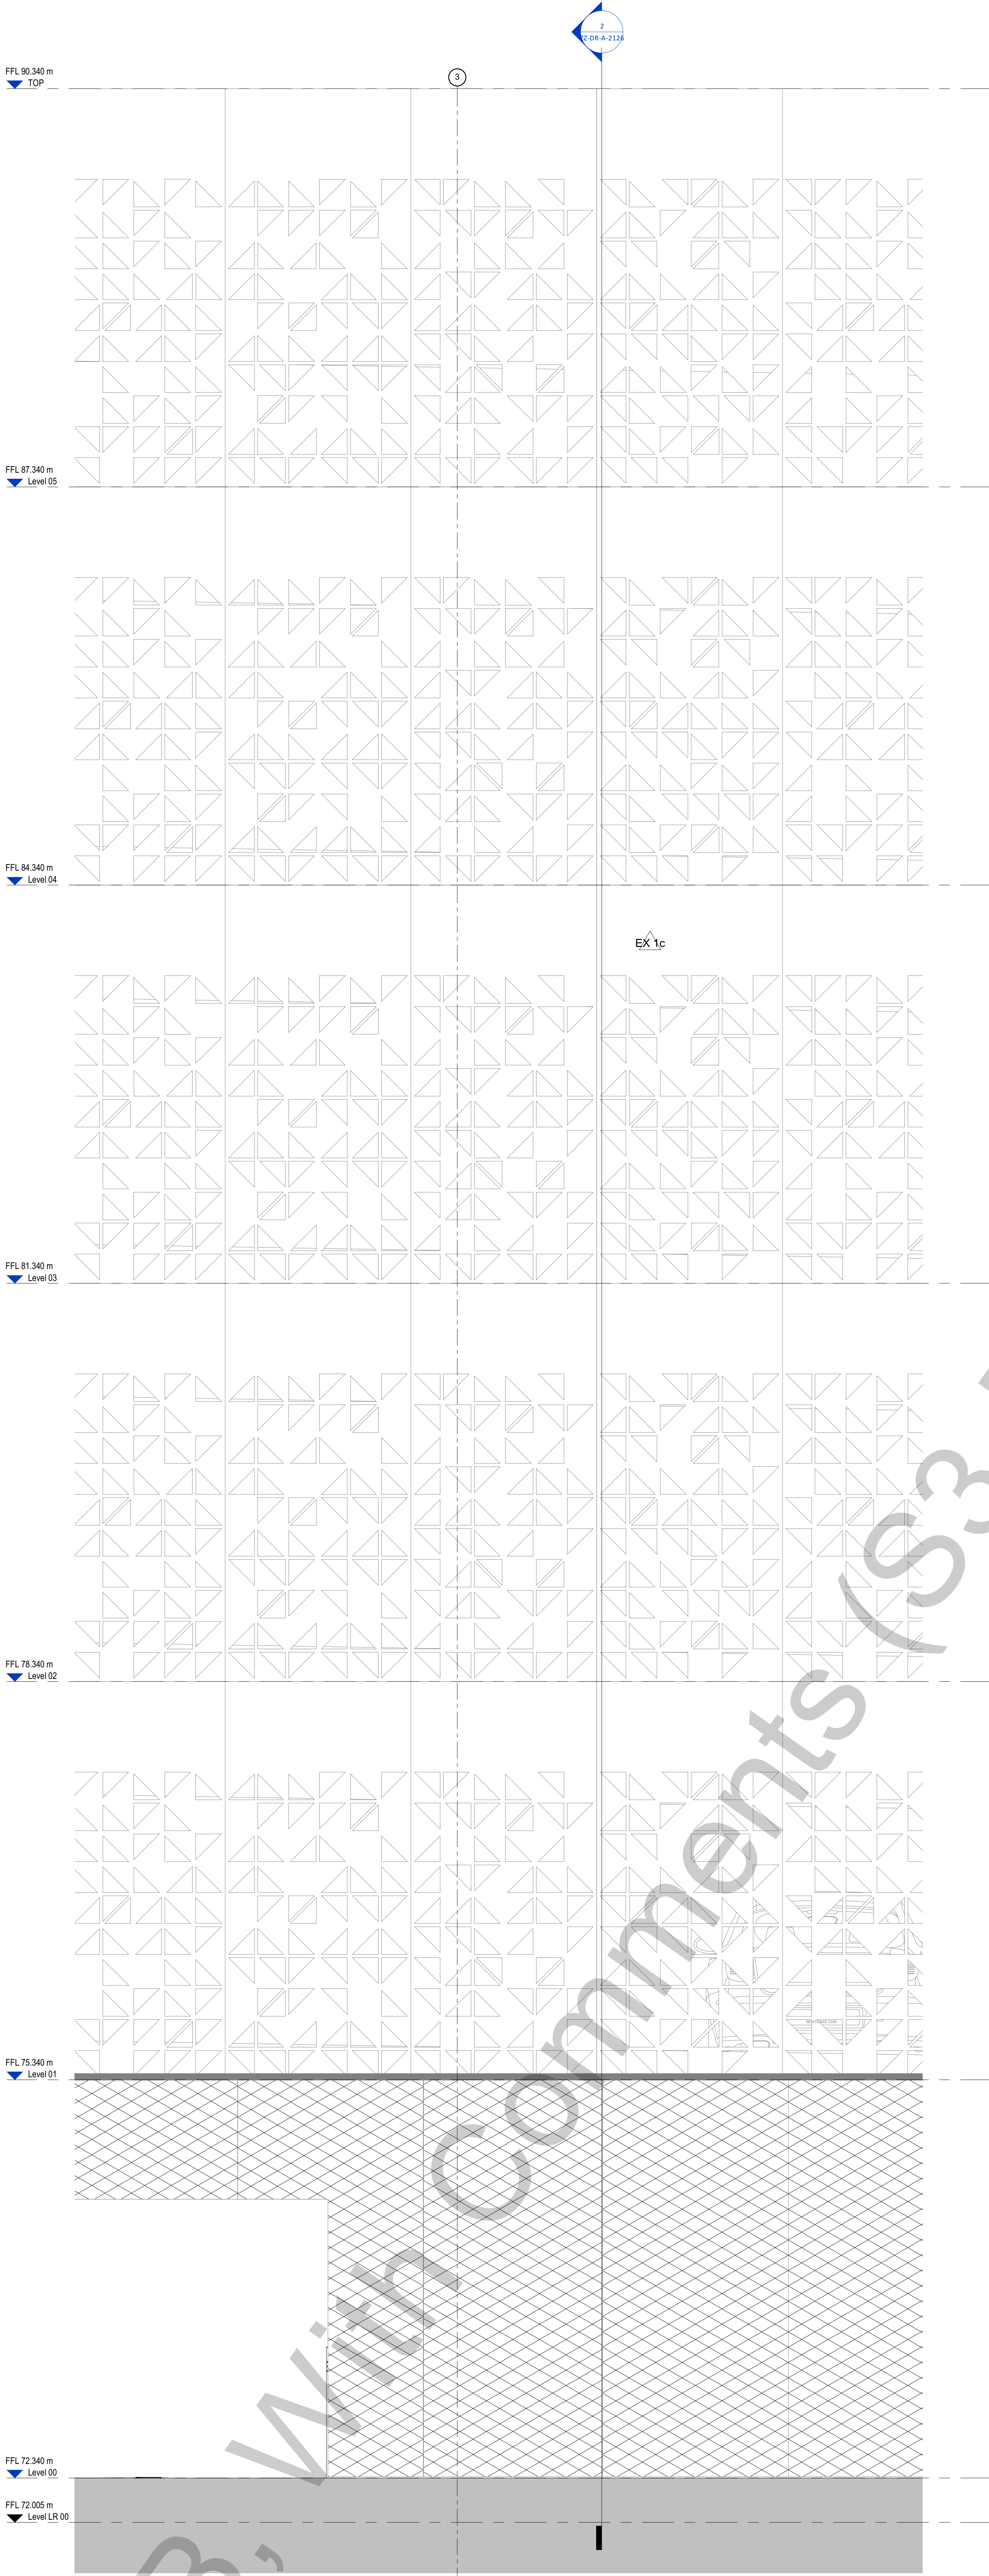

1 PART ELEVATION EAST GL 1-2
1:20

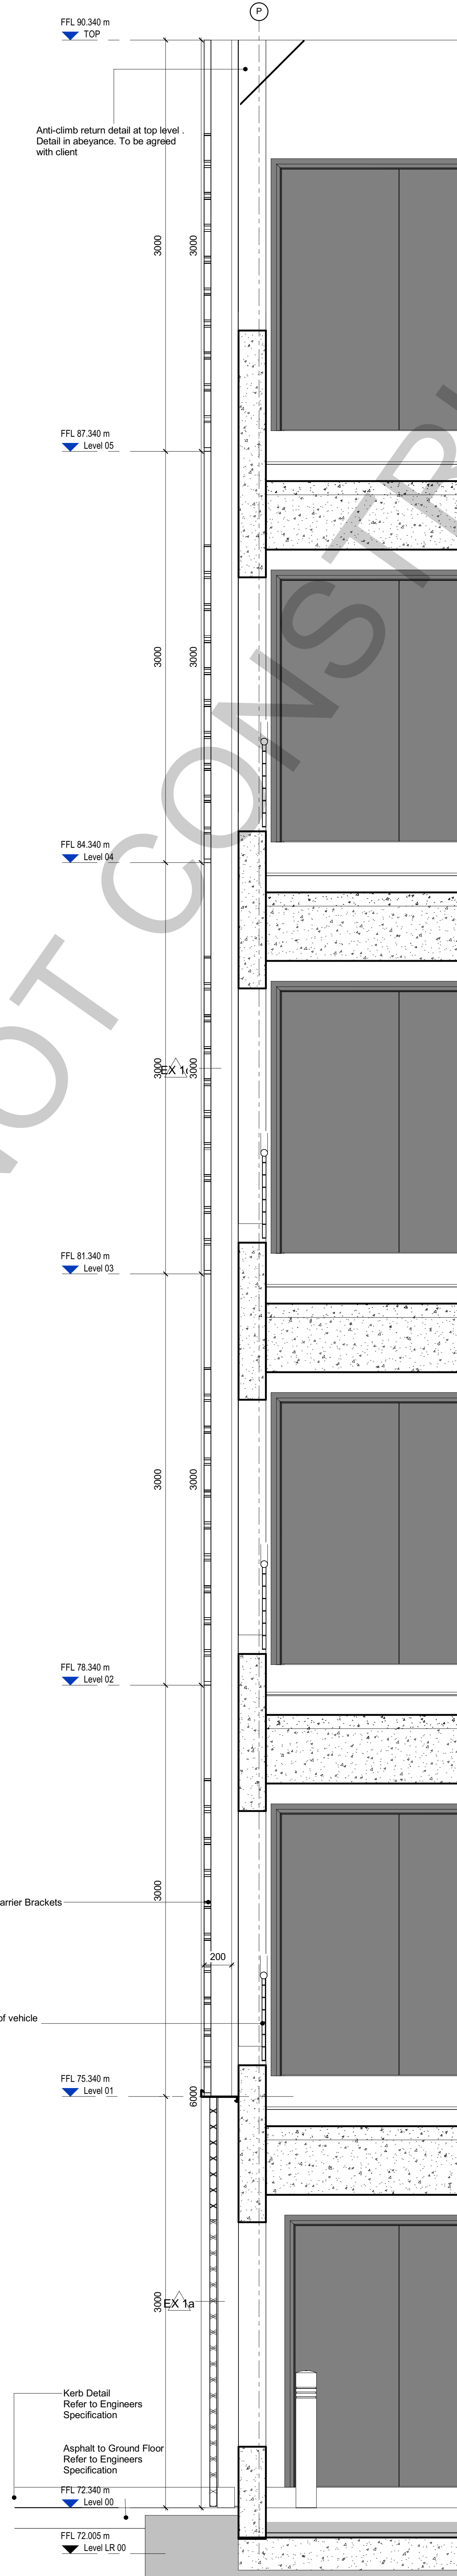

2 DETAIL WALL SECTION EAST GL2-3
1:20

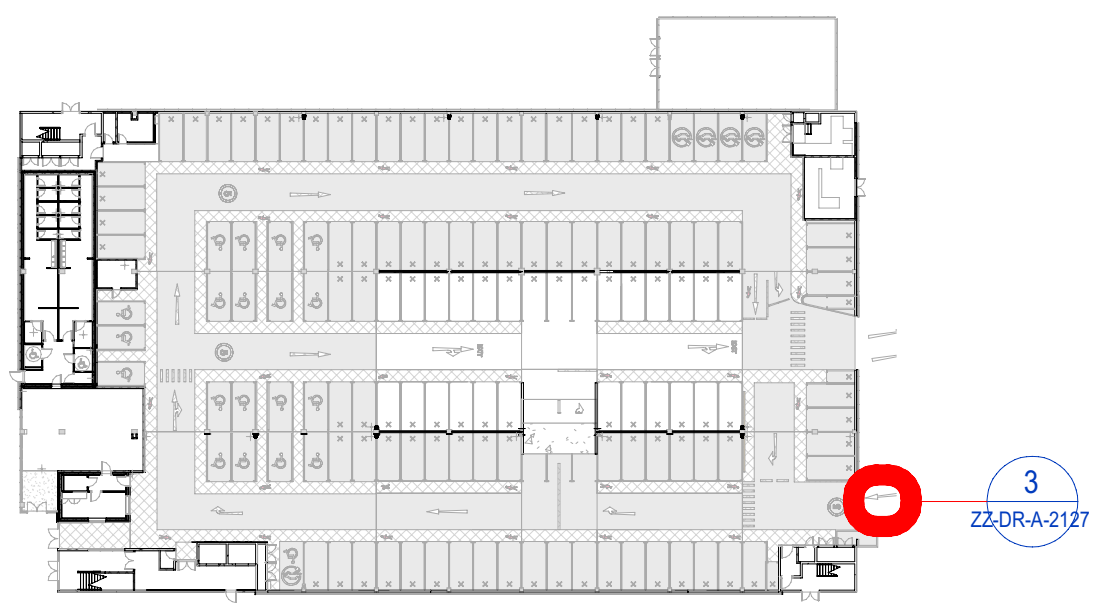

4 KEY PLAN - Level 0 Detail 7
1:750

NOTES
All dimensions and levels to be checked on site.
Any discrepancies are to be reported to the Architect before any work commences.
This drawing shall not be scaled to ascertain any dimensions, work to figured dimensions only.
This drawing is issued in PDF format. It is an uncontrolled version. Information only, to enable the recipient to prepare their own design or drawing for which they are solely responsible.

DISCLAIMER
AFL does not accept liability for any loss or damage of any information held in the drawing resulting from the translation from the original file format to any other file format or from the recipient's use of the drawing for any other purpose.

SOFTWARE INTEROPERABILITY
AFL does not accept liability for any loss or damage of any information held in the drawing resulting from the translation from the original file format to any other file format or from the recipient's use of the drawing for any other purpose.

THIS DRAWING IS BASED ON THE FOLLOWING MODELS:
Model: CURTAINS
Model: GLENNES

General Notes:
1. Refer to Specification document 2020-AFL-MSCP-X-SP-A-0900
2. Refer to (20) Series drawings for all General Arrangement information, setting out and layout information.
3. Refer to (21) Series drawings for External Wall Information.
4. Refer to (22) Series drawings for Internal Wall Information.
5. Refer to (23) Series drawings for Floor Construction Information.
6. Refer to (24) Series drawings for Internal Doors / Windows Information.
7. Refer to (25) Series drawings for Suspended Ceilings Information.
8. Refer to (26) Series drawings for Roof Finishes Information.
9. Refer to (27) Series drawings for Fire Strategy Information.
10. Refer to (28) Series drawings for Fire Strategy Information.
11. Design of floors: the drawings and specification prepared by the architect are to indicate design intent only and to coordinate the work package into the overall design. The Sub-contractor is responsible for the detailed design of the works and should issue details to the Architect for comment prior to commencement of fabrication or installation of those works on site.
12. All construction must conform to relevant British Standards and Building Regulations.
13. Any structure shown on this drawing is indicative only. Sub-contractor must refer to Structural Engineers drawings for full coordination.
14. The content of this drawing is for design intent and requires further design coordination with all relevant consultants, sub-contractors, specialist designers and statutory authorities.

Facade Materials Key
EX 1a - NBS Ref: H31112A
Ground Floor Material - Anodised Bronze Mesh - Dark - 63% free Area
EX 1b - NBS Ref: H31112B
Upper Floor Material - Main North & South - Anodised Brass 3D Mesh 63% free Area
Upper Floor Material - Part North - Anodised Brass 3D Mesh with 15 degree rotated panels - 63% free Area (rotated feathered)
Upper Floor Material - South - Anodised Brass 3D Mesh with 15 degree rotated panels - 63% free Area (rotated zig zag)
EX 1c - NBS Ref: H31112C
Upper Floor Material - West & East/Part South - Anodised Brass Panel with Perforations 40% free area
Ex 2 - NBS Ref: H11110A & H11110B (60 min FR)
Staircase Material - Glazed Curtainwall-PPC Frame
Cycle Hub Material - Glazed Curtainwall-PPC Frame
Ex 3 - NBS Ref: TBC
Welded Mesh Panel Security Mesh, Black
RT-03 - Entrance Canopy with Green Sedam Roof - Fascia Board to match Curtainwall Frame
J - Ironmongery & Opening Mechanisms
K - Signage Location & Material - TBC
K- Flashings & trimmings to match curtainwall PPC frame

Hazard Symbol

21 Risk Hazards Schedule

Health & Safety Reference	Risk Reference	Health & Safety Description	Health & Safety Mitigation Action	Action	Health & Safety Risk
J	01	Manual handling - musculoskeletal injuries - Live heavy loads of material	Specification to ensure all weights and sizes of materials are reduced to acceptable levels	AFL	Low
J	02	Cuts and abrasions - Exposed sharp edges to metal cladding	Provide handrails and edge limits to exposed edges	AFL	Low
K	05	Falling objects - Fragile cladding to avoid the objects falling through above the accessible area	Provide handrails and edge limits to exposed edges	AFL	Low
K	06	Falls - Cladding - all material Classification in open areas	Ensure all specification of materials have the A1 rating	AFL	Low

KEYPLAN

REVISIONS

REV.	DESCRIPTION	DATE	DRW.	CHK.
P04	CLADDING UPDATED TO INCLUDE CORNERS	04.02.22	KC	JW
P03	REVISED TO 140MM BETTING OUT ON THE 10 MESH FACADES	04.11.21	KC	JW
P02	PACKAGE HAZARDS AND FACADE VE NOTE ADDED	06.09.21	KC	JW
P01	STAGE 4 ISSUE	19.07.21	KC	JW

NHS Manchester University NHS Foundation Trust

APPOINTED PARTY LOGO/INFORMATION

MORGAN SINDALL

AFL

PROJECT
NMGH - Multi Storey Car Park

TITLE
External Wall, Section, Elevation, Detail 7

STATUS
S3

PURPOSE OF ISSUE
For Review

DRAWN BY
KC

CHECKED BY
JW

DATE
04.02.22

SCALE (@A0)
As indicated

PROJECT NUMBER
203112

FILE DRAWING NUMBER
20200-AFL-MSCP-ZZ-DR-A-2126

REV.
P04